

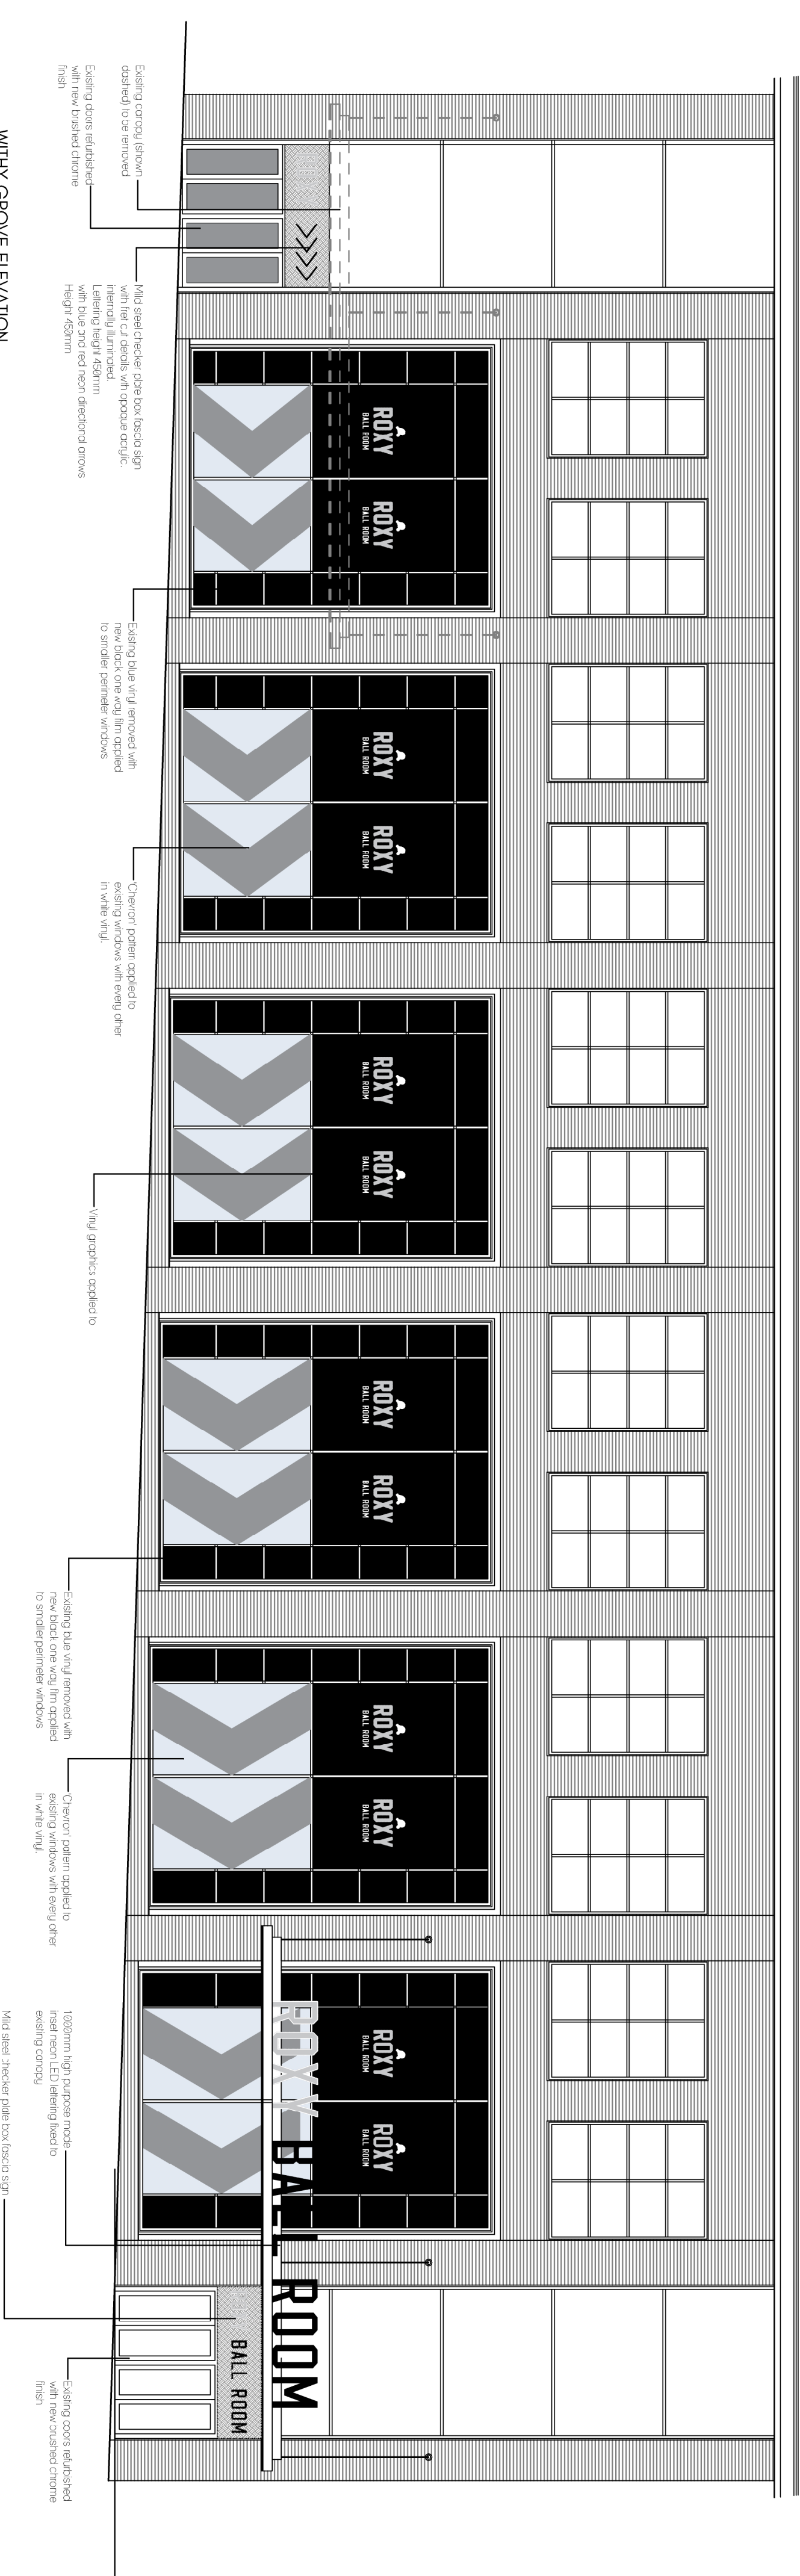


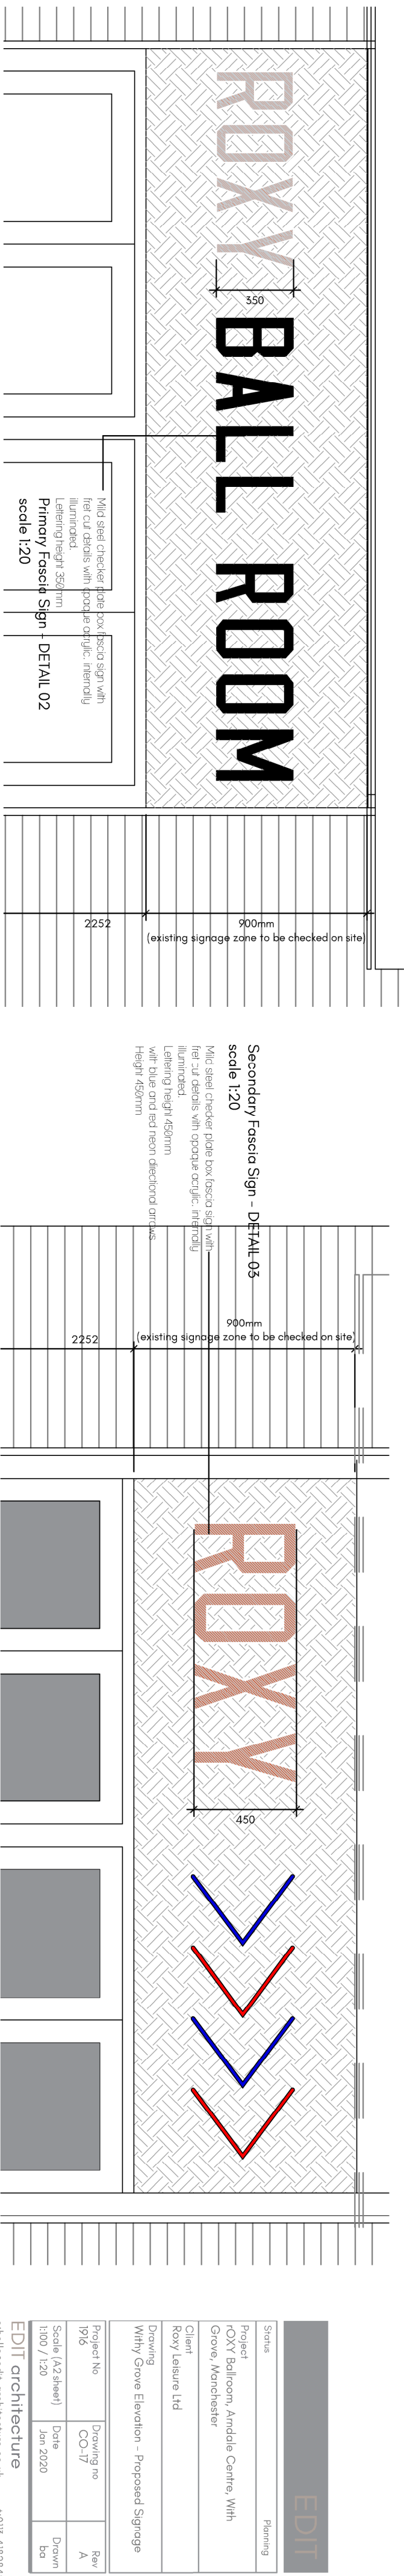

WITHY GROVE ELEVATION

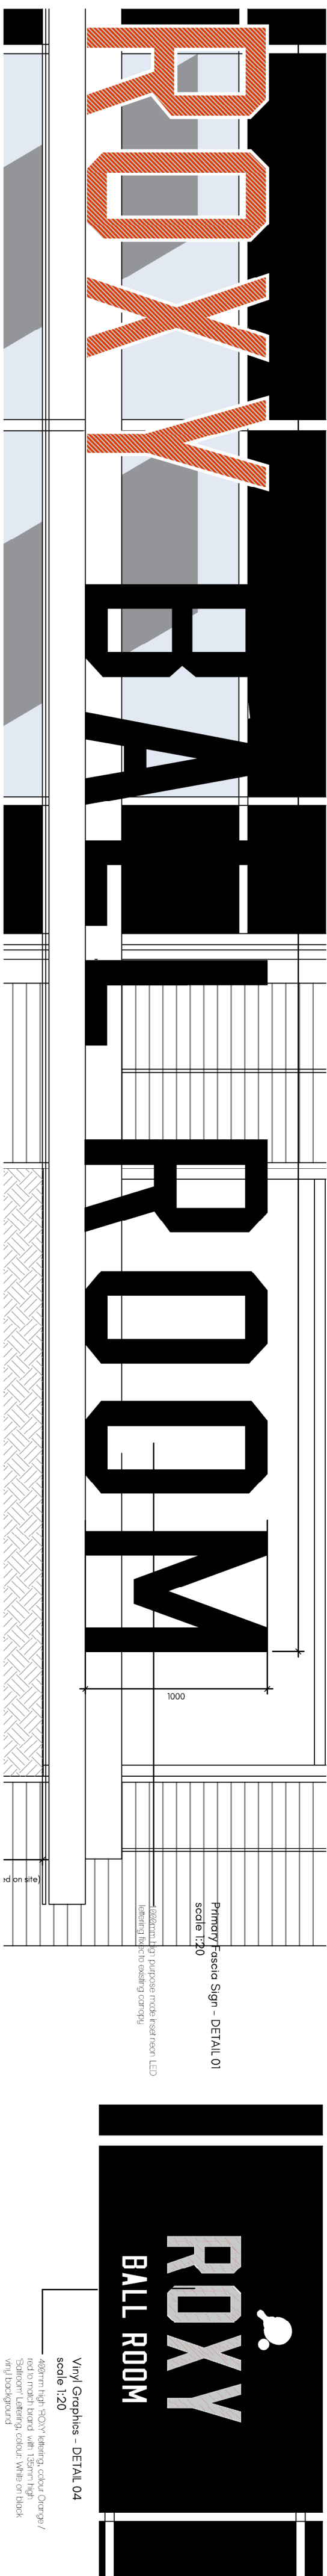

EDIT			
Status	Planning		
Project	ROXY Ballroom, Ardale Centre, Withy Grove, Manchester		
Client	Roxxy Leisure Ltd		
Drawing	Whyty Grove Elevation - Proposed Signage		
Project No	Drawing no	Rev	
1716	CO-17	A	
Scale (A2 sheet)	Date	Drawn	
1:100 / 1:20	Jan 2020	Bo	

EDIT architecture

ethelowe@ethelowe-architecture.co.uk

+44 (0)15 4182448