


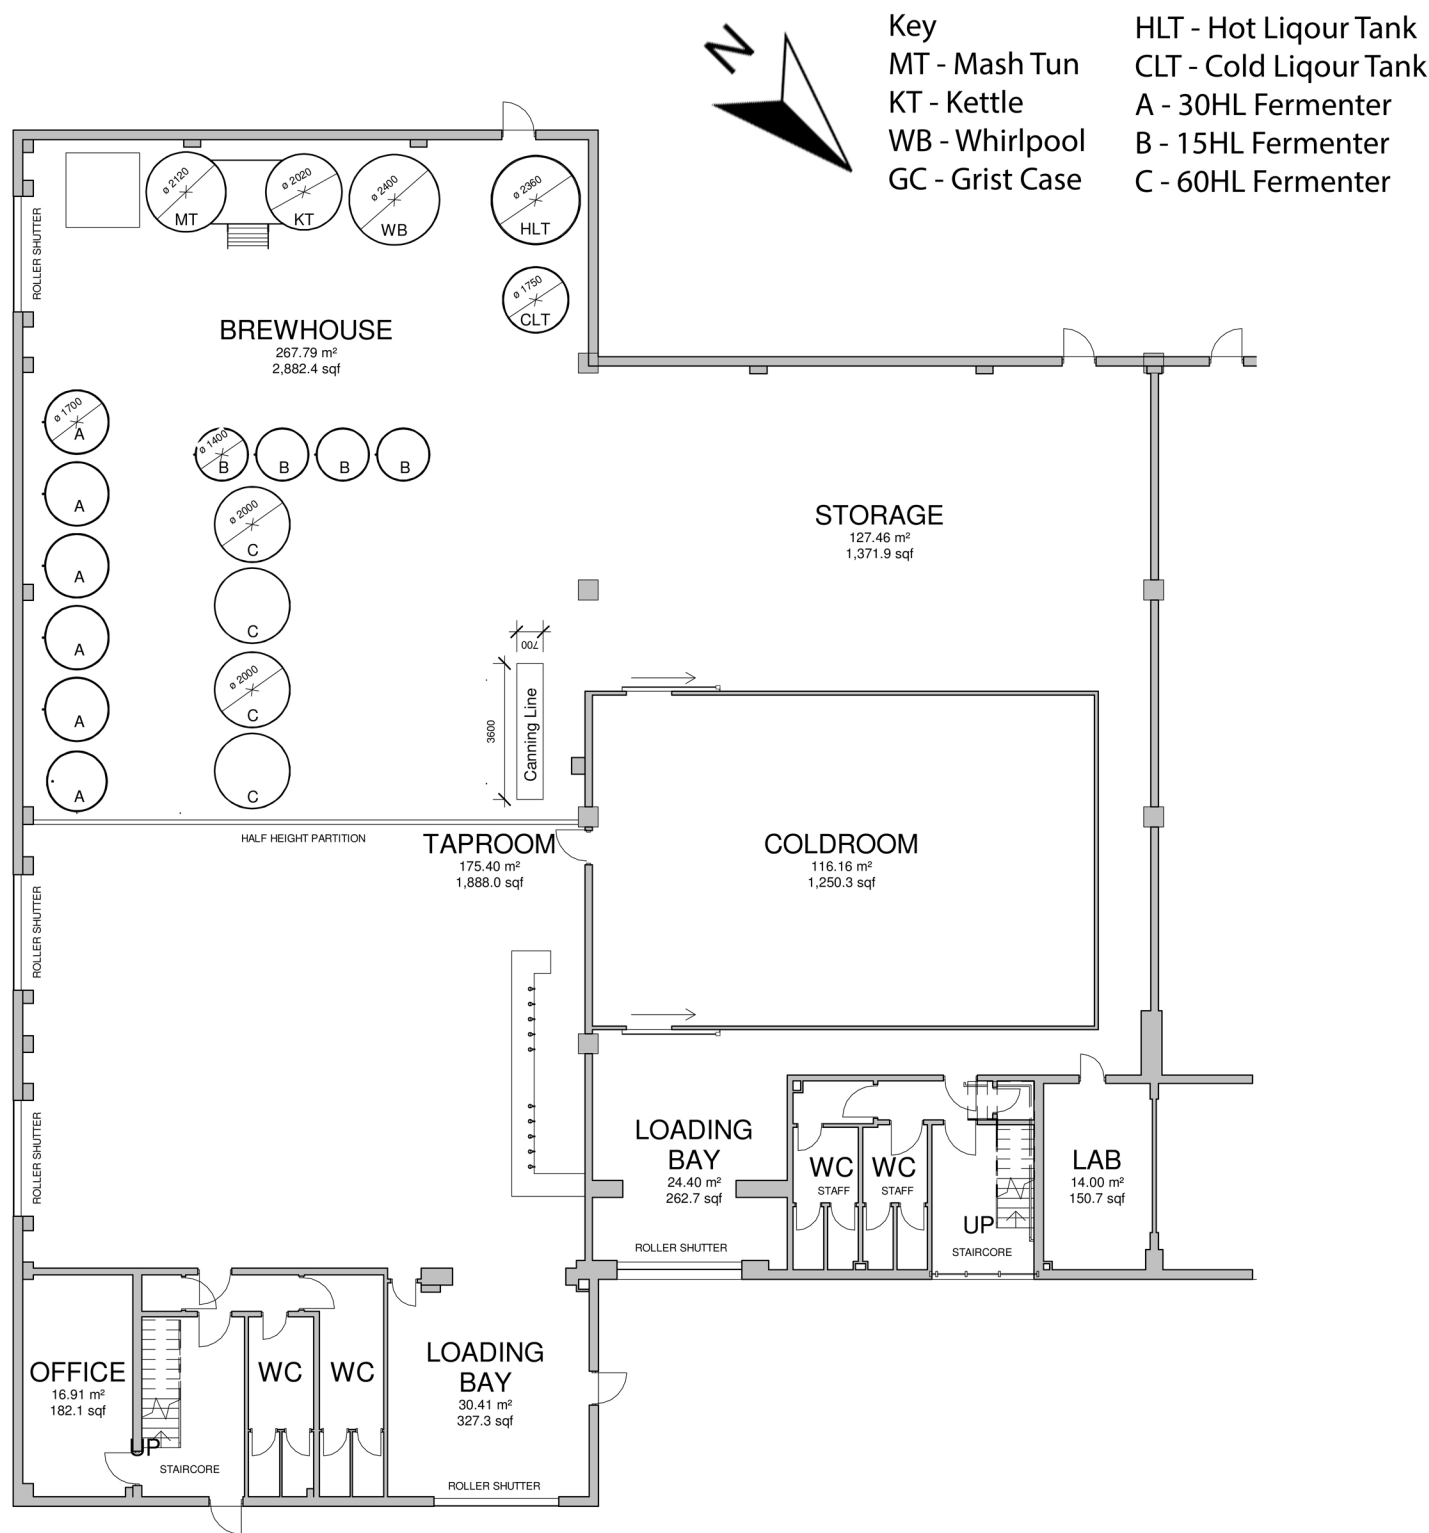

Track Brewery & Taphouse - Proposed General Arrangement

PROJECT REFERENCE: Track Brewery & Taphouse, 17-18 Piccadilly Trading Estate
DRAWING No.: 002

ISSUE DATE: 06/07/20

