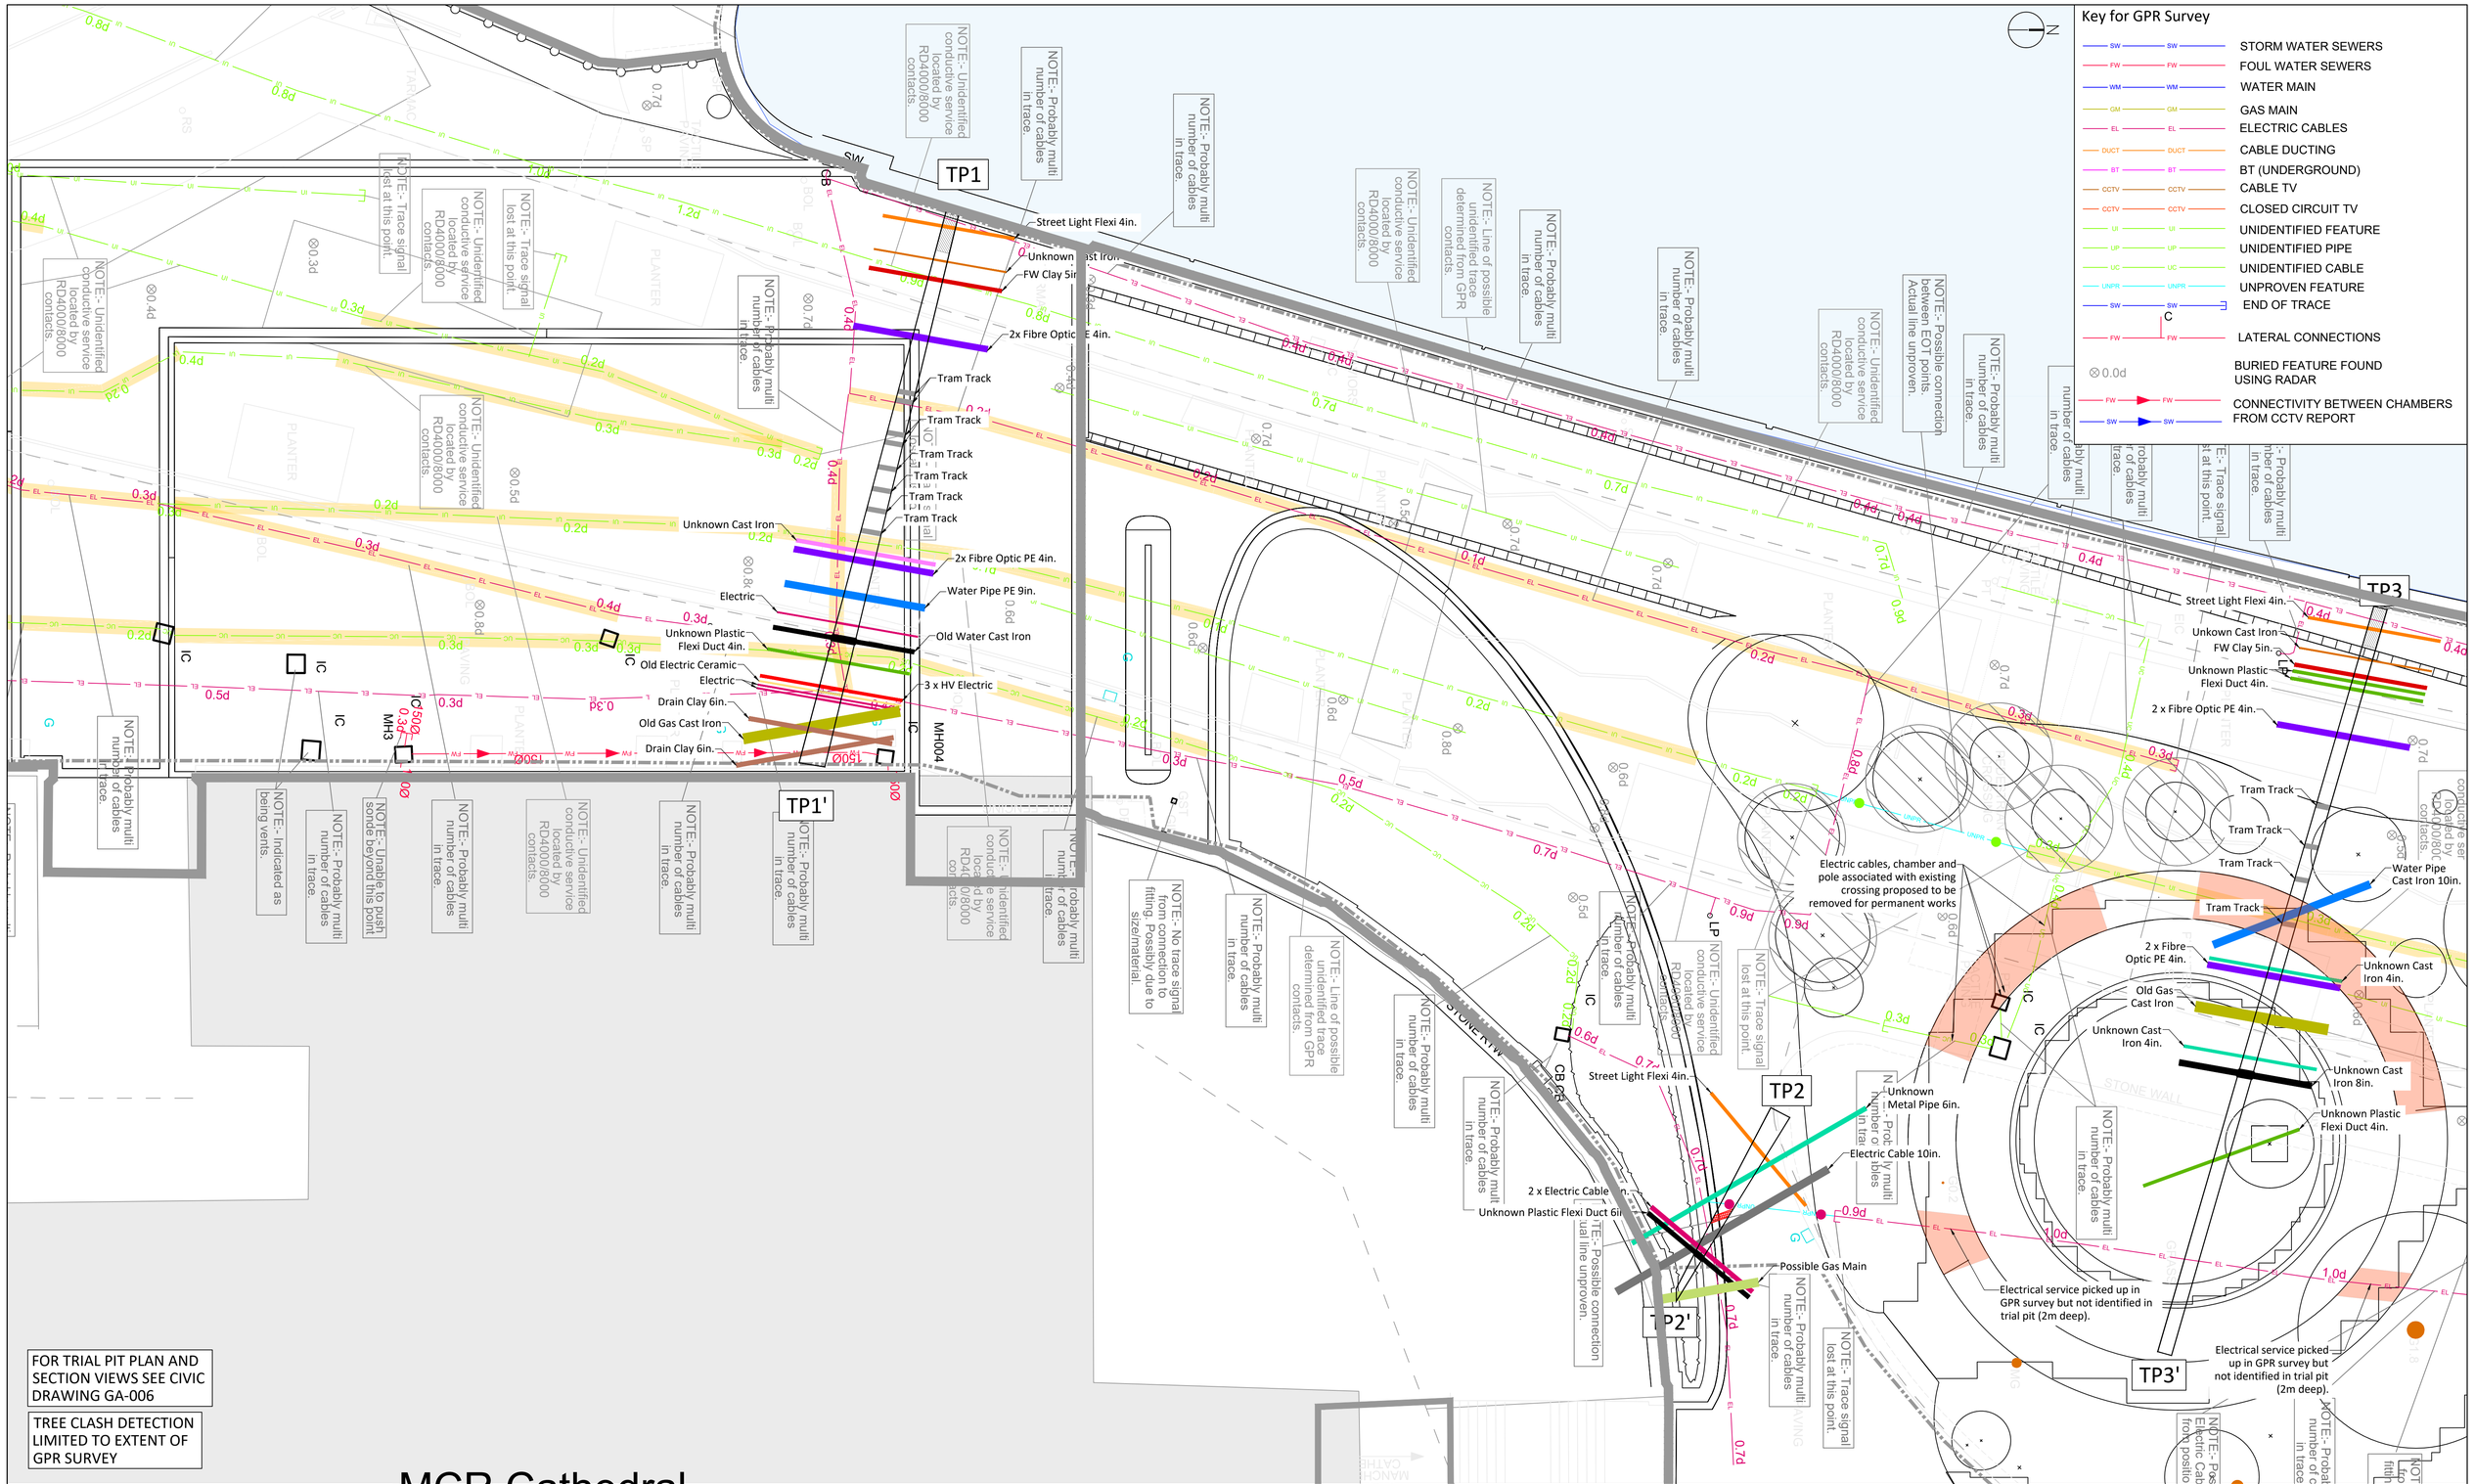

FOR TRIAL PIT PLAN AND SECTION VIEWS SEE CIVIC DRAWING GA-006

TREE CLASH DETECTION LIMITED TO EXTENT OF GPR SURVEY

Location Plan

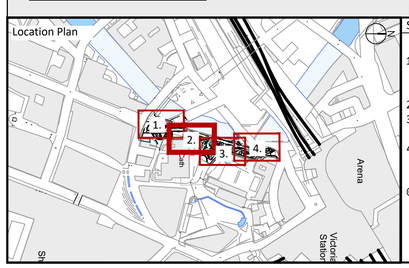

Standard Notes

1. This drawing is to be read in conjunction with all relevant Architect's and Engineer's drawings and the specification.
2. This drawing should not be scaled.
3. All dimensions are to be verified by the contractor on site.
4. All discrepancies should be reported to the C.A. prior to the commencement of the works.

© CIVIC ENGINEERS

Notes and Keys

1. UTILITY SURVEY WAS CARRIED OUT BY SURVEY OPERATIONS LIMITED, RECEIVED FROM PLANIT-IE ON 16.07.2018.
2. FOR UTILITIES' KEY REFER TO SURVEY OPERATIONS LIMITED DRAWINGS 18F064/001 AND 18F064/002.
3. THE PROPOSED GENERAL ARRANGEMENT IS AS PER PLANIT-IE DRAWING 'PL1784-VW-001-23-PLANIT IE WORKING FILE', RECEIVED FROM PLANIT-IE ON 02/07/2020.
4. TRIAL PIT LOCATIONS AS PER LK GROUP DRAWING 'TRENCH SECTION LOCATION PLAN', RECEIVED FROM LK GROUP ON 11/02/2019.

Notes and Keys

- TP# - TRIAL PIT REFERENCE NUMBER
- EXTENTS OF TRIAL PIT
- PROPOSED SITE LAYOUT
- EXISTING SITE LAYOUT
- SITE BOUNDARY
- GPR SURVEY EXTENTS

Notes and Keys

- POTENTIAL UTILITIES CLASH WITHIN 10m³ TREE SOIL AREA (TREE PIT SHOWN INDICATIVELY AS 3.6mØ x 1m DEEP)
- POTENTIAL UTILITIES CLASH WITH HALO SEATING FOUNDATIONS
- SHALLOW UTILITIES WITH COVER TO EXISTING GROUND LEVEL </= 300mm, POTENTIAL CLASH WITH BOUND LAYERS OF PAVEMENT

Date	Rev	Description	Drawn	Chk
14/08/20	P02	STAGE 3 ISSUE	DC	NH
10/07/20	P01	ISSUED FOR INFORMATION	DC	NH

Project
MEDIEVAL QUARTER & GLADE OF LIGHT
MANCHESTER

Title
SITE PROPOSALS AGAINST
UTILITY SURVEY
SHEET 2 OF 5

Civic Engineers
MANCHESTER LONDON LEEDS
Carver's Warehouse, 77 Dale Street, Manchester, M1 2HG. Tel: 0161 228 6757
Lloyds Wharf, 3 Mill Street, London SE1 2BD. Tel: 020 7253 2977
Tower Works, Unit 02-01, Globe Road, Leeds, LS11 5QG. Tel: 0113 2025 130
www.civicengineers.com

Status
INFORMATION

Scale @ A1	Date Created	Drawn	Checked	Project Number	Originator	Discipline	Drawing Number	Revision
1:100	10/07/20	DC	NH	949-02	CIVIC	C	GA-003	P02