PJ Livesey GROUP

Linings are not applicable

Linings are applicable

Proposed Extension

Grade II Listed building built c. 1857

NB:
For typical wall lining details, refer to PJL drg. no. 105-01-2704

REVISIONS

Rev	Date	Description

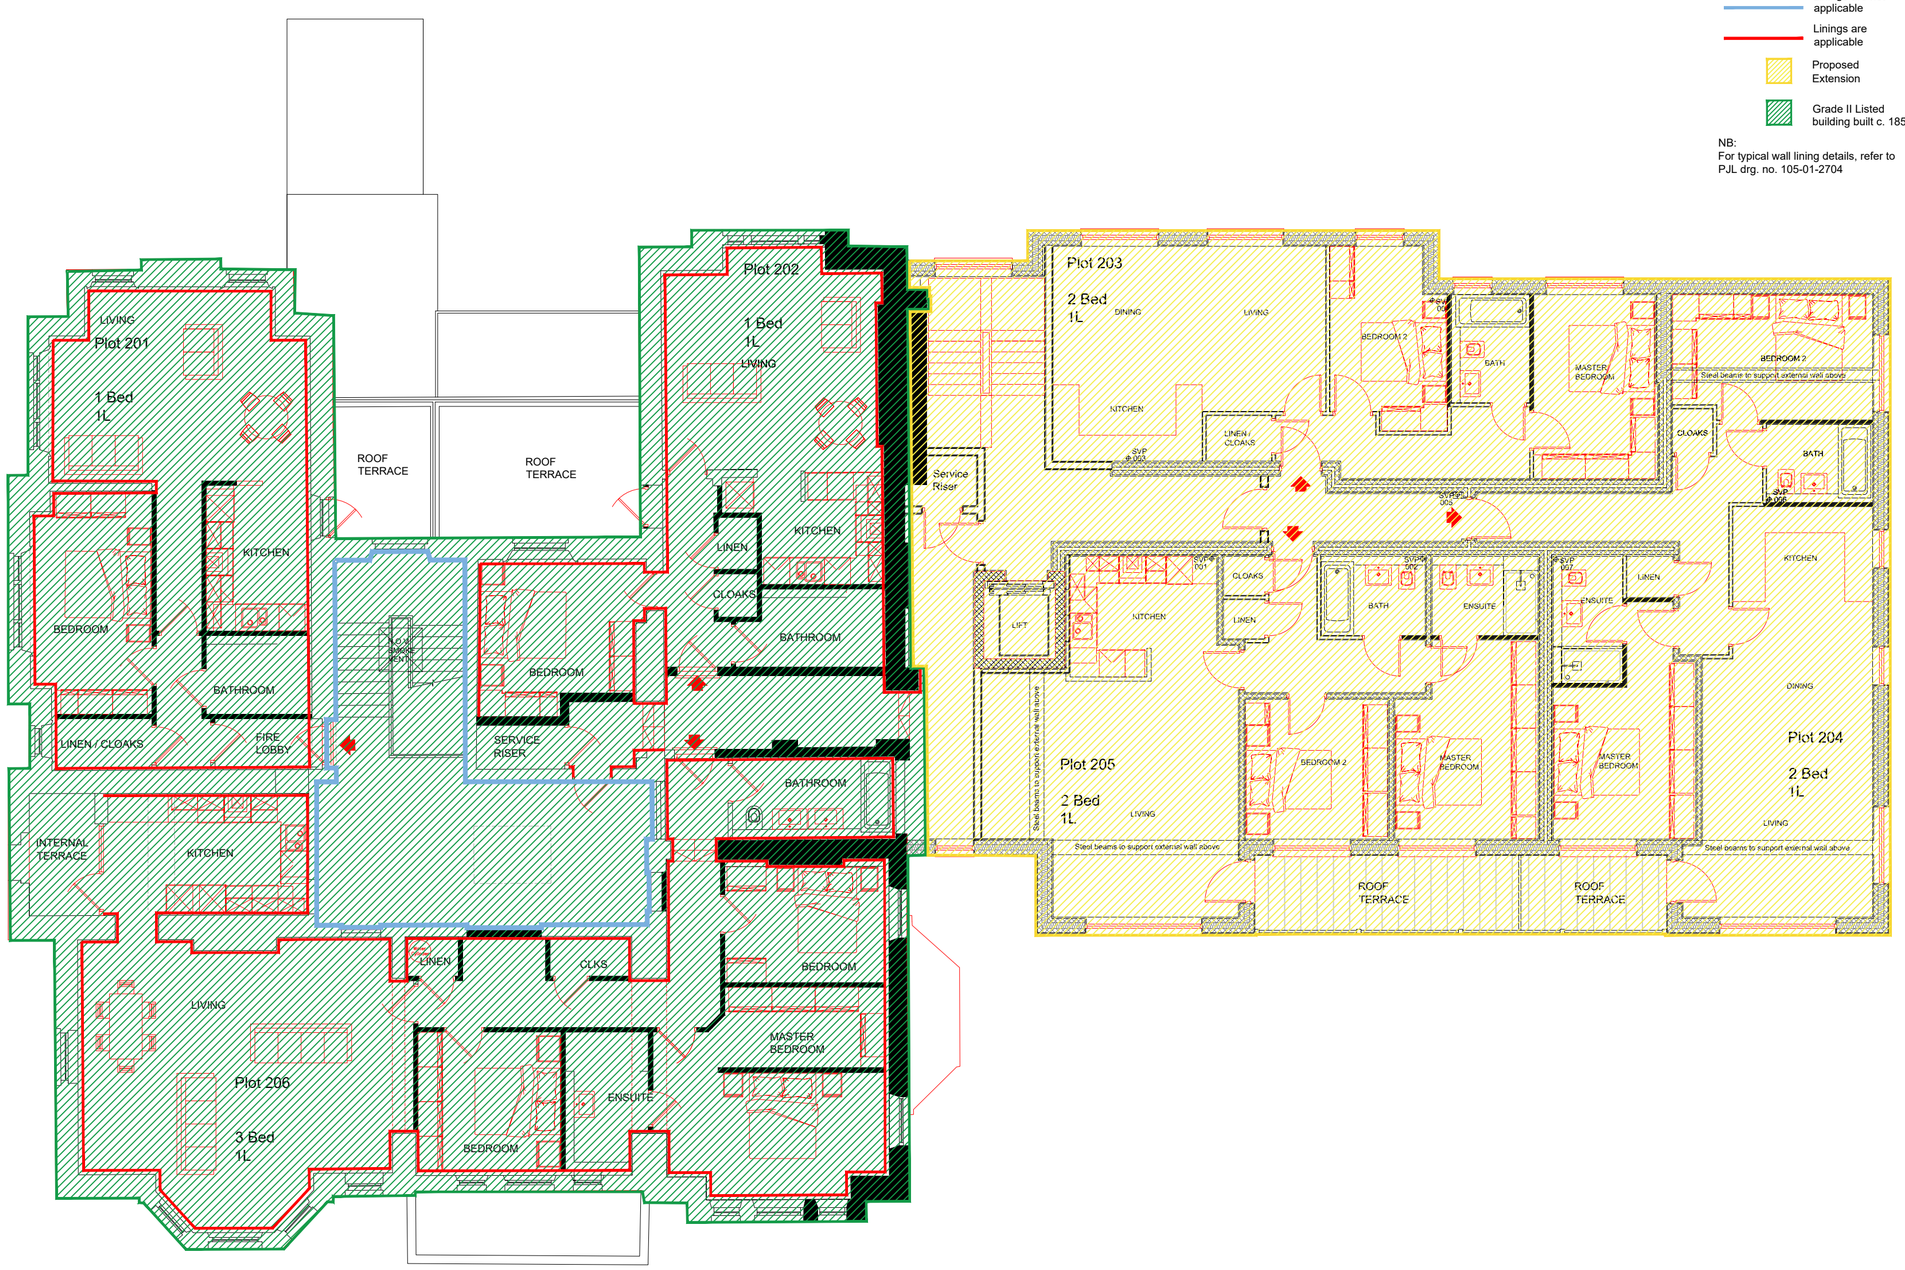

First Floor

Scale 1:100

0m 5m 10m

WARNING
Critical Dimensions required by Consultants/ Contractors/ Subcontractors must not be scaled from this drawing. Dimensions required are to be obtained from the drawing office

The Cedars
Wall Lining Plan
First Floor

123-03-2412

Scale 1:100@A2 Date 09.03.20
Drawn DT Checked

825 Wilmslow Road
Didsbury
Manchester
M20 2SN

P.J.Livesey Holdings Limited
Ashburton Park
Ashburton Road West
Trafford Park
Manchester M17 1AF
Tel : 0161 873 7878
Fax : 0161 873 8185
design@pjlivesey.co.uk

COPYRIGHT
This Drawing may not be used or reproduced in any way without the written consent of the P.J.Livesey Group Limited

The P. J. Livesey Group Ltd
www.pjlivesey-group.co.uk