

- LEGEND
- RWP


Rain Water Pipe
- ME

Mechanical Extract
- PITCH

Roof Pitch @ 35°
- SVP

Soil & Vent Pipe
- BF

Boiler Flue
- 50 x 100 Wall Plate

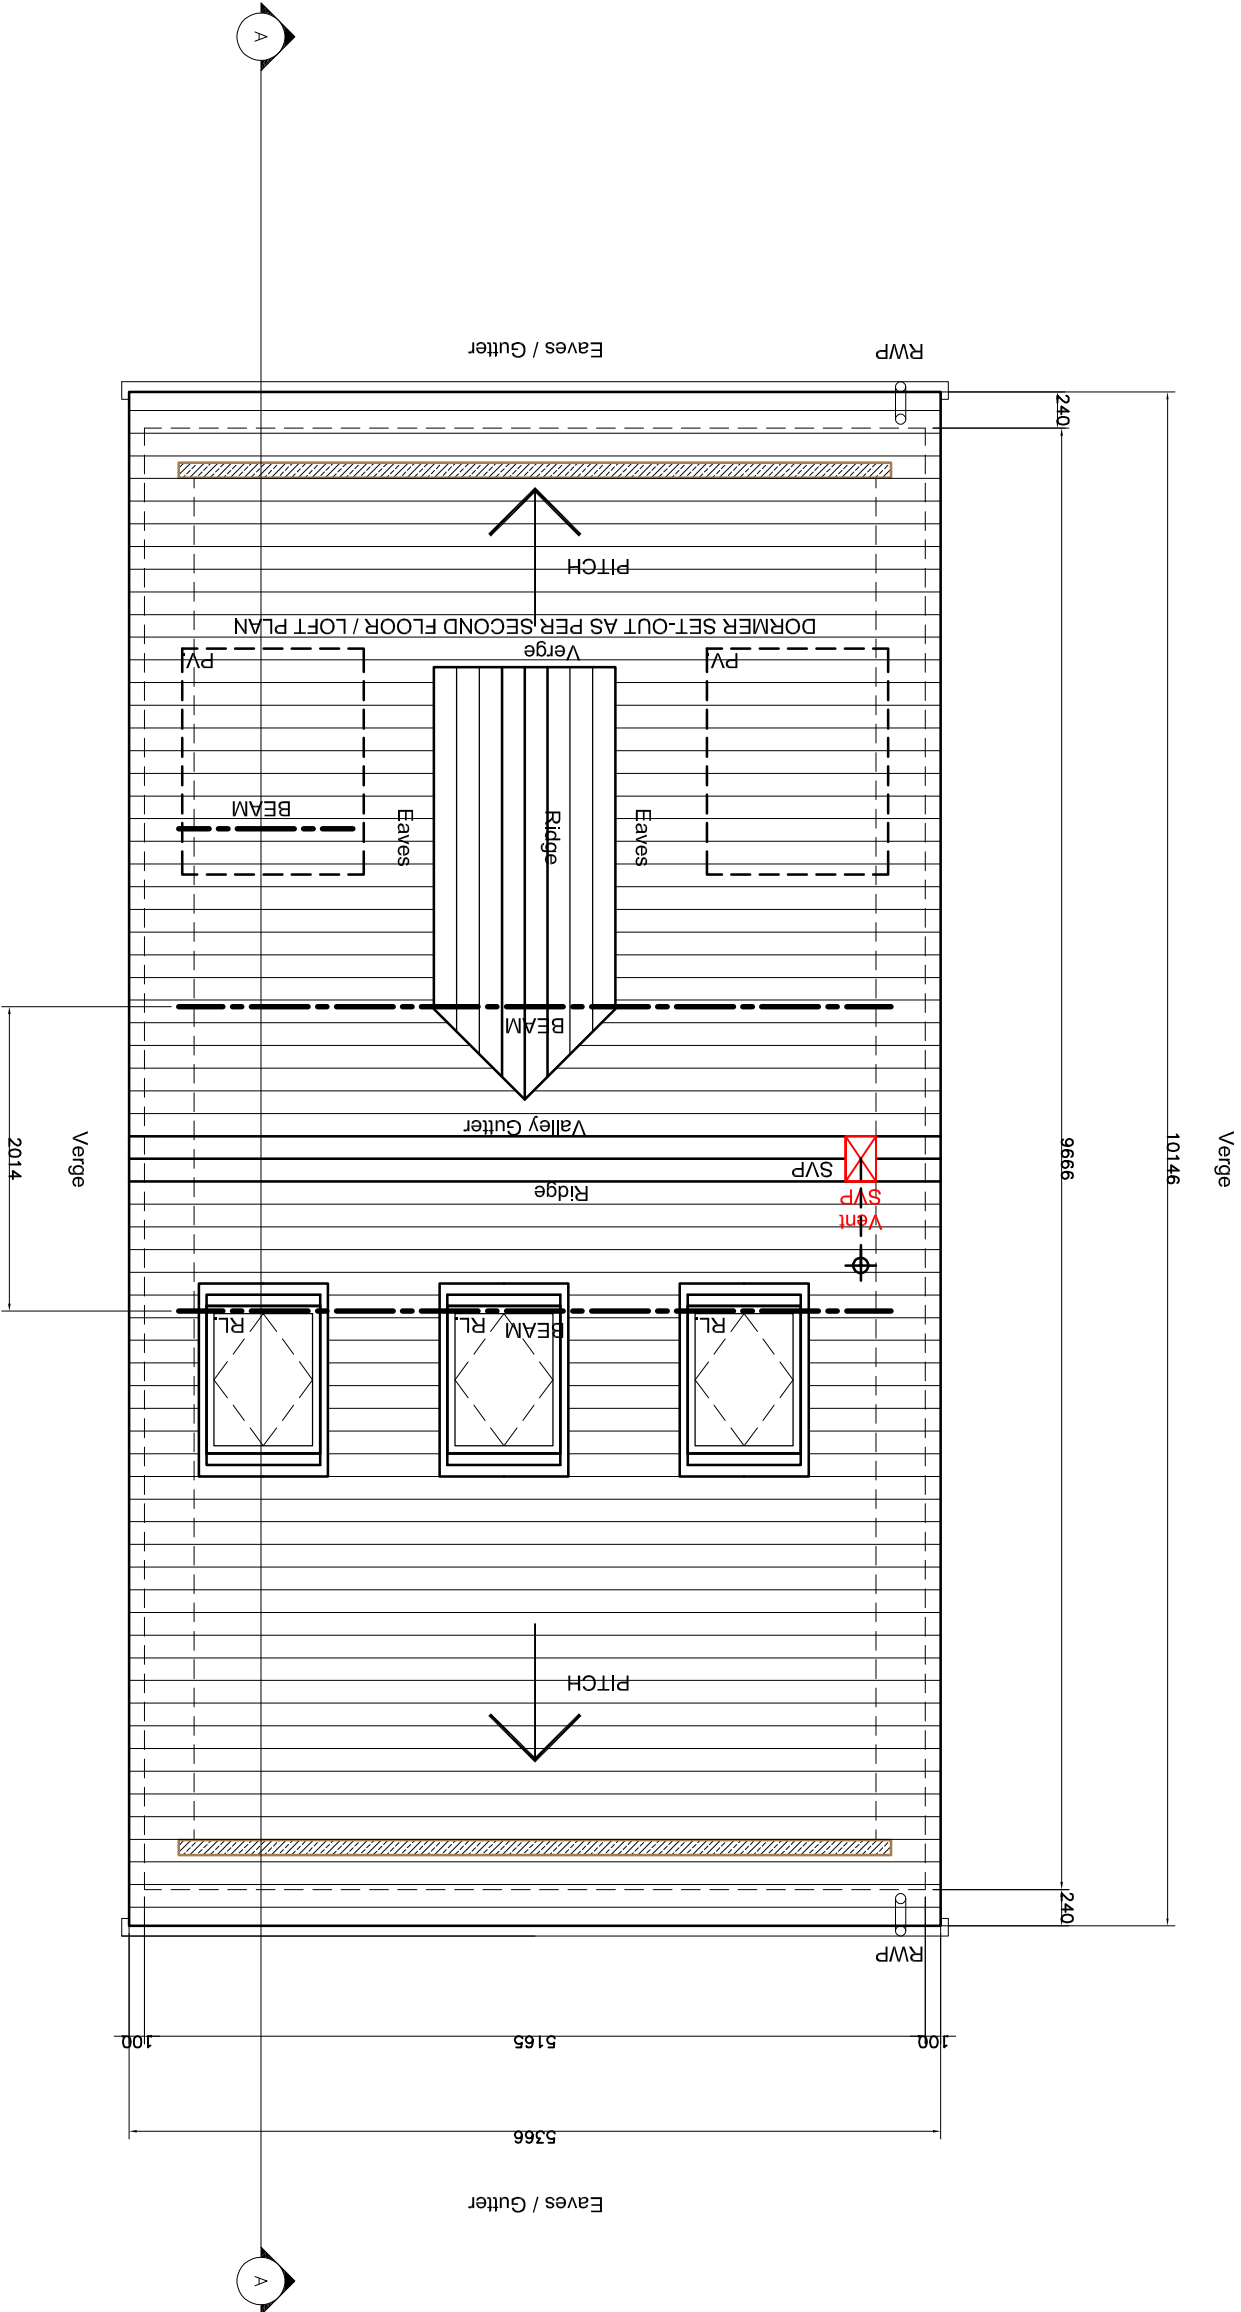

(A S P R O P O S E D)

R o o f P l a n

B 20/10/20 DRAFTING, UPDATES AND REVISIONS.

REV DATE ISSUE RECORD

KNJ

AUTHOR

This drawing is copyright--Figured dimensions must be taken in preference to scaled dimensions.ALL contractors and suppliers must check and verify all dimensions on site before preparing shop drawings,commencing work or pre-ordering of fixtures and fittings.It is deemed as part of good building practice that ALL contractors will have read and understood manufacturers instructions in relation to materials specified.



Project;
PLOT KNOWN AS
11, SLATHWAITE DRIVE, MANCHESTER, M11 4BA.
PROPOSED DWELLING.

Client;
DERZIS CONSTRUCT LIMITED.
Title;
AS SHOWN

Scale;
1:100 @ A3
Dwg. no;
2017 AL(47)01

Date;
OCT. 20.
Rev. no;
B