


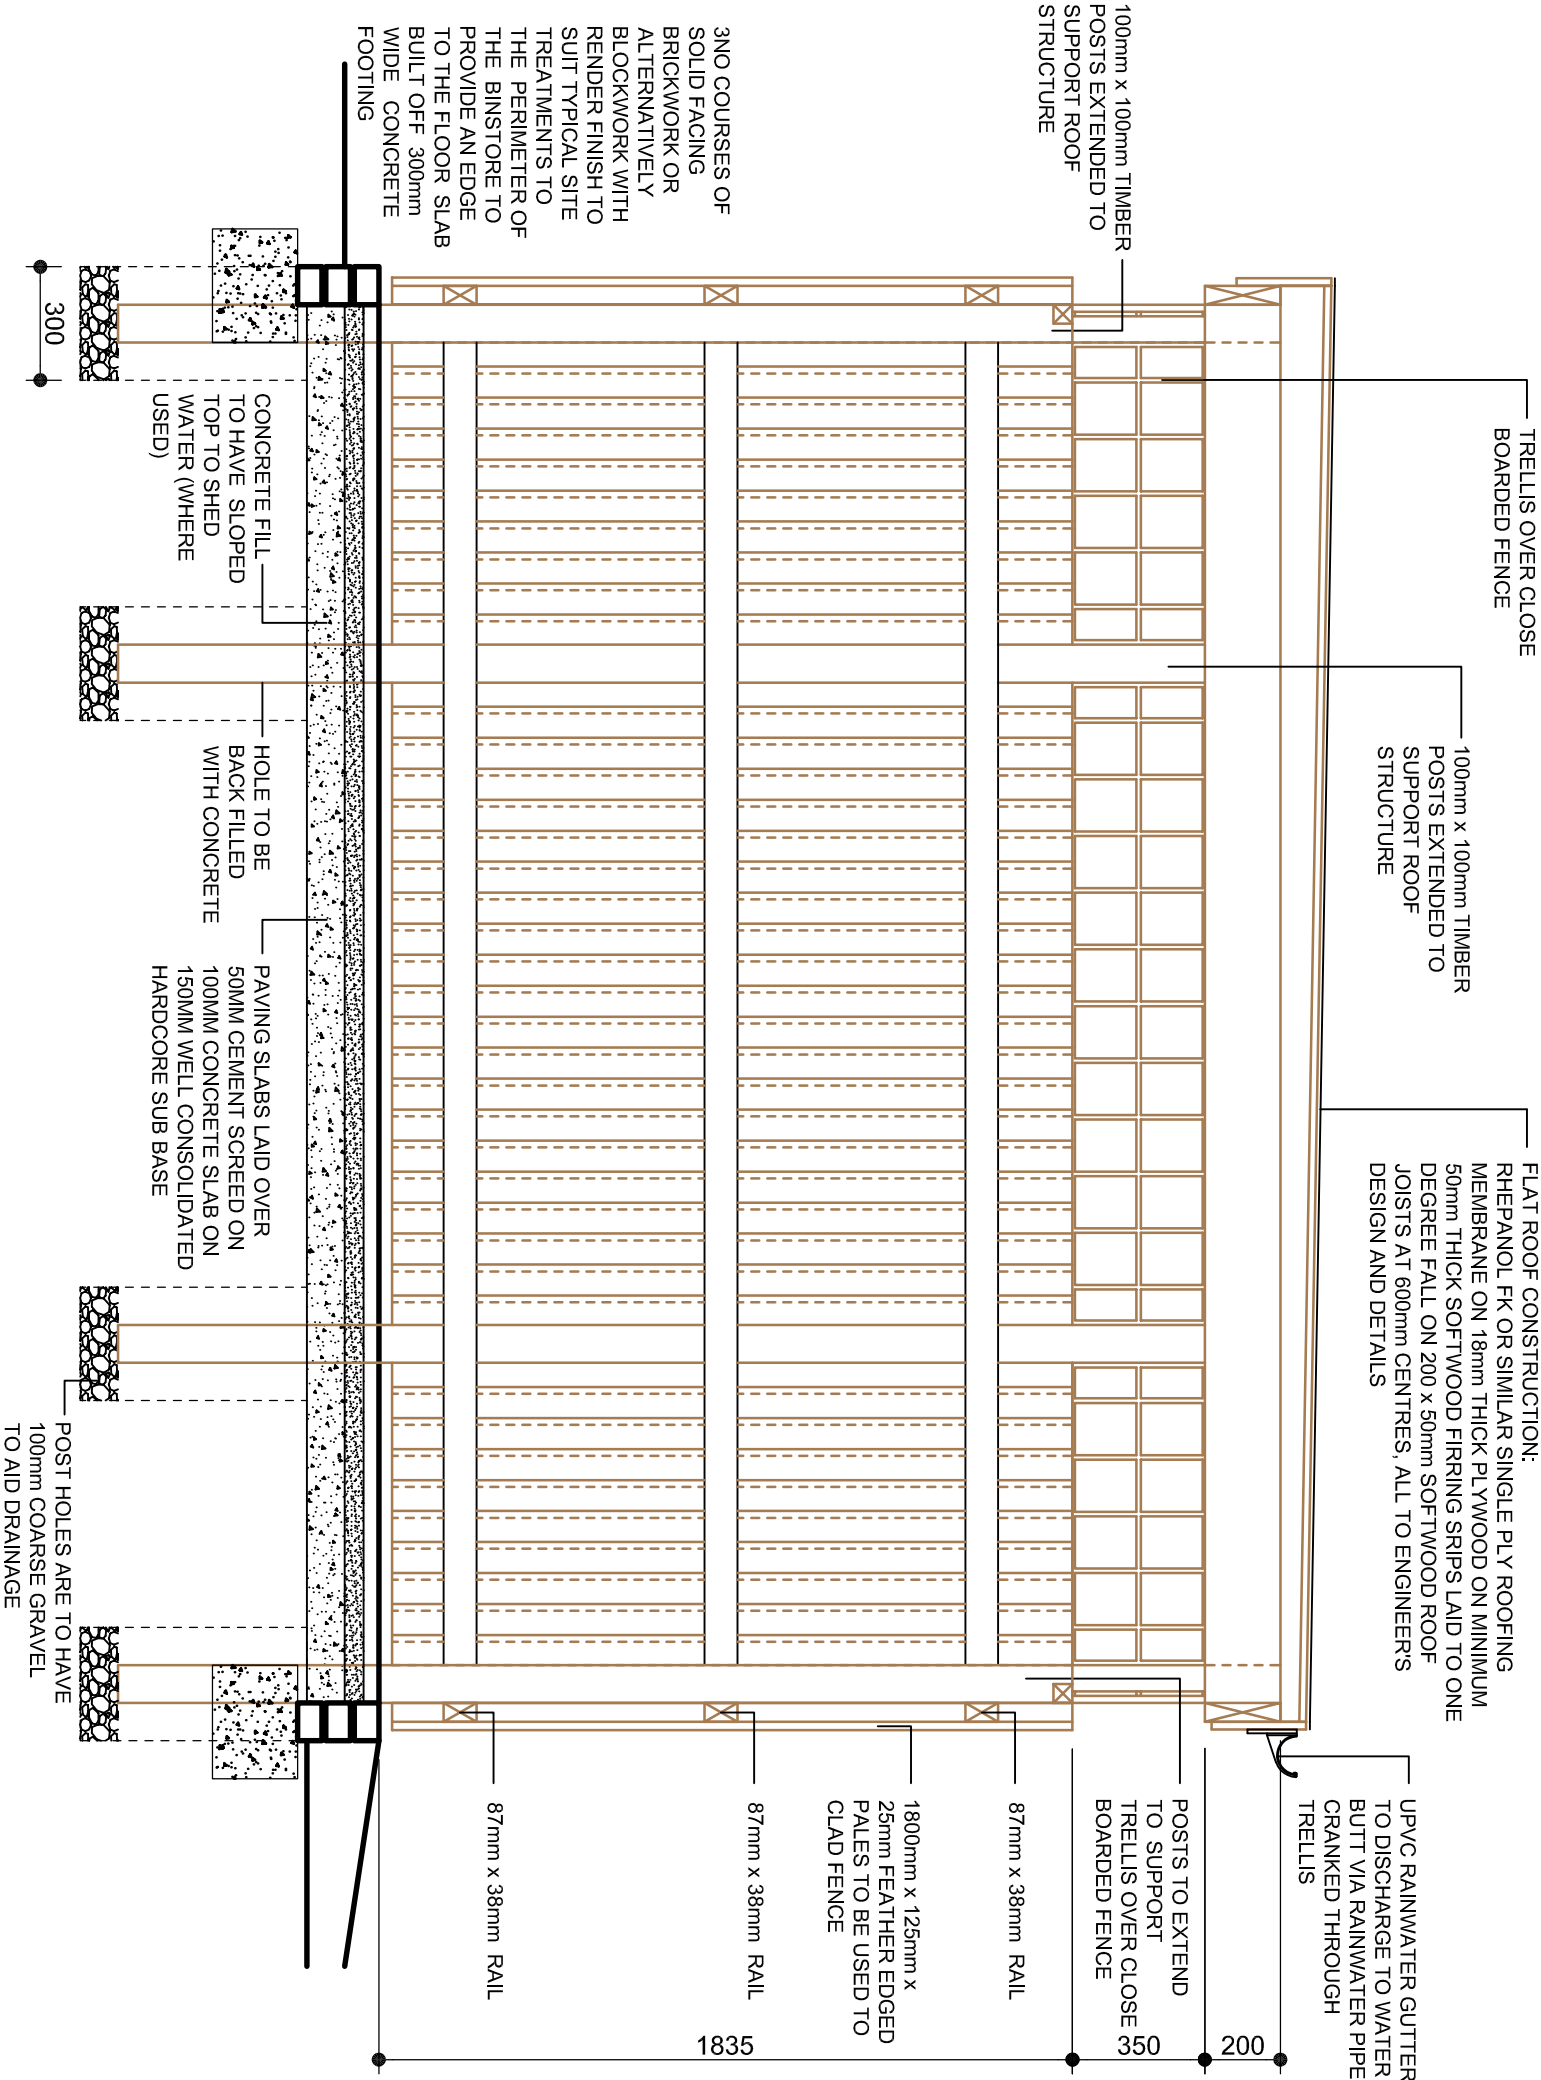

TYPICAL SECTION

SCALE 1:20

A 19/11/20 **FIRST ISSUE.**
REV DATE ISSUE RECORD

KN This drawing is copyright:--Figured dimensions must be taken in preference to scaled dimensions.ALL contractors and suppliers must check and verify all dimensions on site before preparing shop drawings,commencing work or pre--ordering of fixtures and fittings.It is deemed as part of good building practice that ALL contractors will have read and understood manufacturers instructions in relation to materials specified.



BARCHINGTON
ARCHITECTURAL

Chartered Institute of
Architectural Technologists

Consultancy Limited.
M: 07564 286480.
E:kevin.jones@tiscali.co.uk

**LABC**
REGISTERED PRACTICE

Project;
TYPICAL PROJECTS AS NOTED AND BASED ON;
38A, BASSANT ROAD, LONDON, SE18 2NP.
11,SLATHWAITE DRIVE, MANCHESTER.
PROPOSED DWELLING.

Client;
DERZIS CONSTRUCT LIMITED.
Title;
AS SHOWN

Scale;
PRINT @ A3
Dwg. no;
MH(823)02

Date;
OCT. 20
Rev. no;
A