

Proposed Elevations

For Building Regulation and construction purposes this plan is to be read in conjunction with A & S INMAN (Designs) Ltd. General Building Specification GBS 01.00.00 Rev. 'P' and as amended and the Full Plans Approval documentation issued by the Local Authority Building Control Department and as agreed with the BCO.

Planning Note:—
All windows and doors to be uPVC DG of a style to match the existing.
All window designs should be such that they are compliant with AD Part 'K' — Safe Access for Cleaning Windows.

Tiled roof to match the main house roof

Gutters and RW pipes to match the existing

Brickwork, pointing and external finishes to match the existing. See flood control measures

The position of utilities are for illustration purposes and are to be determined and agreed with the client.

Rev B
Window replaced with bi-fold doors as requested by the client
23rd October 2020

Scale 0 1 2 3 4 5



Planning Plan

Proposed Single Storey Rear Extension

250 BRANTINGHAM ROAD
CHORLTON
MANCHESTER
M21 0QZ

Prepared by:-
A & S INMAN (Designs) Ltd.
24 GRANGETHORPE ROAD
URMSTON
MANCHESTER
M41 9HT


Phone 0161 747 7433

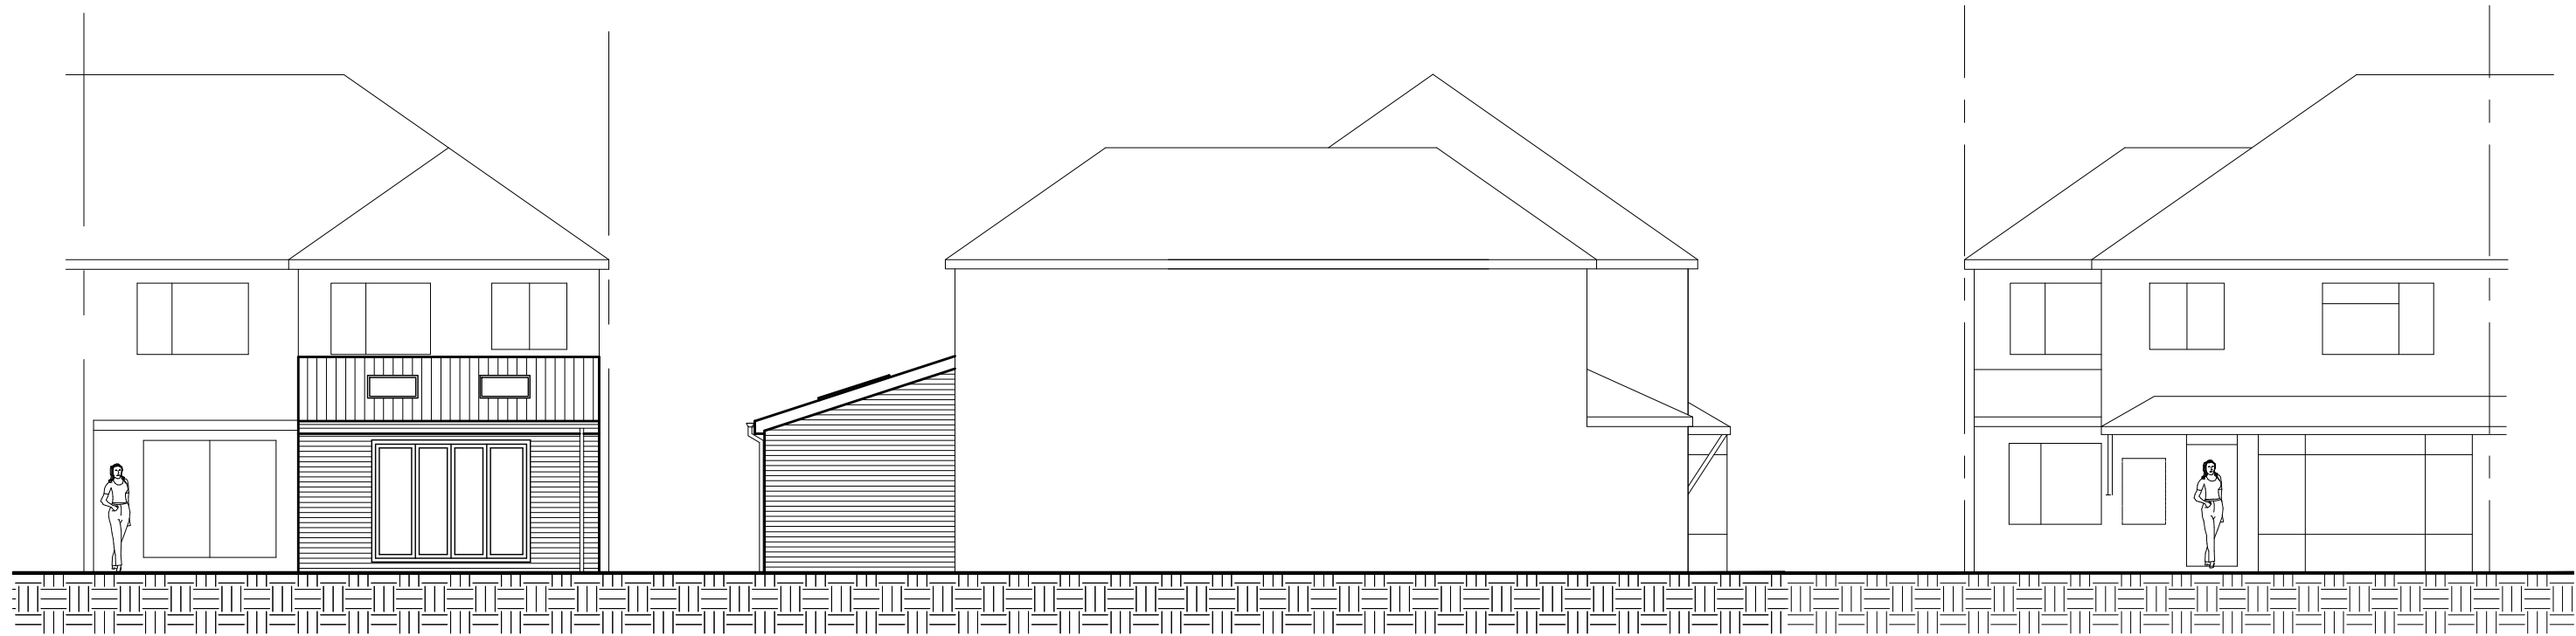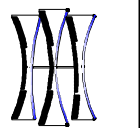


Rear

Side

Front

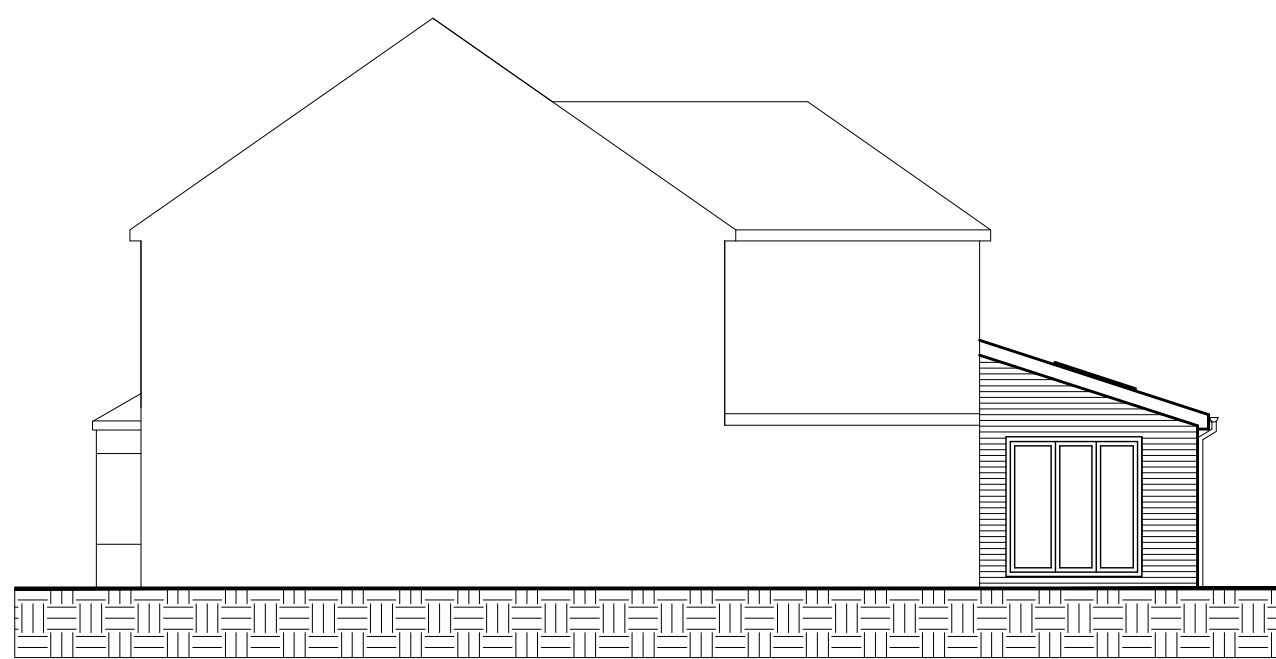

Side

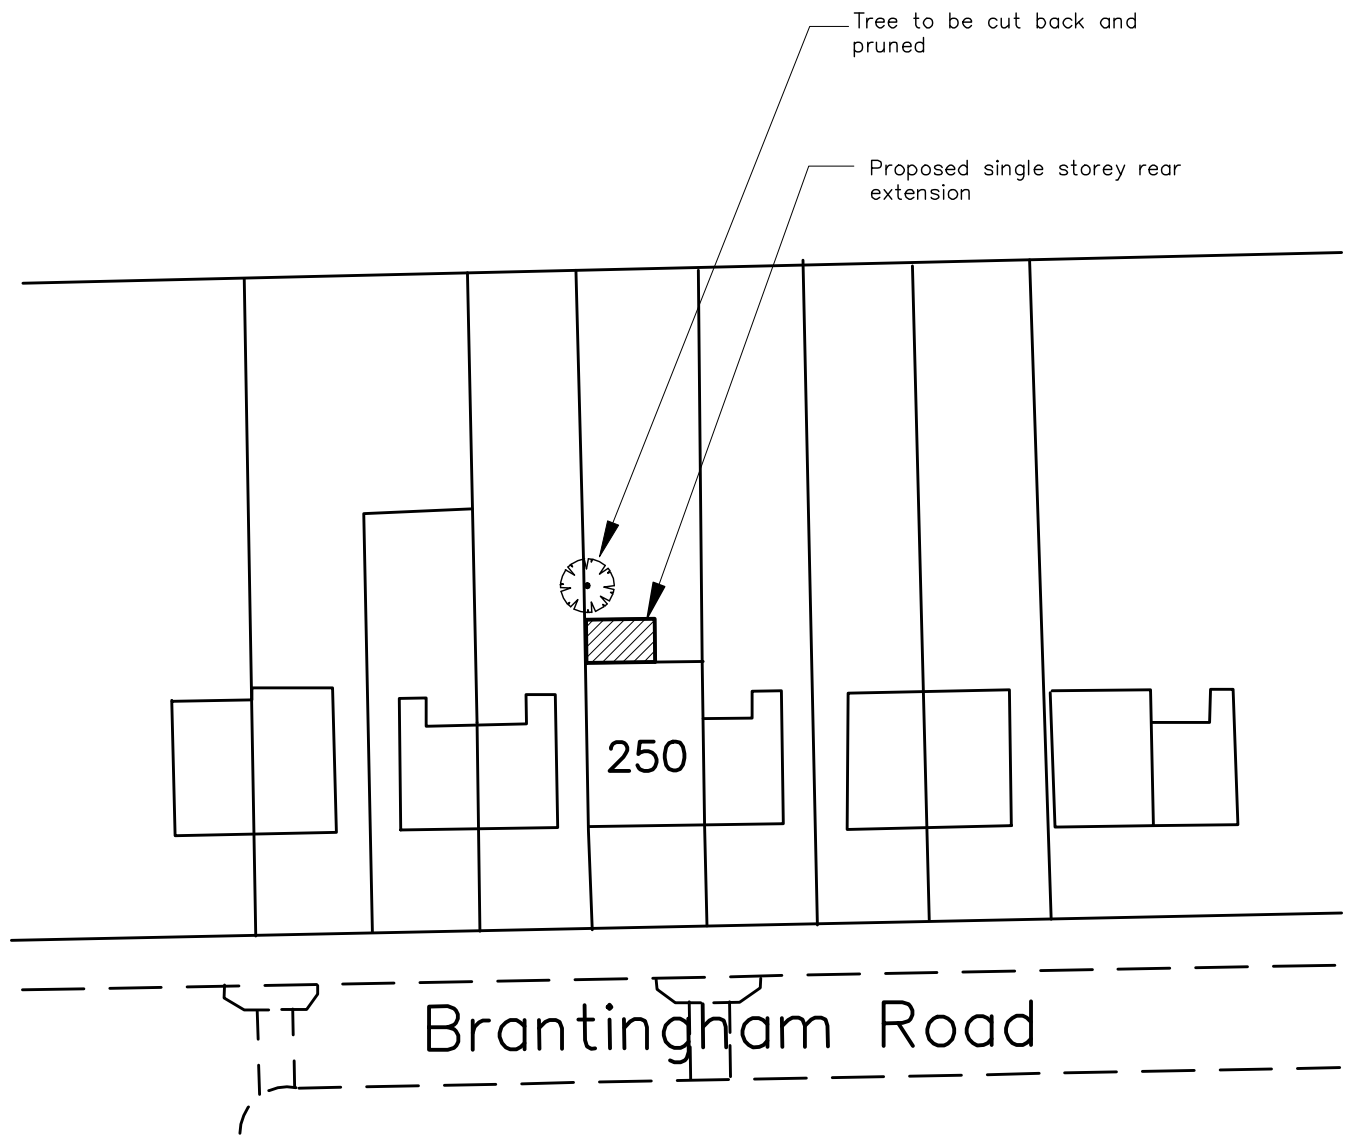

Site Plan