


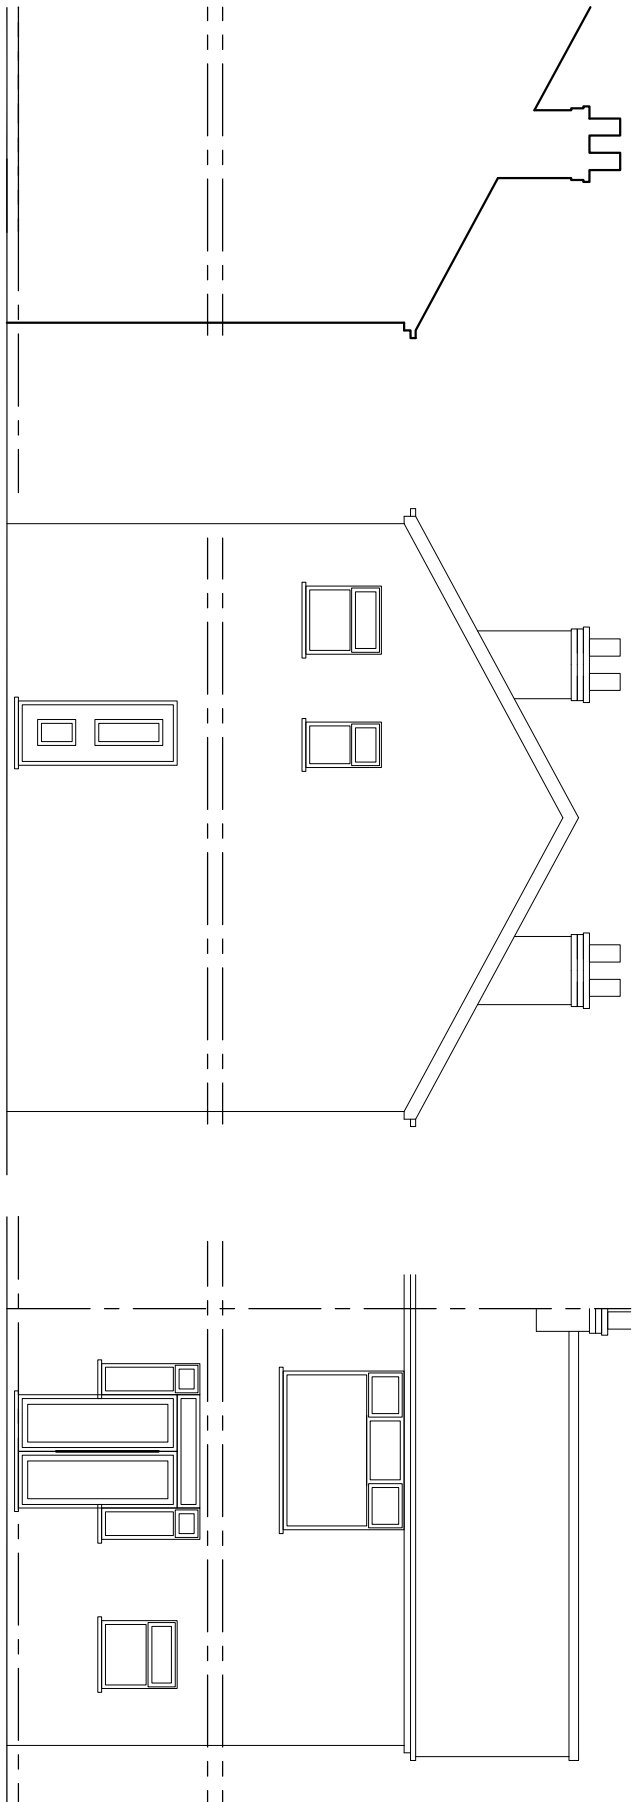

EXISTING SIDE ELEVATION
Limit to Engineer's drawing
& specifications

GARDEN

