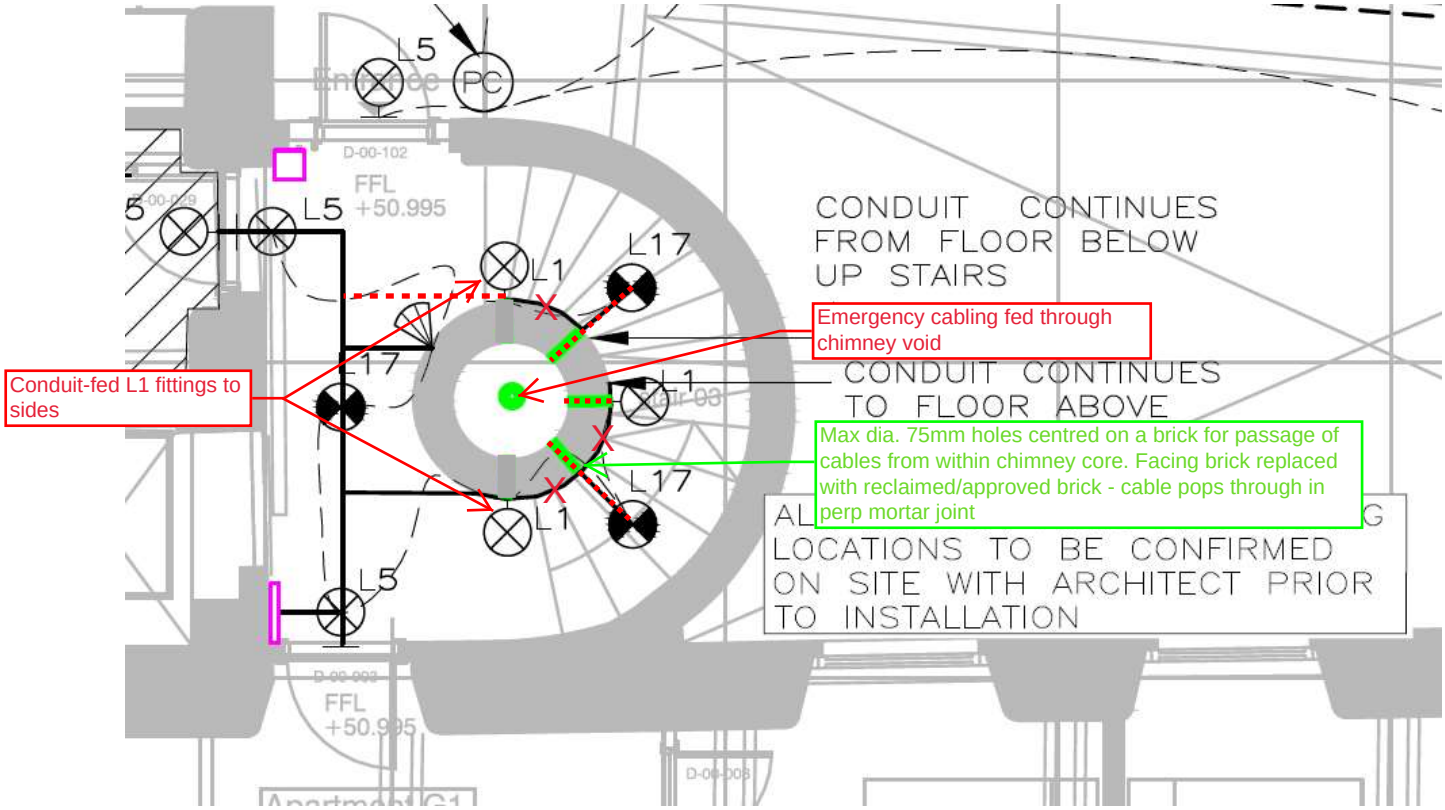

TYPICAL PLAN ON SPIRAL STAIR LANDING

Proposed drilling of chimney for cables requested by Quartzelec

(Excerpt Max Fordham dwg V[90]111 RevM submitted 14.08.2019)

Proposed conversion of Brownfield Mill, Gt Ancoats St, Manchester

Alternative wiring to spiral stair emergency & light fittings 20200909

stephenson STUDIO
architects planners interiors