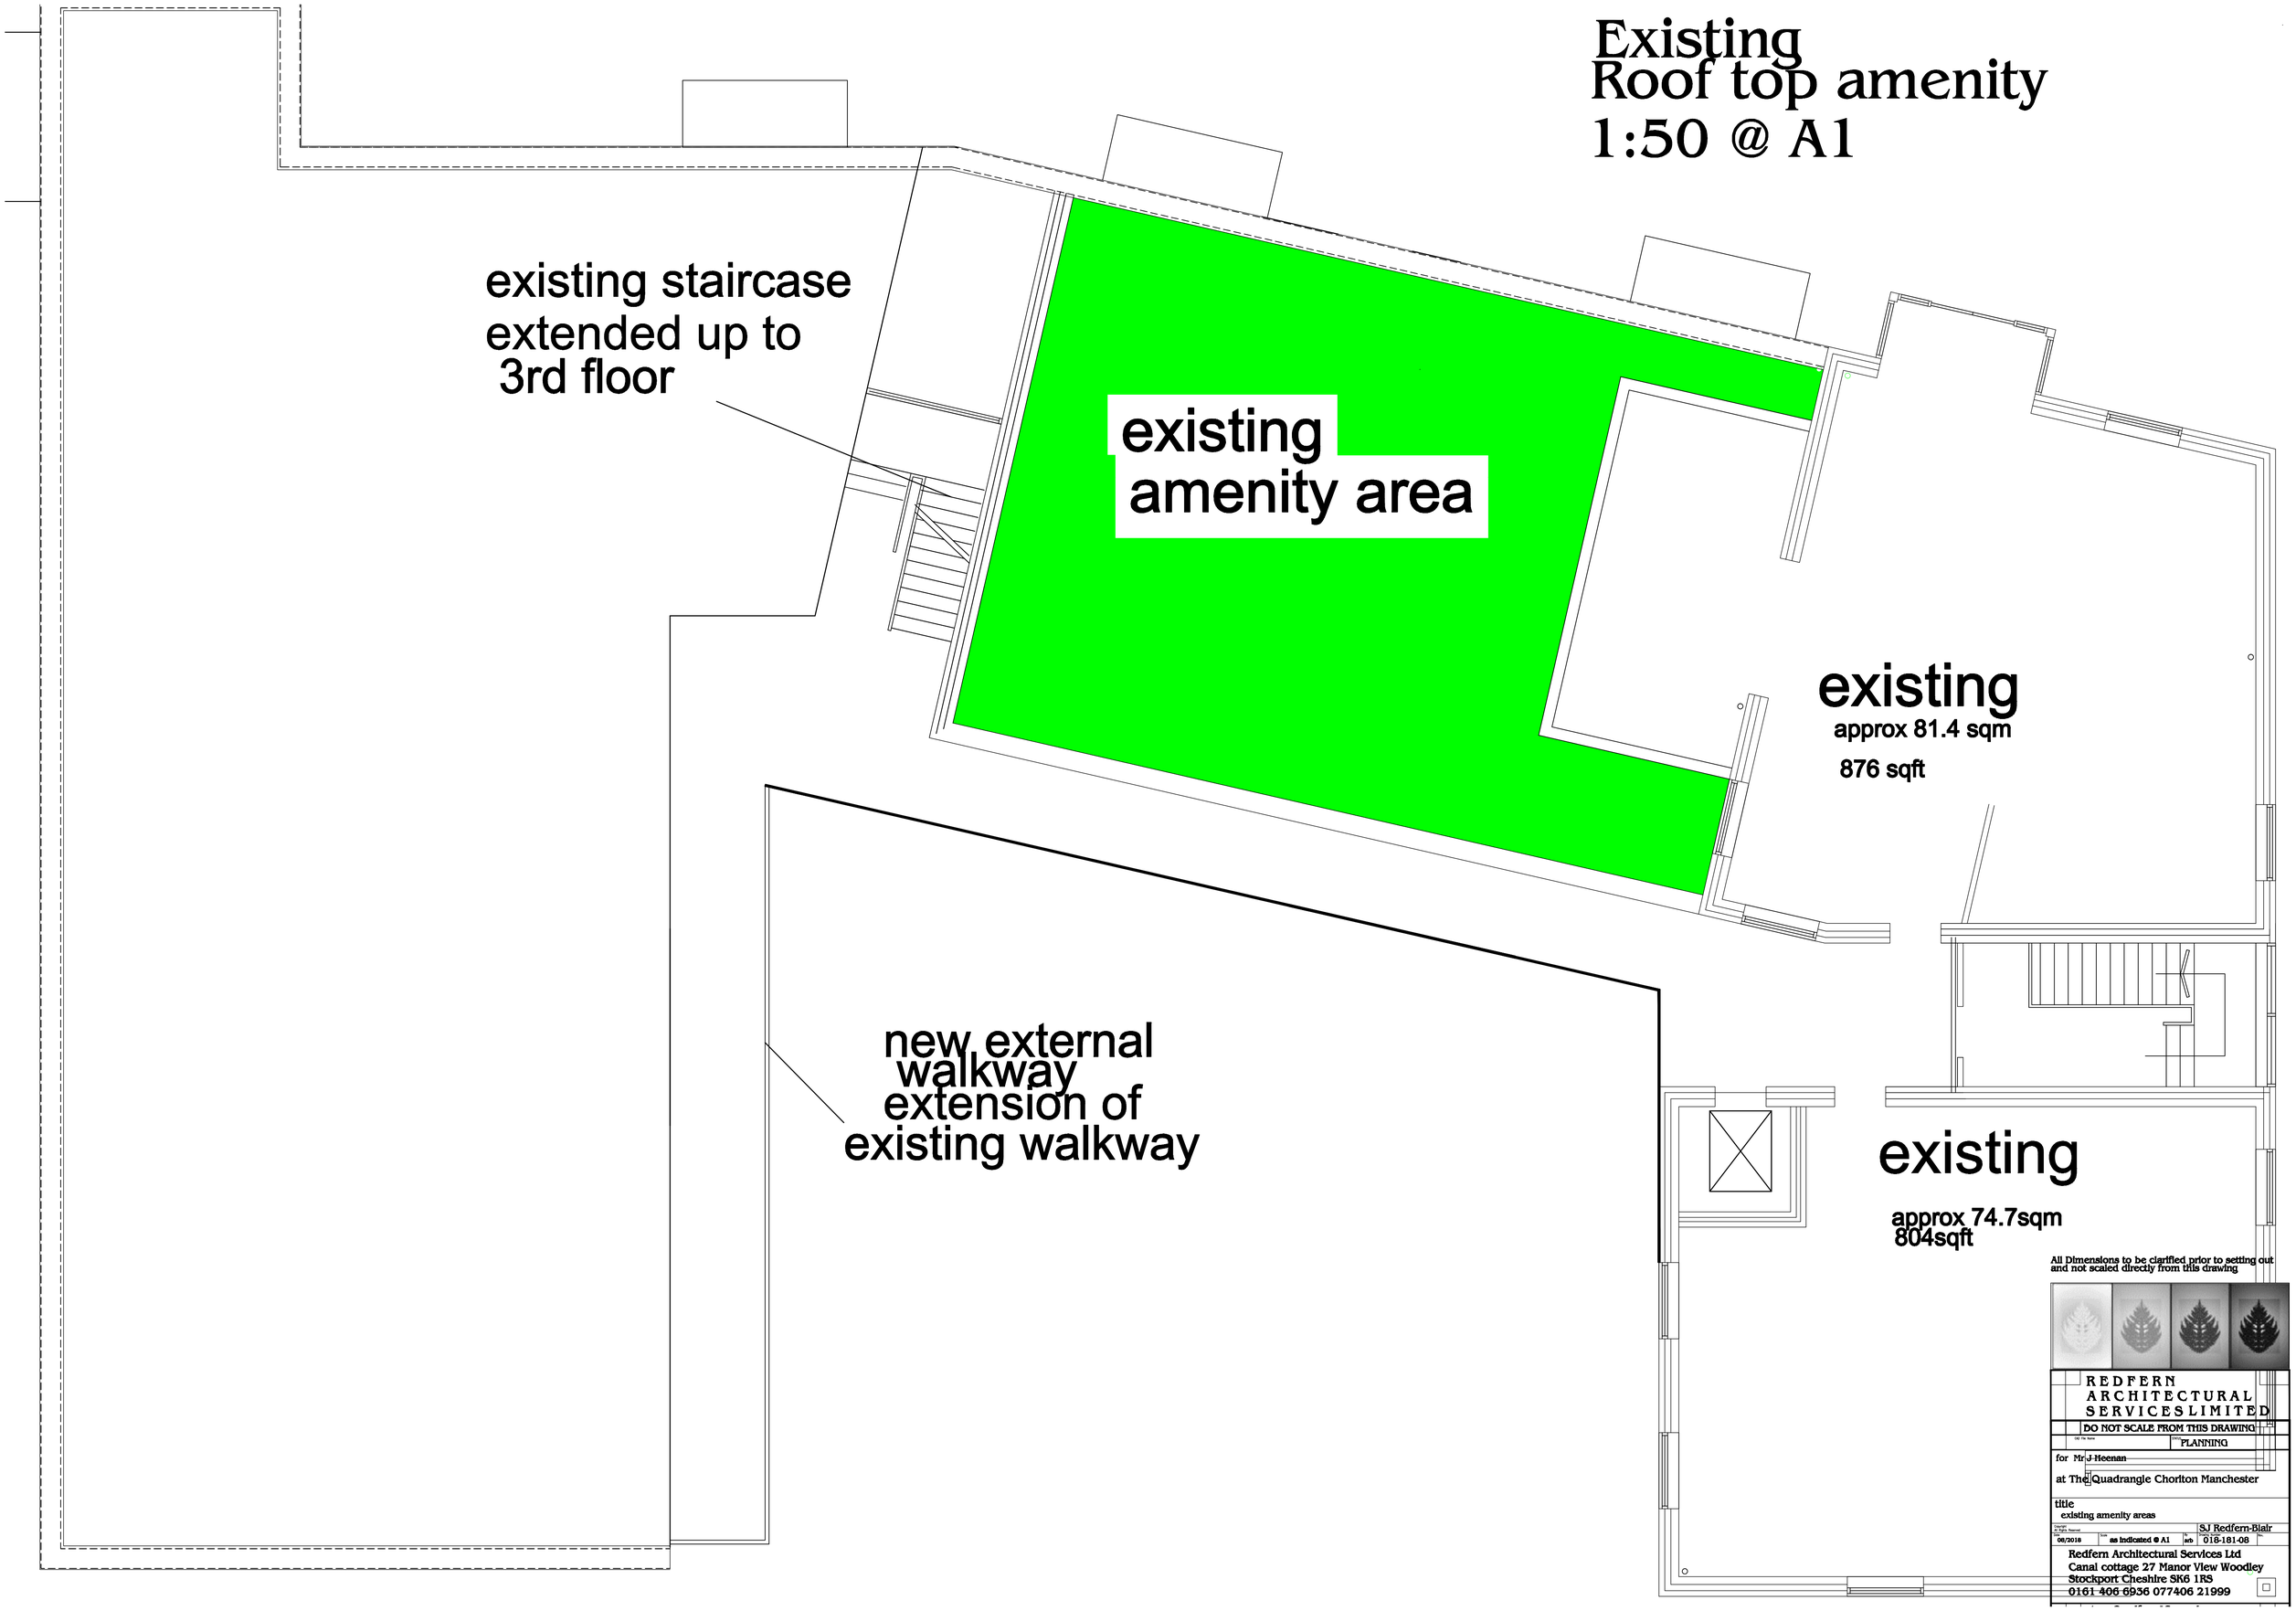
Existing
Roof top amenity
1:50 @ A1
existing staircase
extended up to
3rd floor
existing
amenity area
existing
approx 81.4 sqm
876 sqft
new external
walkway
extension of
existing walkway
existing
approx 74.7sqm
804sqft
All Dimensions to be clarified prior to setting out
and not scaled directly from this drawing
REDFERN
ARCHITECTURAL
SERVICES LIMITED
DO NOT SCALE FROM THIS DRAWING
PLANNING
for Mr J Heenan
at The Quadrangle Chorlton Manchester
title
existing amenity areas
SJ Redfern-Blair
08/2018
as indicated @ A1
arb
018-181-08
Redfern Architectural Services Ltd
Canal cottage 27 Manor View Woodley
Stockport Cheshire SK6 1RS
0161 406 6936 077406 21999