


INDICATES THE POSITION OF SMOKE DETECTORS. ALLOW FOR NEW MAINS POWERED INTERLINKED SMOKE DETECTORS IN ALL CIRCULATION AREAS TO THE SATISFACTION OF THE BUILDING CONTROL OFFICER.

PROPOSED GROUND FLOOR LAYOUT PLAN (1:50)
(GARAGE AREA CHANGED TO A SINGLE STOREY HABITABLE SPACE)

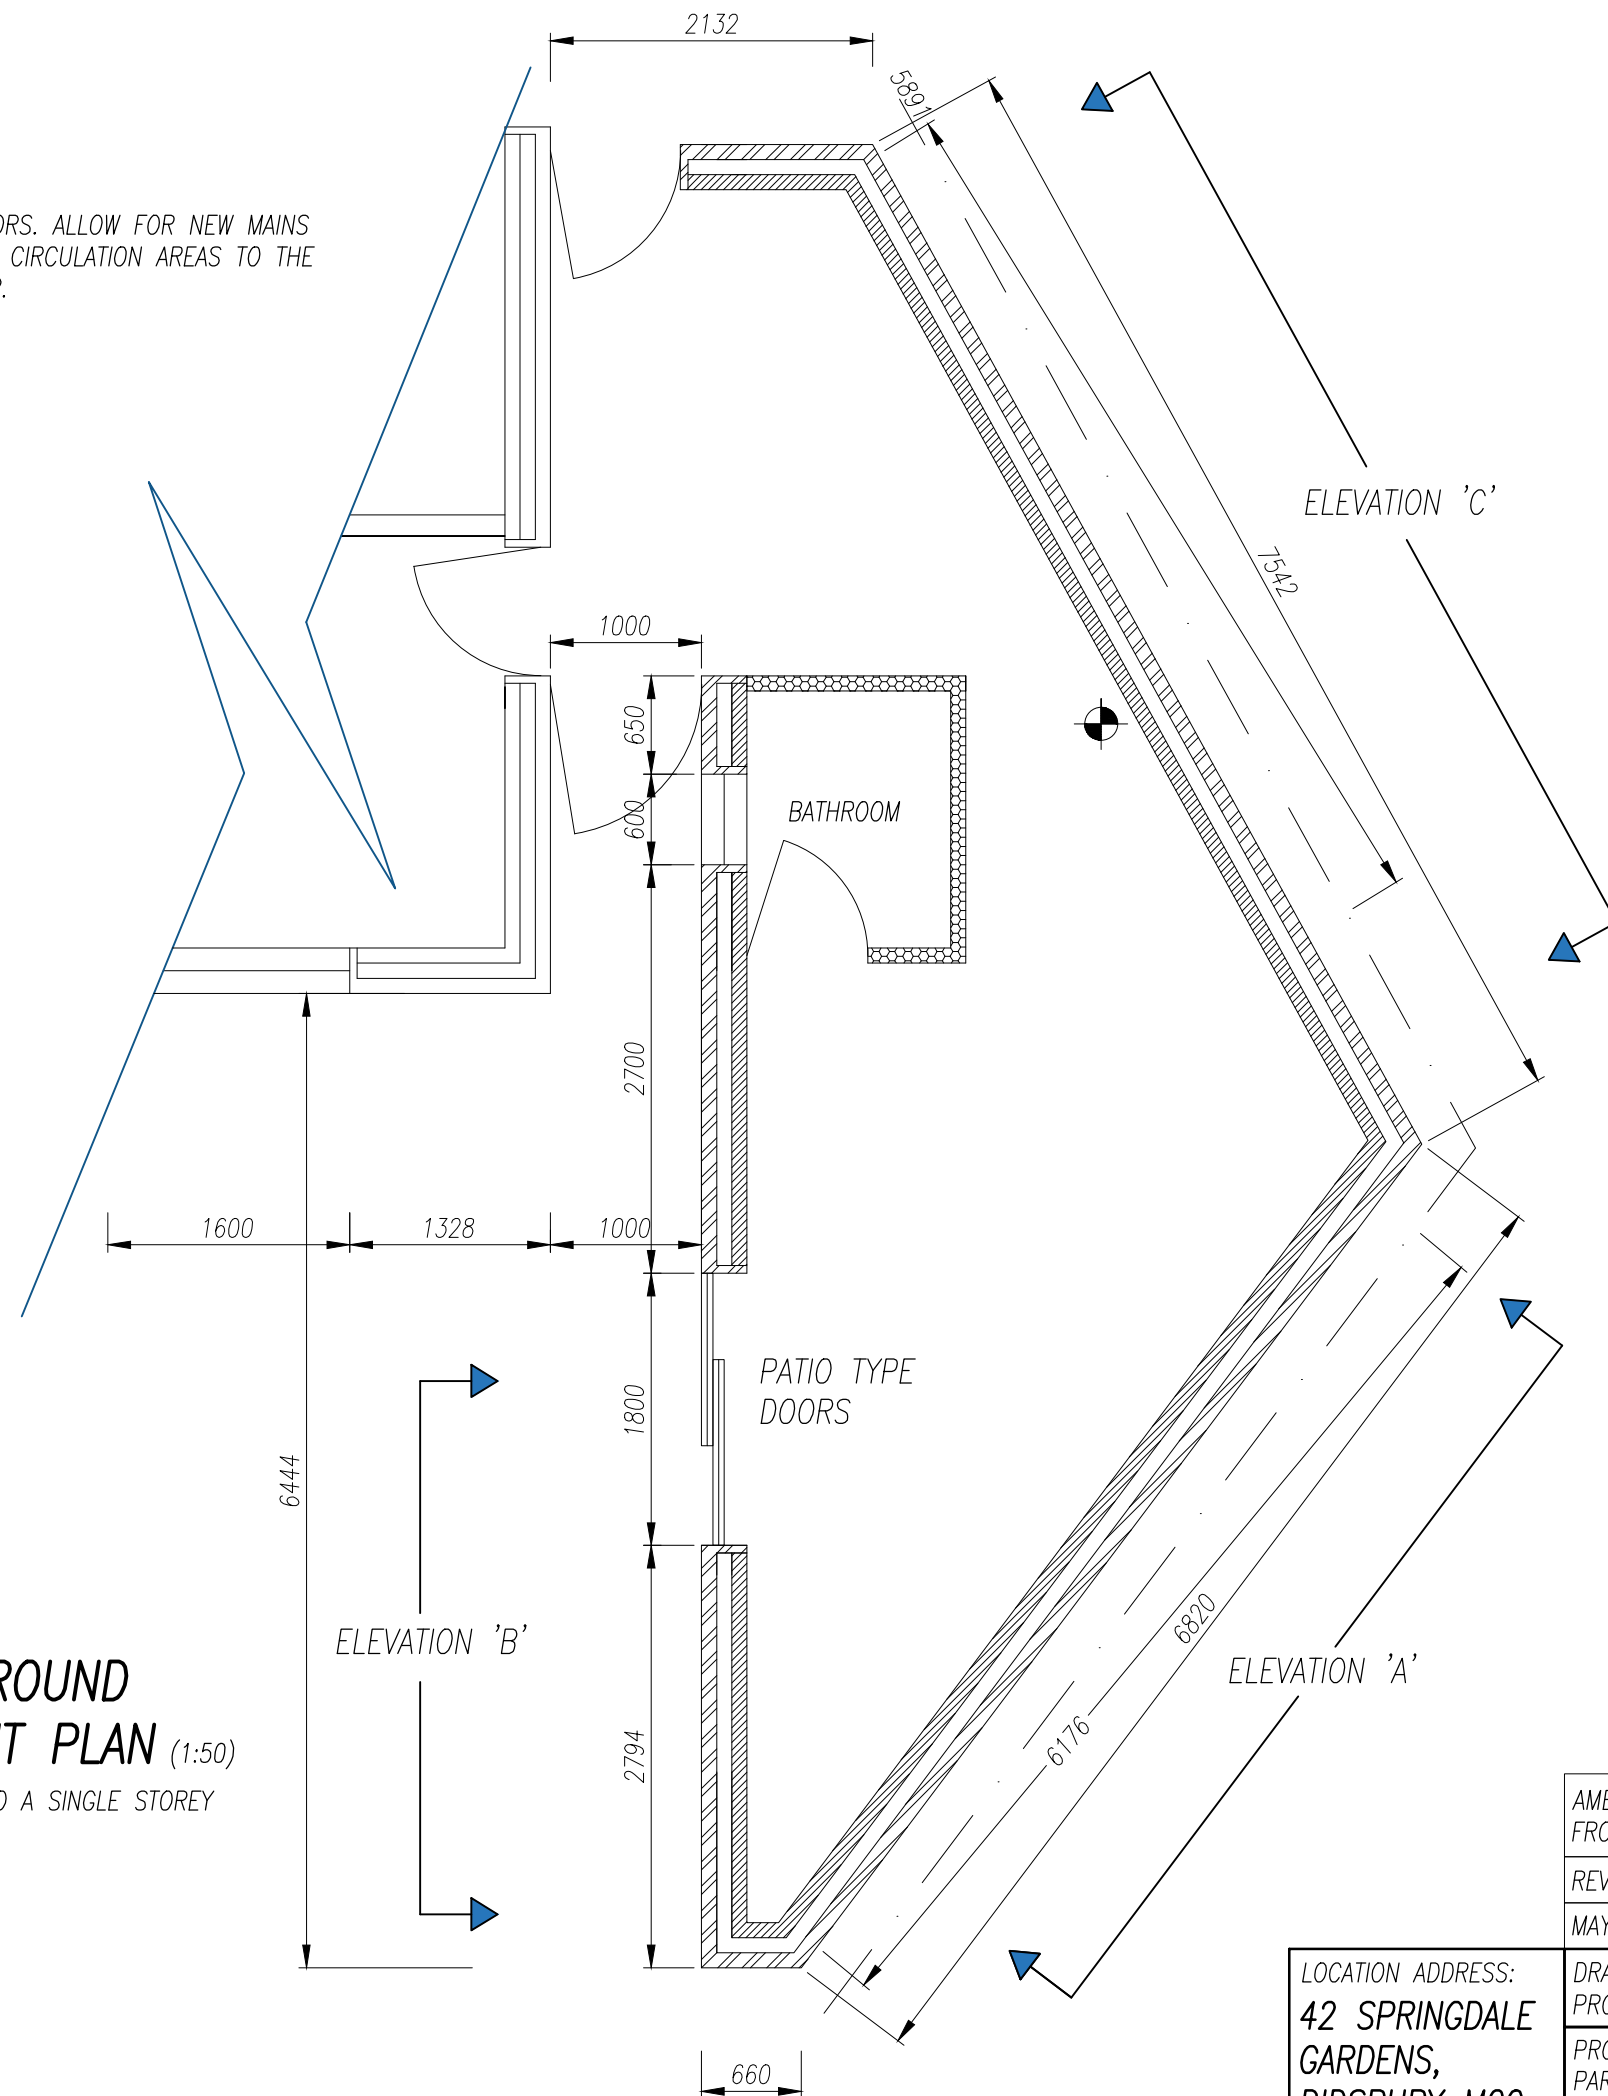

REVISED DRAWINGS FOR LA APPROVAL

AMENDMENT 'B' – OCT 2020 – REAR EXTENSION REDUCED IN PROJECTION FROM 4m TO 3m PLUS SIDE WINDOWS REMOVED AT FIRST FLOOR			
REVISION 'A' JUNE 20– PATIO DOORS LABELLED ON ELEVATION 'B' (GARAGE)			
MAY 20 –DRAWINGS FOR LOCAL AUTHORITY APPROVAL			TO BE PRINTED AT A3
LOCATION ADDRESS: 42 SPRINGDALE GARDENS, DIDSBURY M20	DRAWING TITLE: PROPOSED GARAGE REPLACEMENT LAYOUT PLAN	DATE: MAY 20	SHEET No: 06 OF 17
	PROJECT DESCRIPTION: PROPOSED 2 STOREY SIDE & PART REAR EXTENSION PLUS DEMOLITION OF GARAGE & ITS REPLACEMENT WITH A HABITABLE STRUCTURE.	DRAWING NUMBER: RT/0520/06B	