
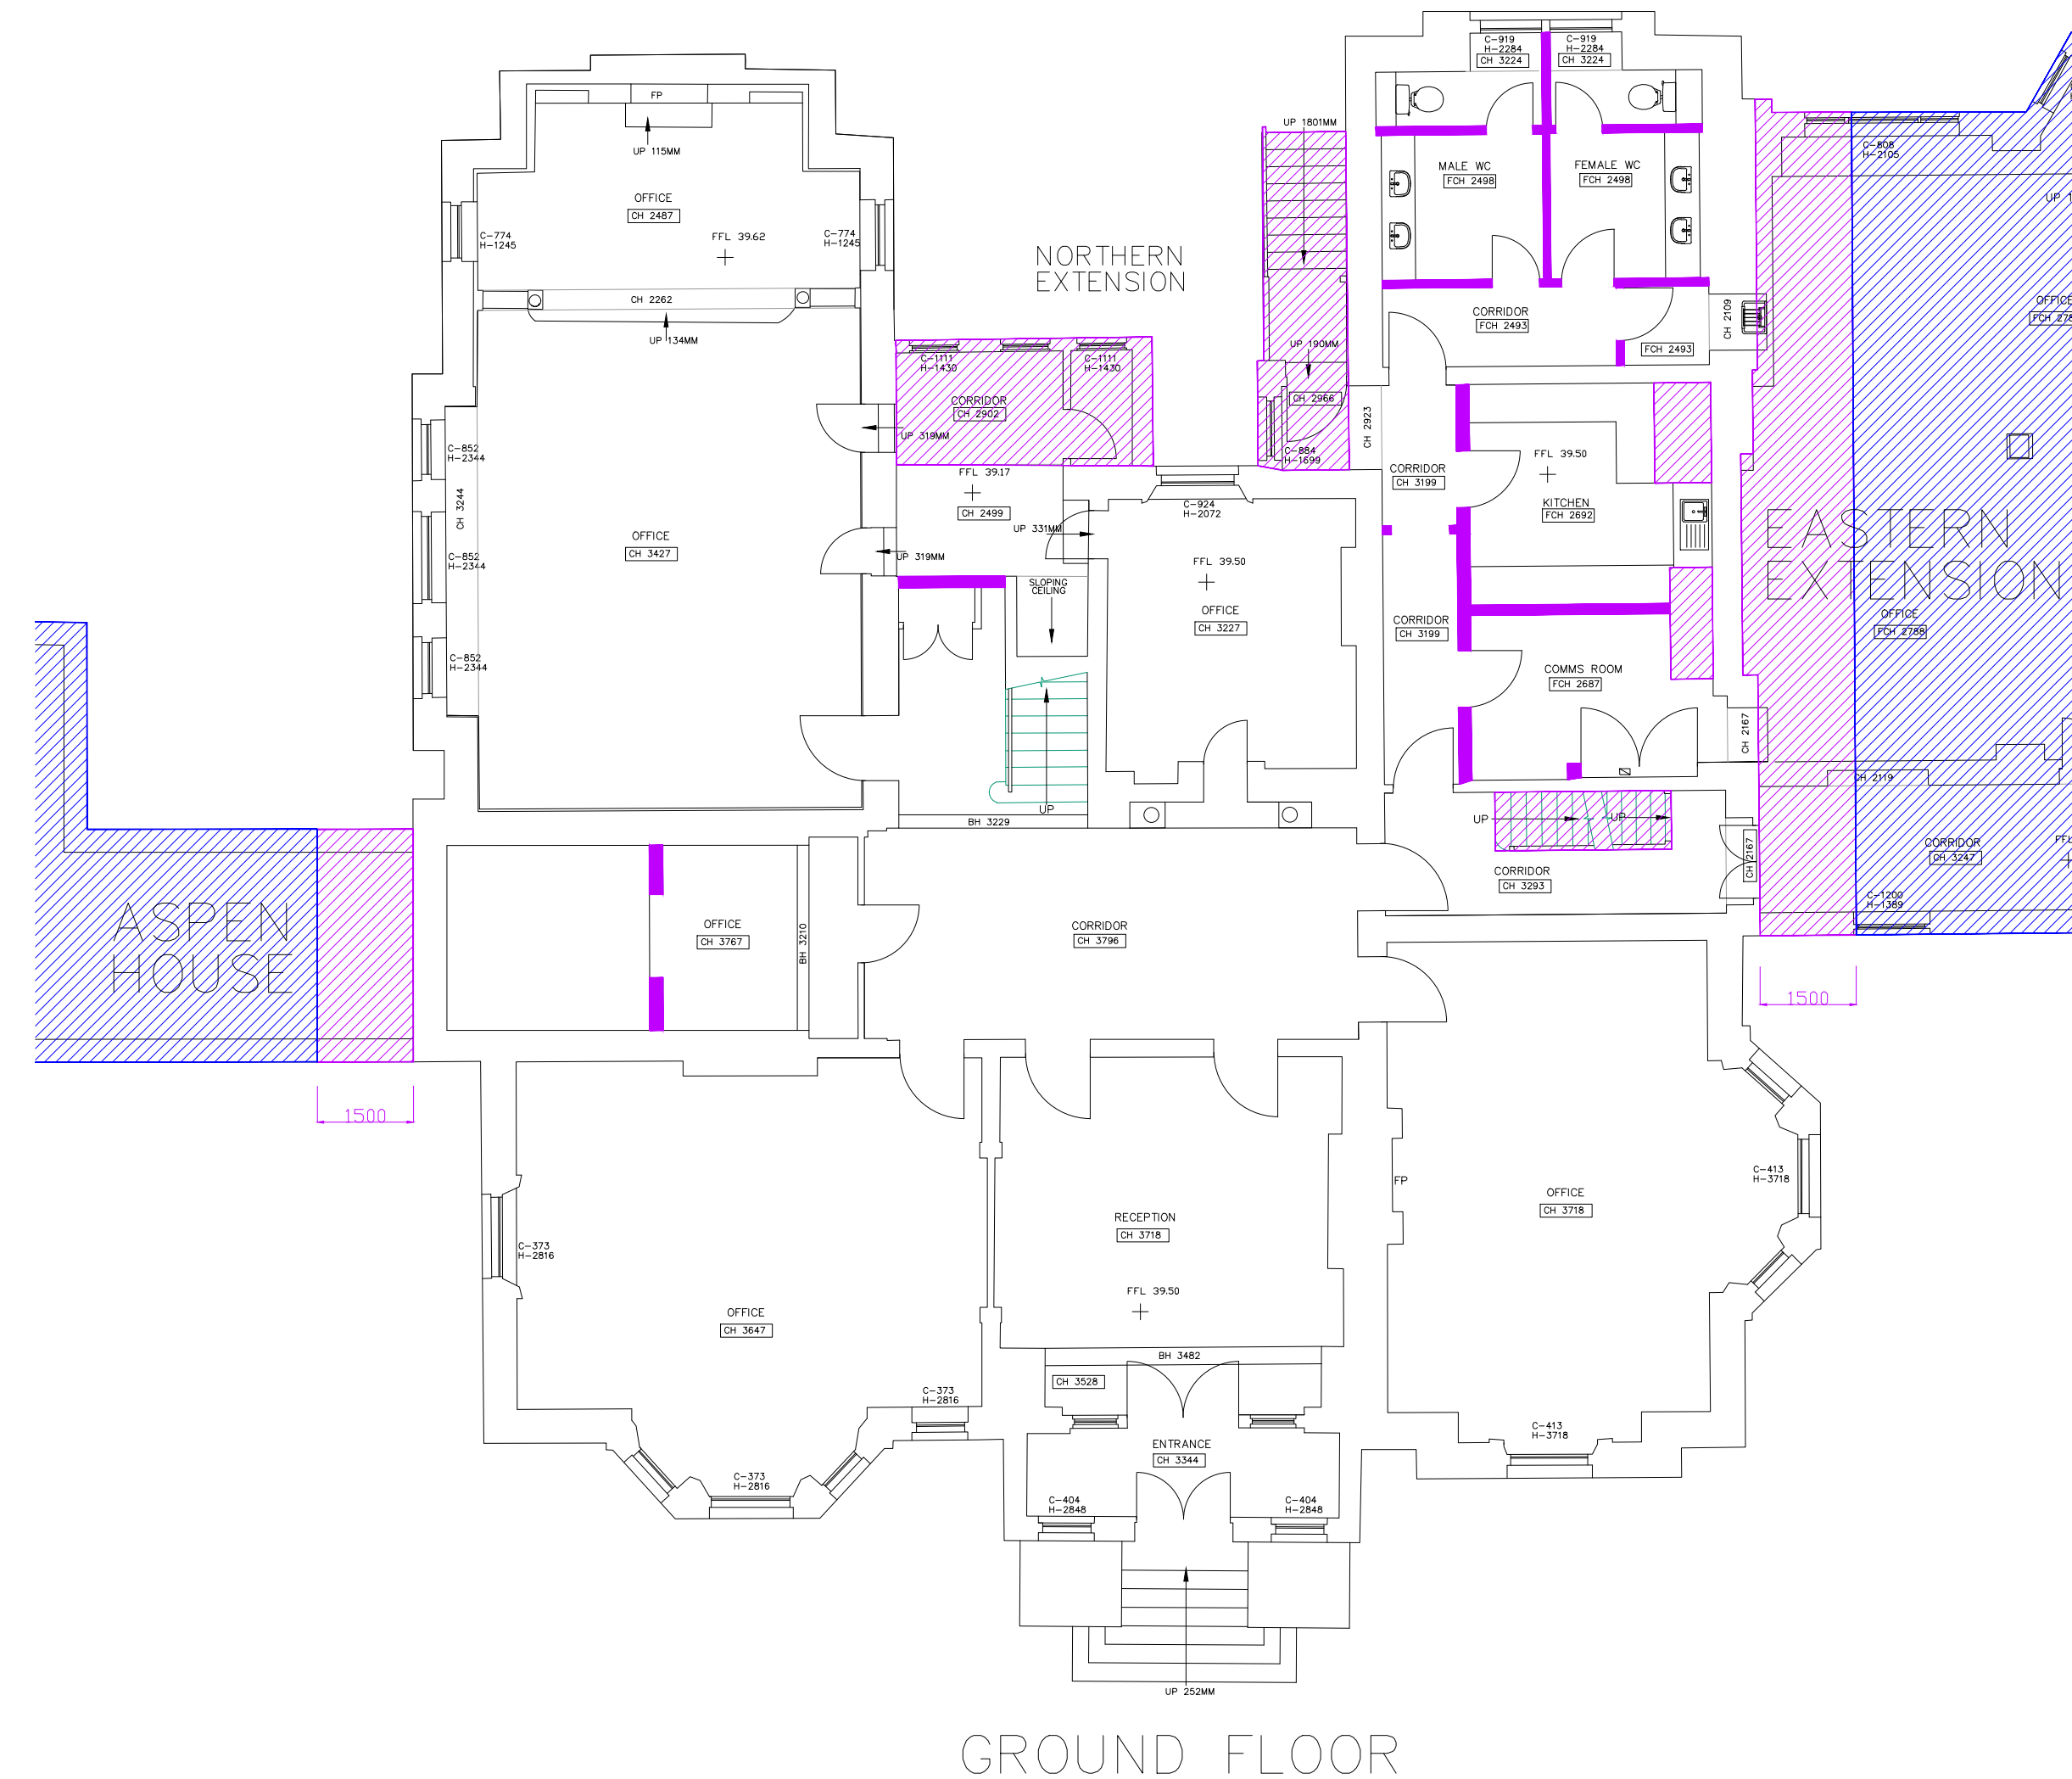
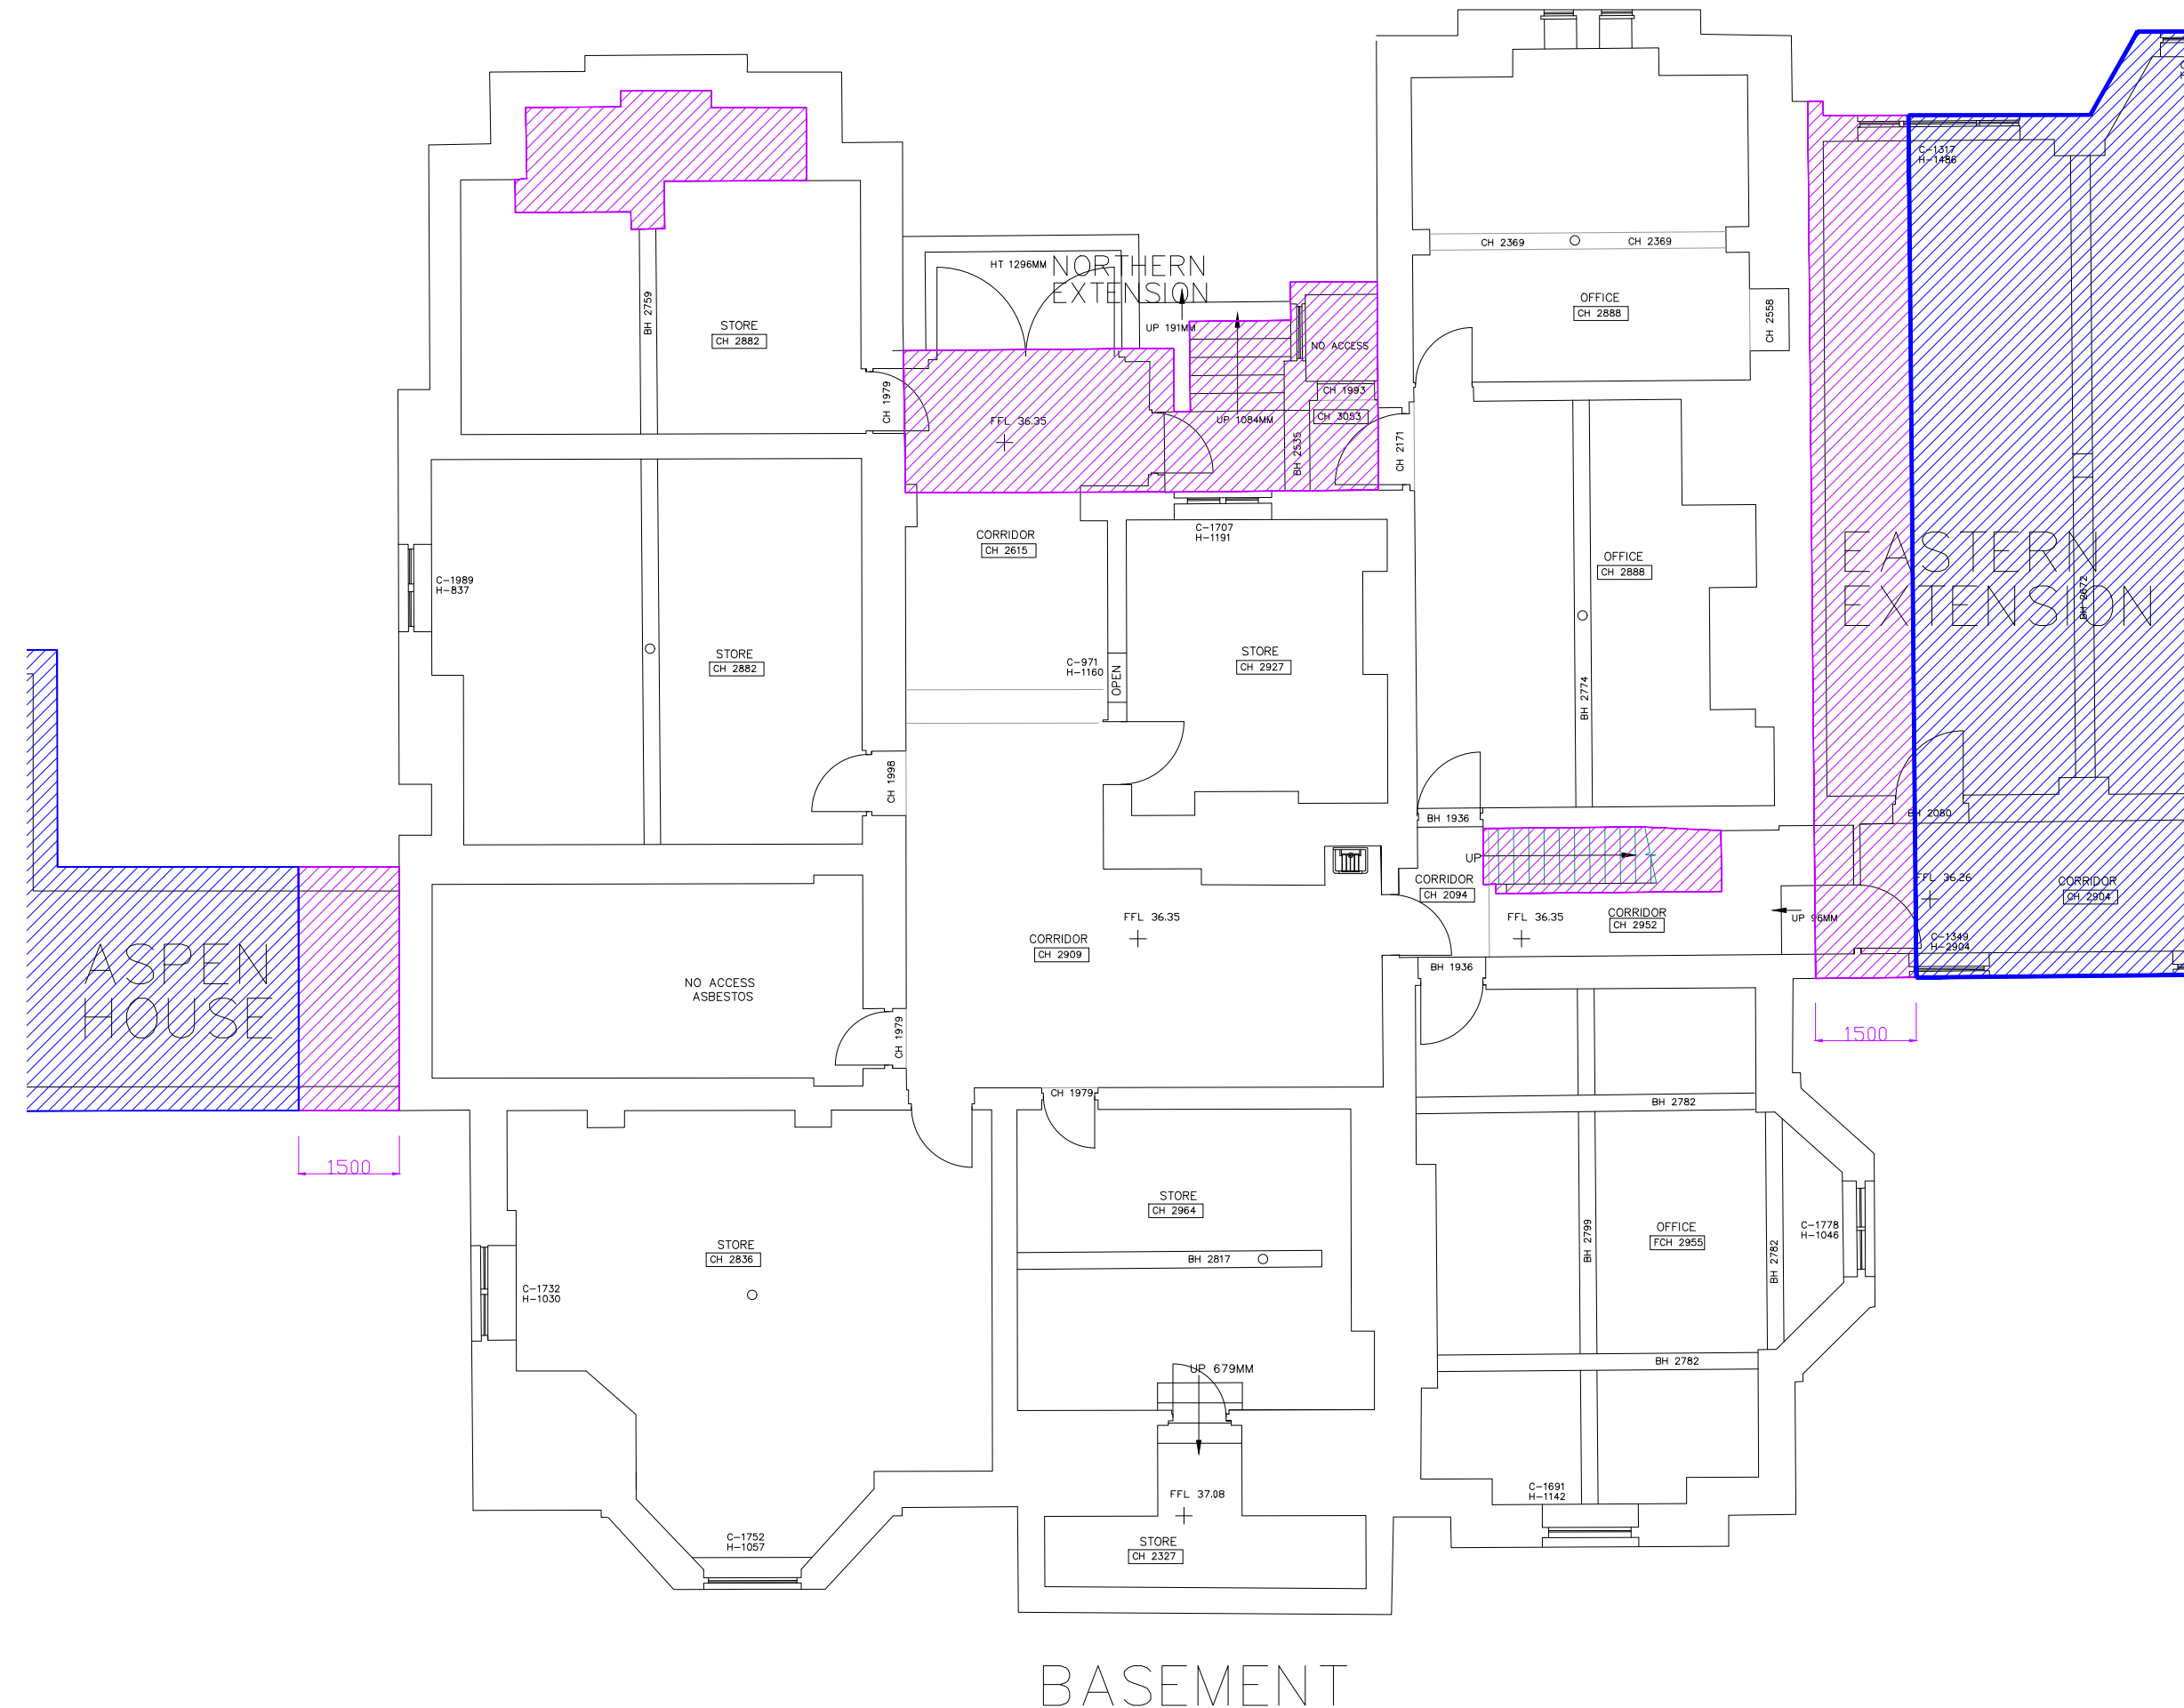
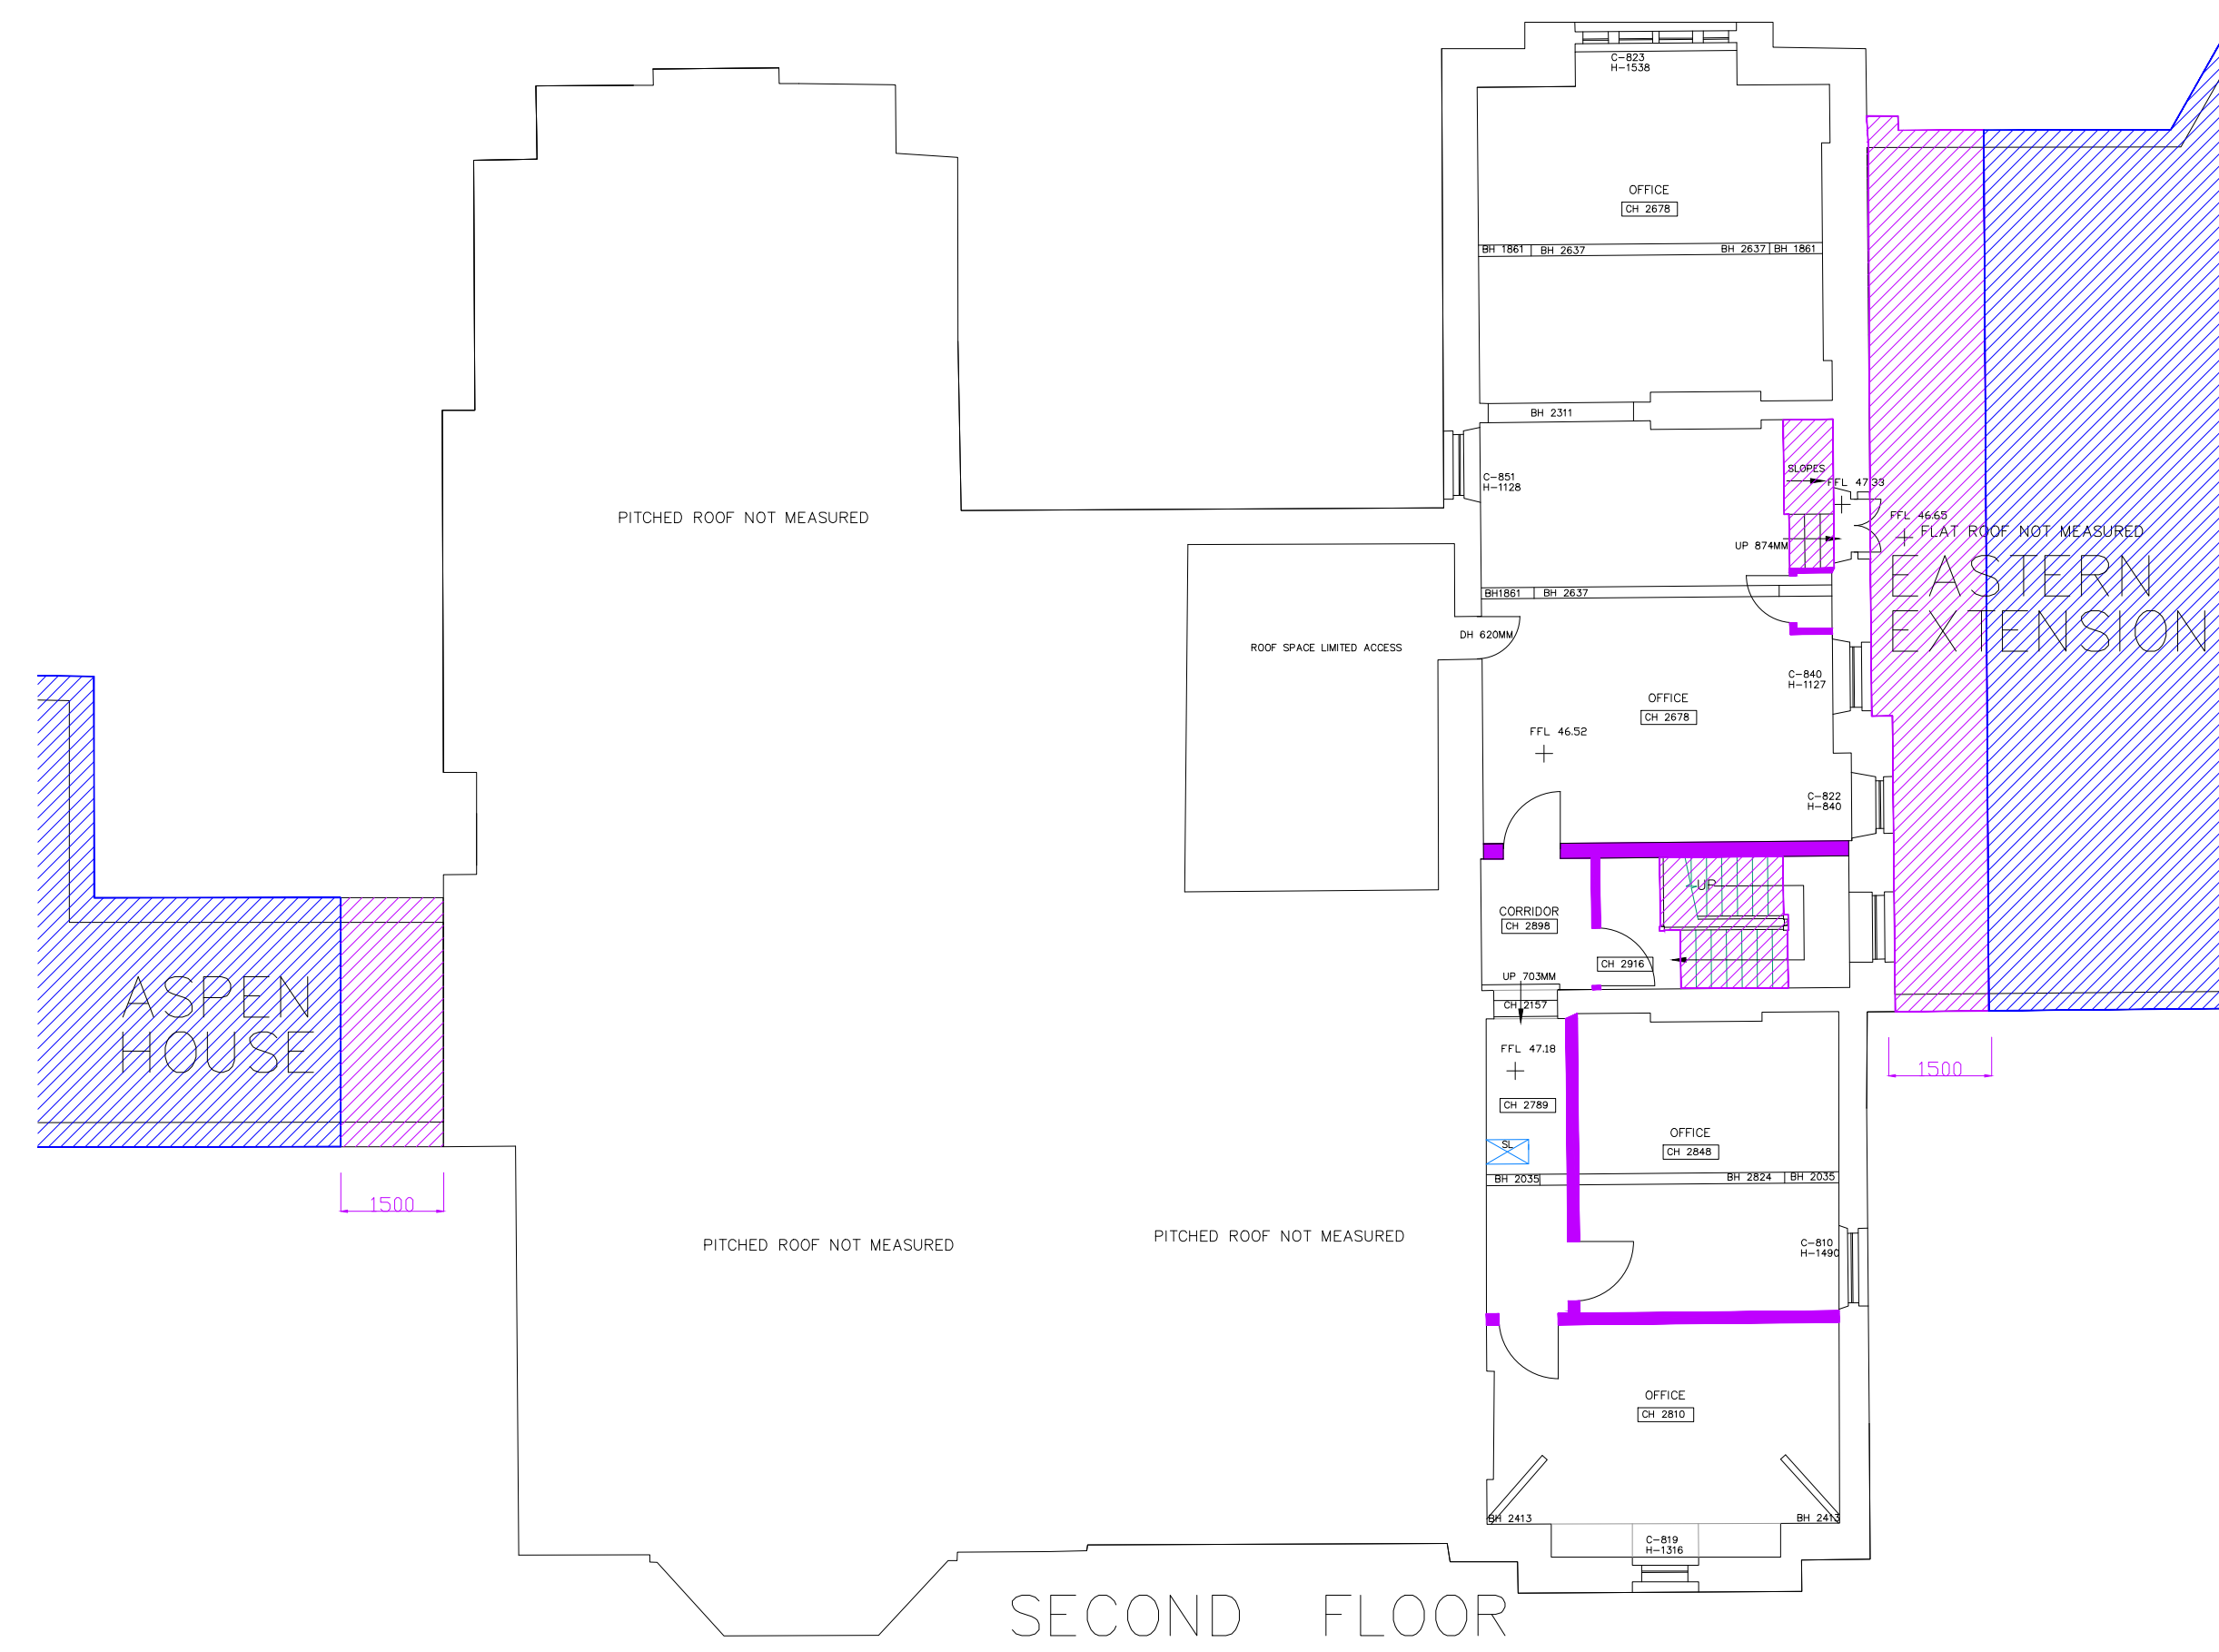


Key

- INTERNAL WALLS TO BE REMOVED
- DEMOLITIONS / REMOVALS TO BE CARRIED OUT BY HAND
- DEMOLITION BY MACHINE

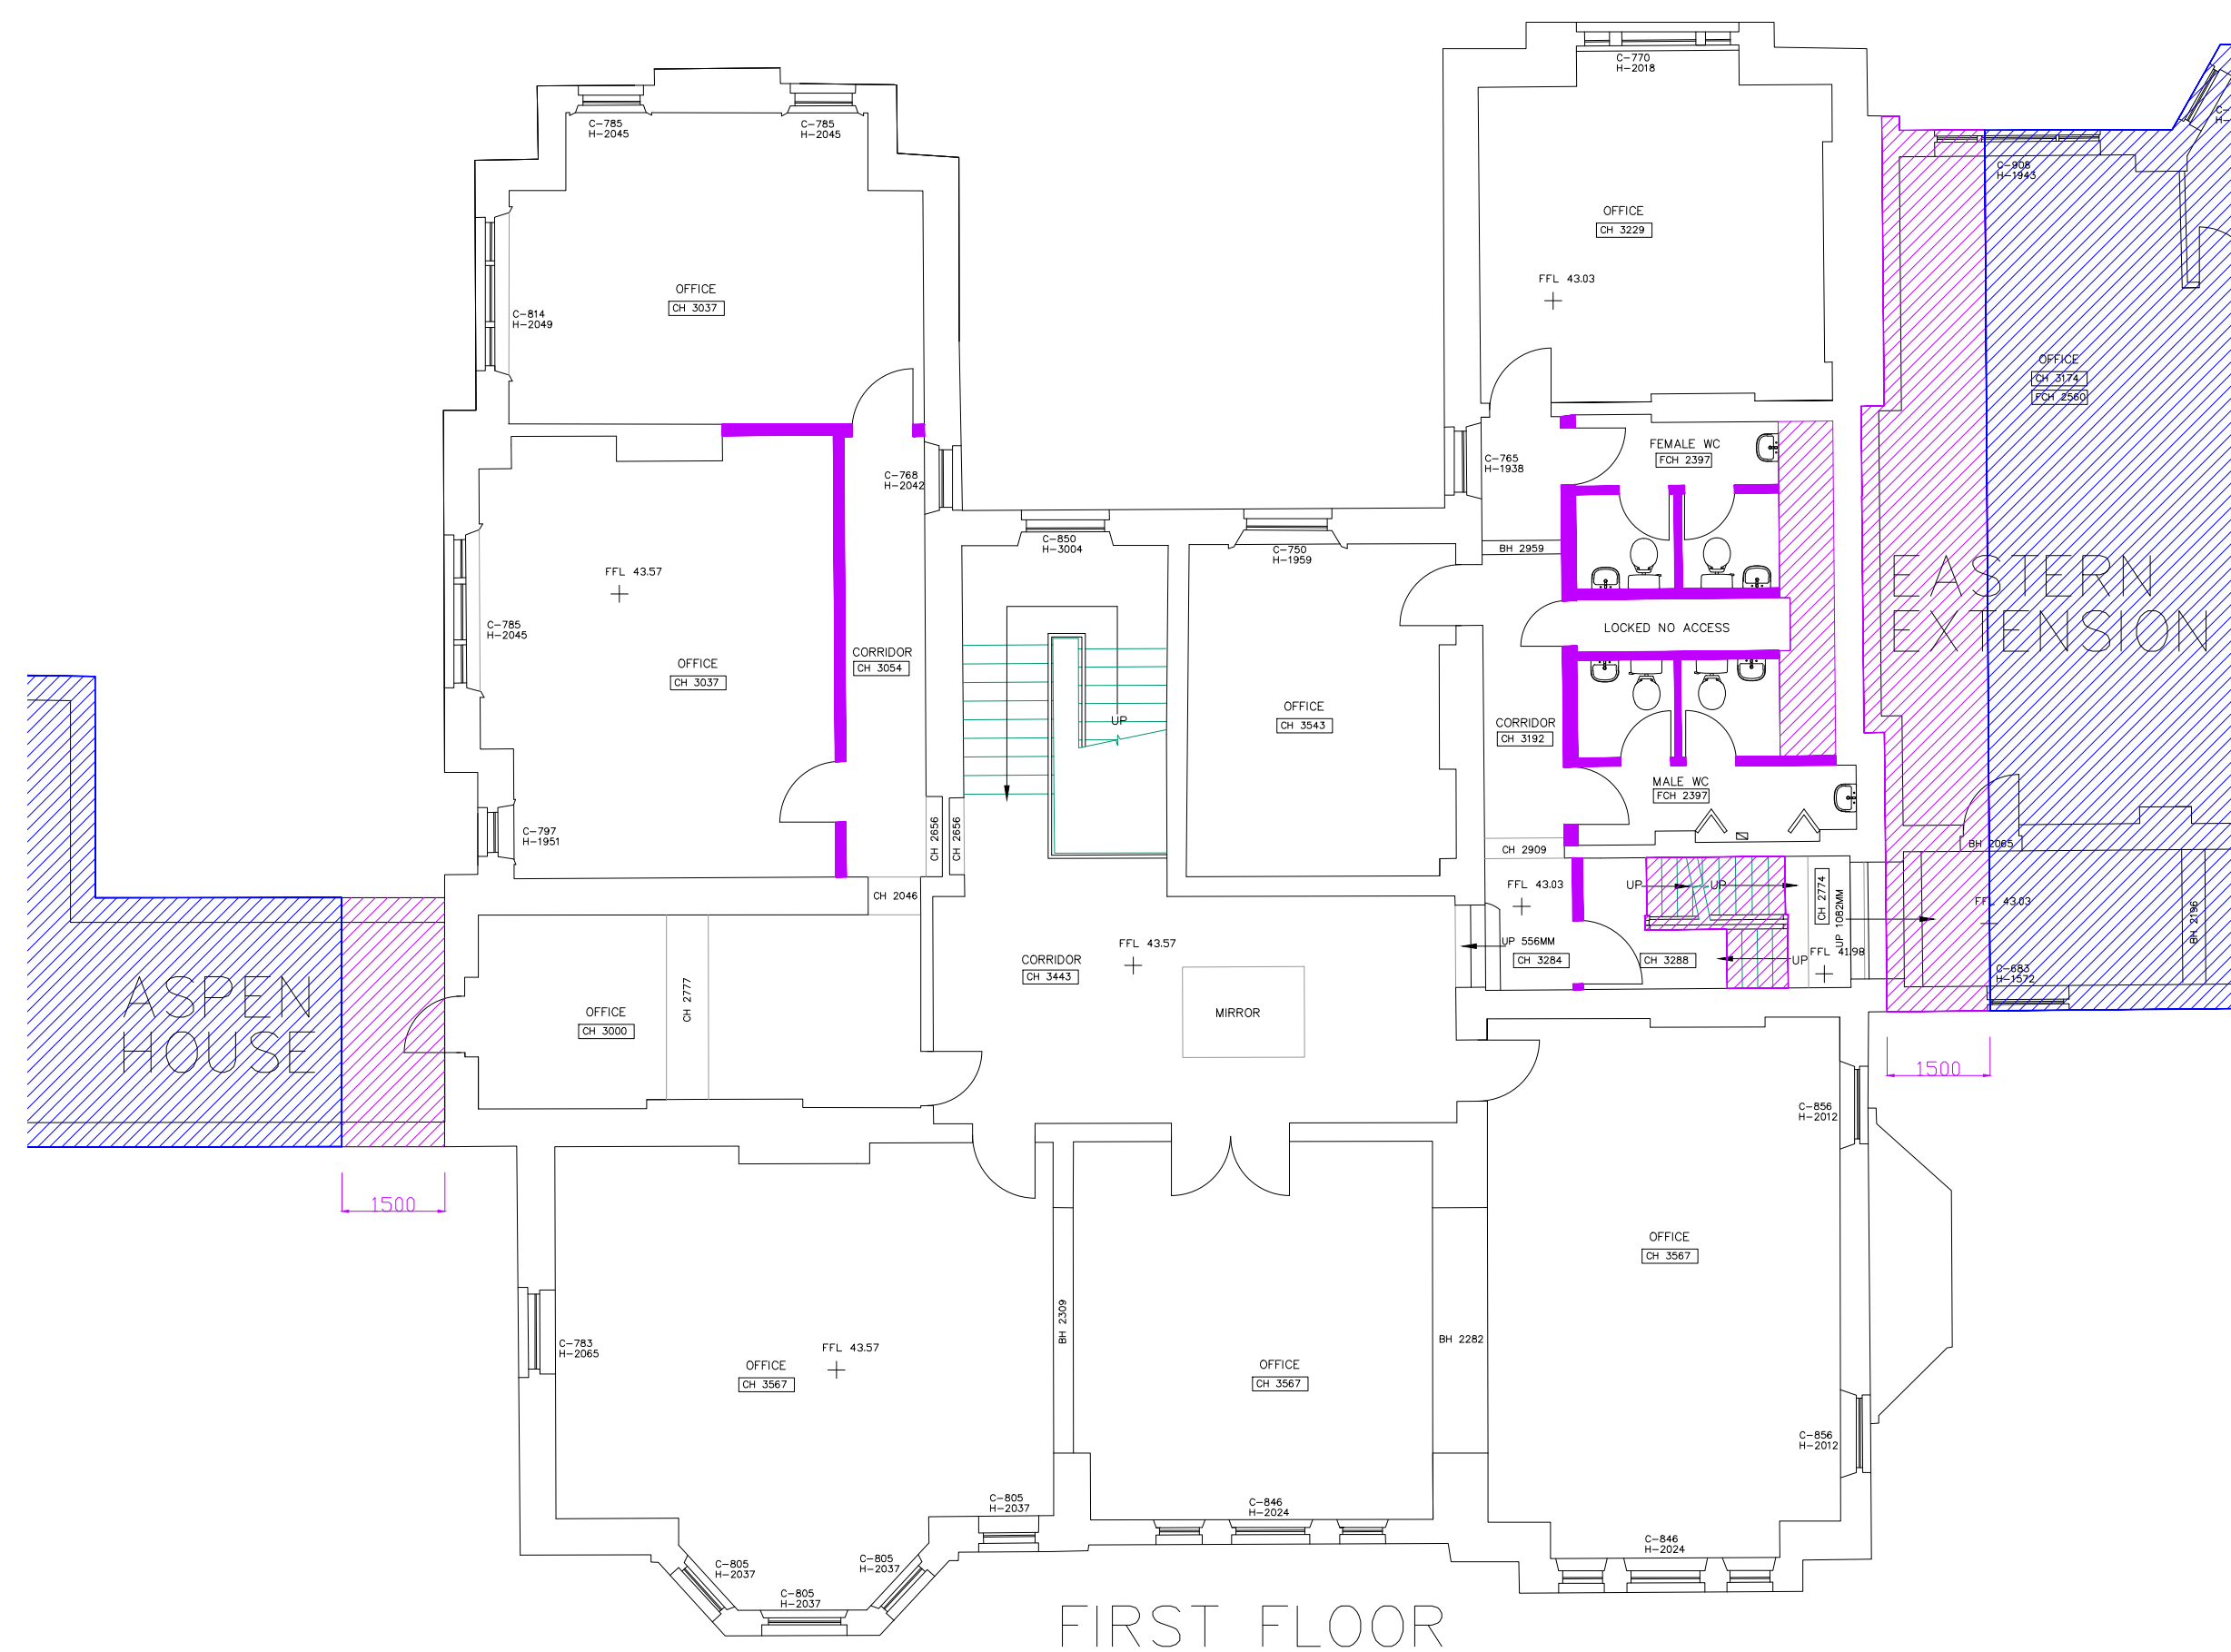

WARNING
Critical Dimensions required by Consultants/
Contractors/ Subcontractors must not be scaled
from this drawing. Dimensions required are to be
obtained from the drawing office

The Cedars
Demolition Plans

123-01 - 1008 - A

Scale 1:100 @A1 Date 29.11.18
Drawn BB Checked

825 Wilmslow Road
Didsbury
Manchester
M20 2RE

P.J.Livesey Living Space (6) Ltd
Ashburton Park
Ashburton Road West
Trafford Park
Manchester M17 1AF
Tel : 0161 873 7878
Fax : 0161 873 8185
design@plivesey.co.uk

COPYRIGHT
This Drawing may not be used or reproduced in
any way without the written consent of the
P.J.Livesey Group Limited

The P. J. Livesey Group Ltd