


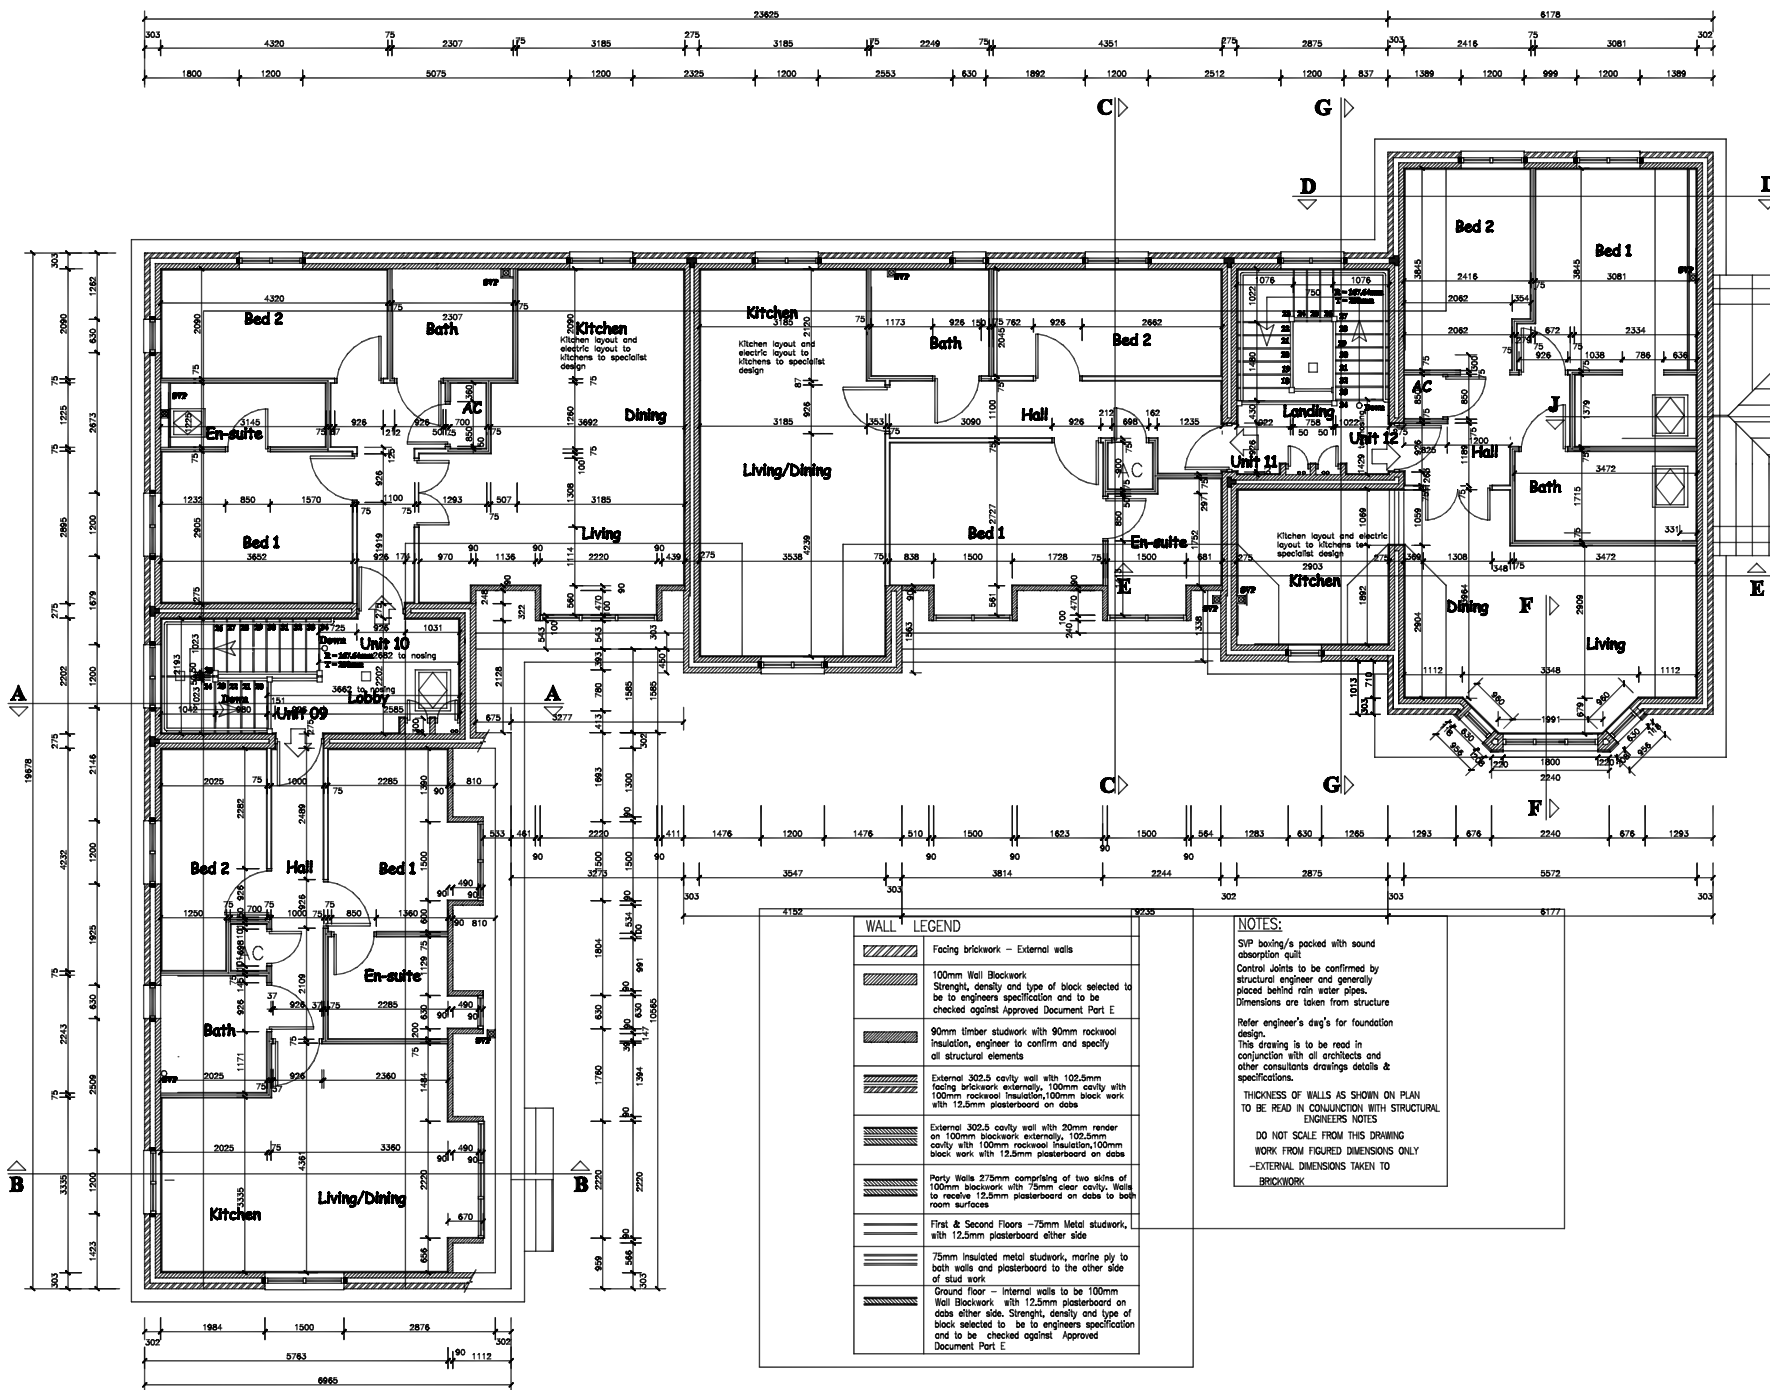

Architects + Interior Designers Limited
GRAY BURSTEAD SCHOOL HOUSE, 70 LAMBTON ROAD,
BILLYMURRA, SYDNEY NSW 2159
TEL 02 9277 6800 FAX 02 9277 6800 E-MAIL admin@lap-architects.com
www.lap-architects.com

project

Proposed Development
Northendon
Manchester

client

Broadfield Properties

drawing title

Working Drawings Second
Floor
Setting Out Plan

drawing number	revision
6383/06	A B
	checked
scale 1:50	drawn Ash date Aug 05