



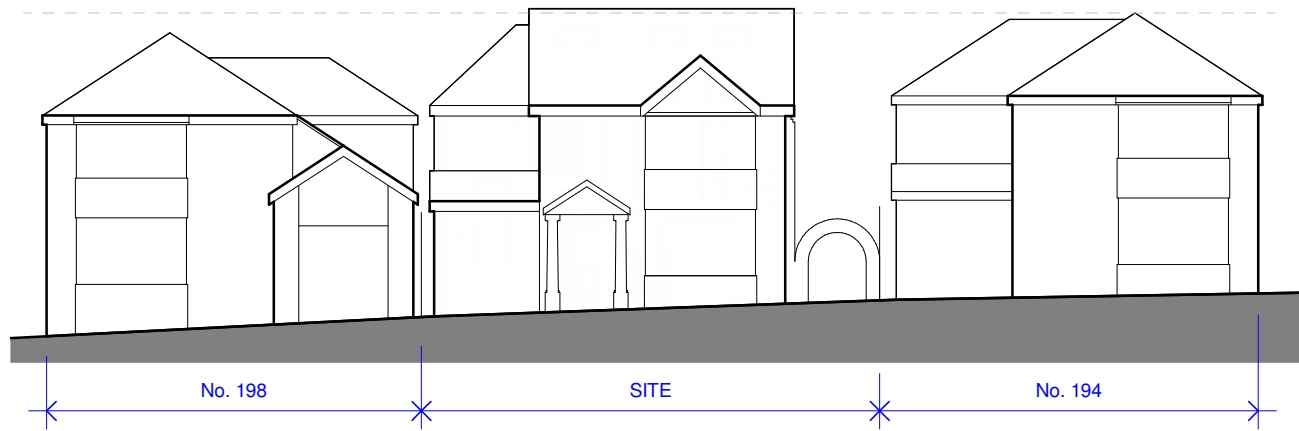


Street Scene Elevation
1 : 200




Front (West) Elevation
1 : 50

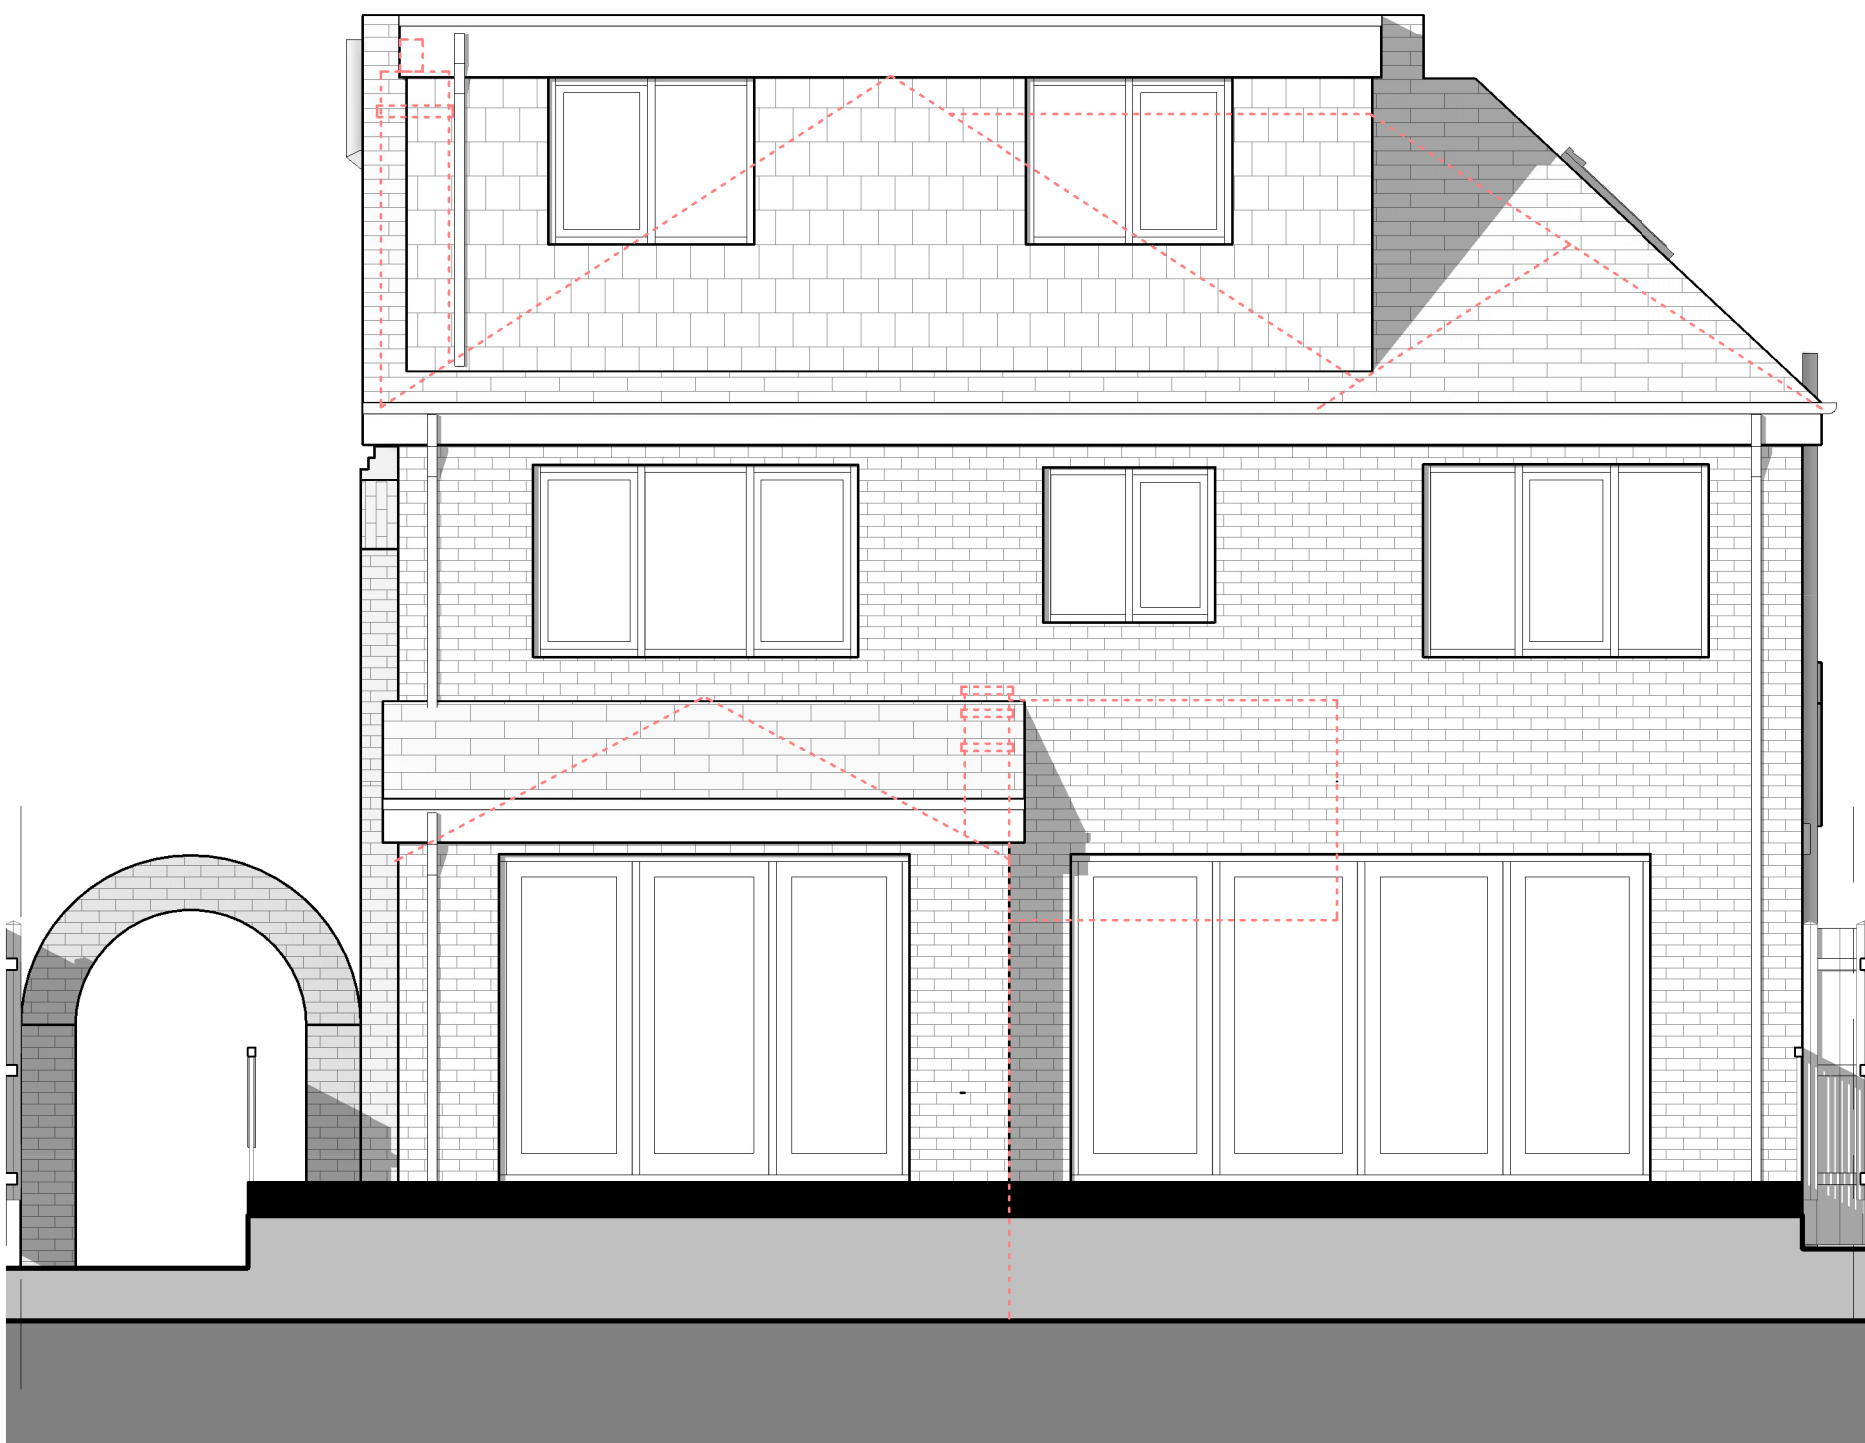


Rear (East) Elevation
1 : 50

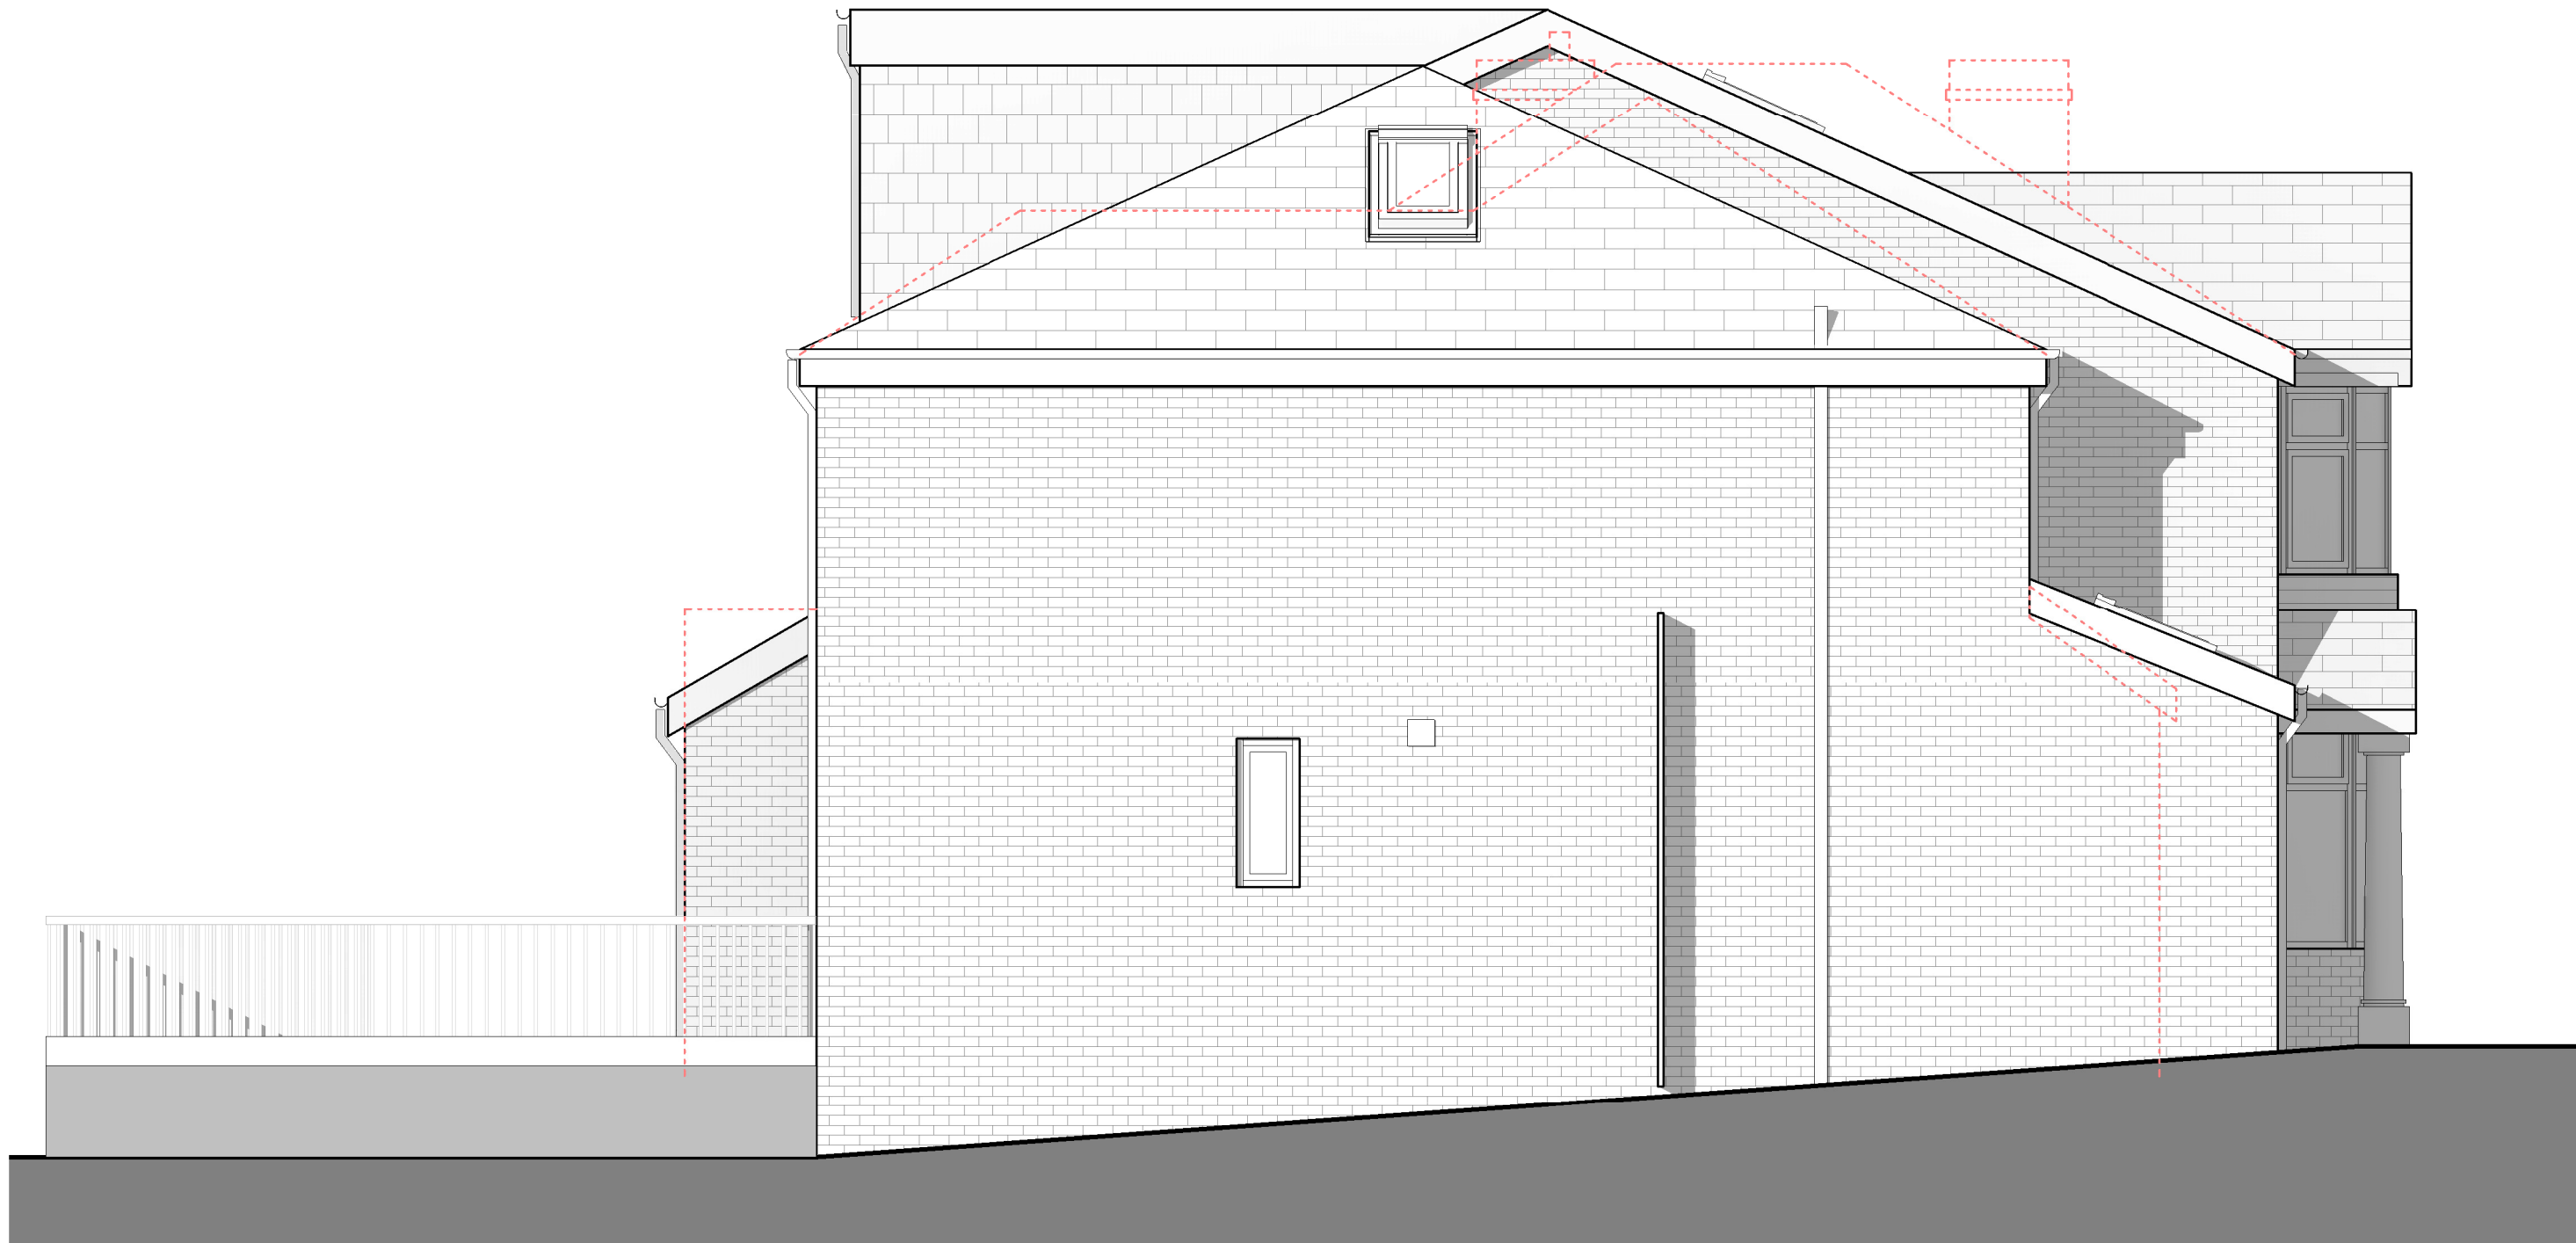

Side (North) Elevation
1 : 50

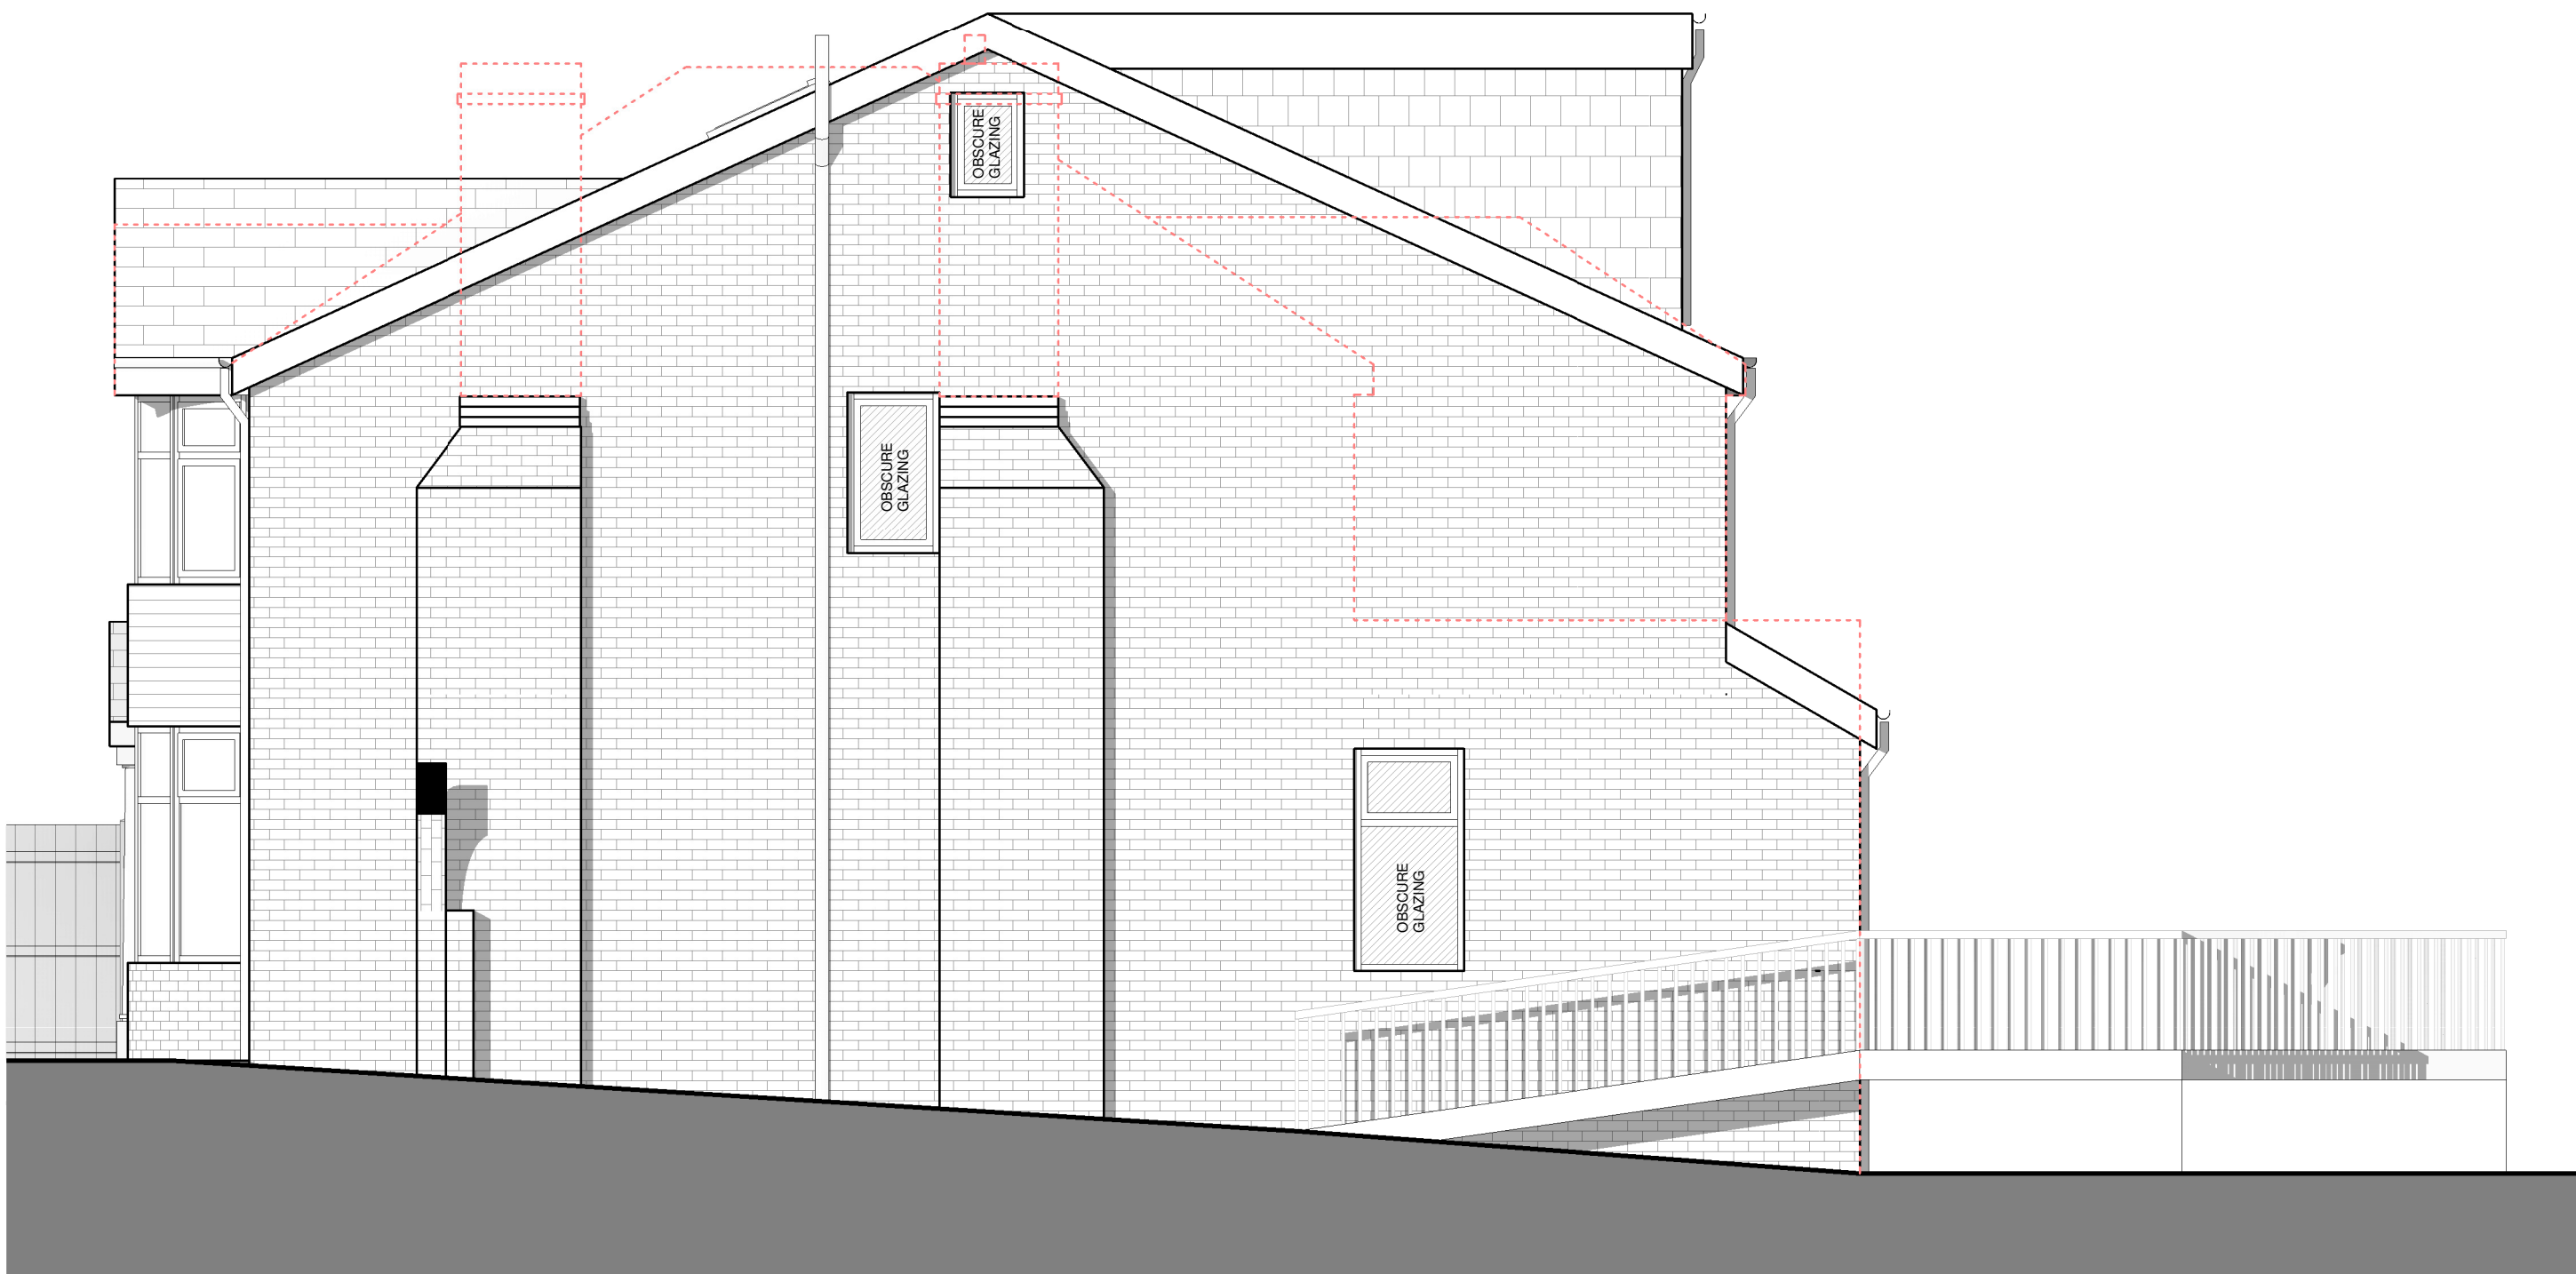

Side (South) Elevation
1 : 50

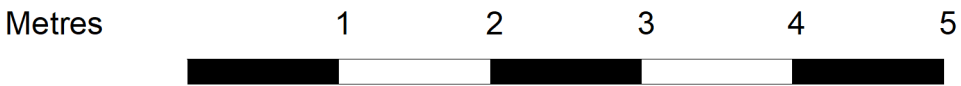

NOTES
The Contractor is to check all dimensions and site conditions before commencing.
Do not scale from this drawing.
This drawing remains the copyright of WHYL Architecture.

KEYPLAN

MATERIALS KEY

Wall - Facing brickwork, colour to match existing.

Roof
Concrete interlocking tiles, colour grey.
Matching dry verge.

All existing fascia, verge/ barge and soffit boards to be replaced with uPVC, colour white.

Dormer
Roof - Single ply membrane, colour grey.
Tiles, colour grey.

Rooflight
DGU aluminium, frame colour dark grey.

Windows
uPVC double glazed, frame colour white.

Doors
Patio door - Double glazed aluminium folding sliding doors, external frame colour grey.

Rainwater goods
uPVC, colour white.

F	Updated in line with Planning comments	WL	27.10.20
E	Updated in line with Planning comments	WL	10.10.20
D	Updated in line with Planning comments	WL	23.09.20
C	Planning issue	WL	24.08.20
B	Updated in line with client comments	WL	17.08.20
A	Initial issue	WL	09.08.20
Rev	Description	By	Date
Client	Mr & Mrs Singh		
Project	196 Middleton Road, Manchester		
Drawing	Proposed Elevations		
Dwg No.	W2011 - 125	Rev	F
Date	02.08.2020	Scale	As indicated @ A1
Drawn	Author	Approved	Approver
Status	Concept		

WHYL ARCHITECTURE
T: 07894 348777
whyarchitecture@hotmail.co.uk