

Proposed South-West Facing Elevation

1 : 50



Proposed North-East Facing Elevation

1 : 50



Proposed North-West Facing Elevation

1 : 50

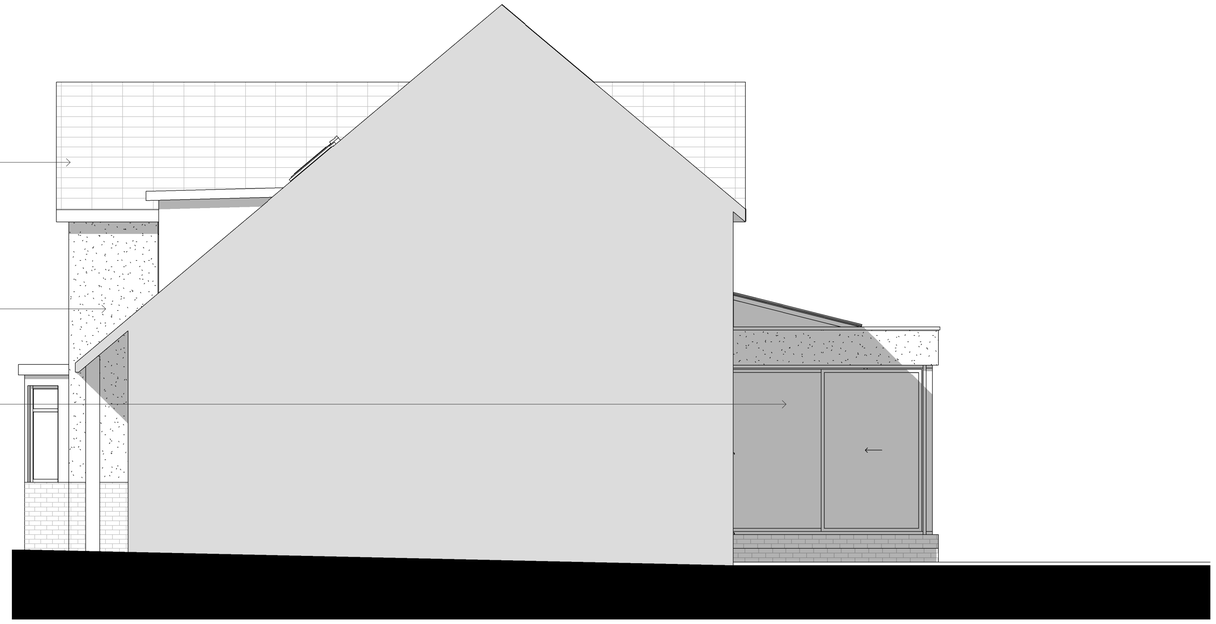

Existing South-East Facing Elevation

1 : 50

0 1 2 3

SCALE 1 50

Location Plan

North Point

The contractor must verify all dimensions on site before commencing any work or fabrication drawings. If this drawing exceeds the quantities taken in any way GTA North are to be informed before the work is initiated. Only figured dimensions are to be taken from this drawing. Do not scale off this drawing. Drawings are based on Ordnance Survey and / or existing record drawings - design and drawing content is subject to detailed Site Survey, Structural Survey, Site Investigations, Planning and Statutory Requirements and Approvals. Authorised reproduction from Ordnance Survey Map with permission of the Controller of Her Majesty's Stationery Office. Crown Copyright reserved. GTA North Limited Copyright. Guy Taylor Associates Is a trading name of GTA North Limited.

Drawing Notes:

Rev:	Description:	Revised By:	Issue Date:
P1	Planning Issue	VK	18.09.20

Project:

27 South Drive,
Manchester

Drawing Title:

PROPOSED ELEVATIONS

Scale: 1 : 50@A1

Original Issue Date:

Original Drawn By:

Original Checked by:

Drawing Number:

20-0018-21-101

Revision:

P1

Reason For Issue:

Planning Issue

Trafalgar House
5-7 High Lane, Chorlton, Manchester M21 9DJ
T: 0161 826 1042 M:07914 402 101

manchester@guytaylorassociates.co.uk

www.guytaylorassociates.co.uk

GUY TAYLOR ASSOCIATES