



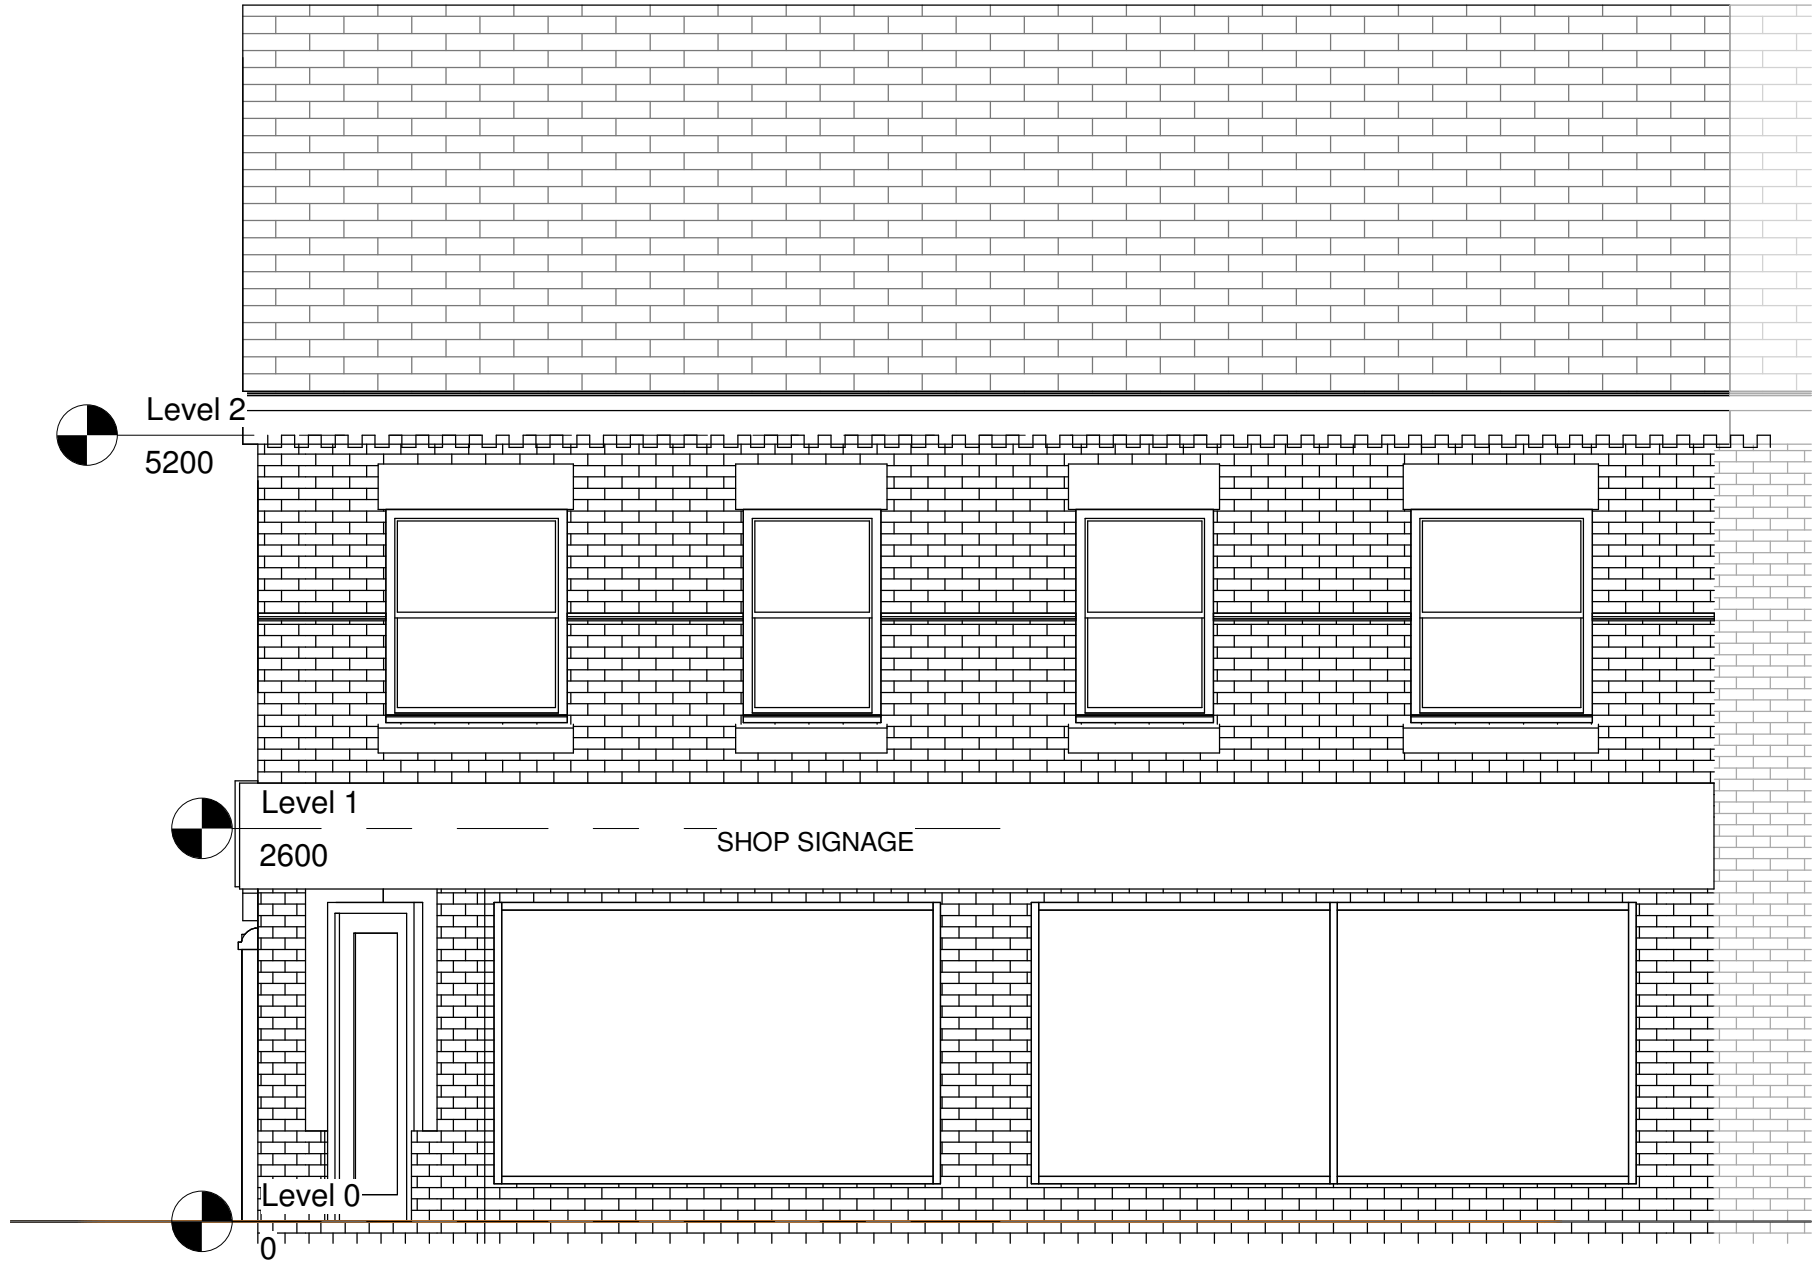


2 North EXISTING
1 : 50

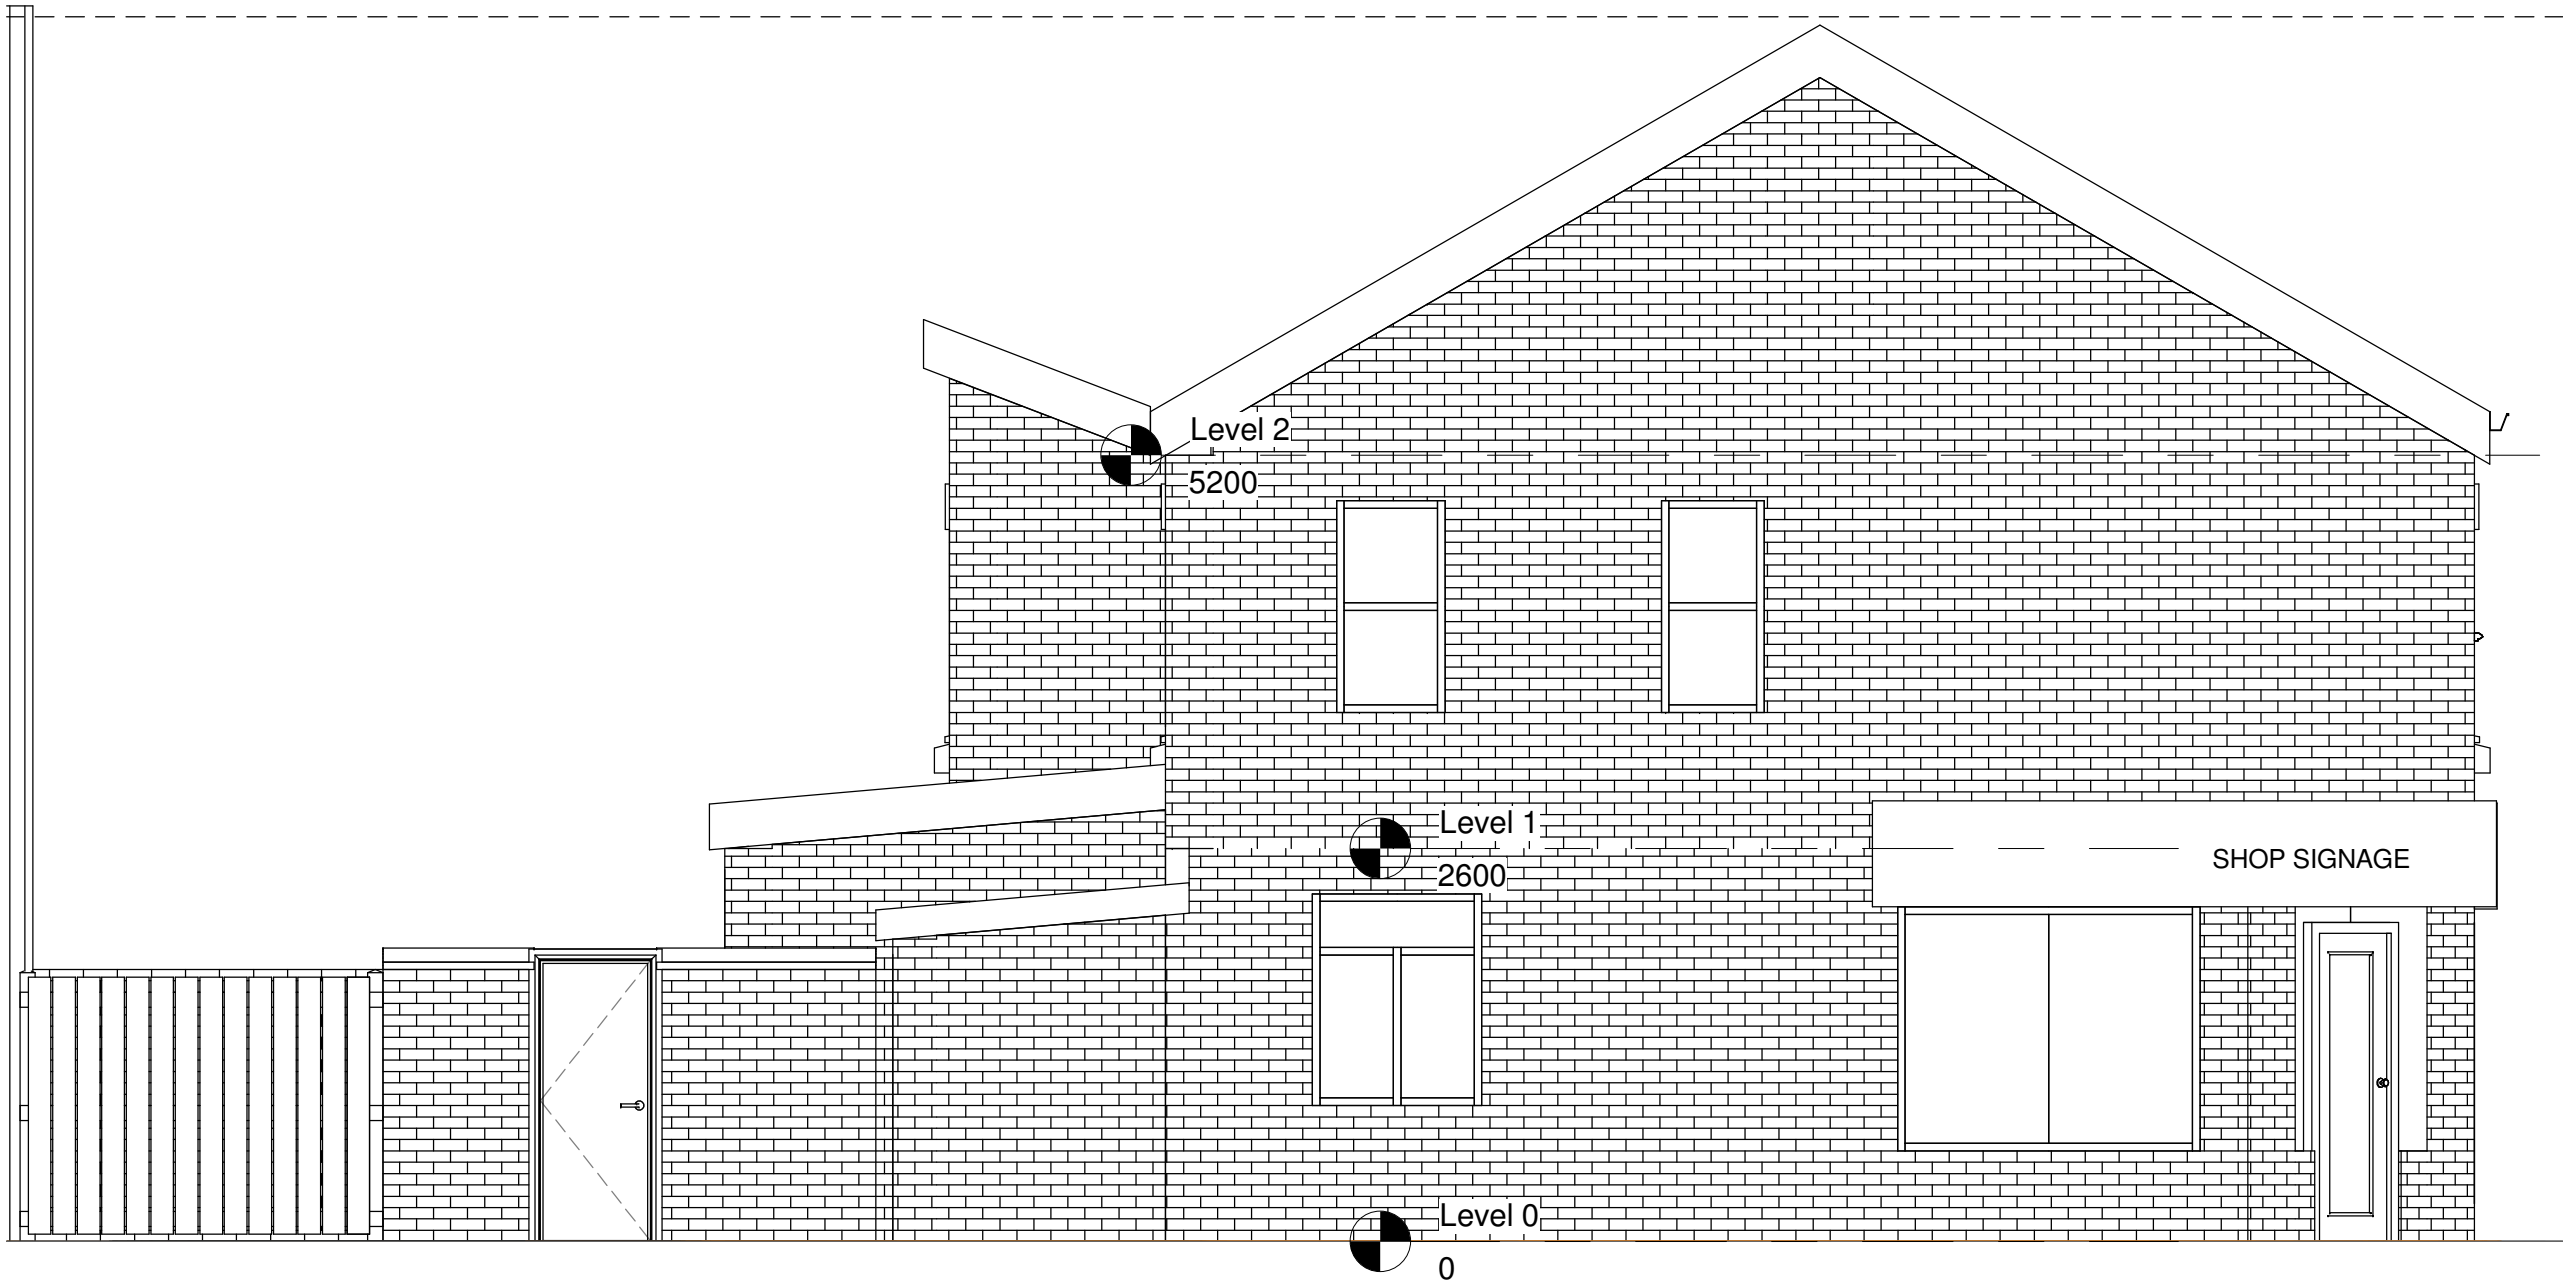

1 East EXISTING
1 : 50



4 South EXISTING
1 : 50

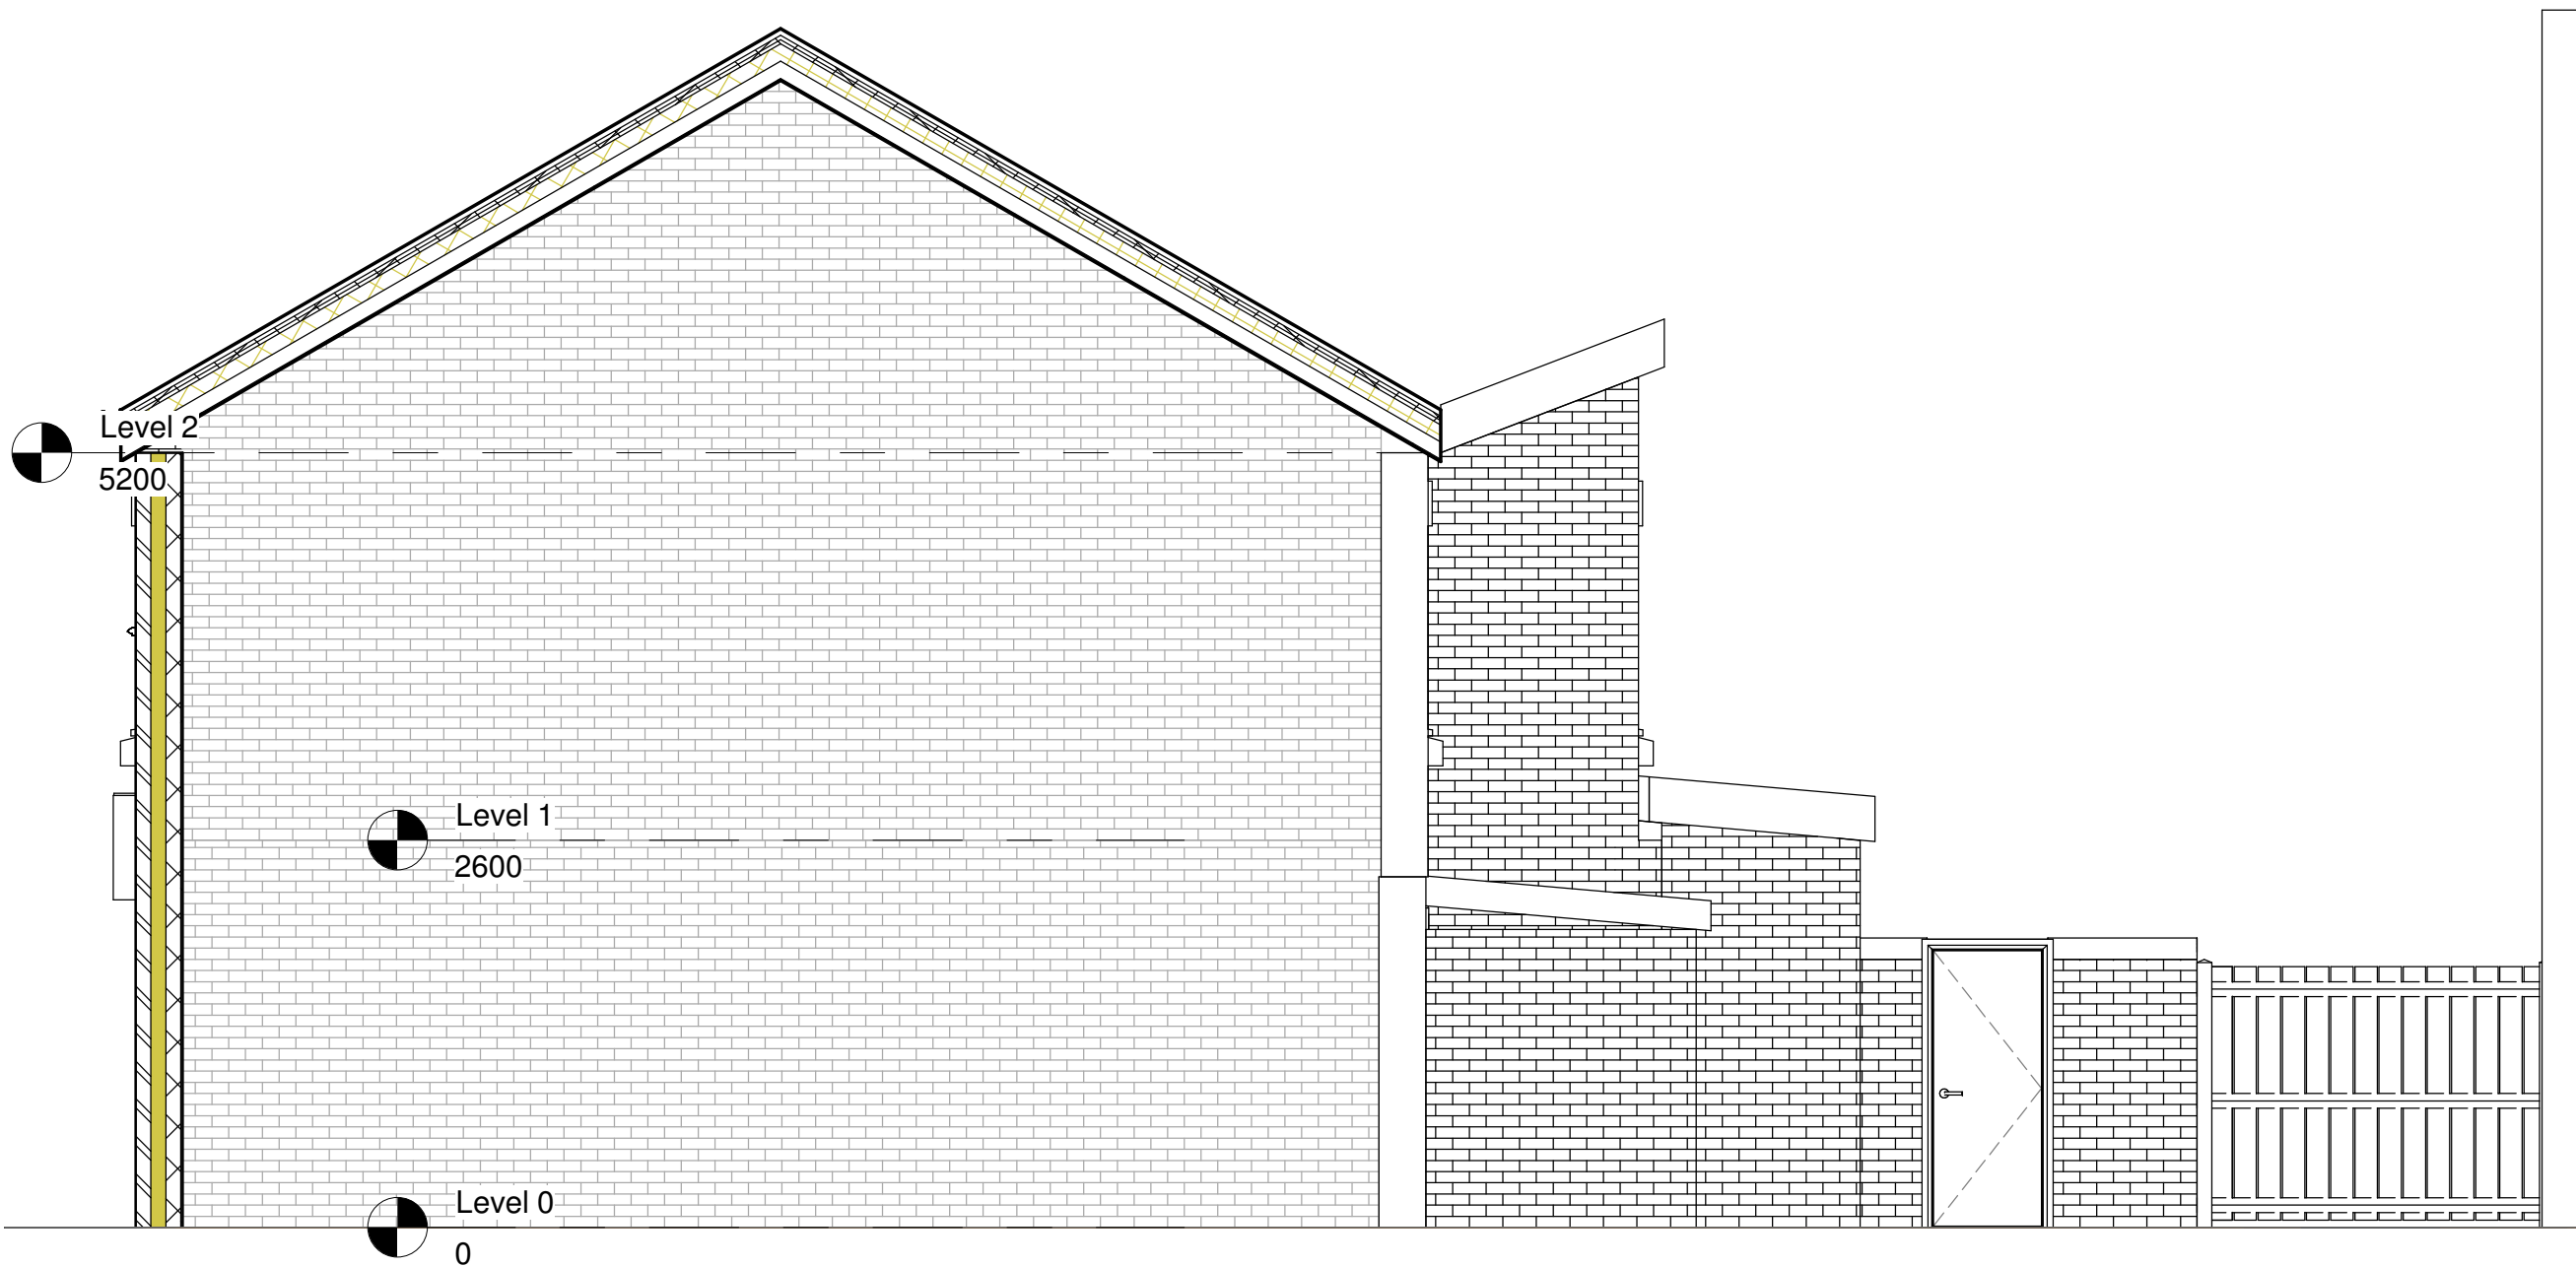

3 West EXISTING
1 : 50

Rev	Description	Date	Dr by/ App by
original by		date created	approved by
NK		10/14/20	NK



NK Architectural Services
Office 03, 1st Floor
227 Finney Lane, Heald Green
Cheshire
SK9 6PX
07758624647
www.nkarchitecturalservices.co.uk
enquiries@nkarchitecturalservices.co.uk

client name		
MR A HAQUE - 24 LLOYD STREET SOUTH , MANCHESTER, M14 7HY		
project		
EXPANSION OF RETAIL UNIT - 3 SELF CONTAINED FLATS 1ST AND 2ND FLOORS		
drawing		
EXISTING ELEVATIONS		
computer file	plot date	
C:\Users\tania\Documents\NKAR\crashhome - flat conversion\BUSHLOME - 4 SELF.vrt		
project number	scale	
2020.1102.007	1 : 50	@A1
drawing number	rev	issue status
A103		

This drawing is to be read in conjunction with all related drawings. All dimensions must be checked and verified on site before commencing any work or producing shop drawings. The originator should be notified immediately of any discrepancy. This drawing is copyright and remains the property of NK Architectural Services.