


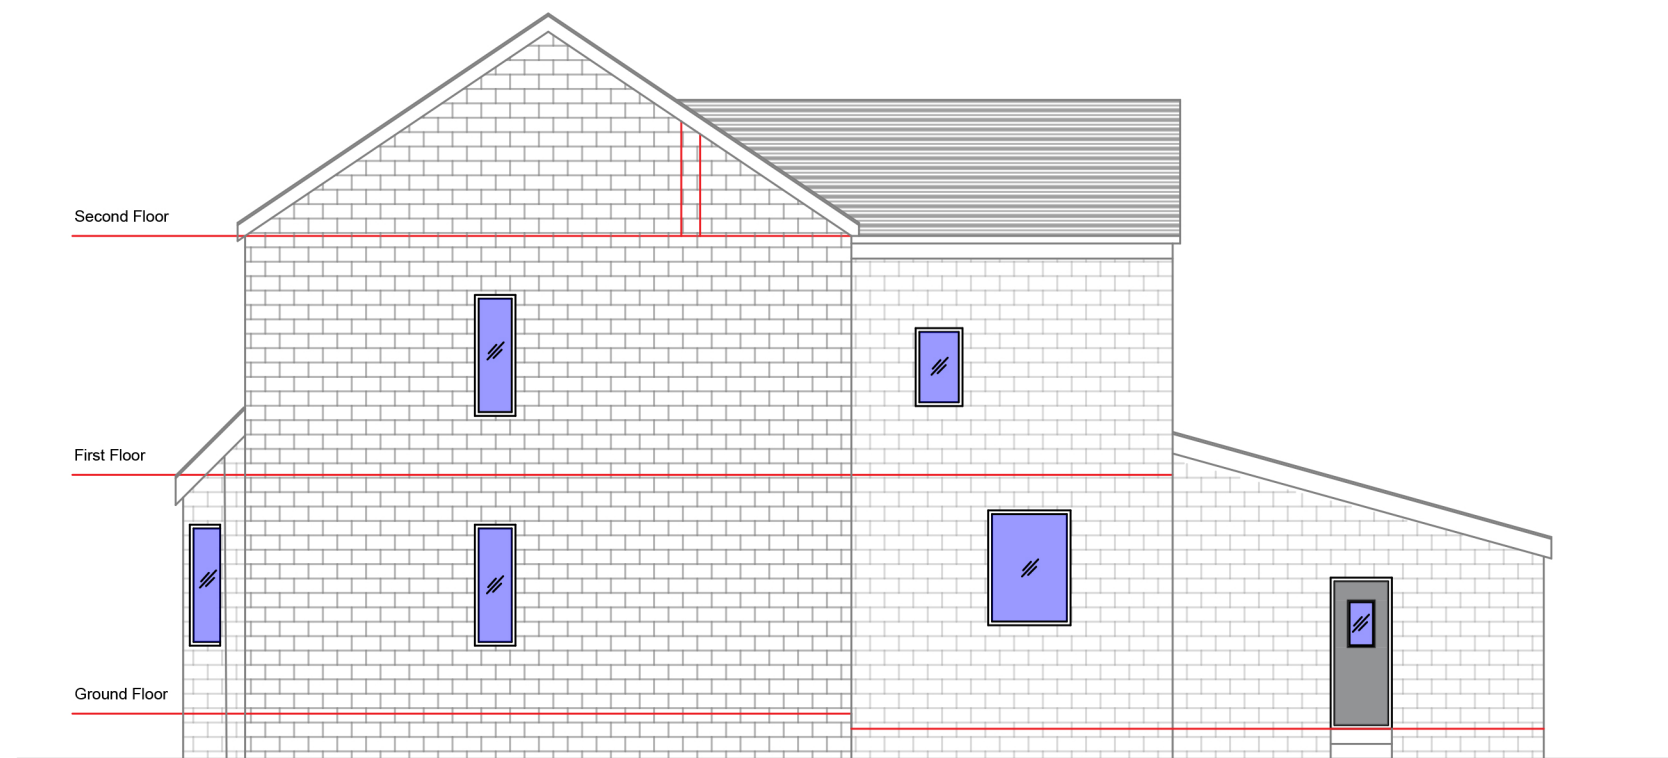

Existing and Proposed Side Elevation
No external alterations are proposed

SCALE : 1:100

General Notes				
Index	Description	Drawn by	Rev'd by	Date
Revisions				
Client Jupiter Properties				
Project Title 73 Furness Road Manchester, M14 6LX United Kingdom				
Drawing Title Proposed Side Elevation Existing elevations to be the same as the proposed No external alterations are proposed				
ISSUE				
Drawn by	Checked by	Reviewed by		
Project No.	Date	Scale @ A3		
		1:100		
DRAWING NUMBER				Revision
DWGNO				RV