
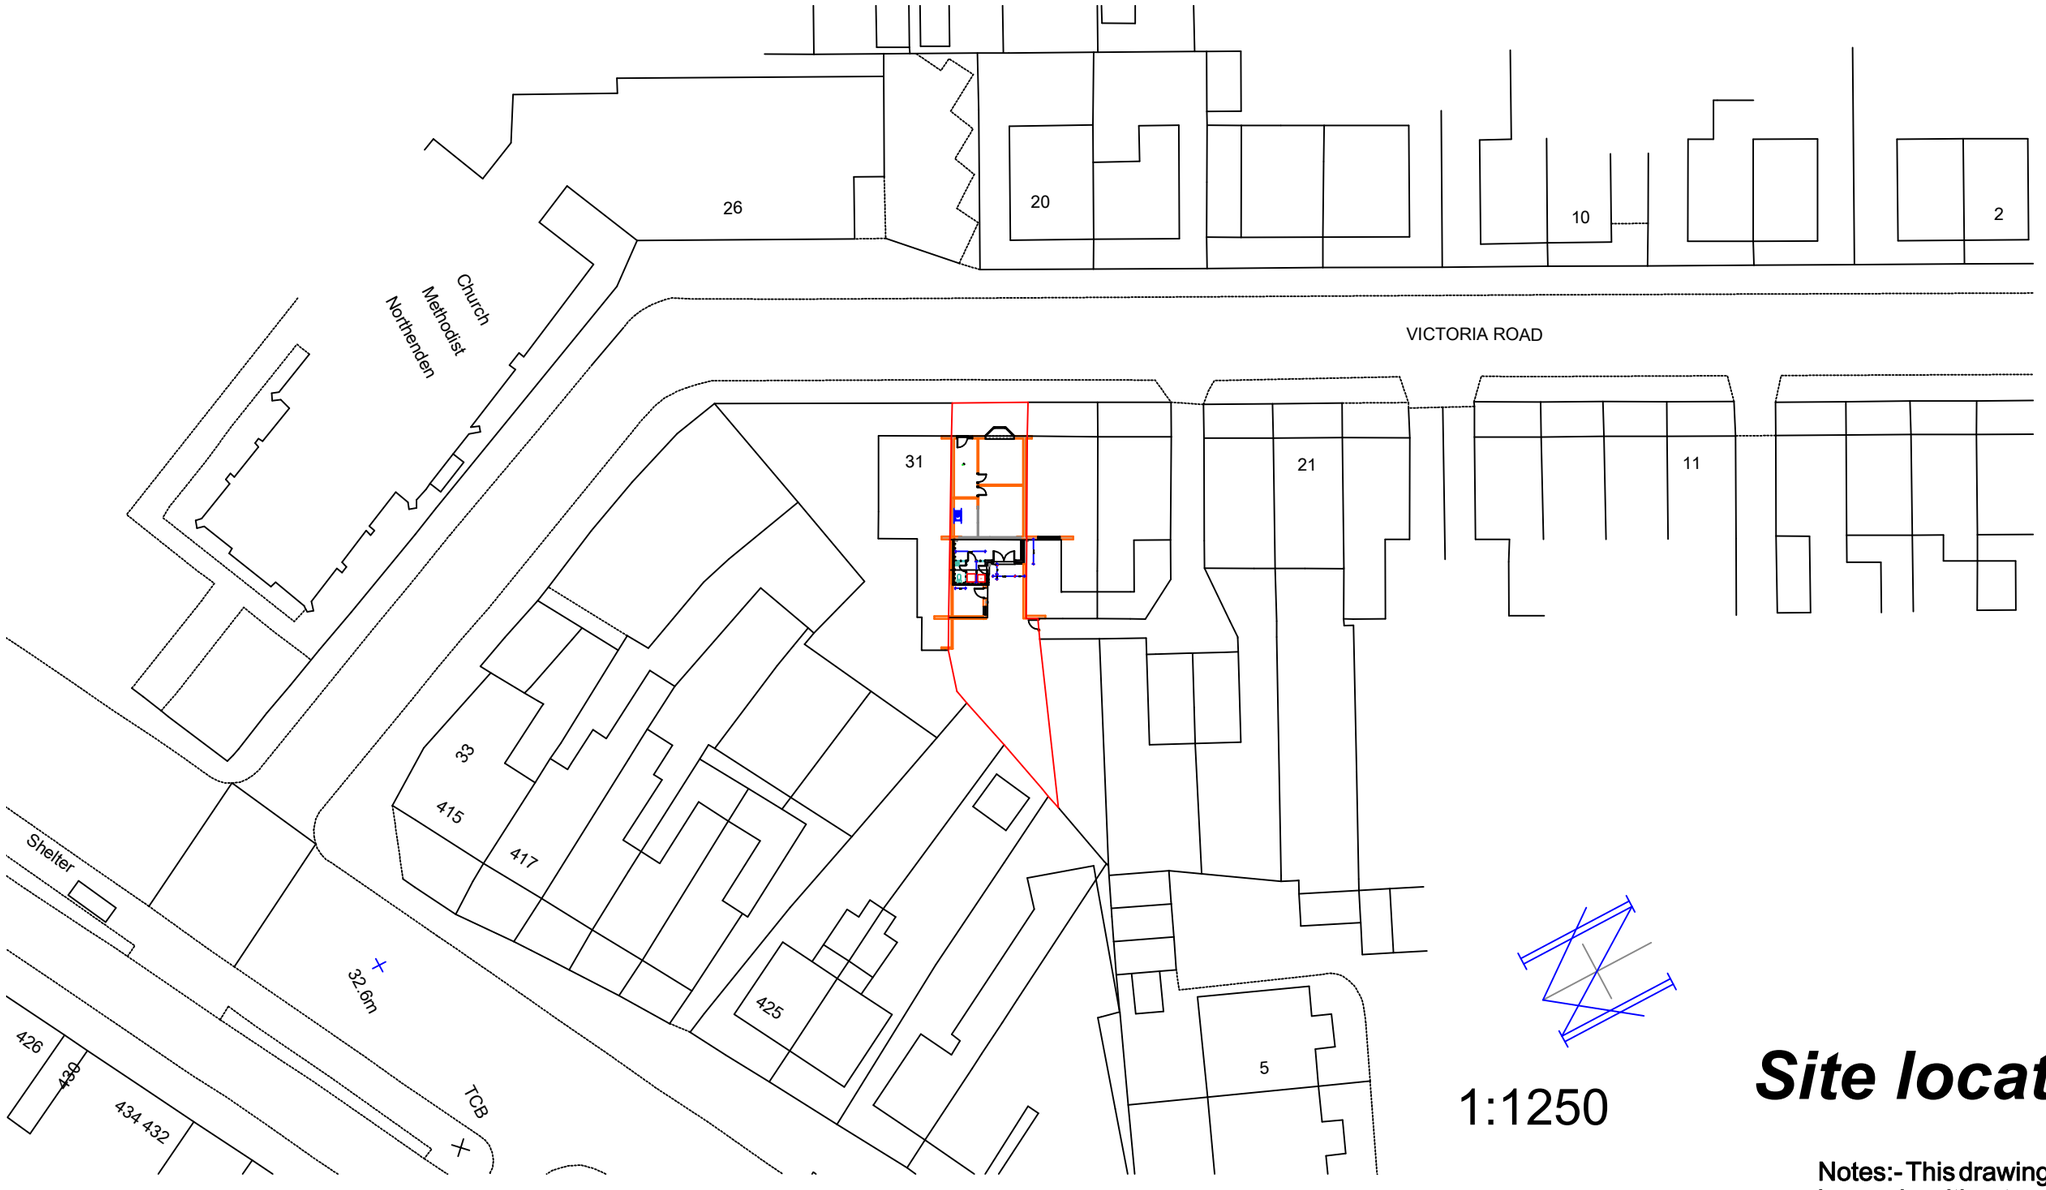


1:1250

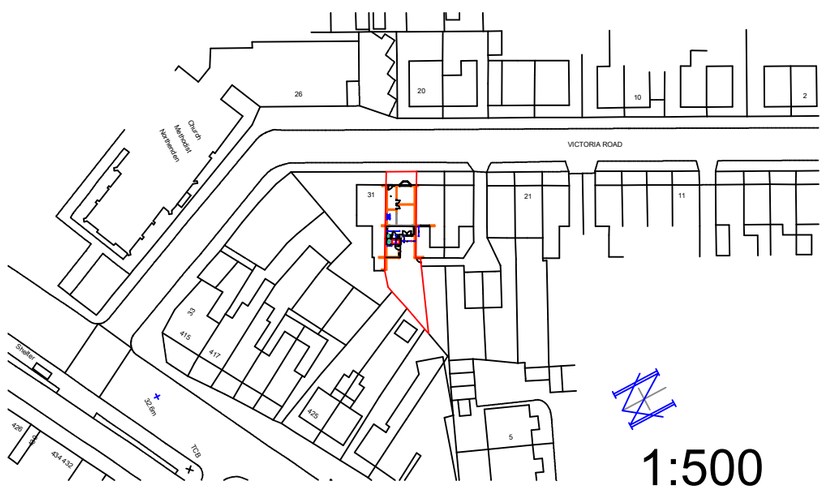

1:500

Site location plan

Notes:- This drawing is COPYRIGHT no copy or alteration may be made without our prior permission

DO NOT SCALE FROM THIS DRAWING FOR SETTING OUT OF WORKS

Jeffrey C. Goodchild
Architectural Technologist
62 Belmont Ave, Springhead,
Oldham, OL4 4RS.
Tel : 07815 165 98985

Dwg.Size	**A3**
Scale:	1/50
Date:	15/09/2020
Dwg. Rev. Page	5534
Client:	Mr N Rogers
Address:	29 Victoria Rd, Northenden, Mancester. M22 4JP
Title:	Rear Single storey Extension