

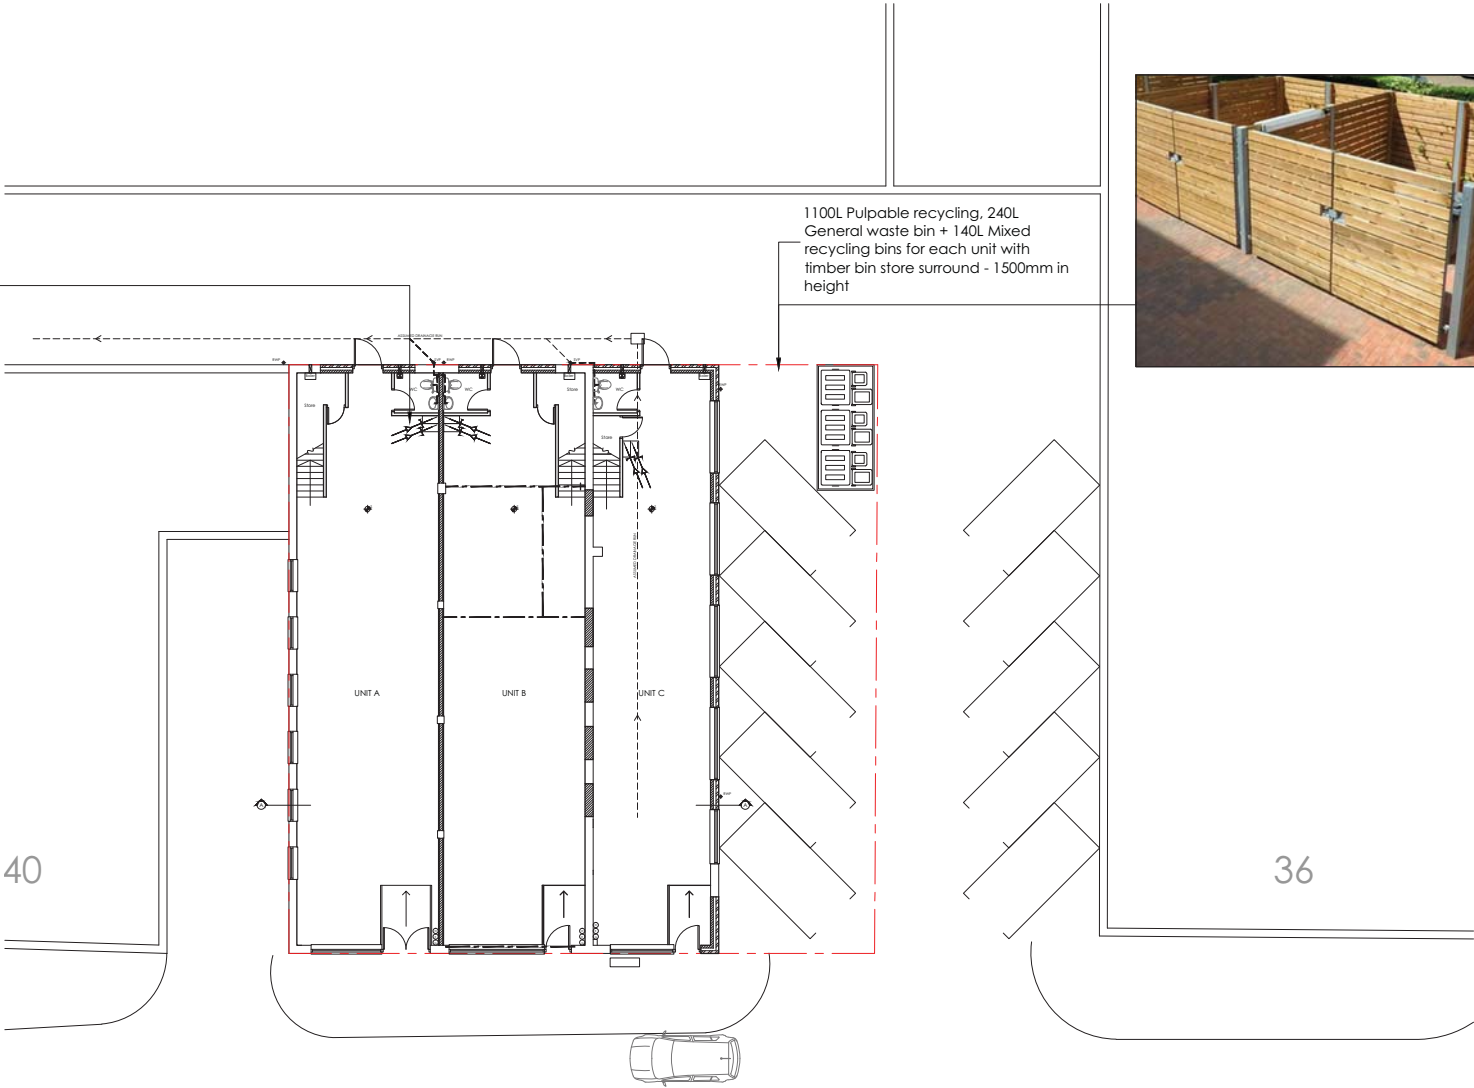


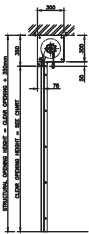

2no. wall mounted cycle racks
located internally within each unit

ROLLER SHUTTER DETAIL

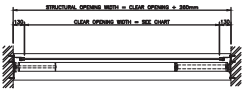

BROUGHTON STREET

Appendix E Proforma for Planning Applications



**MANCHESTER
CITY COUNCIL**

Planning Application – Waste Management Strategy

Planning Application Number:

Date Submitted:

Estimated volumes/ m² required by the development

Low Rise Domestic

Waste Types	Capacity Required (litres)	Number of bins required per household	Confirm what is to be provided
General refuse	140 / 240	1 x wheeled bin	
Pulpable Recycling	140 / 240	1 x wheeled bin	
Mixed Recycling	140 / 240	1 x wheeled bin	
Garden Waste	140 / 240	1 x wheeled bin	
Food Waste	23	1 x 23 litre caddy	

High Rise Apartment Developments

	Yes/No - how much space has been provided?
0.43m ² has been provided per apartment for the container space. Space to manoeuvre and access containers individually has also been provided so that each container can be accessed and removed for collection individually.	

5ltr per 1 m2 as per appendix C
 - TOTAL GROSS FLOOR SPACE = 660m2
 - TOTAL LTRS REQUIRED = 3300ltrs

Commercial Developments

Please state number of bins you propose, showing calculations where appropriate.

General Waste - 1 x 240L Wheeled Bin	= containers provided for each unit
Pulpable Recycling - 1 x 1100L Eurobin	
Mixed Recycling - 1 x 140L Wheeled Bin	
Food Waste -	
Industrial Waste -	

Has / will a contract be obtained with a licenced waste carrier?	☒
--	-------------------------------------

Mixed Use Developments

Are the stores for residential and commercial separate from each other?	☐
---	--------------------------

Internal Stores (Residential and Commercial)

Please provide details of internal stores / segregation of waste and recycling.

N/A

Storage Areas for Waste Containers (Residential and Commercial)

Please provide details of container stores, attaching plans if appropriate.

N/A

Ensure all bins in the store are accessible	☐
---	--------------------------

Ensure recycling facilities are as easy to access as general refuse	☐
---	--------------------------

Please confirm details of waste store ventilation and hygiene / cleaning proposals

Ventilation -


Hygiene -

Please provide details of who will be responsible for placing the bins at the collection point and returning them to the store / property promptly e.g. resident / management company


Please ensure that you have attached:

Detailed plans of waste stores	☐
Location plans showing stores	☐
Location plans showing the proposed collection point and the route the collection vehicle will take	☐

Please ensure that you have completed this form in accordance with our GD04 Waste Storage and Collection Guidance for New Developments

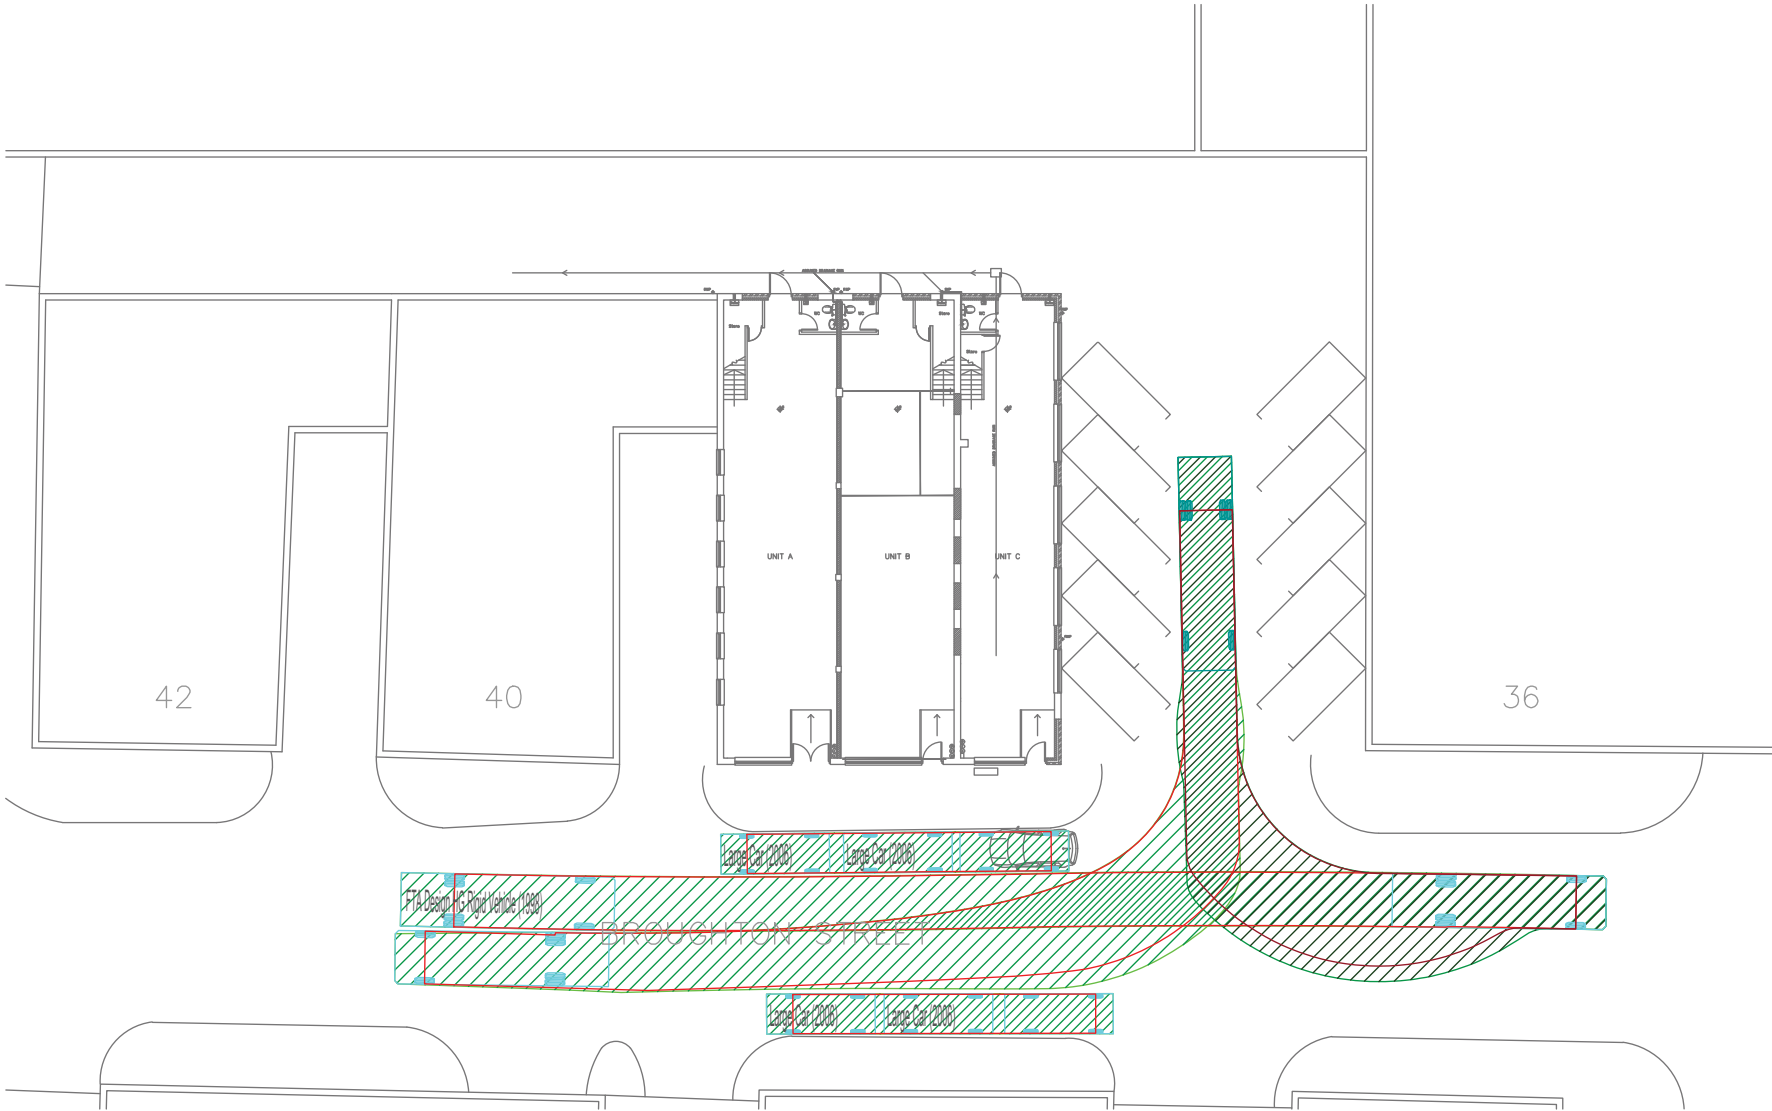

t 0161 974 3208
e info@modetransport.co.uk
w www.modetransport.co.uk

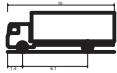

FTA Design HQ Rigid Vehicle (1998)	10,000m
Overall Length	2,900m
Overall Width	2,440m
Overall Body Height	3,440m
Min Body Ground Clearance	0,440m
Track Width	2,170m
Lock to lock time	5,00s
Kerb to Kerb Turning Radius	11,000m

- notes:
1. this drawing is to be read in conjunction with all other relevant drawings, any discrepancies, errors or omissions to be brought to the attention of overseeing organisation.
 2. all dimensions to be checked before commencement of work on site.
 3. all dimensions in metres unless otherwise stated.
 4. the design is subject to approval of manchester city council.
 5. drawing based on os mapping.

issue/revision		
B	23/07/2020	issued
A	07/05/2020	issued
-	16/11/2018	issued
lr	date	description

client: risky clothing limited
project: broughton street, manchester
project number: J323607
scale: 1:500@A3
drawing title:
swept path analysis

drawing number:
J32-3607-PS-001

