
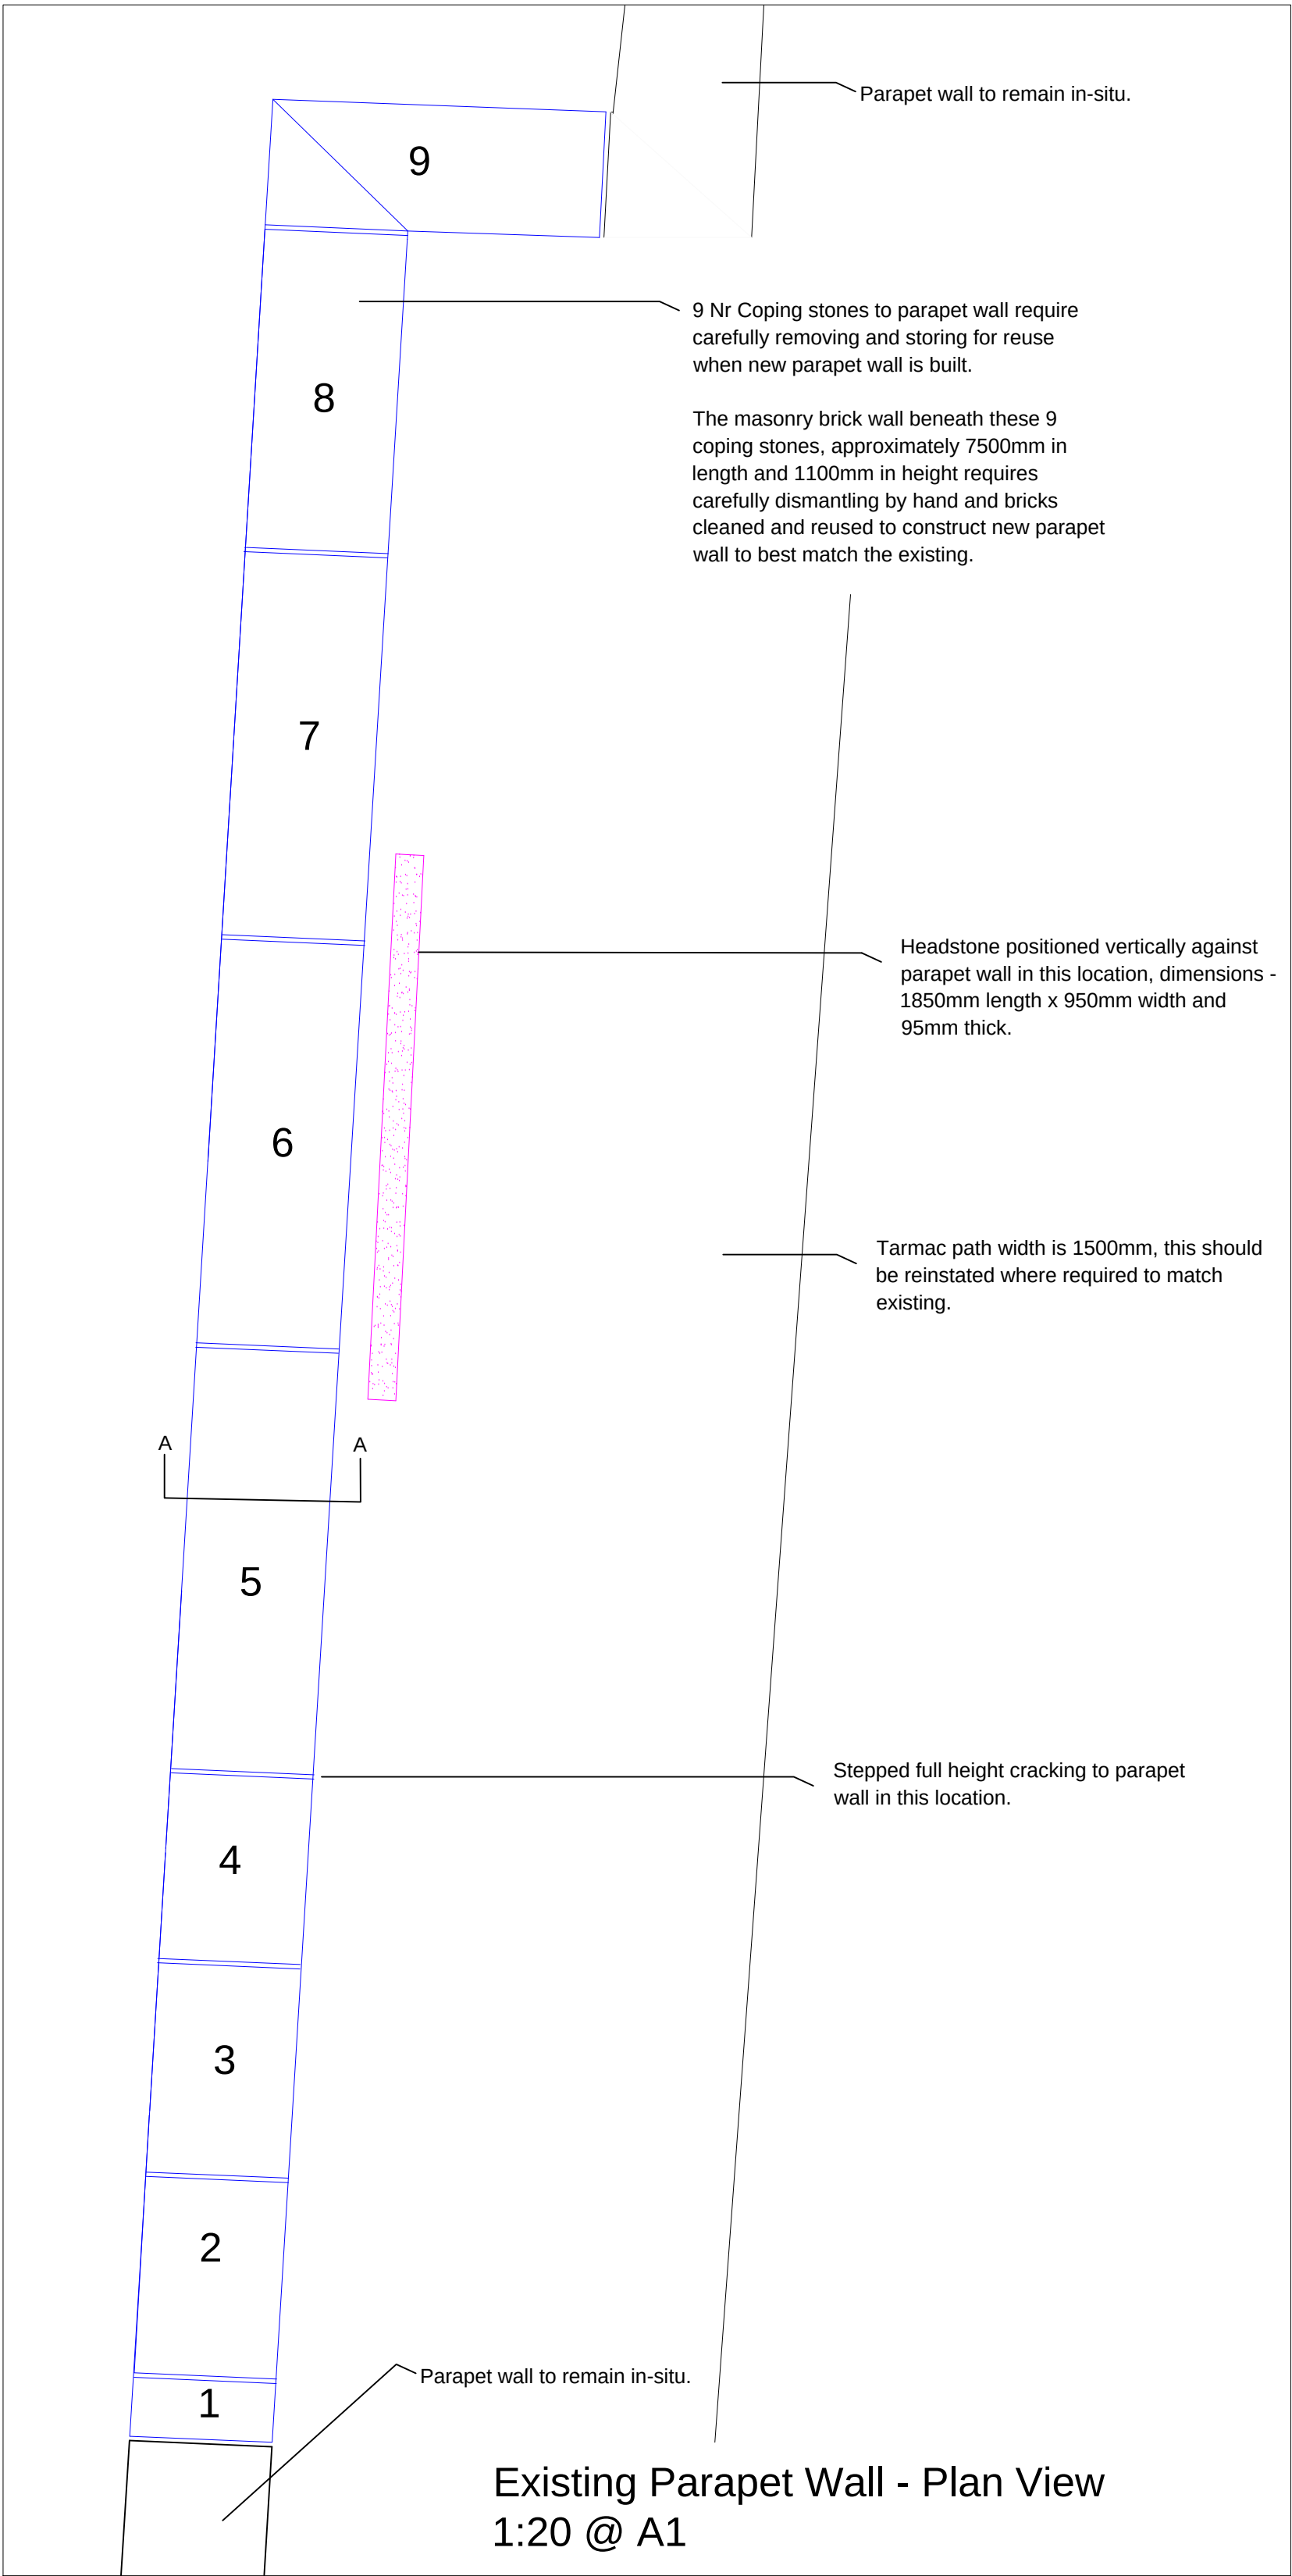
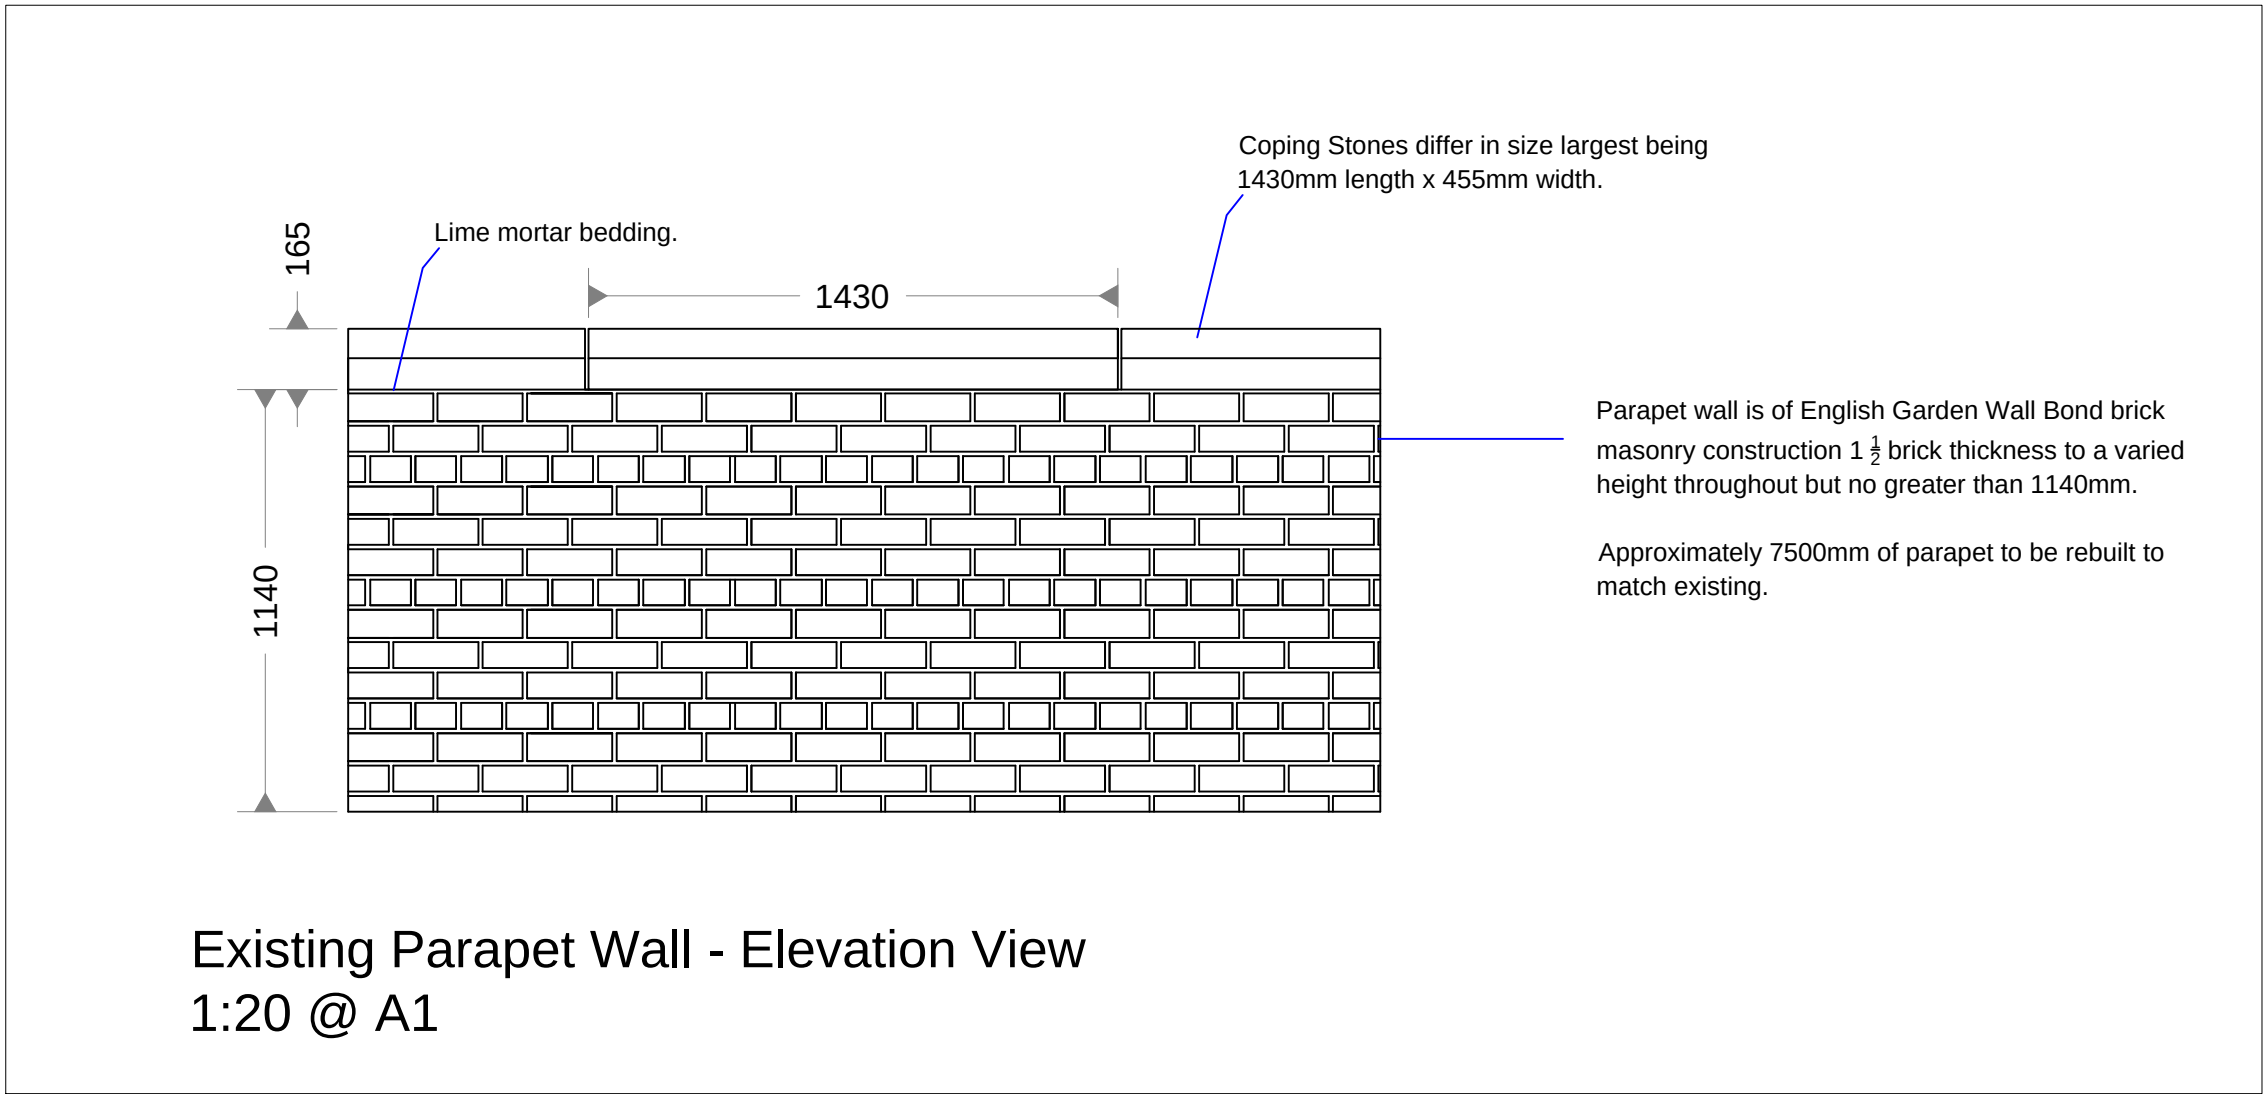
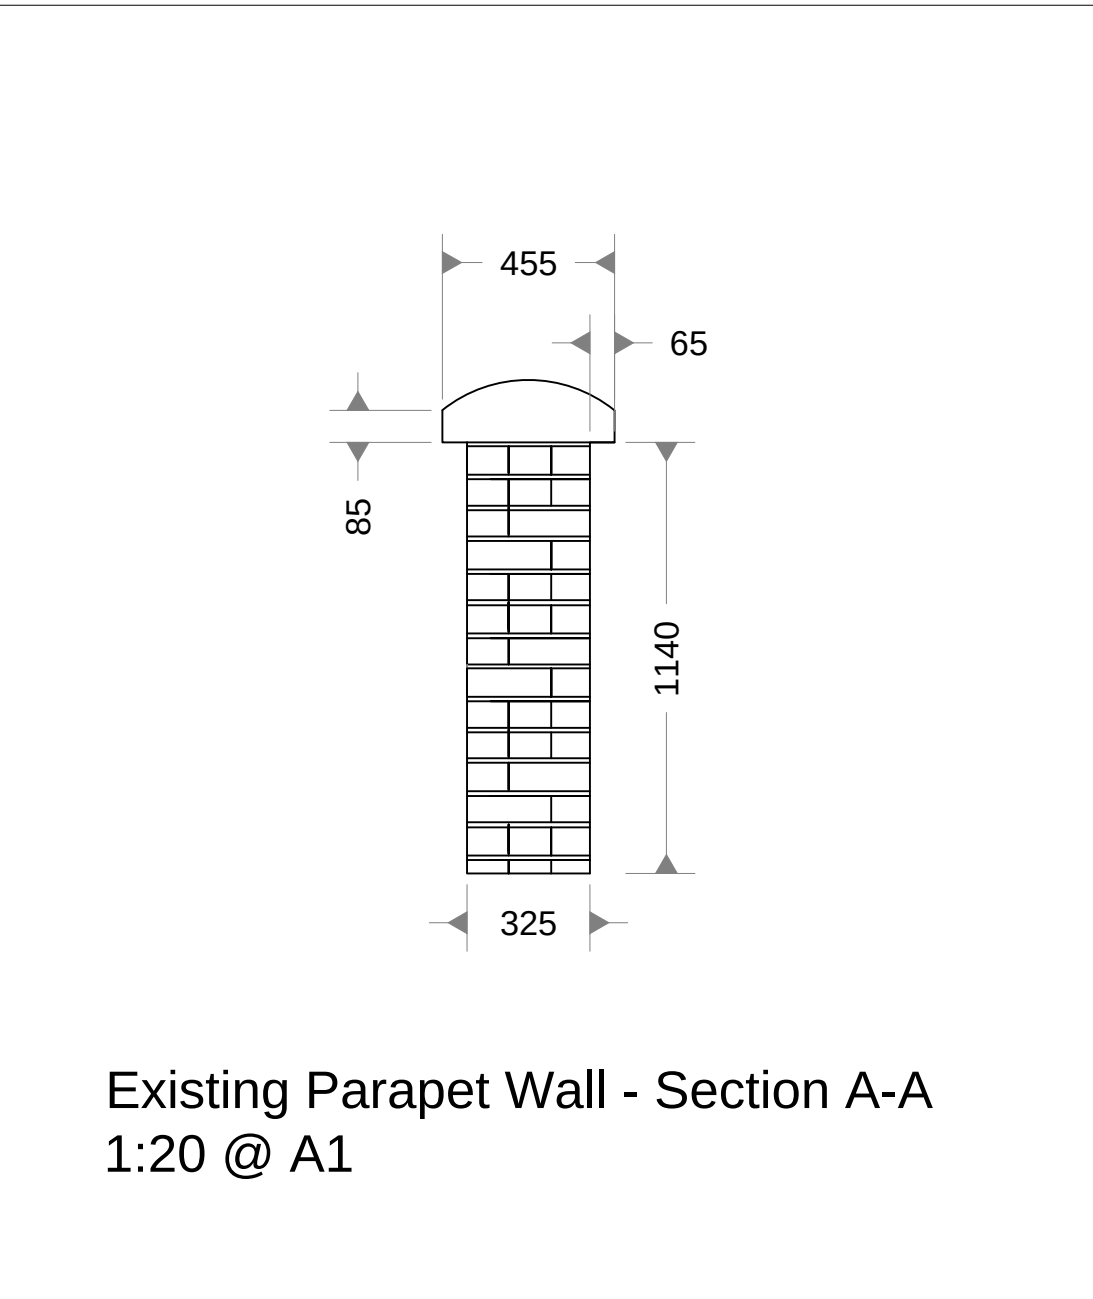


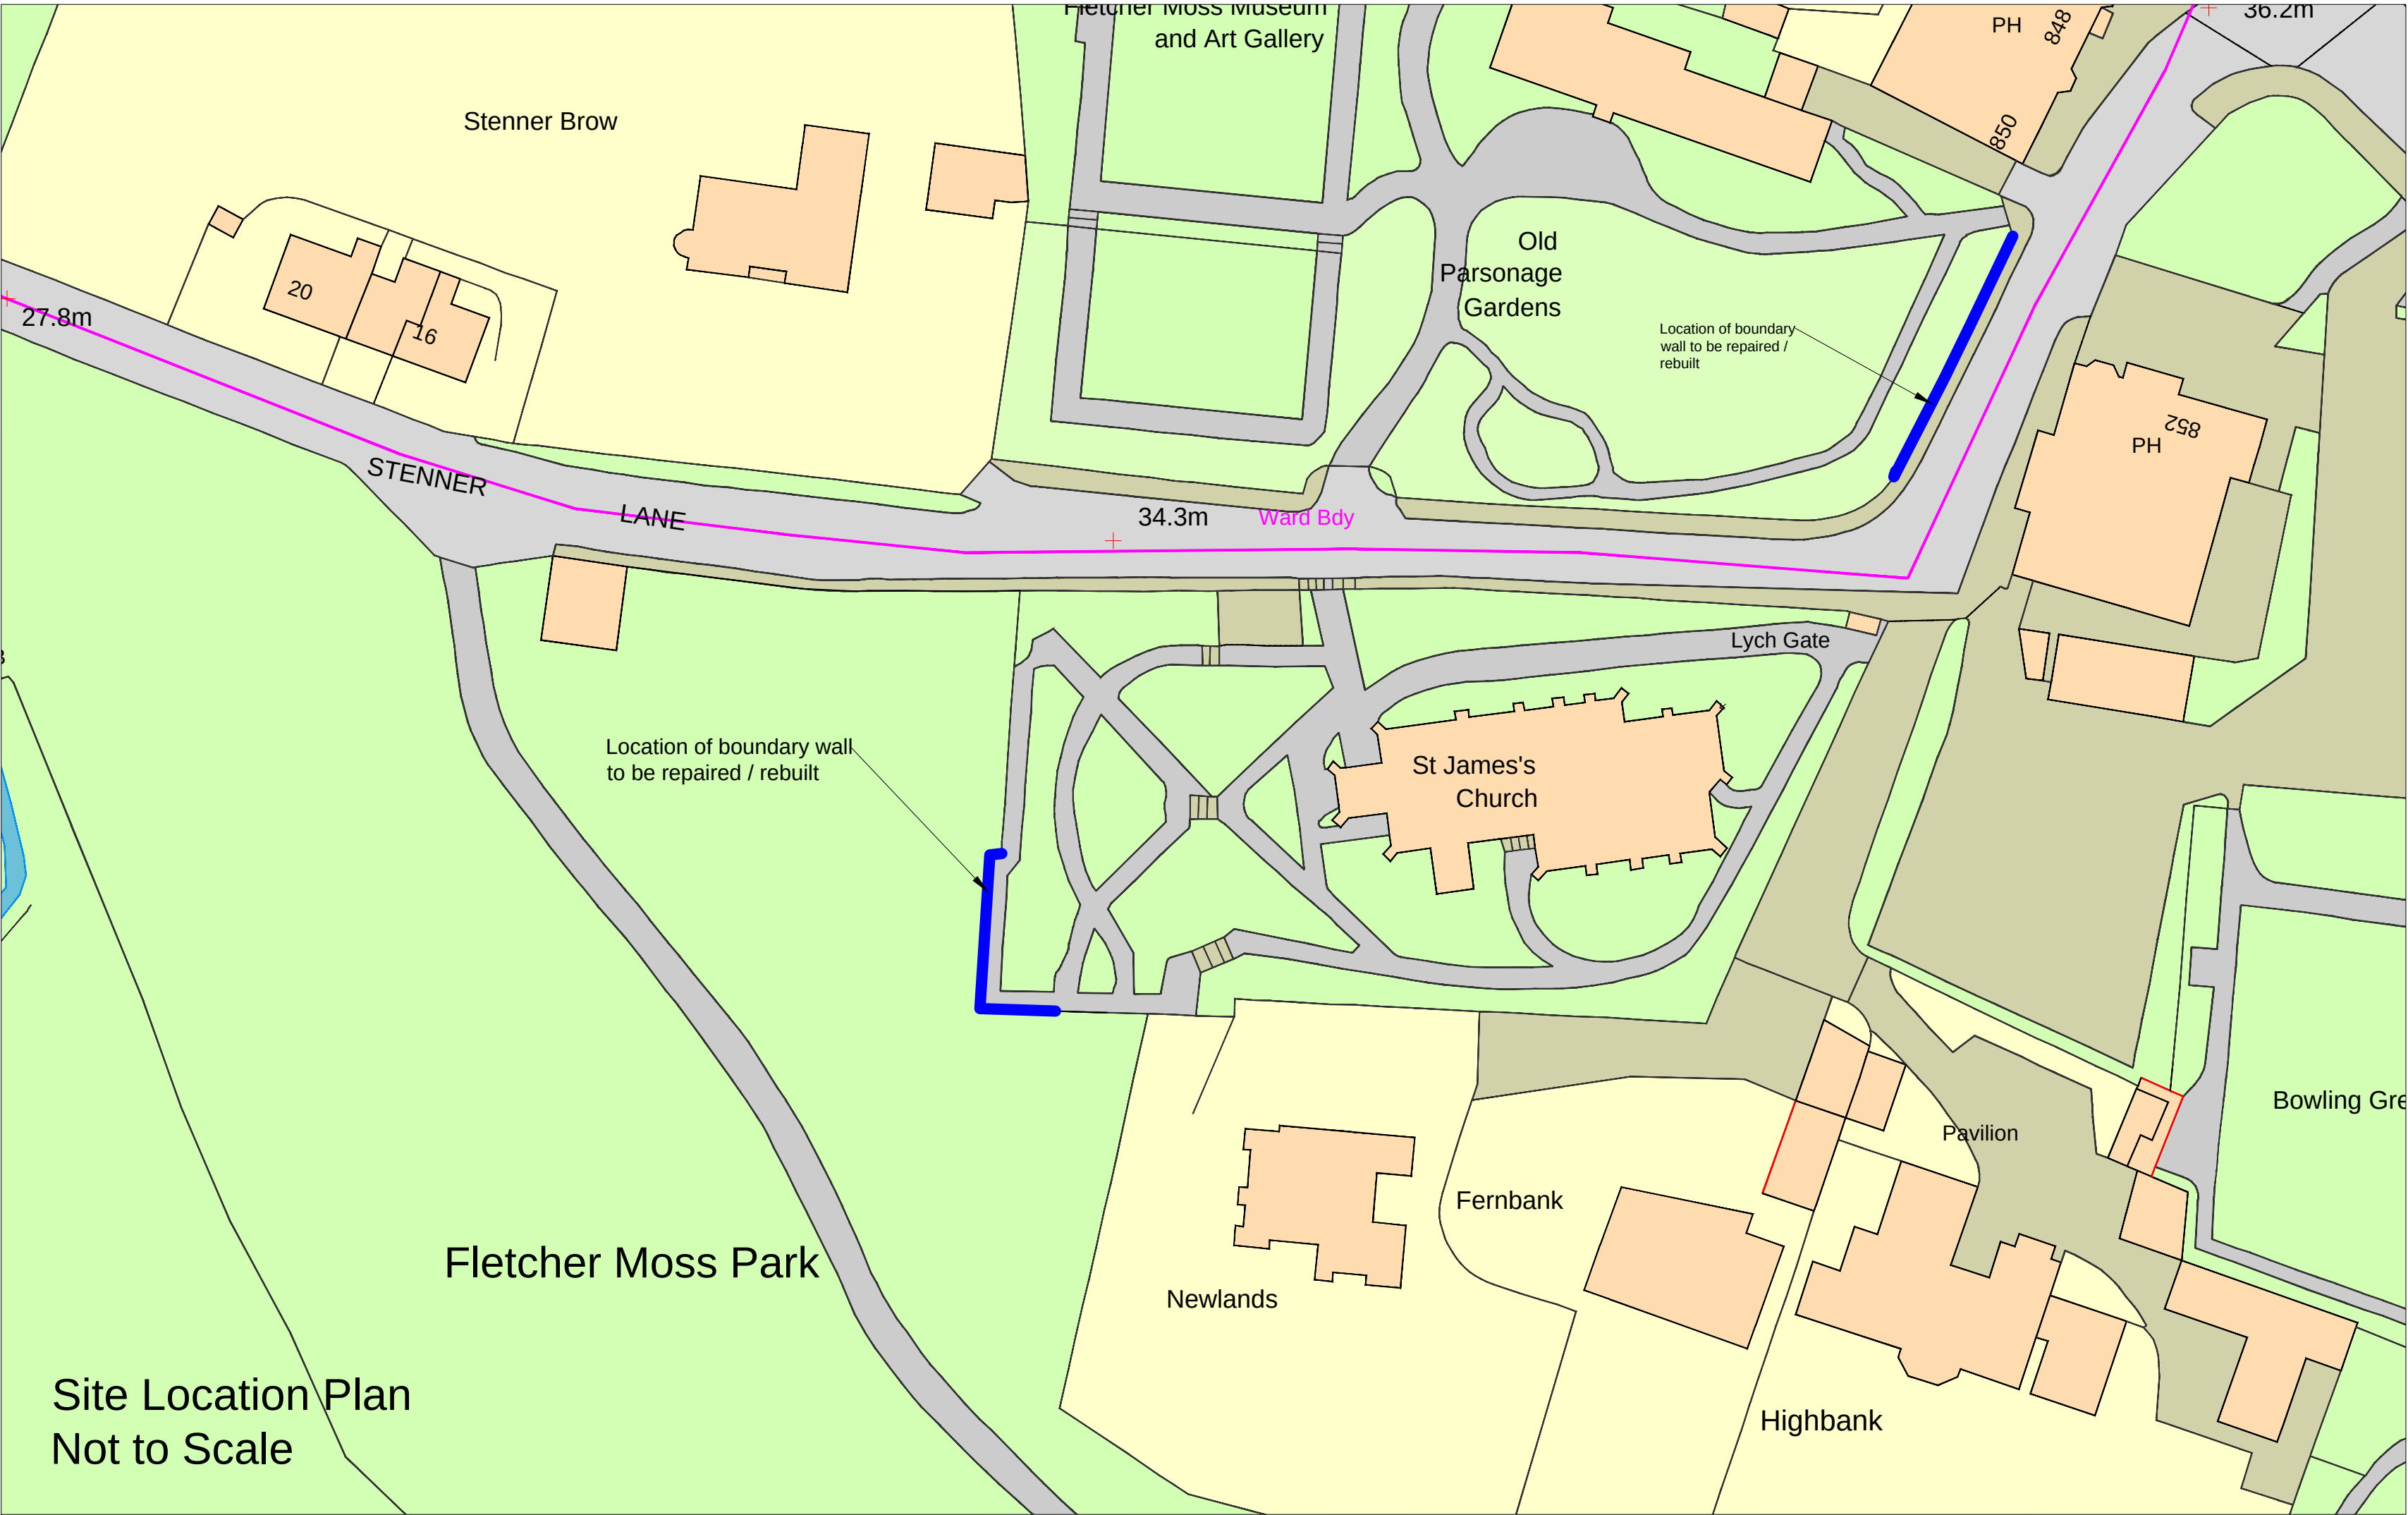

Outline Scope of Works [See Schedule of Works for full scope]

The 9 Nr coping stones to be taken down should be numbered and stored securely on pallets ready for re-use. Existing copings to the remaining sections of the parapet wall are to remain in-situ.

Carefully remove by hand the masonry brick wall beneath these 9 Nr coping stones, these should be stored securely on pallets ready for re-use. Clean down all removed coping stones and bricks to remove mortar.

When parapet wall has been taken down carefully hand excavate the adjacent graveyard footpath to establish extent of invasive vegetation root system as far as reasonably practical without causing excessive damage to existing footpath. CA approval and agreement on extent of roots to be removed.

Retained coping stones and bricks should be reused to rebuild the parapet wall. The new section of wall should be the same height as the original wall approximately 1140mm.

Undertake localised repairs to remaining sections of parapet wall including replacing damaged brickwork and repointing brick mortar joints and coping stone joints.

Include allowance for removal of weed growth from joints between stonework and hardstandings, including the raking out of joints.

This drawing is to be read in conjunction with the following documents:-

- AMP/ 44657.1 - Schedule of Works
- AMP/ 44657.1 - Existing Photographic Schedule
- Designer Risk Assessment
- PEP - General Information
- Project Execution Plan
- AMP/44657.1 Authority's Requirements - Information Required

All measurements and fixing details contained on this drawing are indicative only. This drawing should not be used for setting out.

NOTES:

1. ALL DIMENSIONS ARE IN MILLIMETRES UNLESS OTHERWISE STATED.
2. THIS DRAWING IS TO BE READ IN CONJUNCTION WITH ALL OTHER RELEVANT DOCUMENTATION.
3. DO NOT SCALE FROM THIS DRAWING. ALL DIMENSIONS TO BE CONFIRMED ON SITE.



Capital Programmes Division

DRAWING STATUS **Target Cost**

PROPERTY TITLE
Millgate Lane
Didsbury
M20 2SW

UPRN 010090420424 DFE NO. -

PROJECT TITLE
Fletcher Moss Botanical Gardens -
St James Church Boundary wall

DRAWING TITLE
Proposed Repairs

JOB NO. AMP44657.1 DATE 06/10/2020 REV

SCALE As Detailed AUTHOR RAH CHECKED BY AJ APPROVED BY

DRAWING NO. AMP44657.1 - TC02