
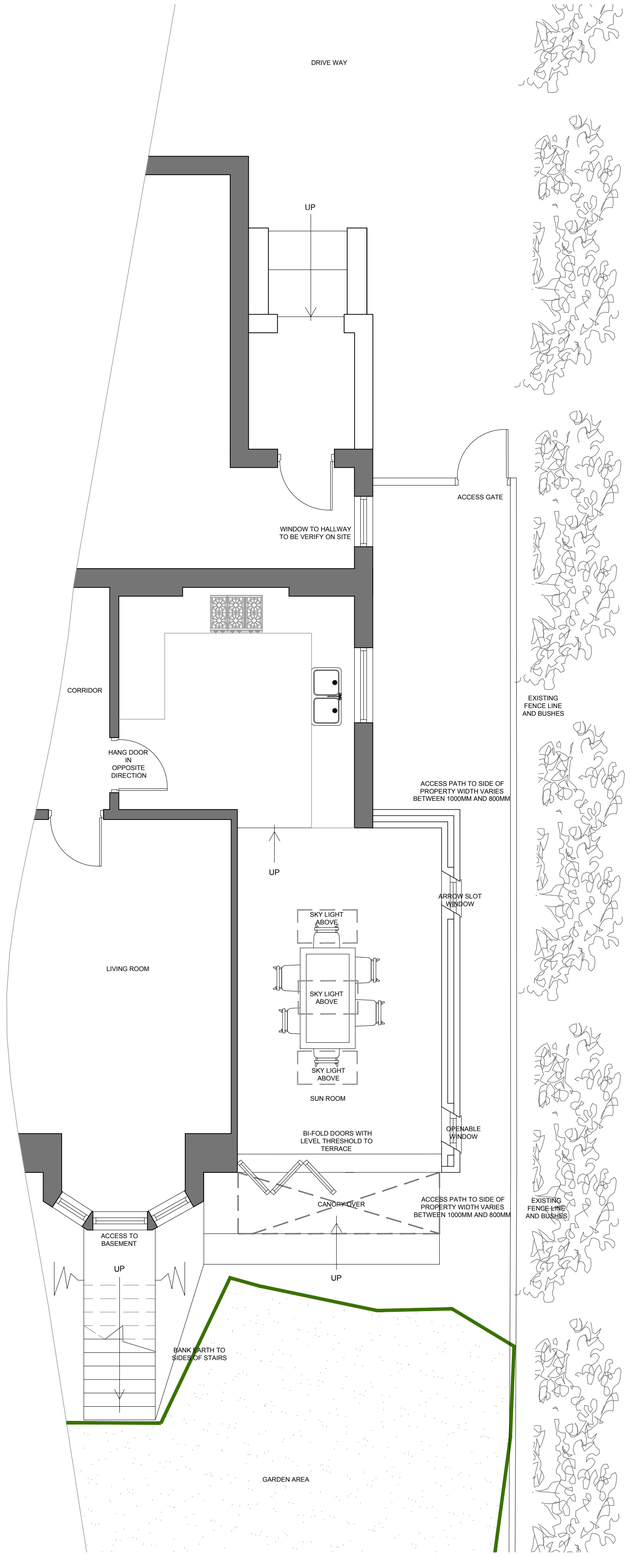


GROUND FLOOR PLAN

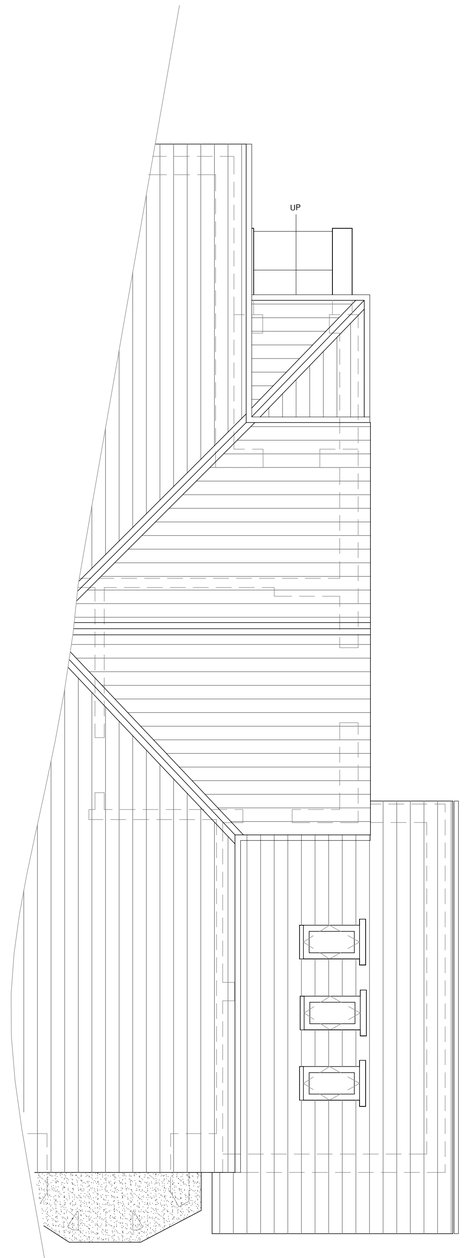

ROOF PLAN PLAN

Notes

Do not scale, use figured dimensions only.

All dimensions to be verified on site prior to the commencement of any work or the production of any shop drawing. All discrepancies to be reported to the Architect.

This drawing is to be read in conjunction with all related Architect's and Engineer's drawings and any other relevant information.

Copyright in this drawing and any designs contained therein are the property of Bloq Architects a subsidiary company of the Bloq group and must not be copied without written agreement.

Rev	Date	Revision	Initial
A	04 / 09 / 19	initial issue	JCN
B	22 / 10 / 19	changes made inline with clients comments	JCN
C	20 / 11 / 19	changes made inline with clients comments	JCN
D	16 / 11 / 20	issued for planning	DCL

NORTH

bloq architects

22B Wilson Street
Bonlea Trading Estate
Thornaby
Stockton on Tees
TS17 7AR

Telephone: 0161 408 55 44

Website: www.bloq-architects.co.uk

Email:enquiries@bloq-architects.co.uk

Client:

MR AND MRS JERATH

Project:

PROPOSED EXTENSION TO SIDE OF PROPERTY AT, 105 BARLOW MOOR ROAD, DIDSBURY, M20 2GP.

Drawing Title:

PROPOSED GROUND FLOOR AND ROOF PLAN

Drawing Size: A1 A3	Scale: 1 : 50 1 : 100	Purpose of issue: SKETCH SCHEME / PLANNING / BUILDING REGS / TENDER / CONSTRUCTION
Drawn by: JCN	Checked by: DCL	Date of first issue: 04 / 09 / 2019
Project No: 1911	Drawing No: AL(0)013	Rev No: D