




East Joiner Street Elevation
1 : 500

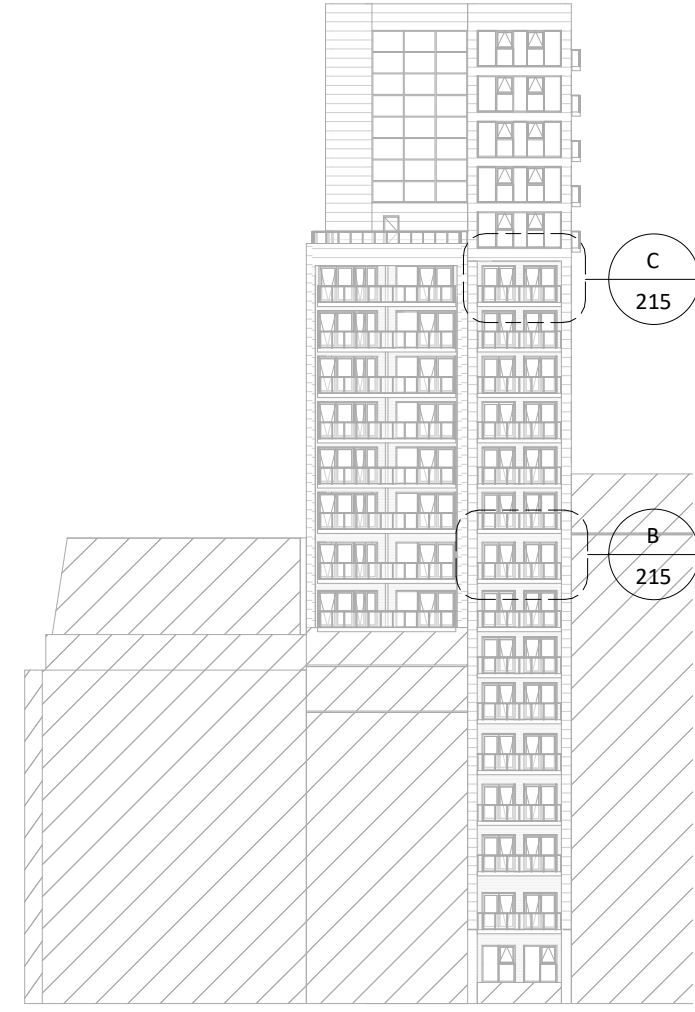


Balcony Cheek Key
1 : 50

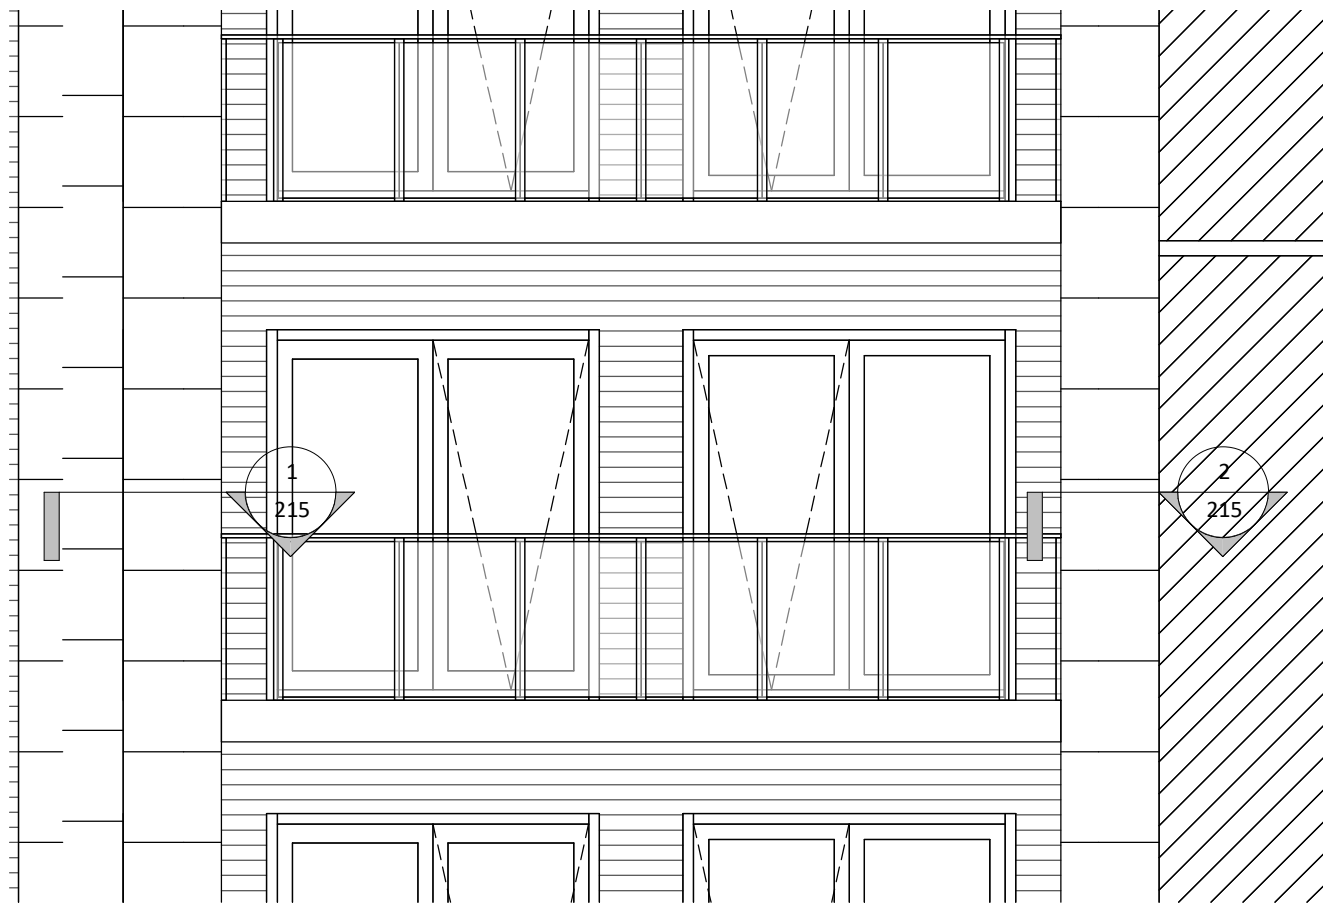


Recessed Balcony Key
1 : 50

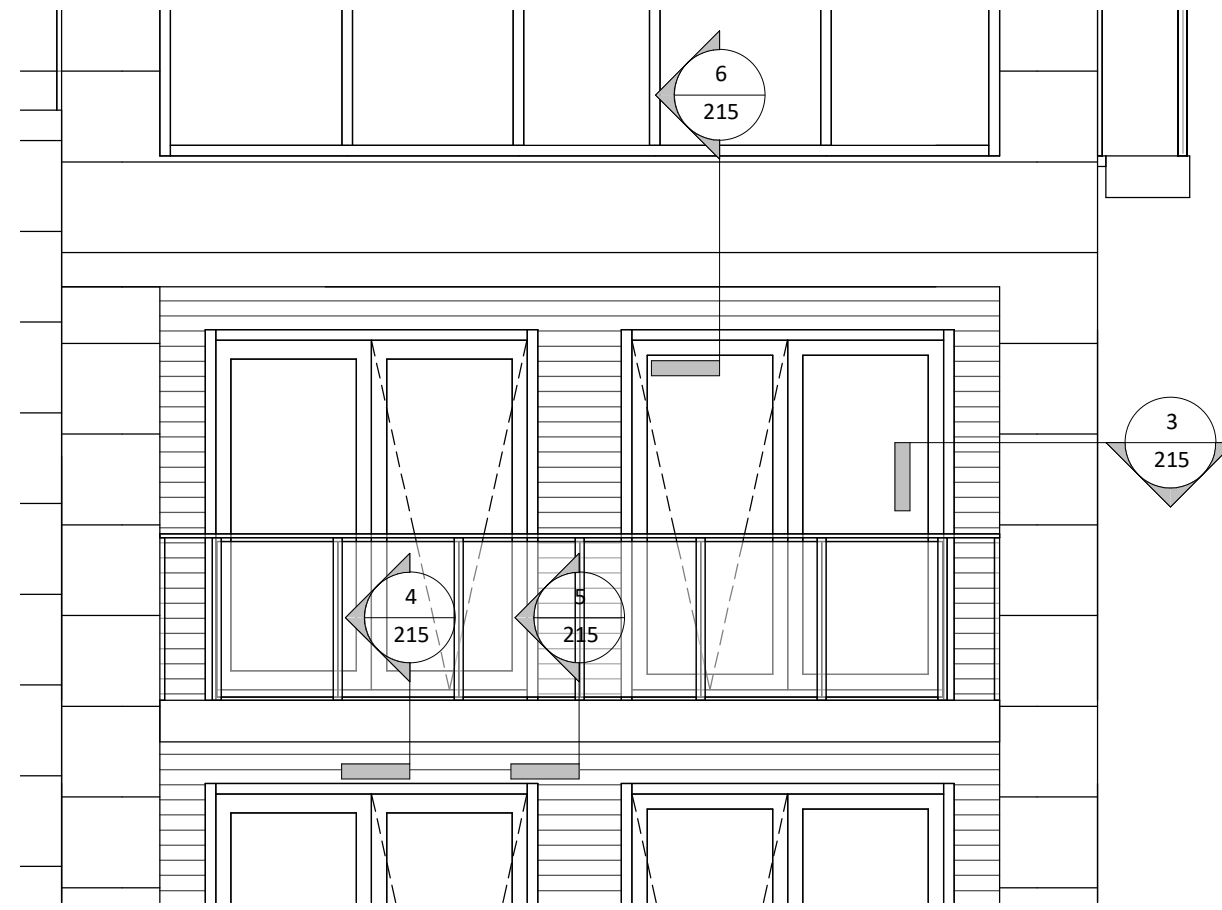


Window Jamb / Balcony Cheek
1 : 5

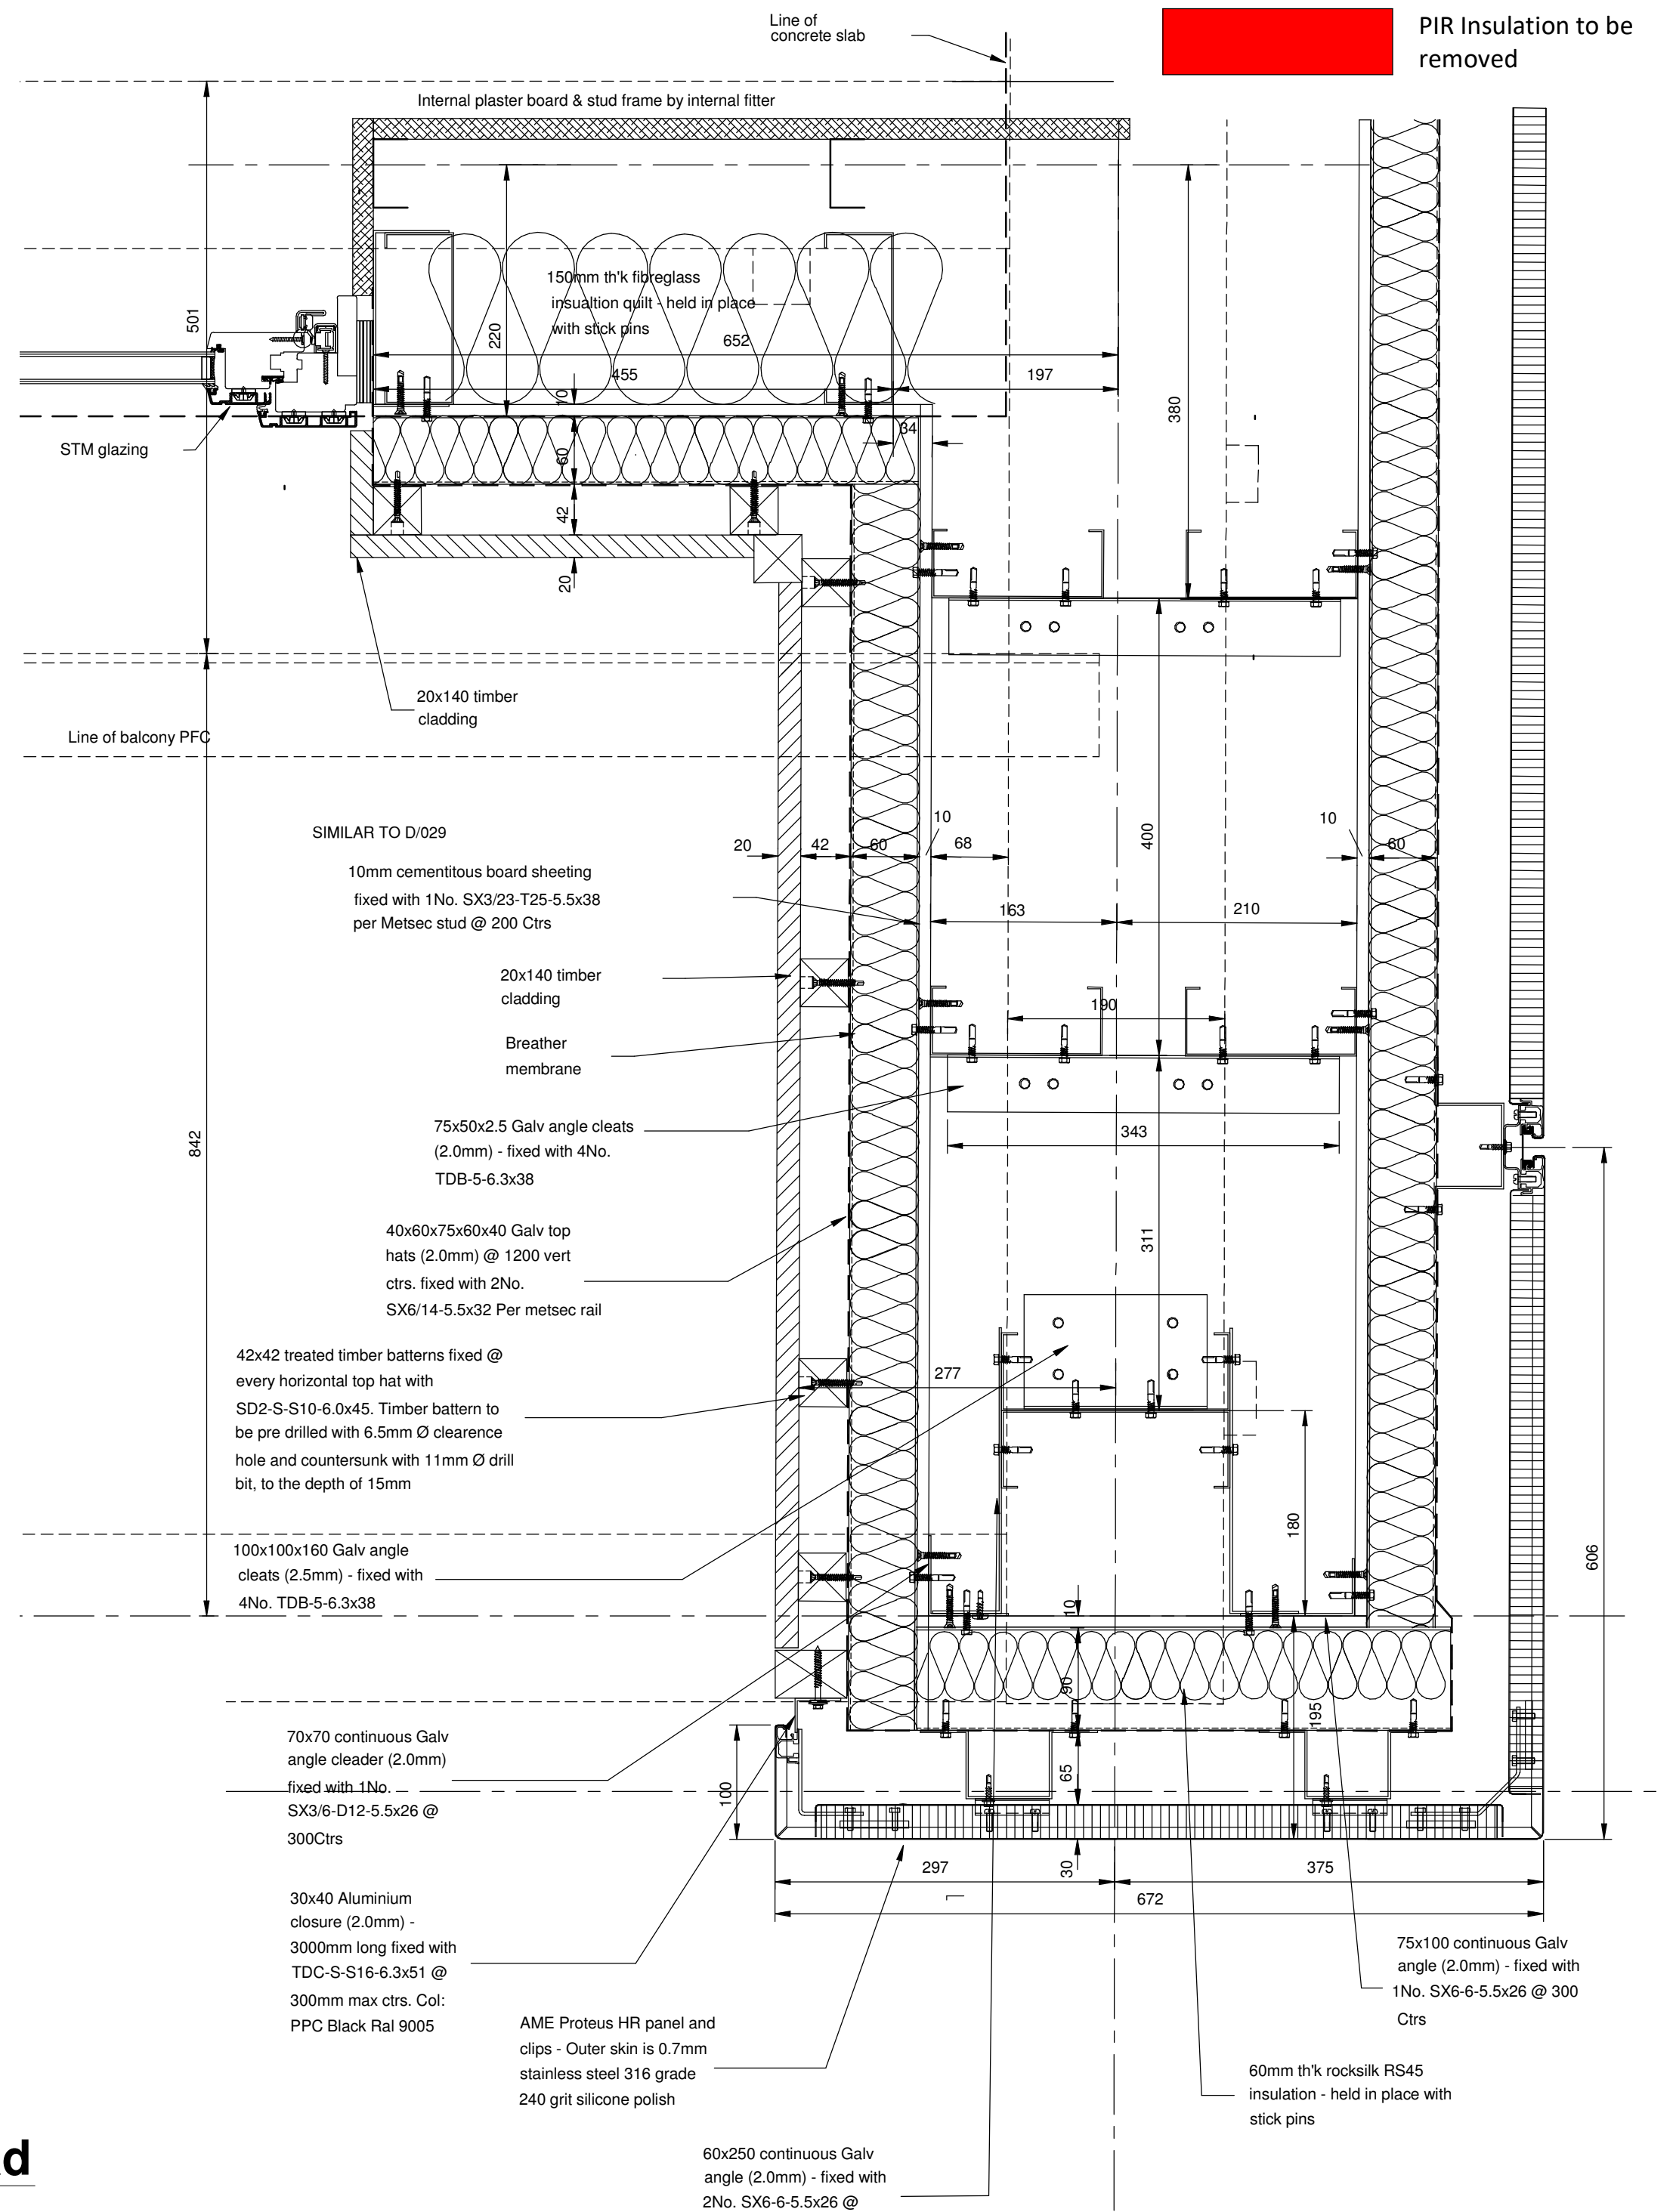


1 Internal Corner To Glazing
1 : 5

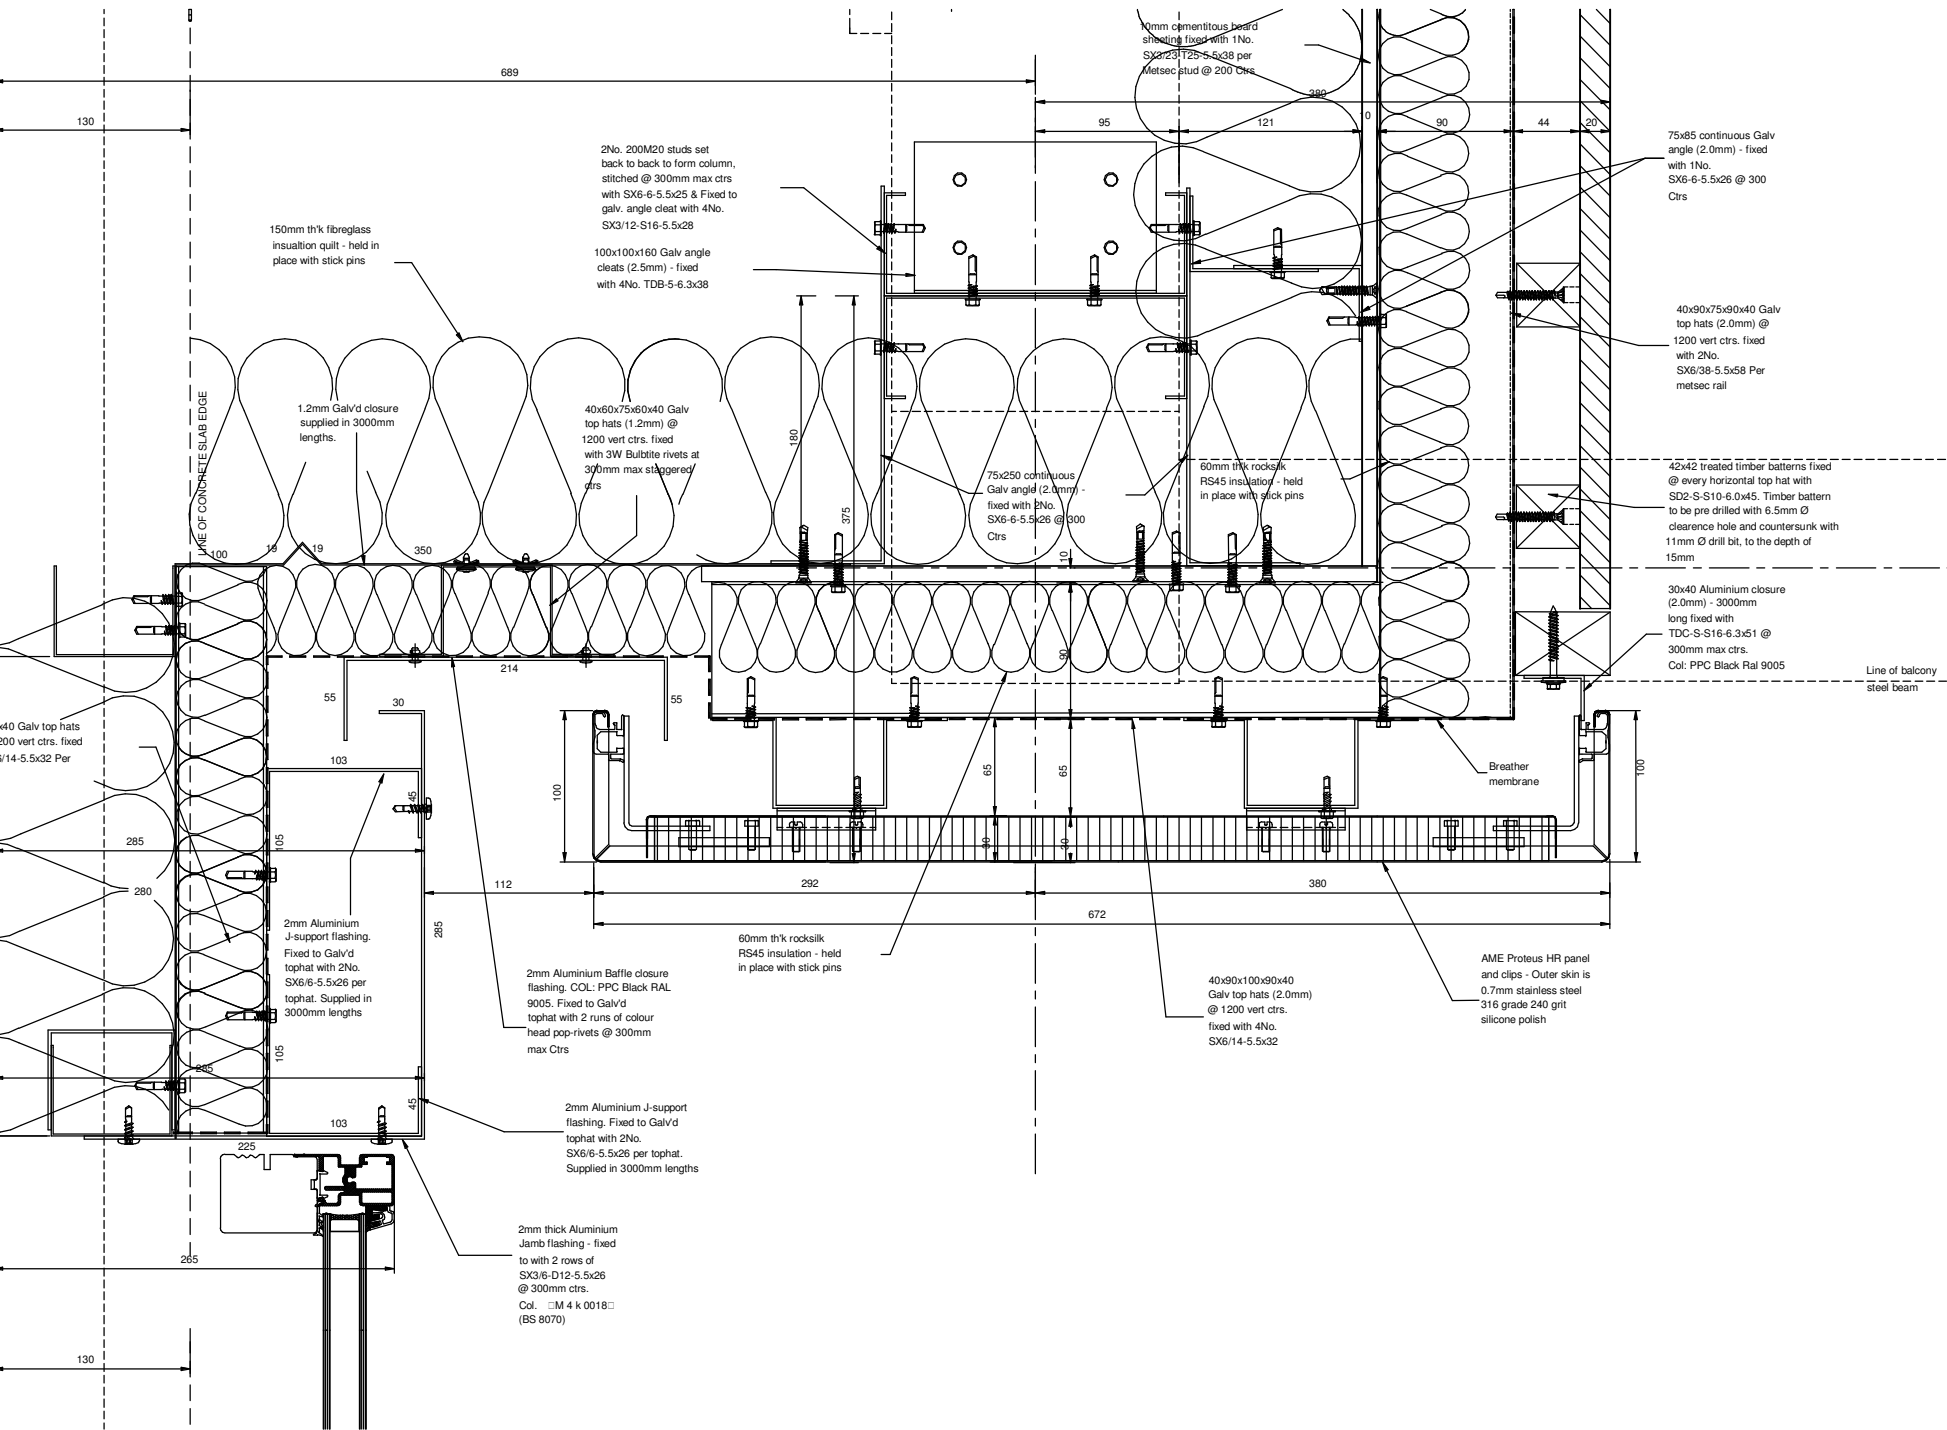


2 Corner To Copper Cladding
1 : 5

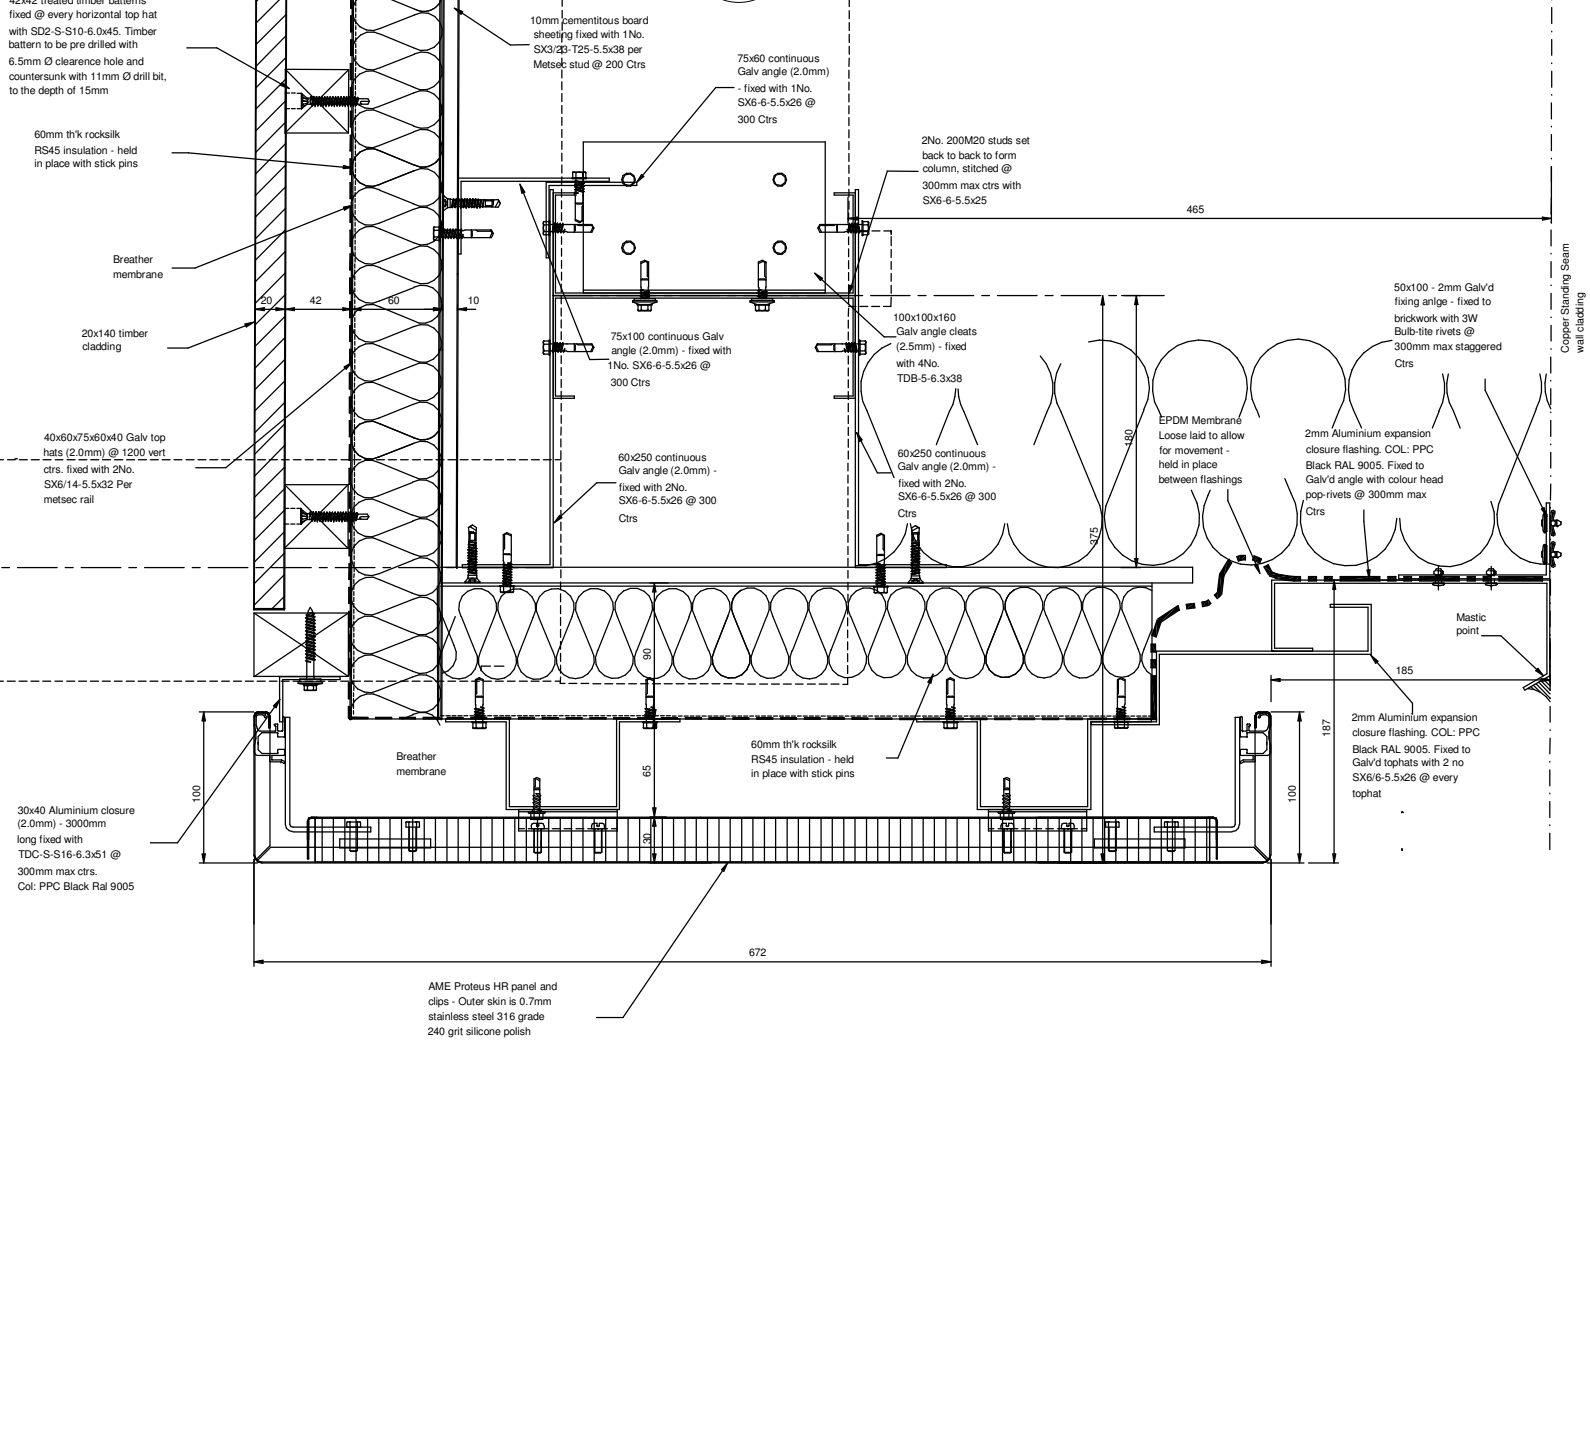


4 Window Cill / Deck
1 : 5

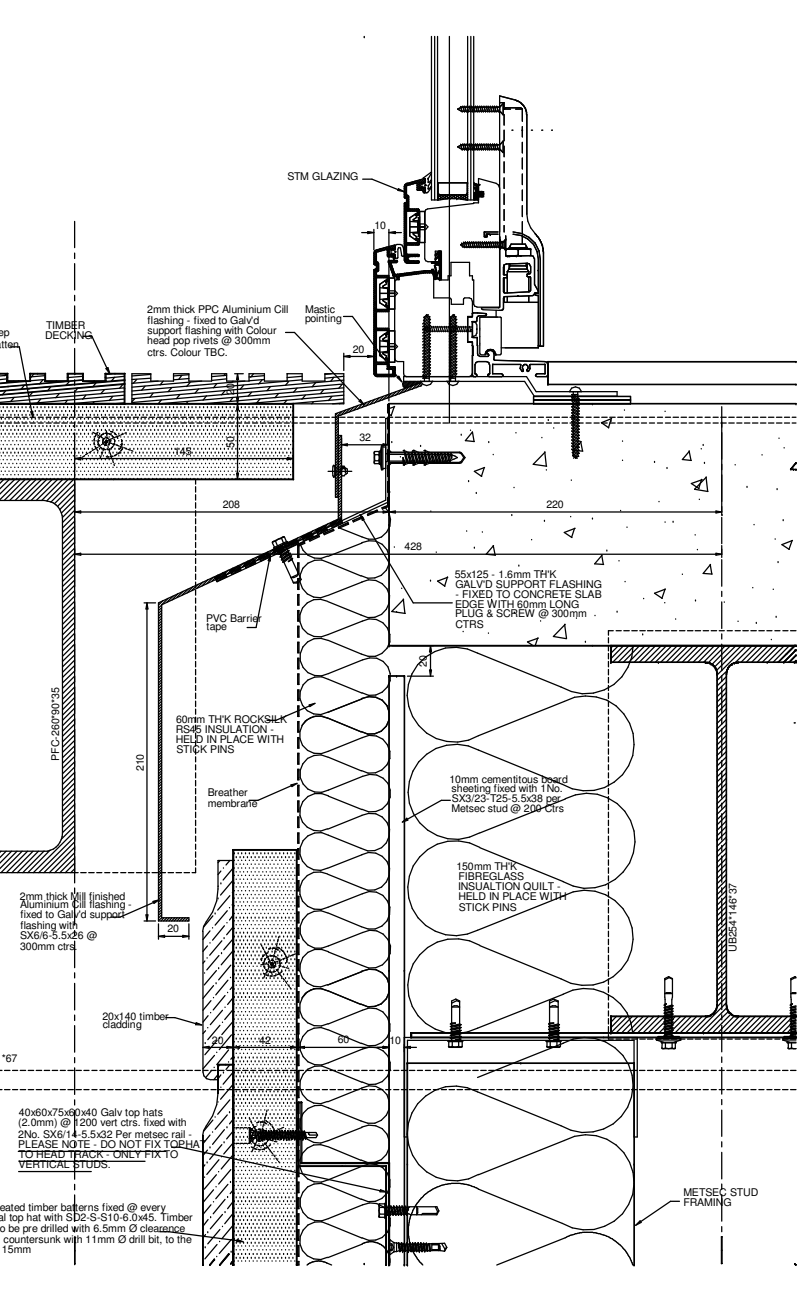

5 Timber Cladding / Deck
1 : 5

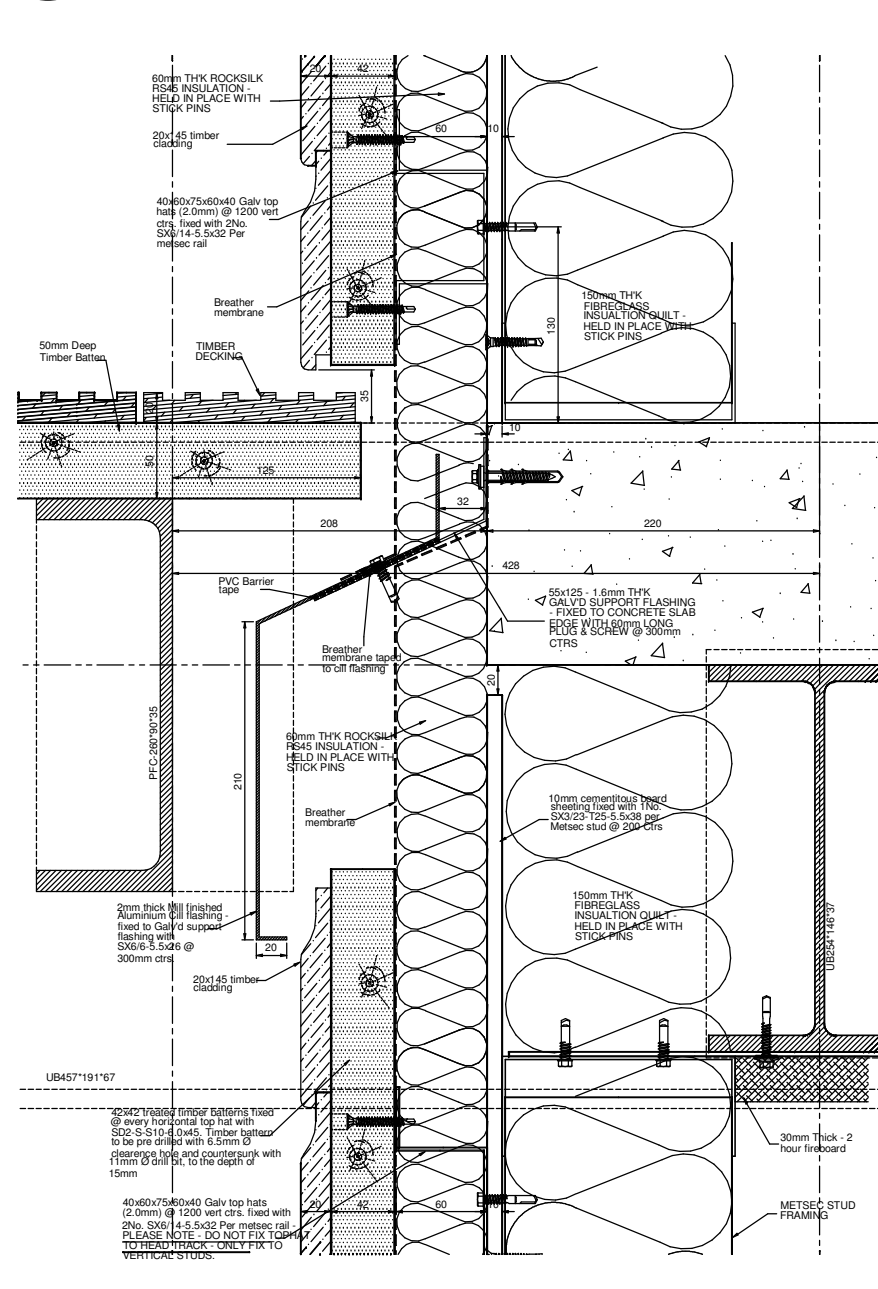

6 Level 15 Soffit Detail / Window Head
1 : 10

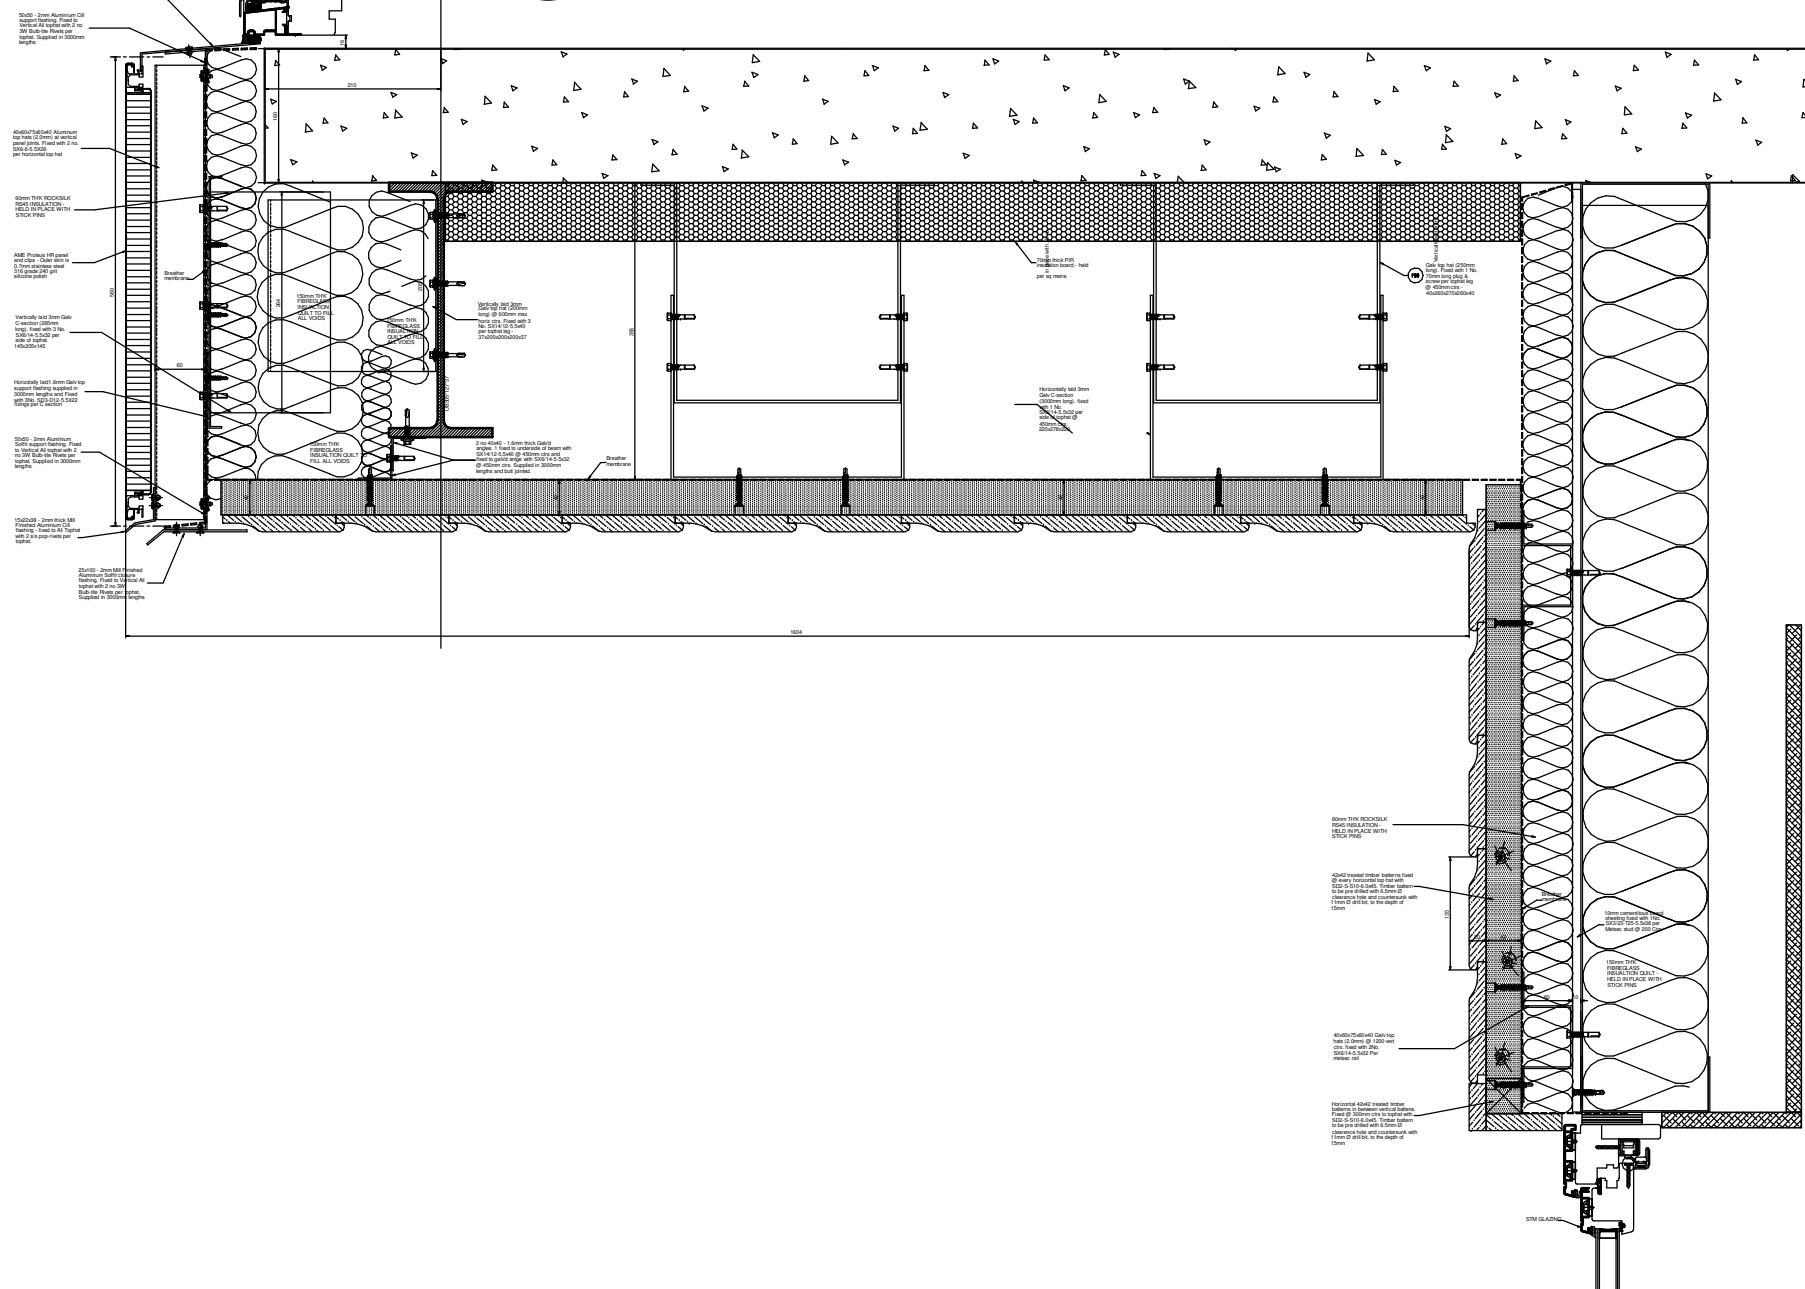

DO NOT SCALE FROM THIS DRAWING
ALL DIMENSIONS MUST BE CHECKED ON SITE BY CONTRACTOR
PRIOR TO CONSTRUCTION

PIR Insulation to be removed

Rev	Date	Int	Description
-----	------	-----	-------------



Client:
BWP Projects
Project:
The Lighthouse, Manchester

Description:
Existing Balcony Details

Purpose of Issue:
Planning
Drawn By: AJ VS
Checked By: VS
Date: 10/02/20
Scale @ A1: As indicated
Job No: 3746
Status Code: S4
Drawing No: 215
File Identifier:
LH-BTP-01-D-DR-A-3746_215.

Elizabeth House, 486 Didsbury Road, Heaton Mersey, Stockport, SK4 3BS
t 0161 443 1221 e info@bernardtaylor.co.uk w www.btparchitects.co.uk