



Proposed drainage site plan.
The Shed at Reliance St,
Newton Heath. M40 3AG.
2542 - 04
1:100 scale at A1

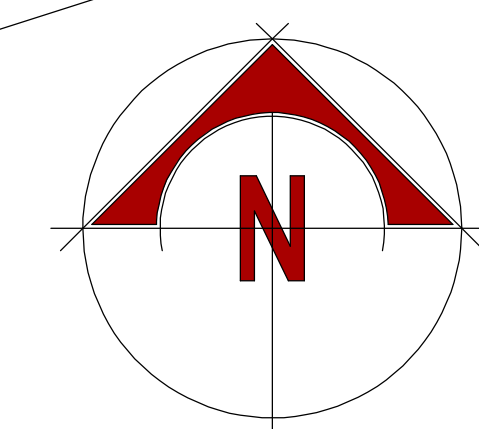

assumed combined
drainage

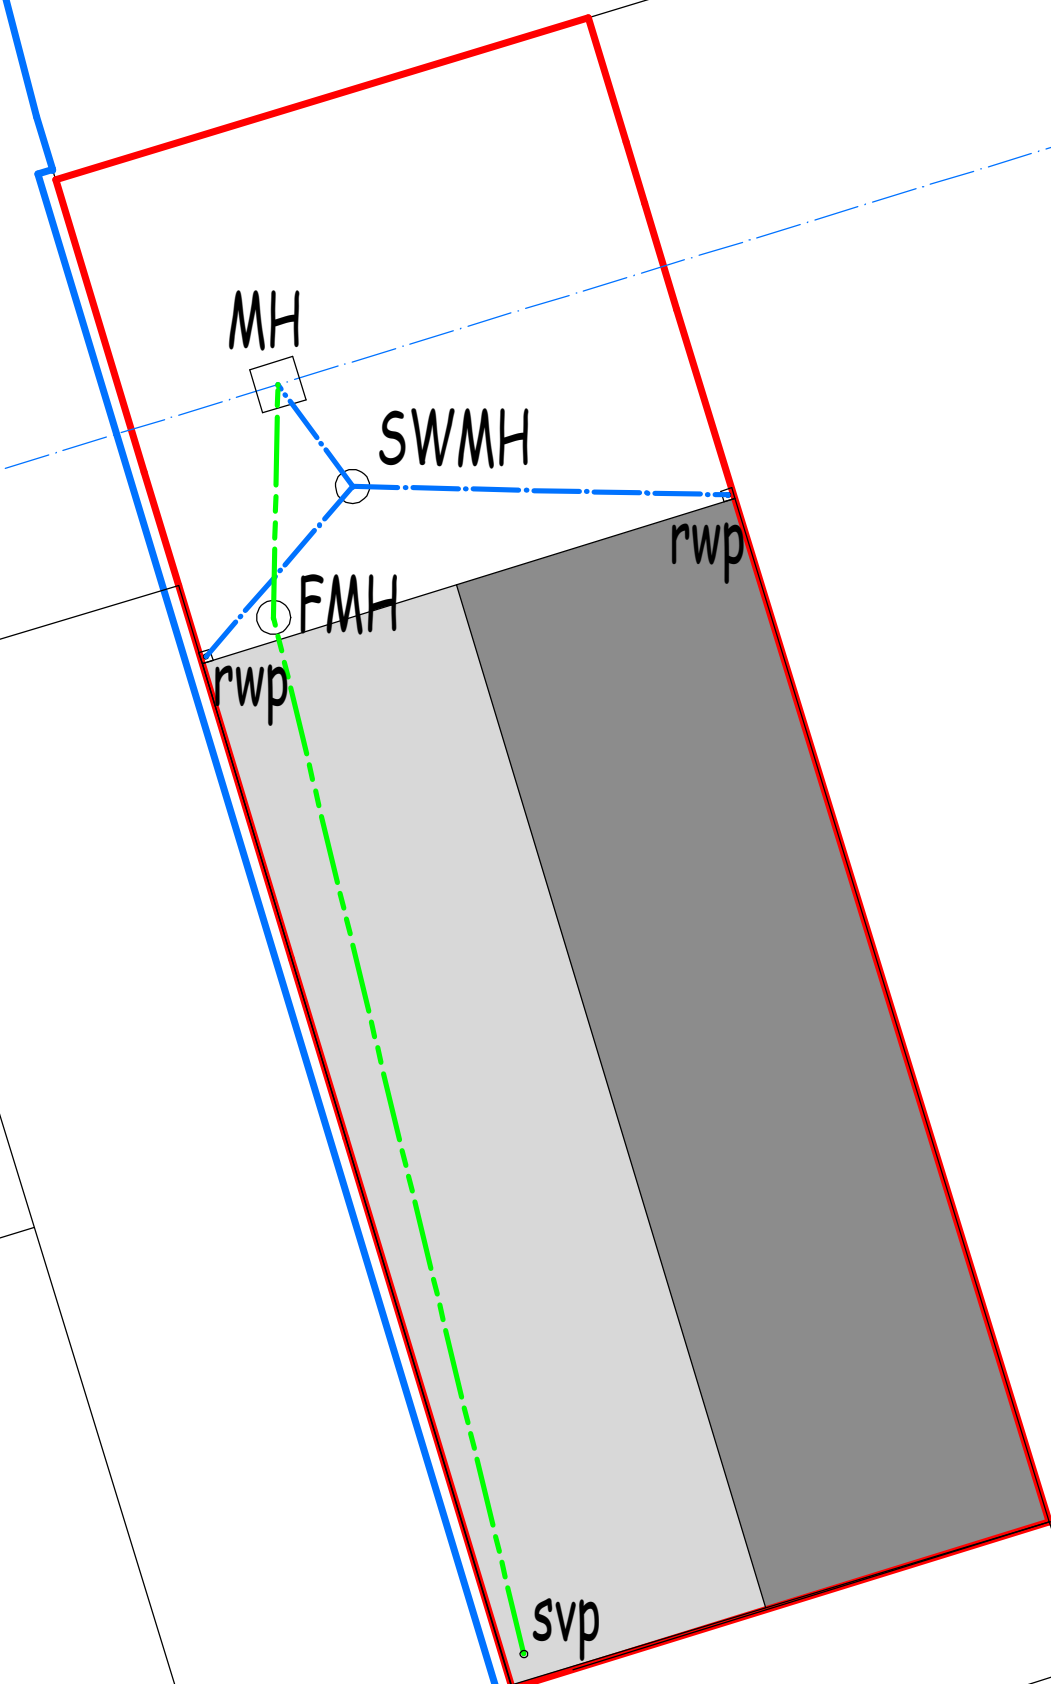

16

Works