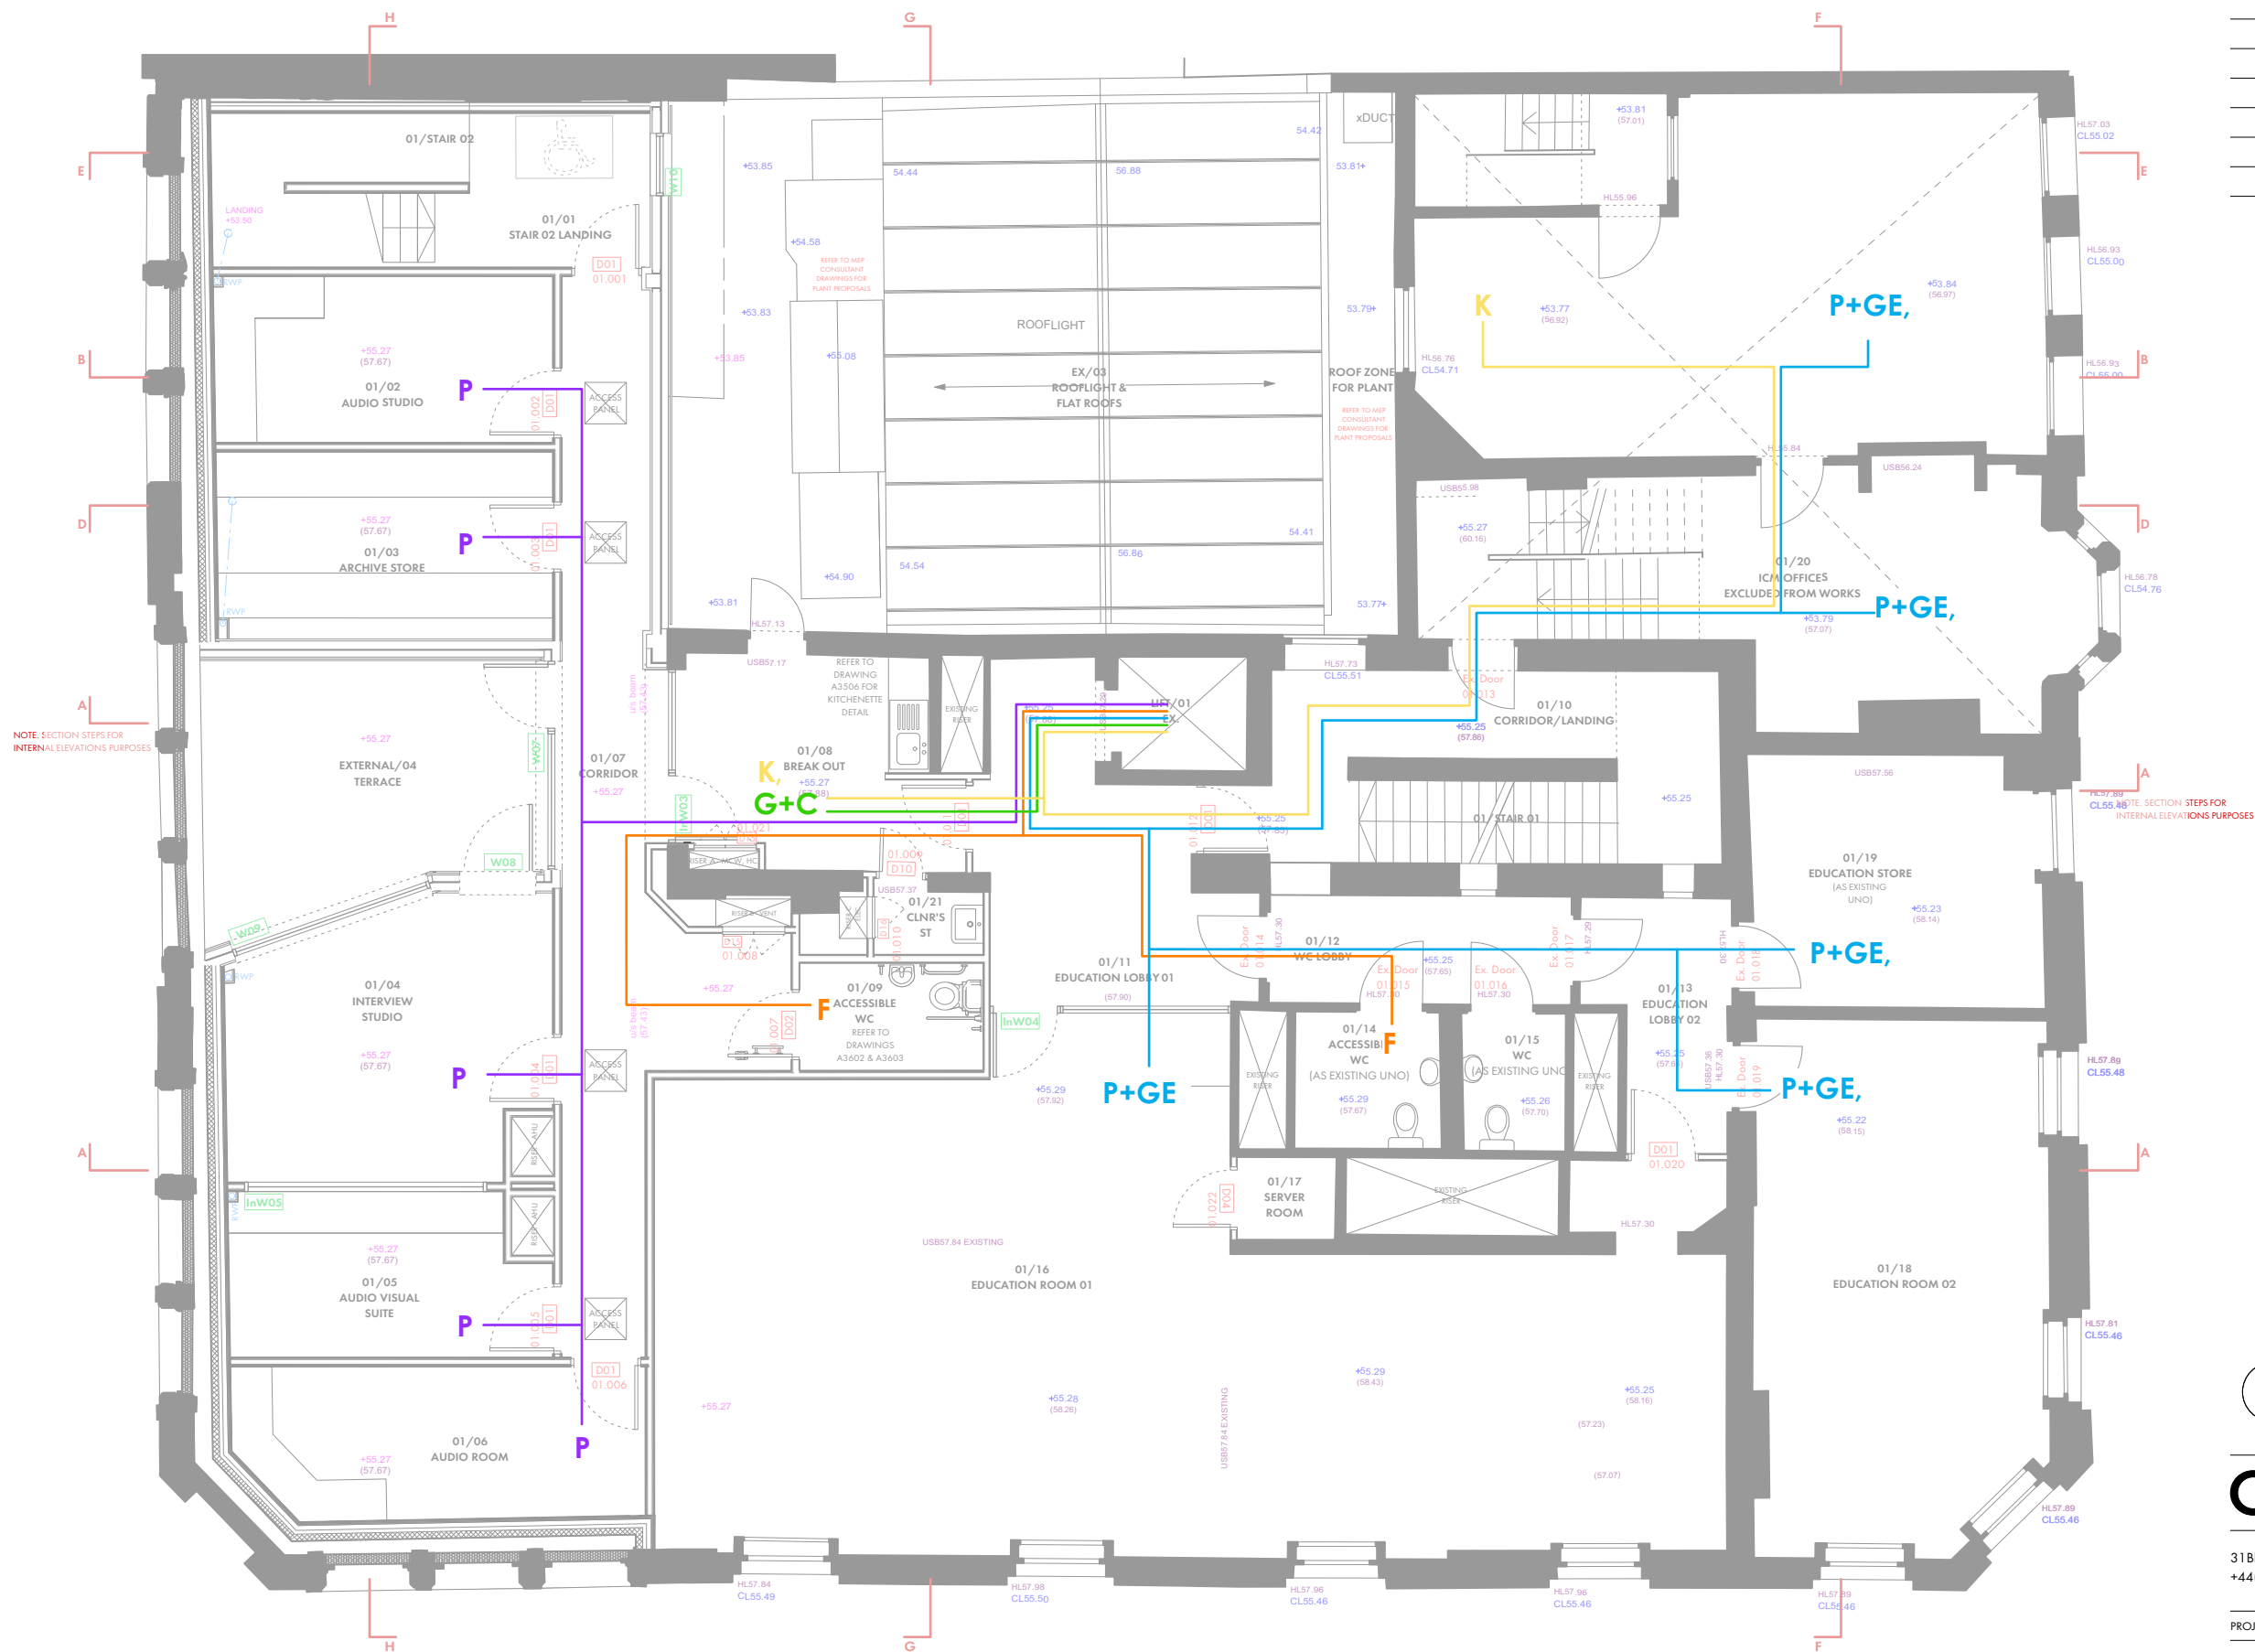


[illegible]

- | | |
|------|-------------------------|
| G+C | GLASS & ALUMINIUM CANS |
| P | CARD, PACKAGING & PAPER |
| P+GE | PAPER & GENERAL OFFICE |
| F | FEMALE SANITARY BINS |
| K | KITCHEN WASTE |

OMIArchitects

31 Blackfriars Road, Salford, Manchester, M3 7AQ
+44(0)161 832 3242 / info@omiarchitects.com / www.omiarchitects.com

PROJECT	BAND ON THE WALL				
DRAWING	FIRST FLOOR REFUSE STRATEGY				
DATE	DEC 19	DRAWN BY	KV	SCALE	1.100 @ A3
JOB NO.	1387	DWG. NO.	L1022	P03	

PLAN - FIRST FLOOR (01)