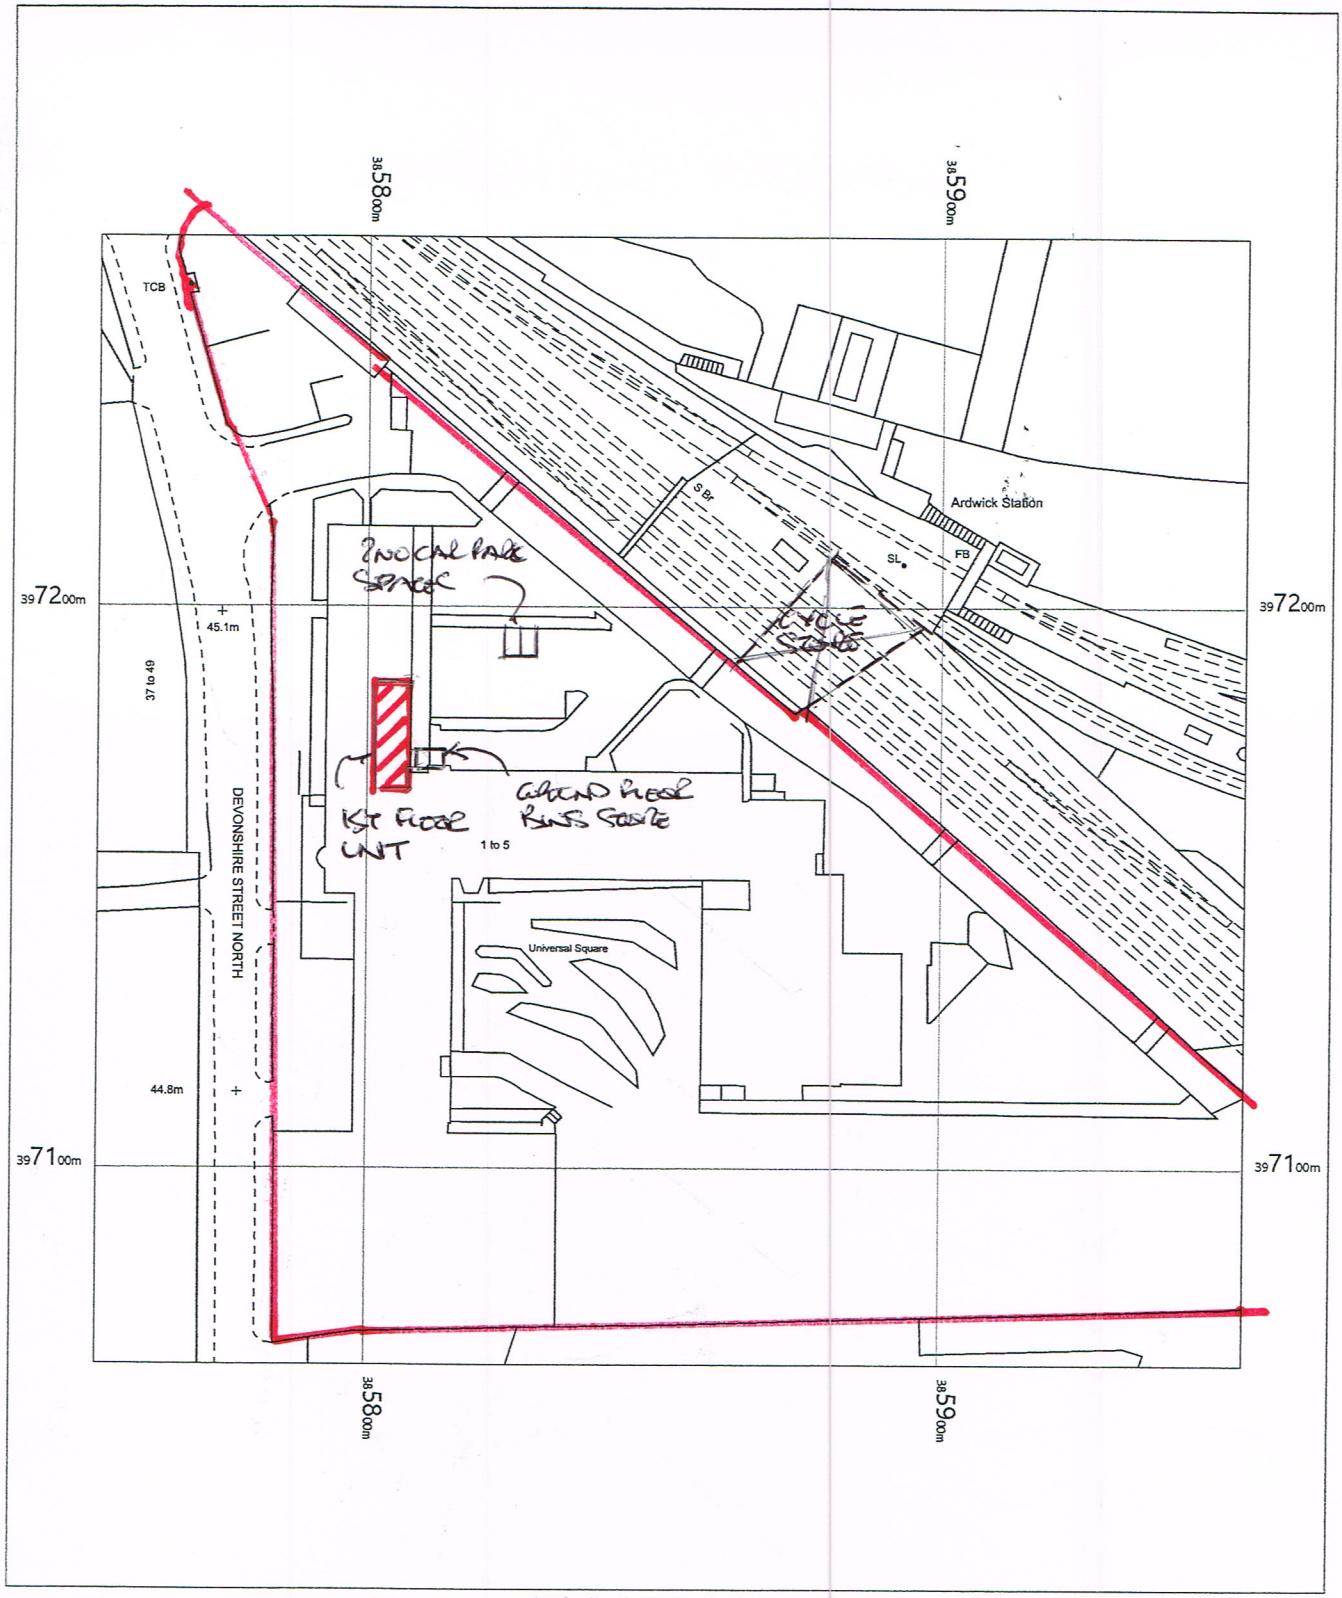


3 DEVONSHIRE STREET NORTH
MANCHESTER
M12 6JH

OS MasterMap 1250/2500/10000 scale
Thursday, February 6, 2020, ID: BW1-00858454
maps.blackwell.co.uk

1:1250 scale print at A4, Centre: 385853 E, 397165 N

©Crown Copyright Ordnance Survey. Licence no. 100041041

N

BLACKWELL'S
MAPPING SERVICES
PERSONAL & PROFESSIONAL MAPPING
www.blackwellmapping.co.uk
TEL: 0800 151 2612
maps@blackwell.co.uk