


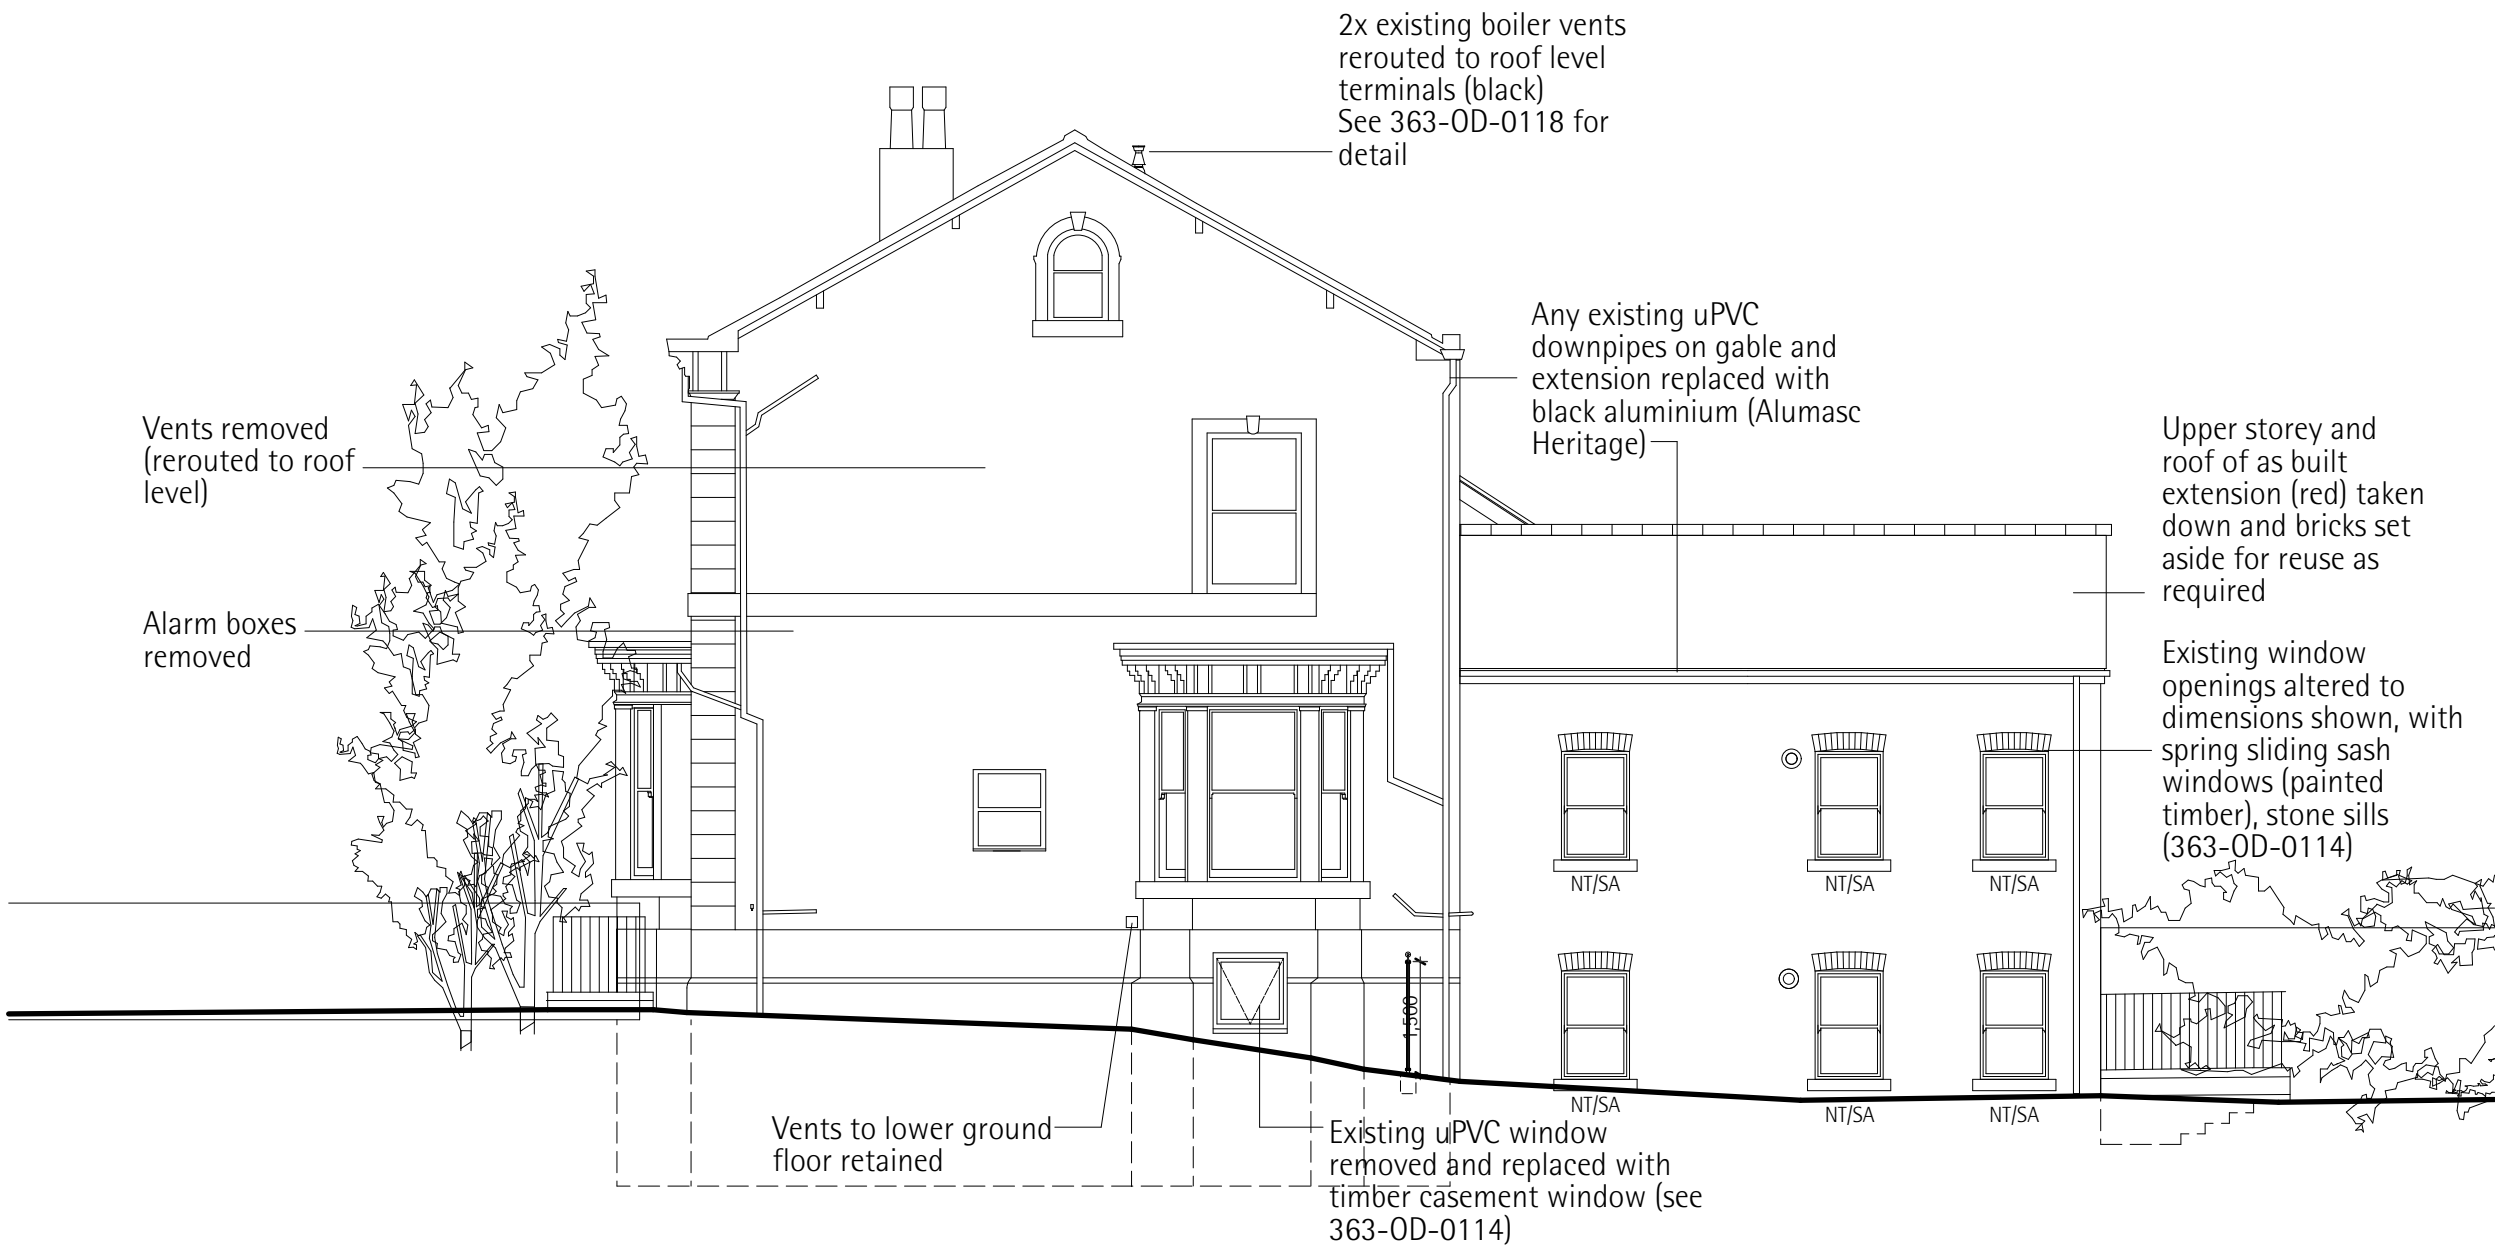


NW Elevation (As Proposed)  
1:100



SW Elevation (As Proposed)  
1:100



SE Elevation (As Proposed)  
1:100

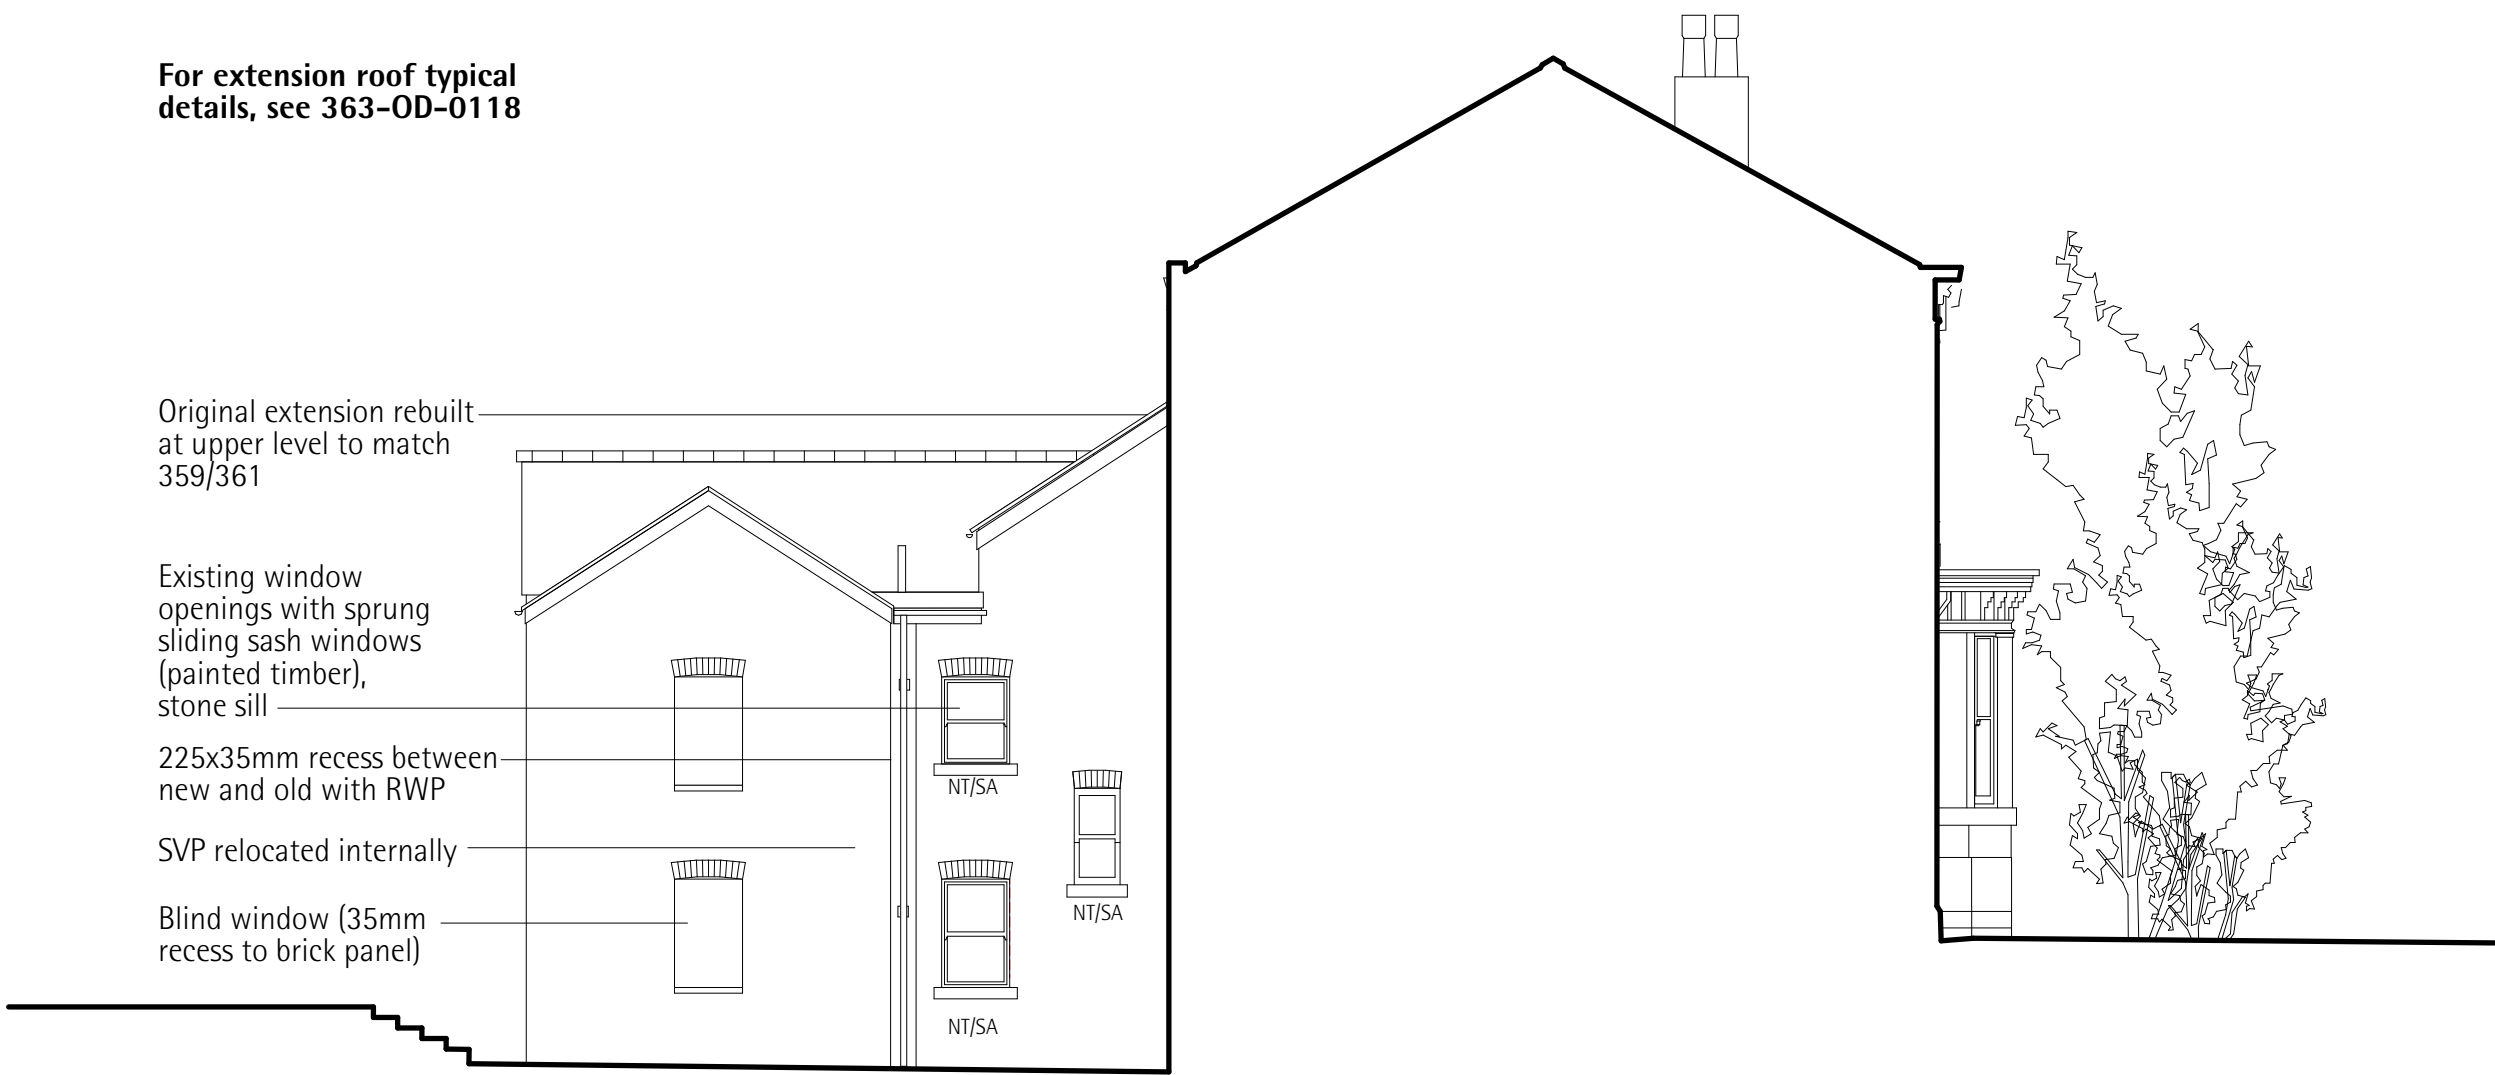

NE Elevation (As Proposed)  
1:100

**General Notes**

- Do not scale drawings, dimensions govern.
- All dimensions are in millimeters unless noted otherwise.
- All dimensions to be field verified before proceeding with work.
- All areas are indicative and approximate only.

This document is copyright ©Arca

| Legend |                                         |
|--------|-----------------------------------------|
| NT/BS  | New timber, brick soldier course lintel |
| NT/SL  | New timber, steel lintel                |
| OT/SL  | Old timber, steel lintel                |
| OT/BA  | Old timber, brick arch                  |
| NT/SA  | New timber, segmental arch              |

| Rev | Description                                | Date       |
|-----|--------------------------------------------|------------|
| 01  |                                            | 26/06/2020 |
| 02  |                                            | 14/09/2020 |
| 03  |                                            | 12/10/2020 |
| 01  | Amendments following MCC Comments          | 14/09/2020 |
| 02  | Boiler flue height to blind window amended | 12/10/2020 |

**Arca Architects** 37 Station Road Cheshire Hulme SK8 5AF  
0161 236 6886 www.arca.co.uk

Client  
**Feltham Management Ltd**  
20 Aldwyche Avenue Rusholme Manchester M14 5NL UK

Project  
**363 Wilmslow Road**  
New Homes  
Manchester

Title  
**Elevations (As Proposed)**

Stage / Status  
**For Planning Approval**

Project Code Scale @ A1 Date  
363 1:100 12/10/2020

Drawing Number Revision  
**363-OD-0109 03**