
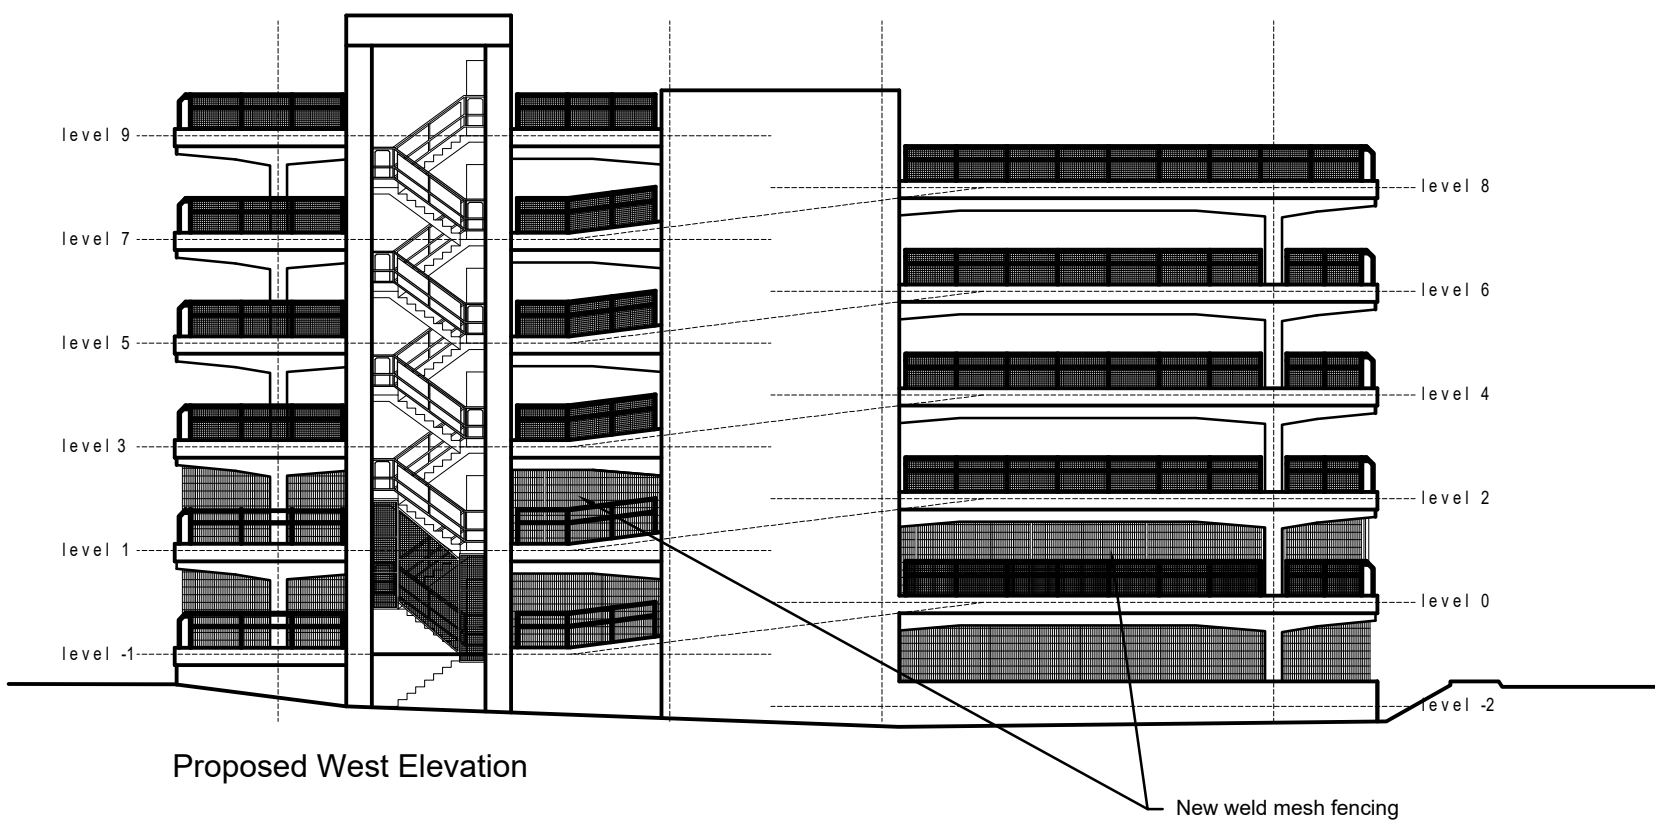
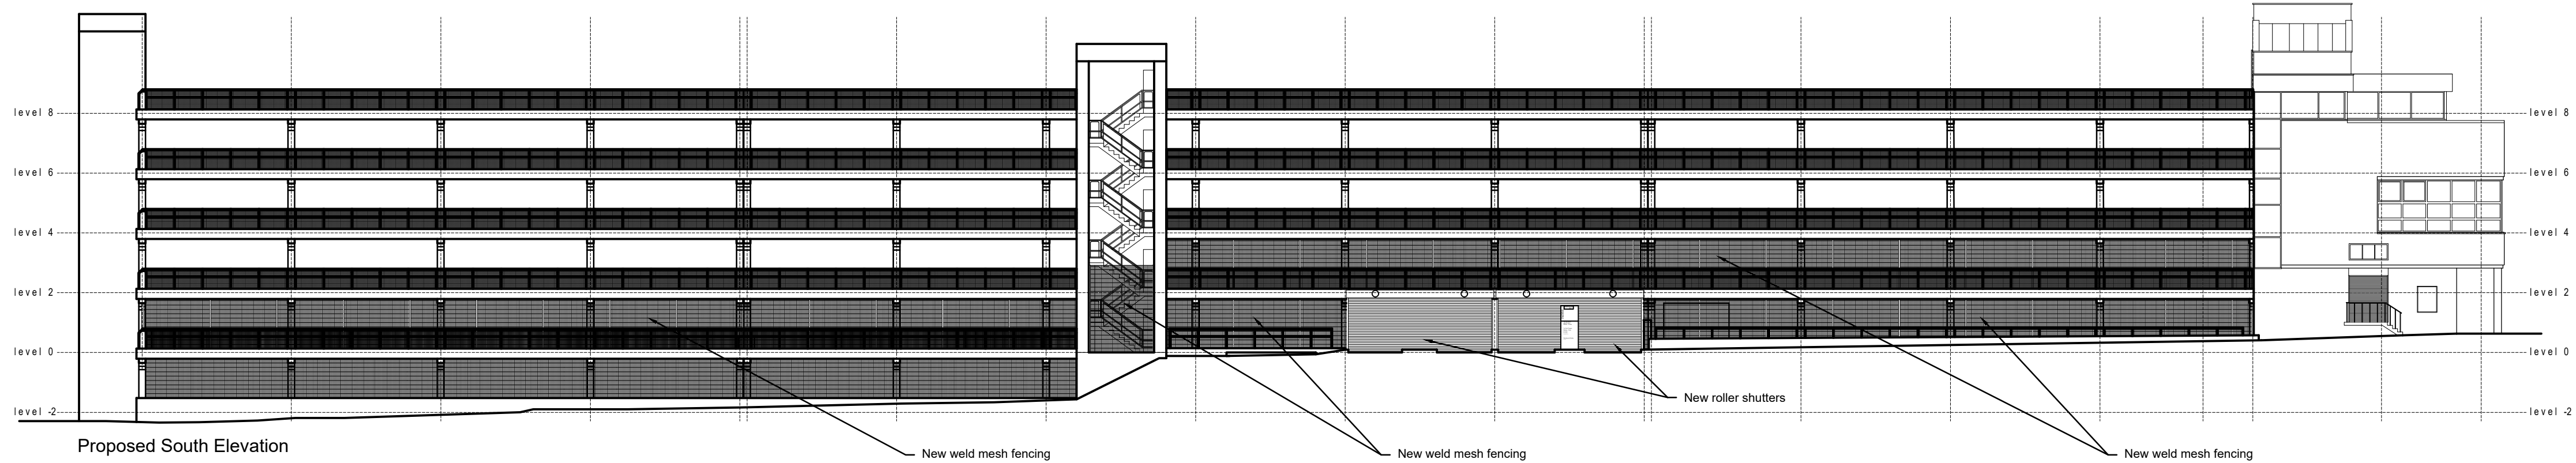


Plot Stamp: G:\Estates_Project\corn8133 Charles Street car park - security improvements\05 Drawings & Specifications\2 Existing\8133-170AA-A003B.dwg Plot Date and Time Stamp: 04/11/2020 08:43:12

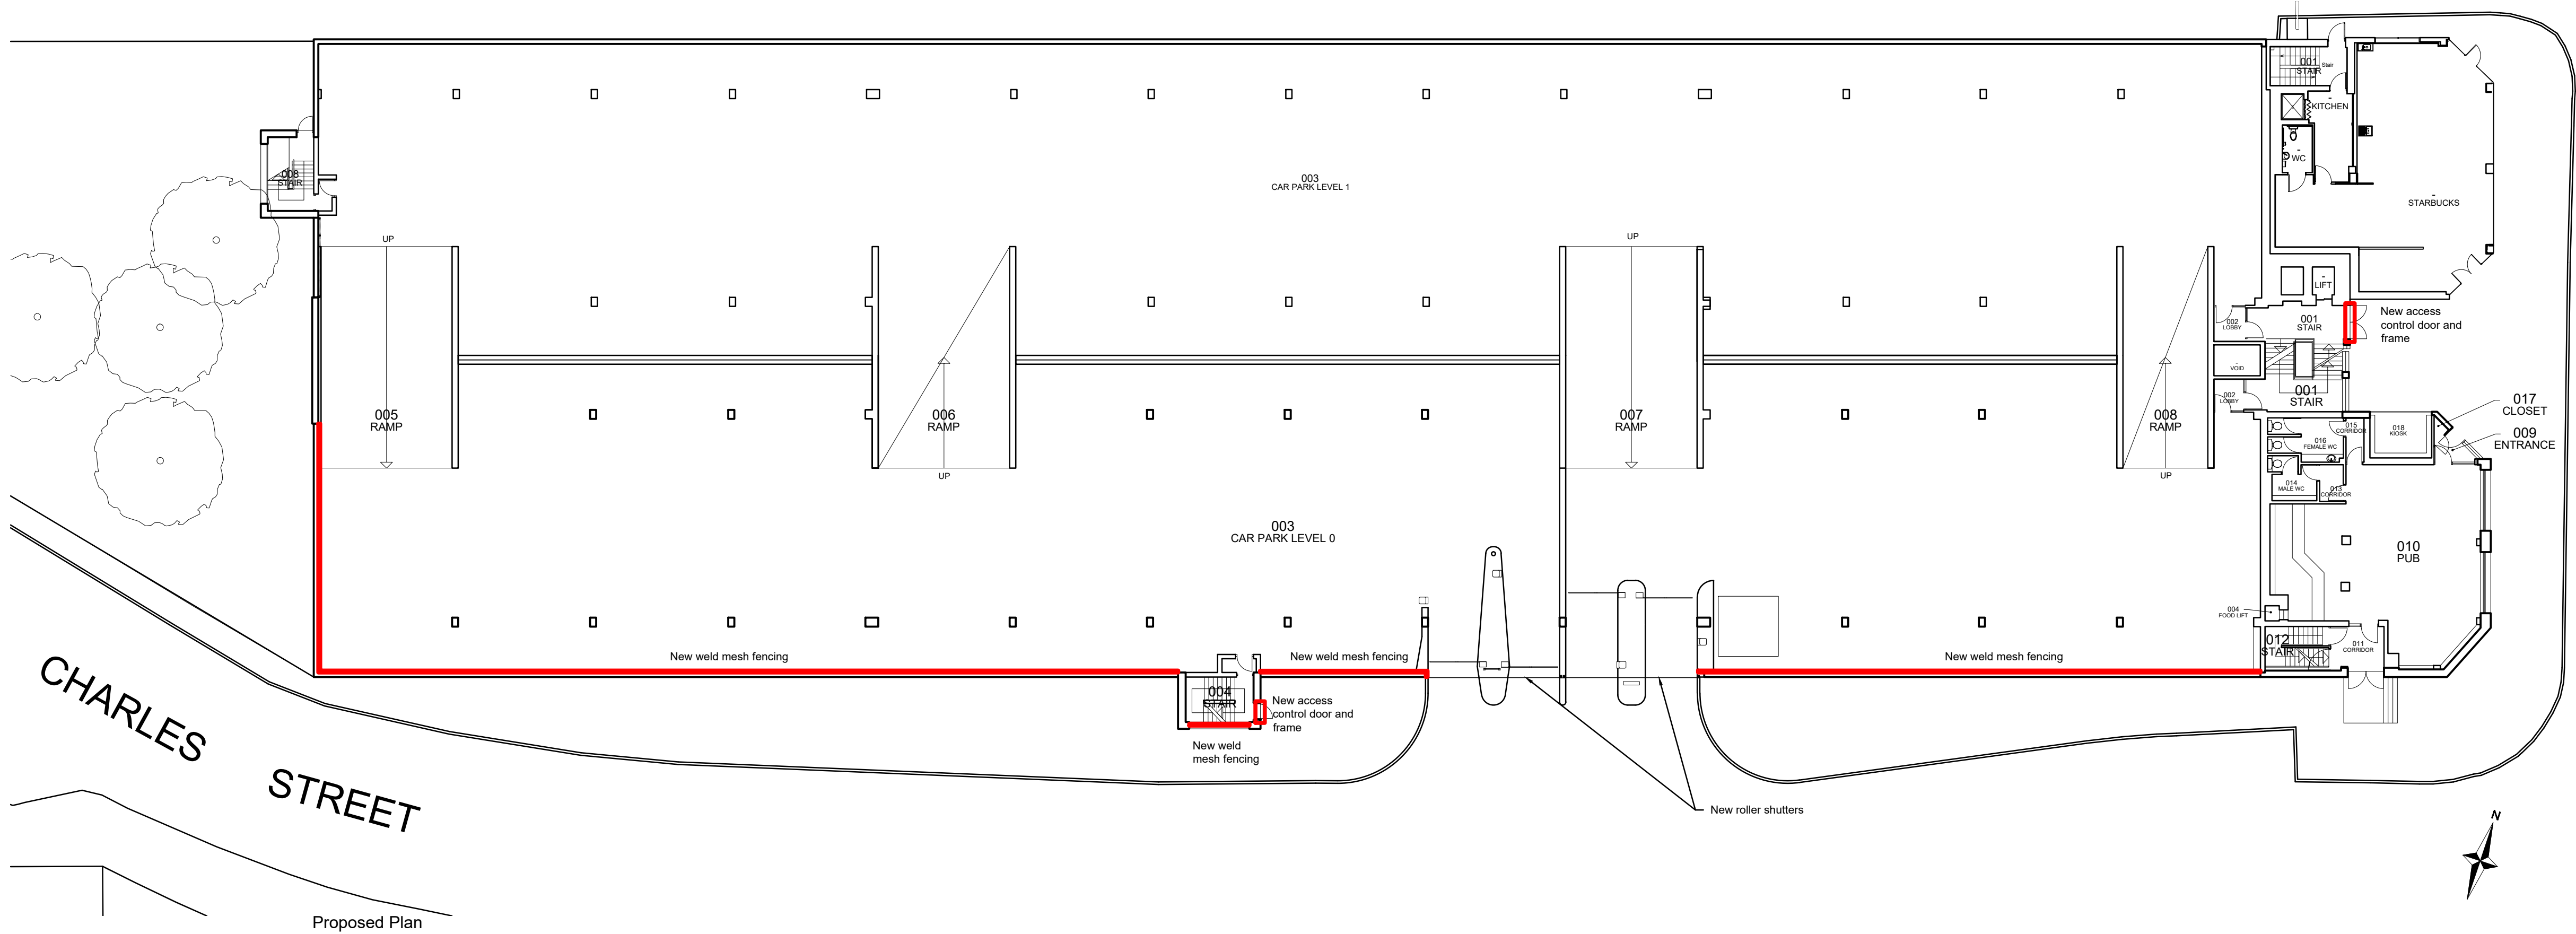

- NOTES
- DO NOT SCALE FROM THIS DRAWING.
 - ALL MEASUREMENTS ARE IN MILLIMETERS UNLESS STATED OTHERWISE.
 - THIS DRAWING IS TO BE READ IN CONJUNCTION WITH THE SPECIFICATION AND ALL RELEVANT ARCHITECTURAL, ELECTRICAL, MECHANICAL AND STRUCTURAL DRAWINGS.
 - © UNIVERSITY OF MANCHESTER. THIS DRAWING MUST NOT BE REPRODUCED WITHOUT PERMISSION.
 - DIRECTORATE OF ESTATES AND FACILITIES TO BE NOTIFIED OF ANY DISCREPANCIES.

B	Additional mesh removed from Level 2	04/11/20	CT	--	--
A	Additional mesh added to Level 2	21/10/20	CT	--	--

Rev	Description	Date	By	Chk'd	Auth
-----	-------------	------	----	-------	------

MANCHESTER
1824
The University of Manchester
Directorate of Estates and Facilities
Beyer Building
The University of Manchester
Oxford Road
Manchester
M13 9PL

Drawing Status
PLANNING

Project
SECURITY IMPROVEMENTS

Building Name
CHARLES ST MULTI-STORY CAR PARK
Building No.
170AA
Site Name
SACKVILLE STREET
Sub Site Name
CAR PARK A
Drawing Title
PROPOSED PLAN AND ELEVATIONS

PM	CT	Drawn	CT	Checked	--	Authorised	--
Scale @A1	1:200	Date	08/10/20	Date	--/--/--	Date	--/--/--
Drawing No.	8133-170AA-A003	Revision	B				