




Site - Block Plan
Scale : 1:250

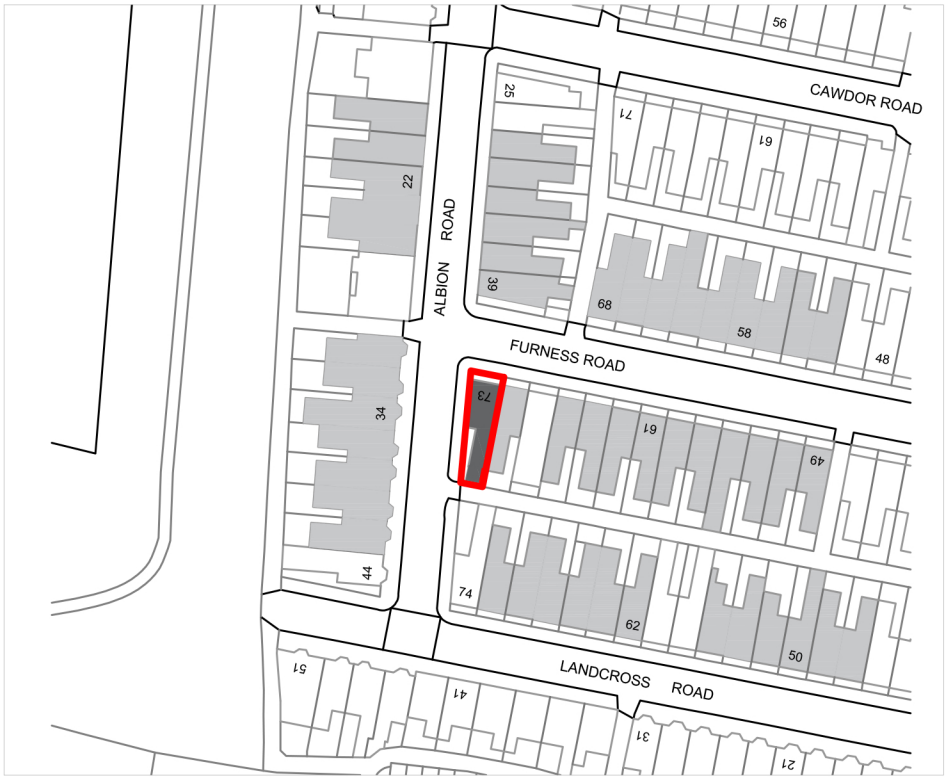

Site - Location Plan
Scale : 1:1250



General Notes				
Index	Revisions	Drawn by	Rev'd by	Date
Client Jupiter Properties				
Project Title 73 Furness Road Manchester, M14 6LX United Kingdom				
Drawing Title Site - Location and Block Plan				
ISSUE				
Drawn by	Checked by	Reviewed by		
Project No.	Date	Scale @ A3		
		1:250 & 1:1250		
DWGNO				RV