




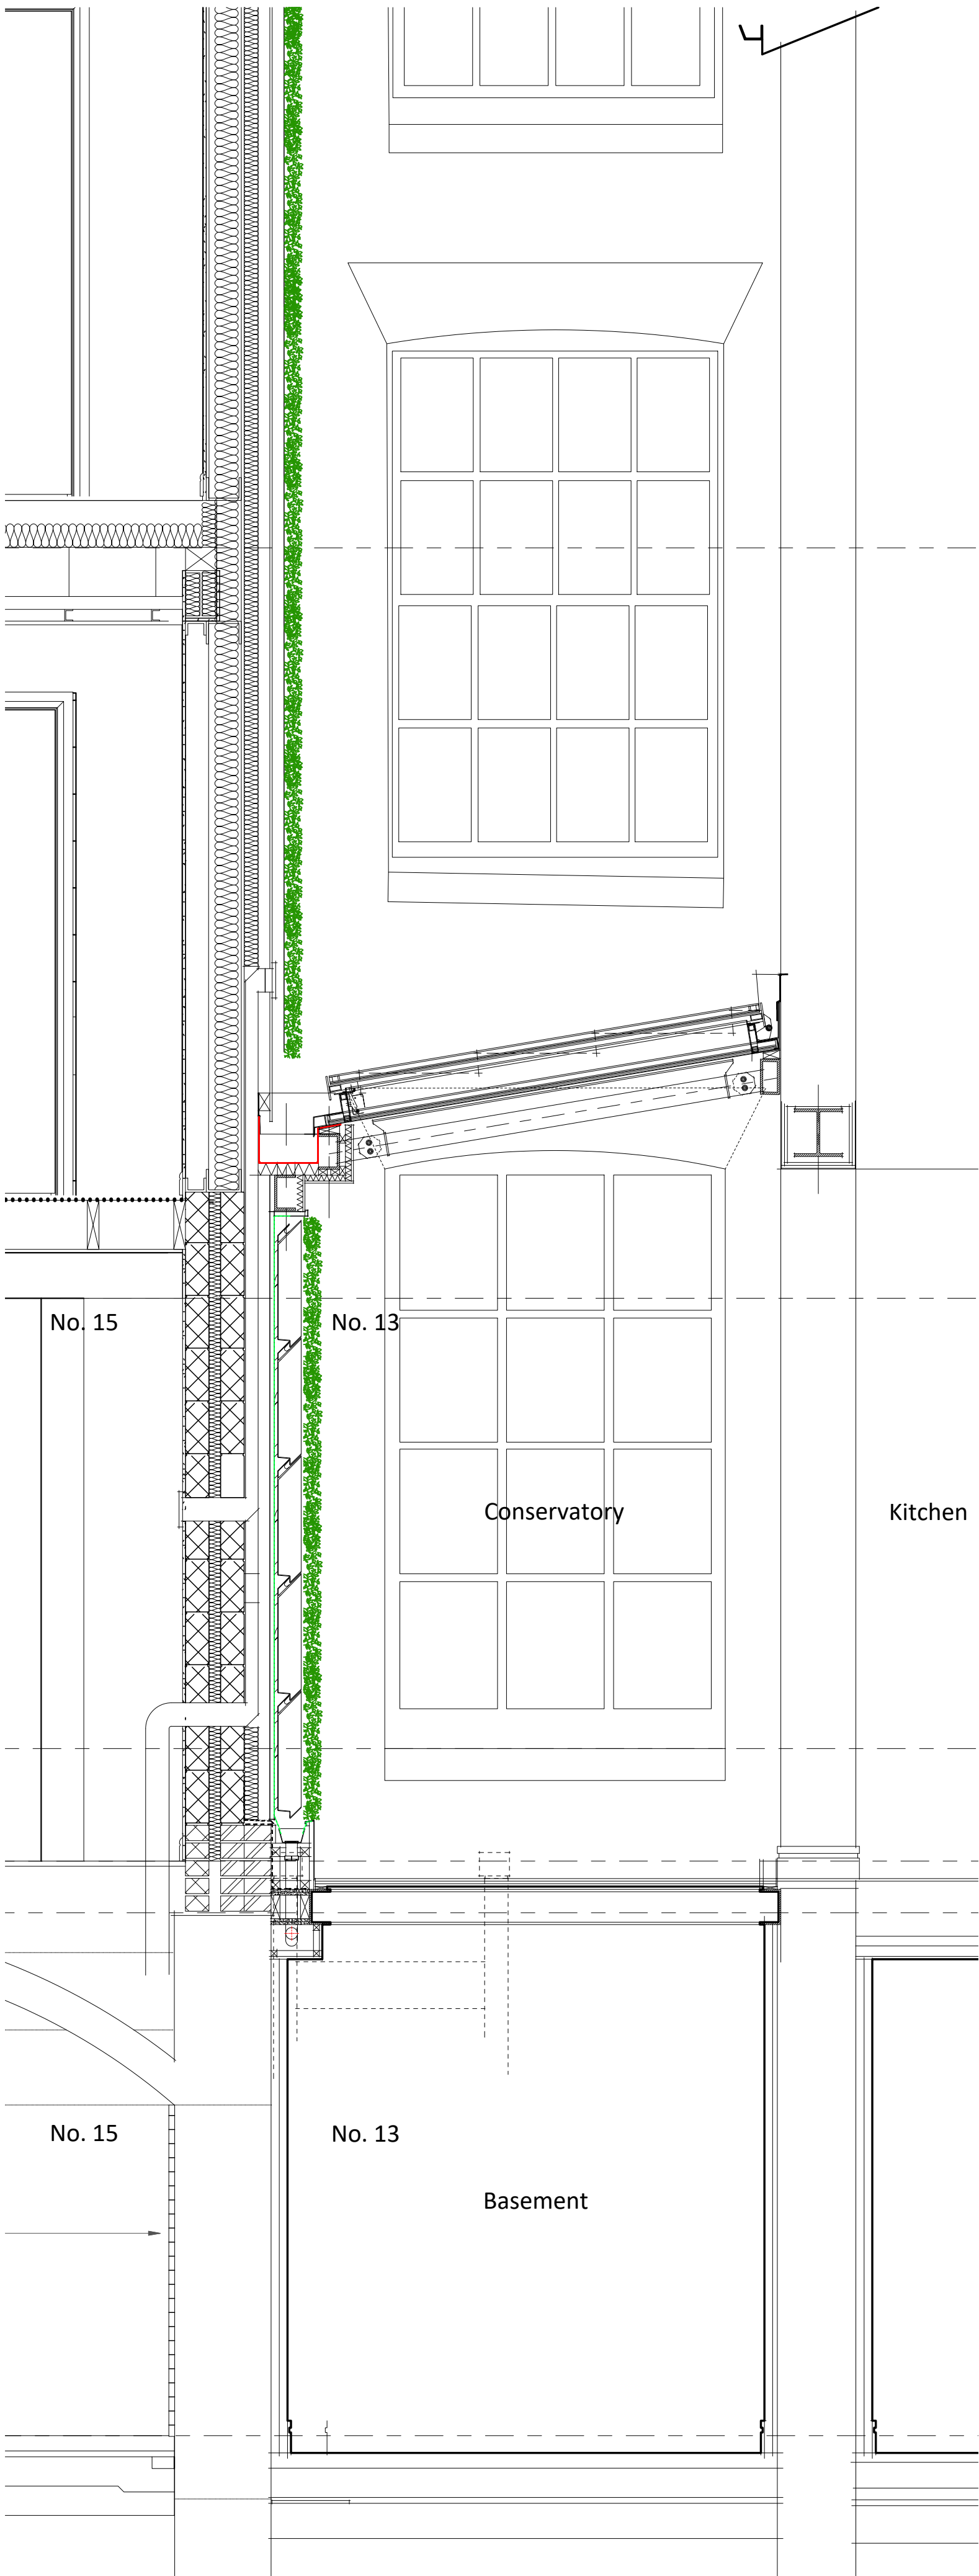


Section thru Party Wall / Conservatory & green Wall (scale 1 to 20)

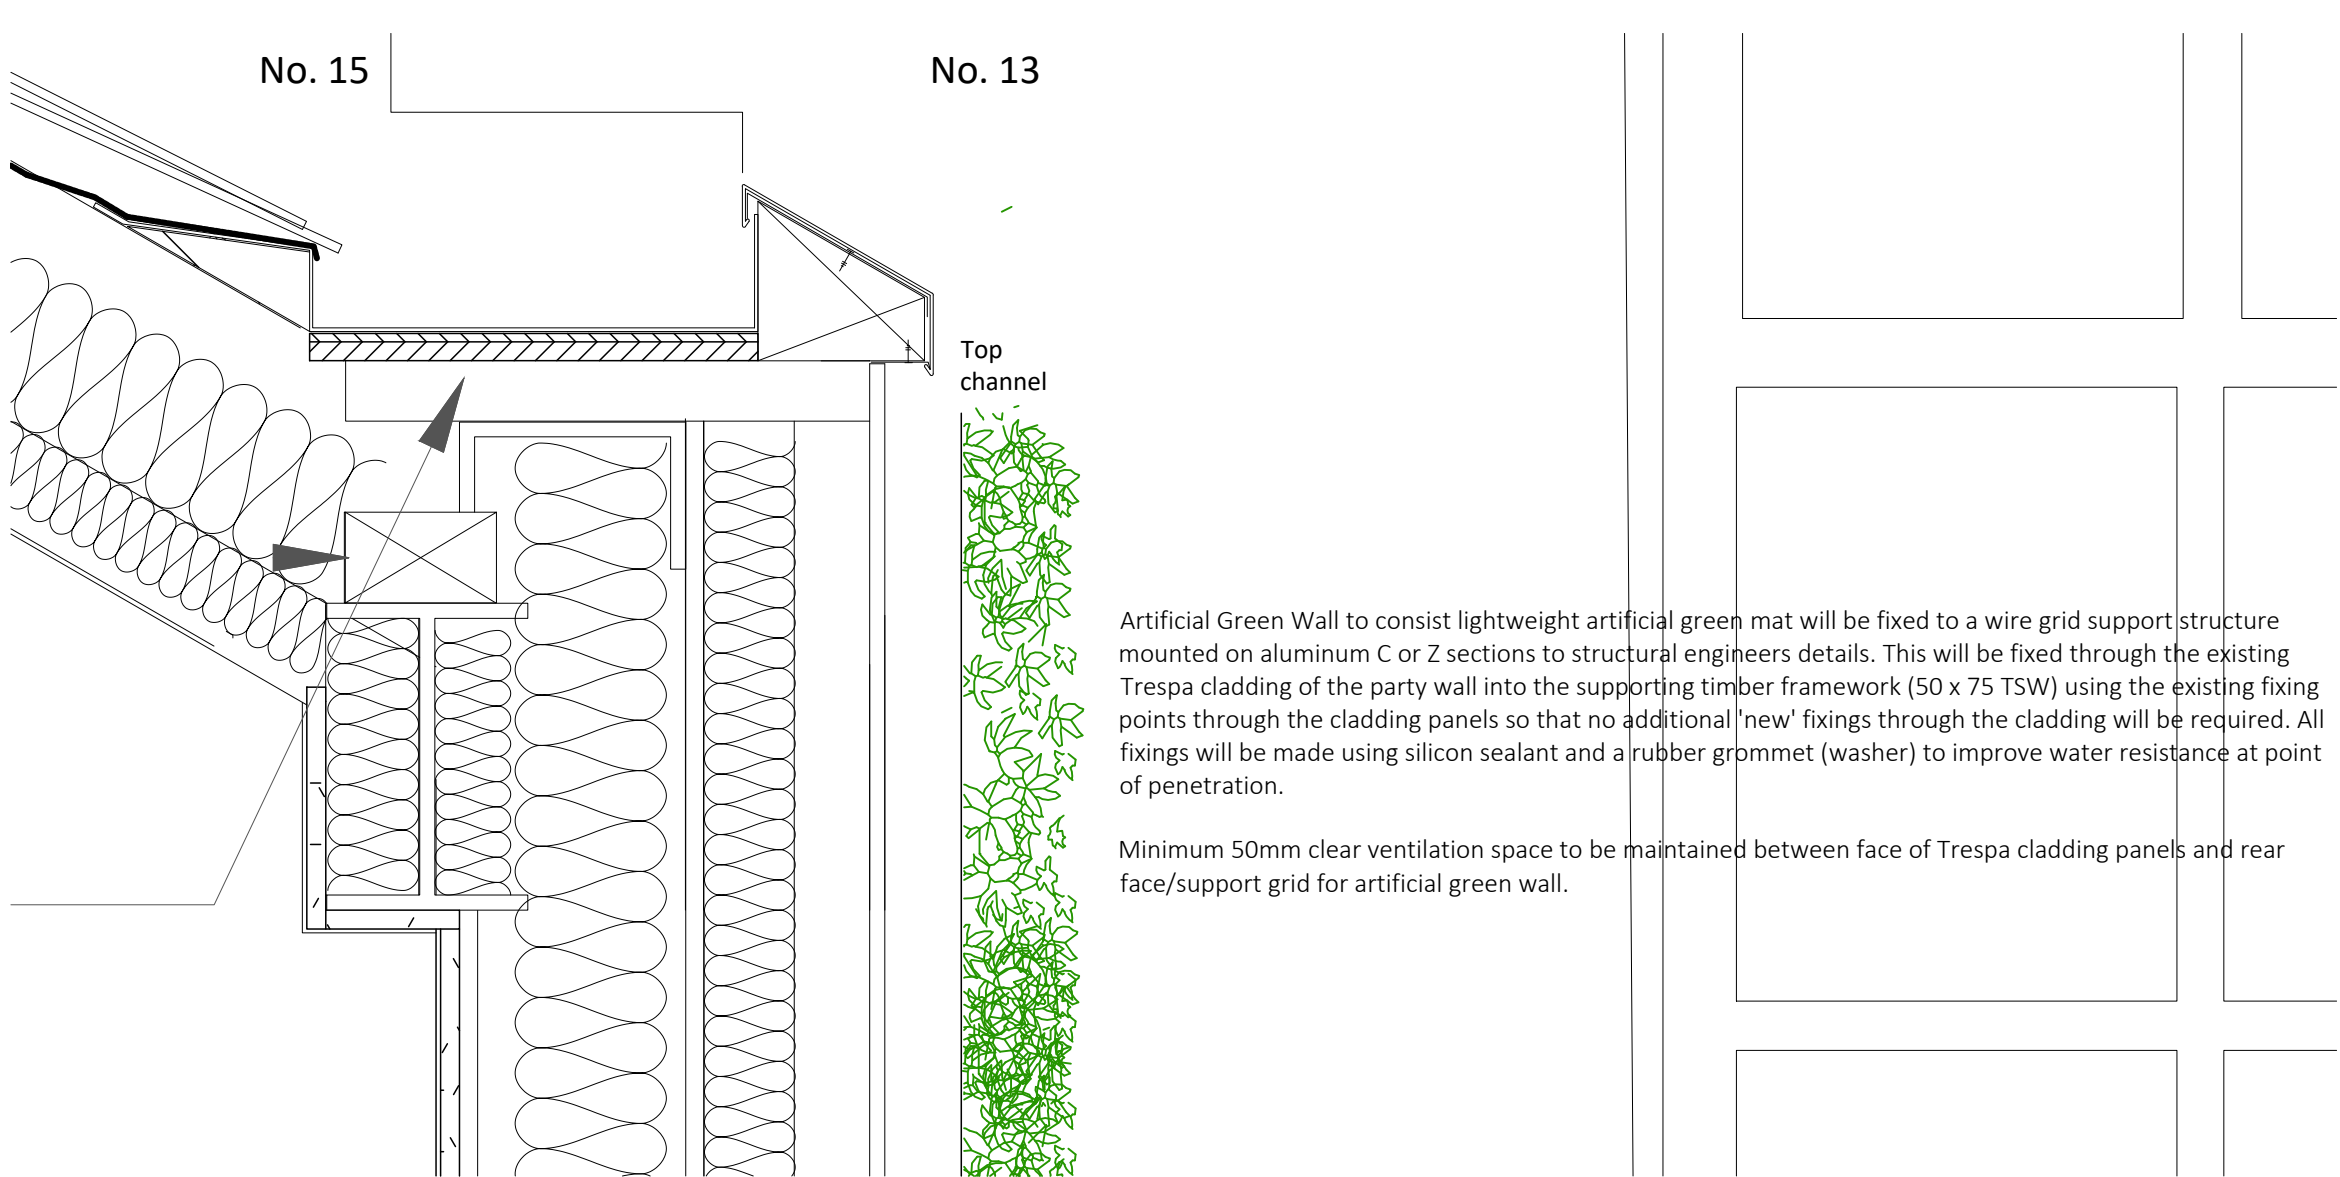

Detail at head of artificial Green Wall support structure (scale 1 to 5)

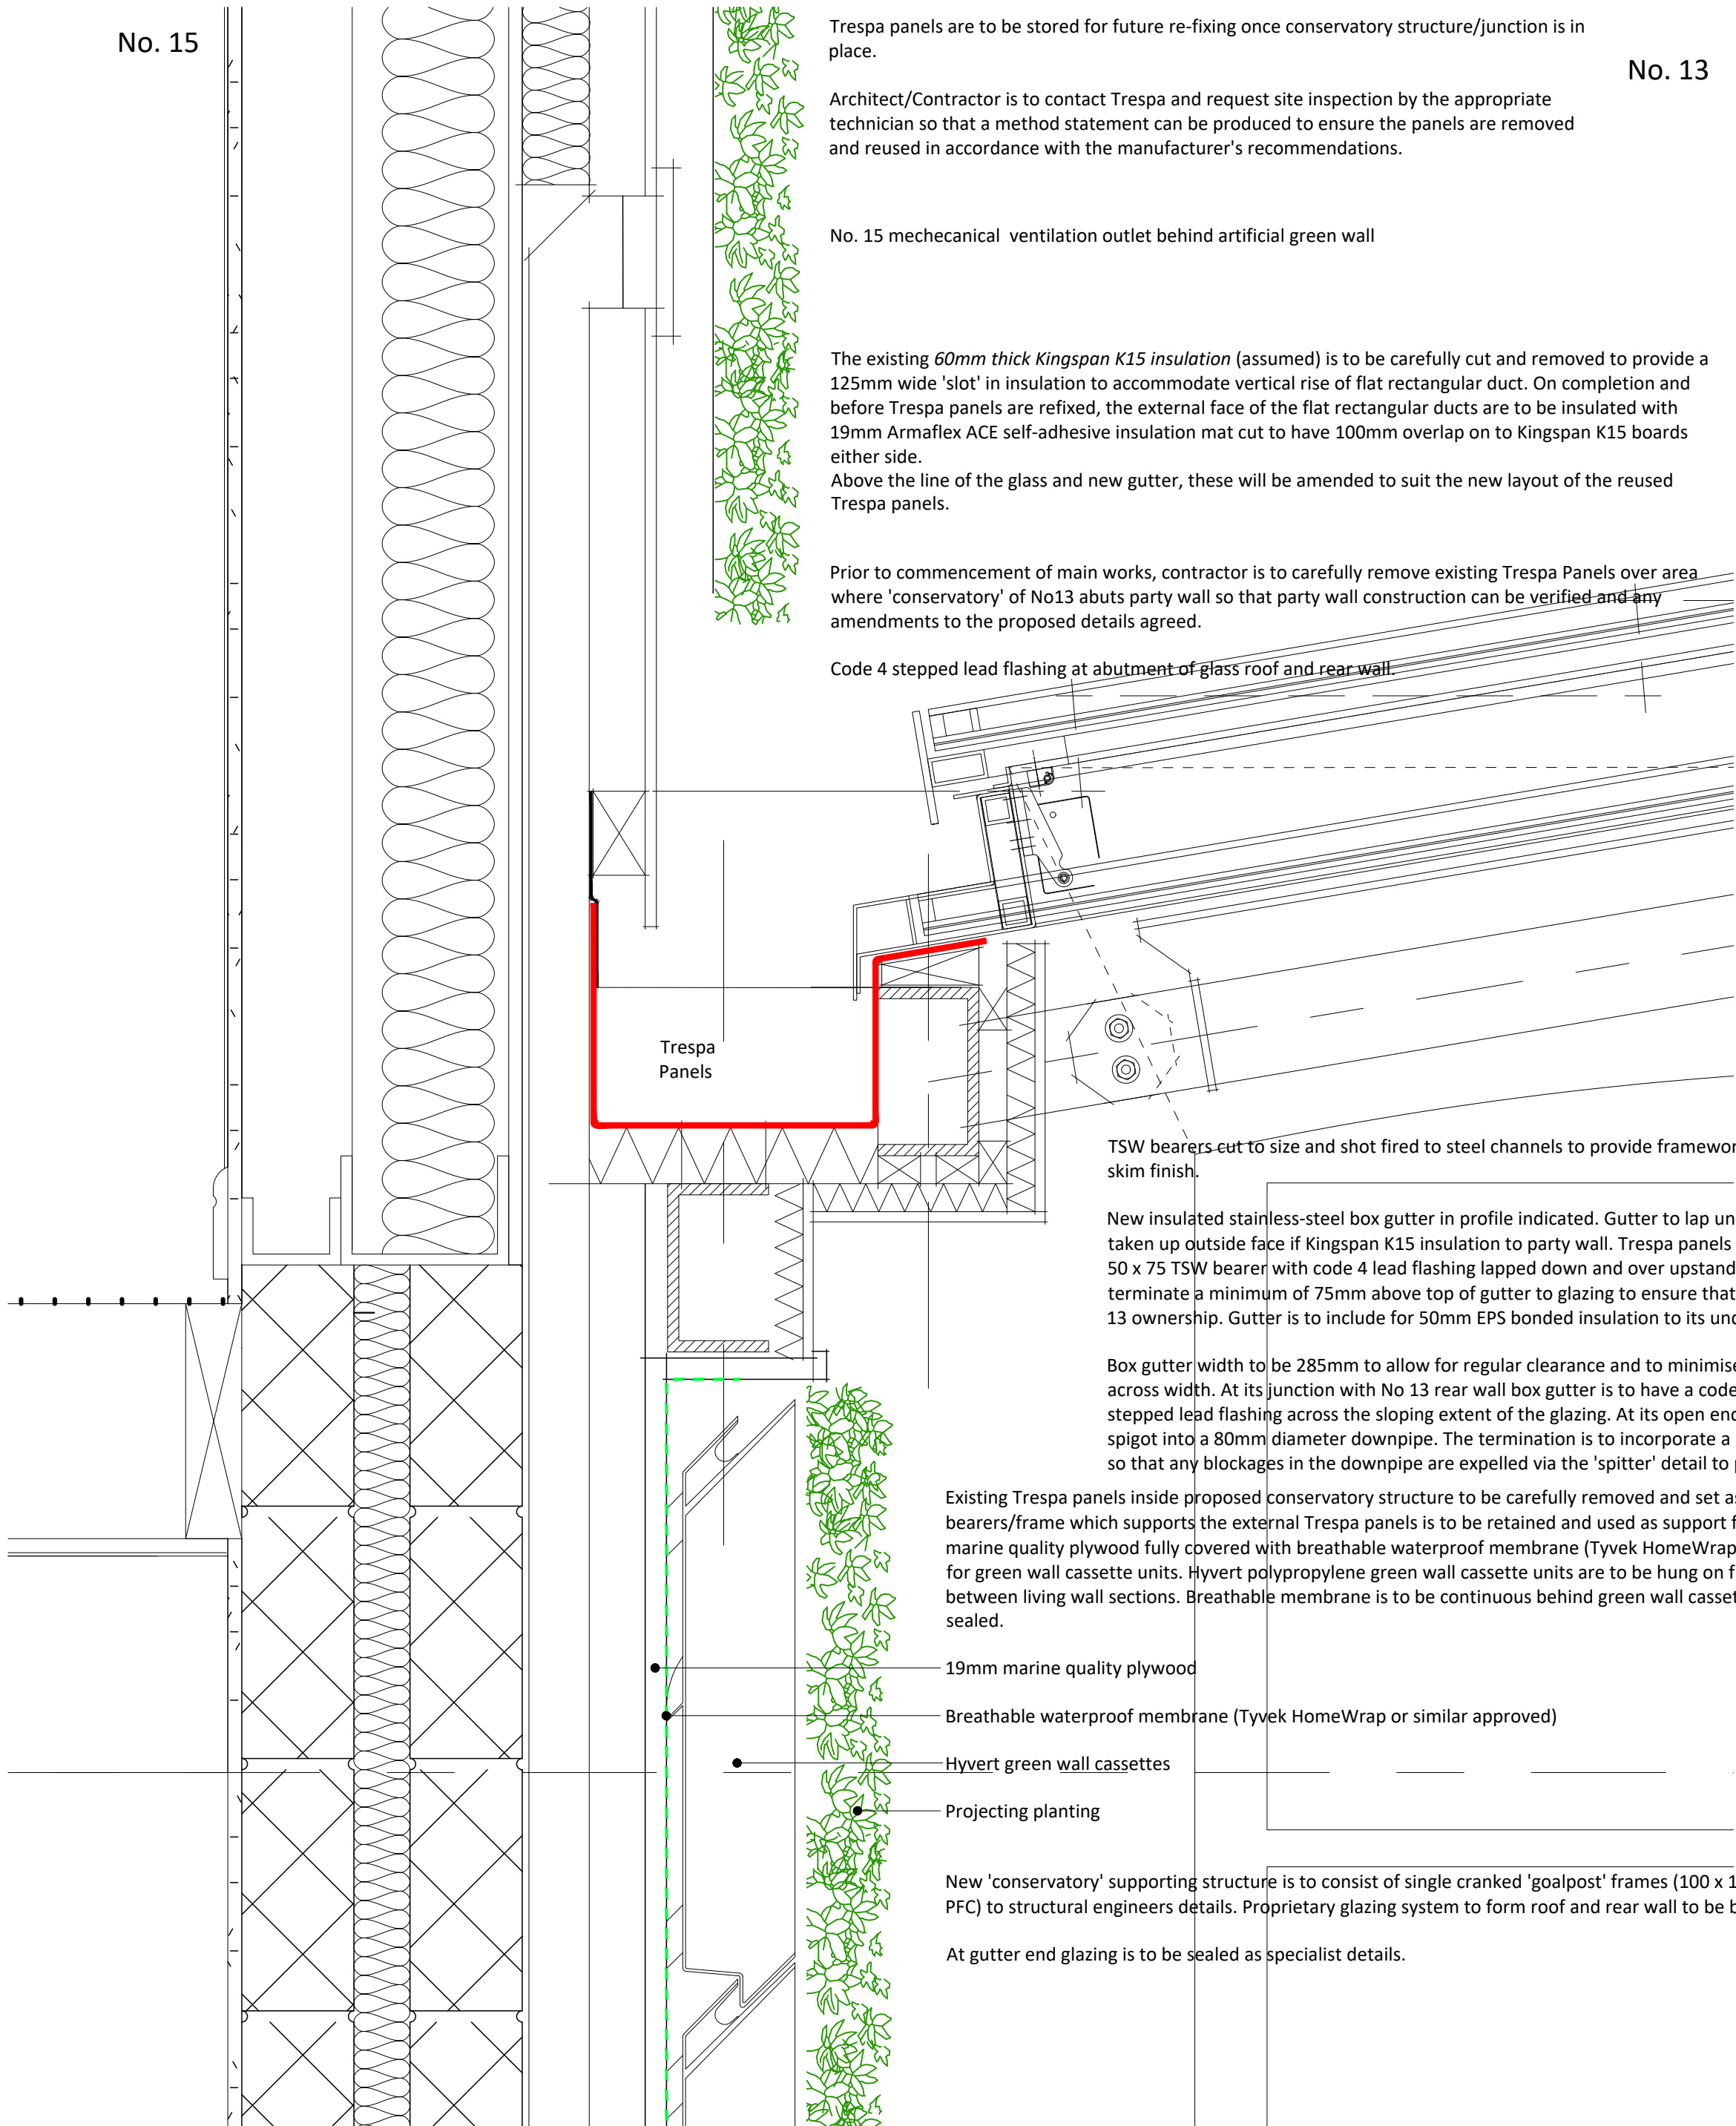

Detail of Gutter Box & Abutment of Glazed Structure to Party Wall including proposals for living & artificial Green Walls (scale 1 to 5)

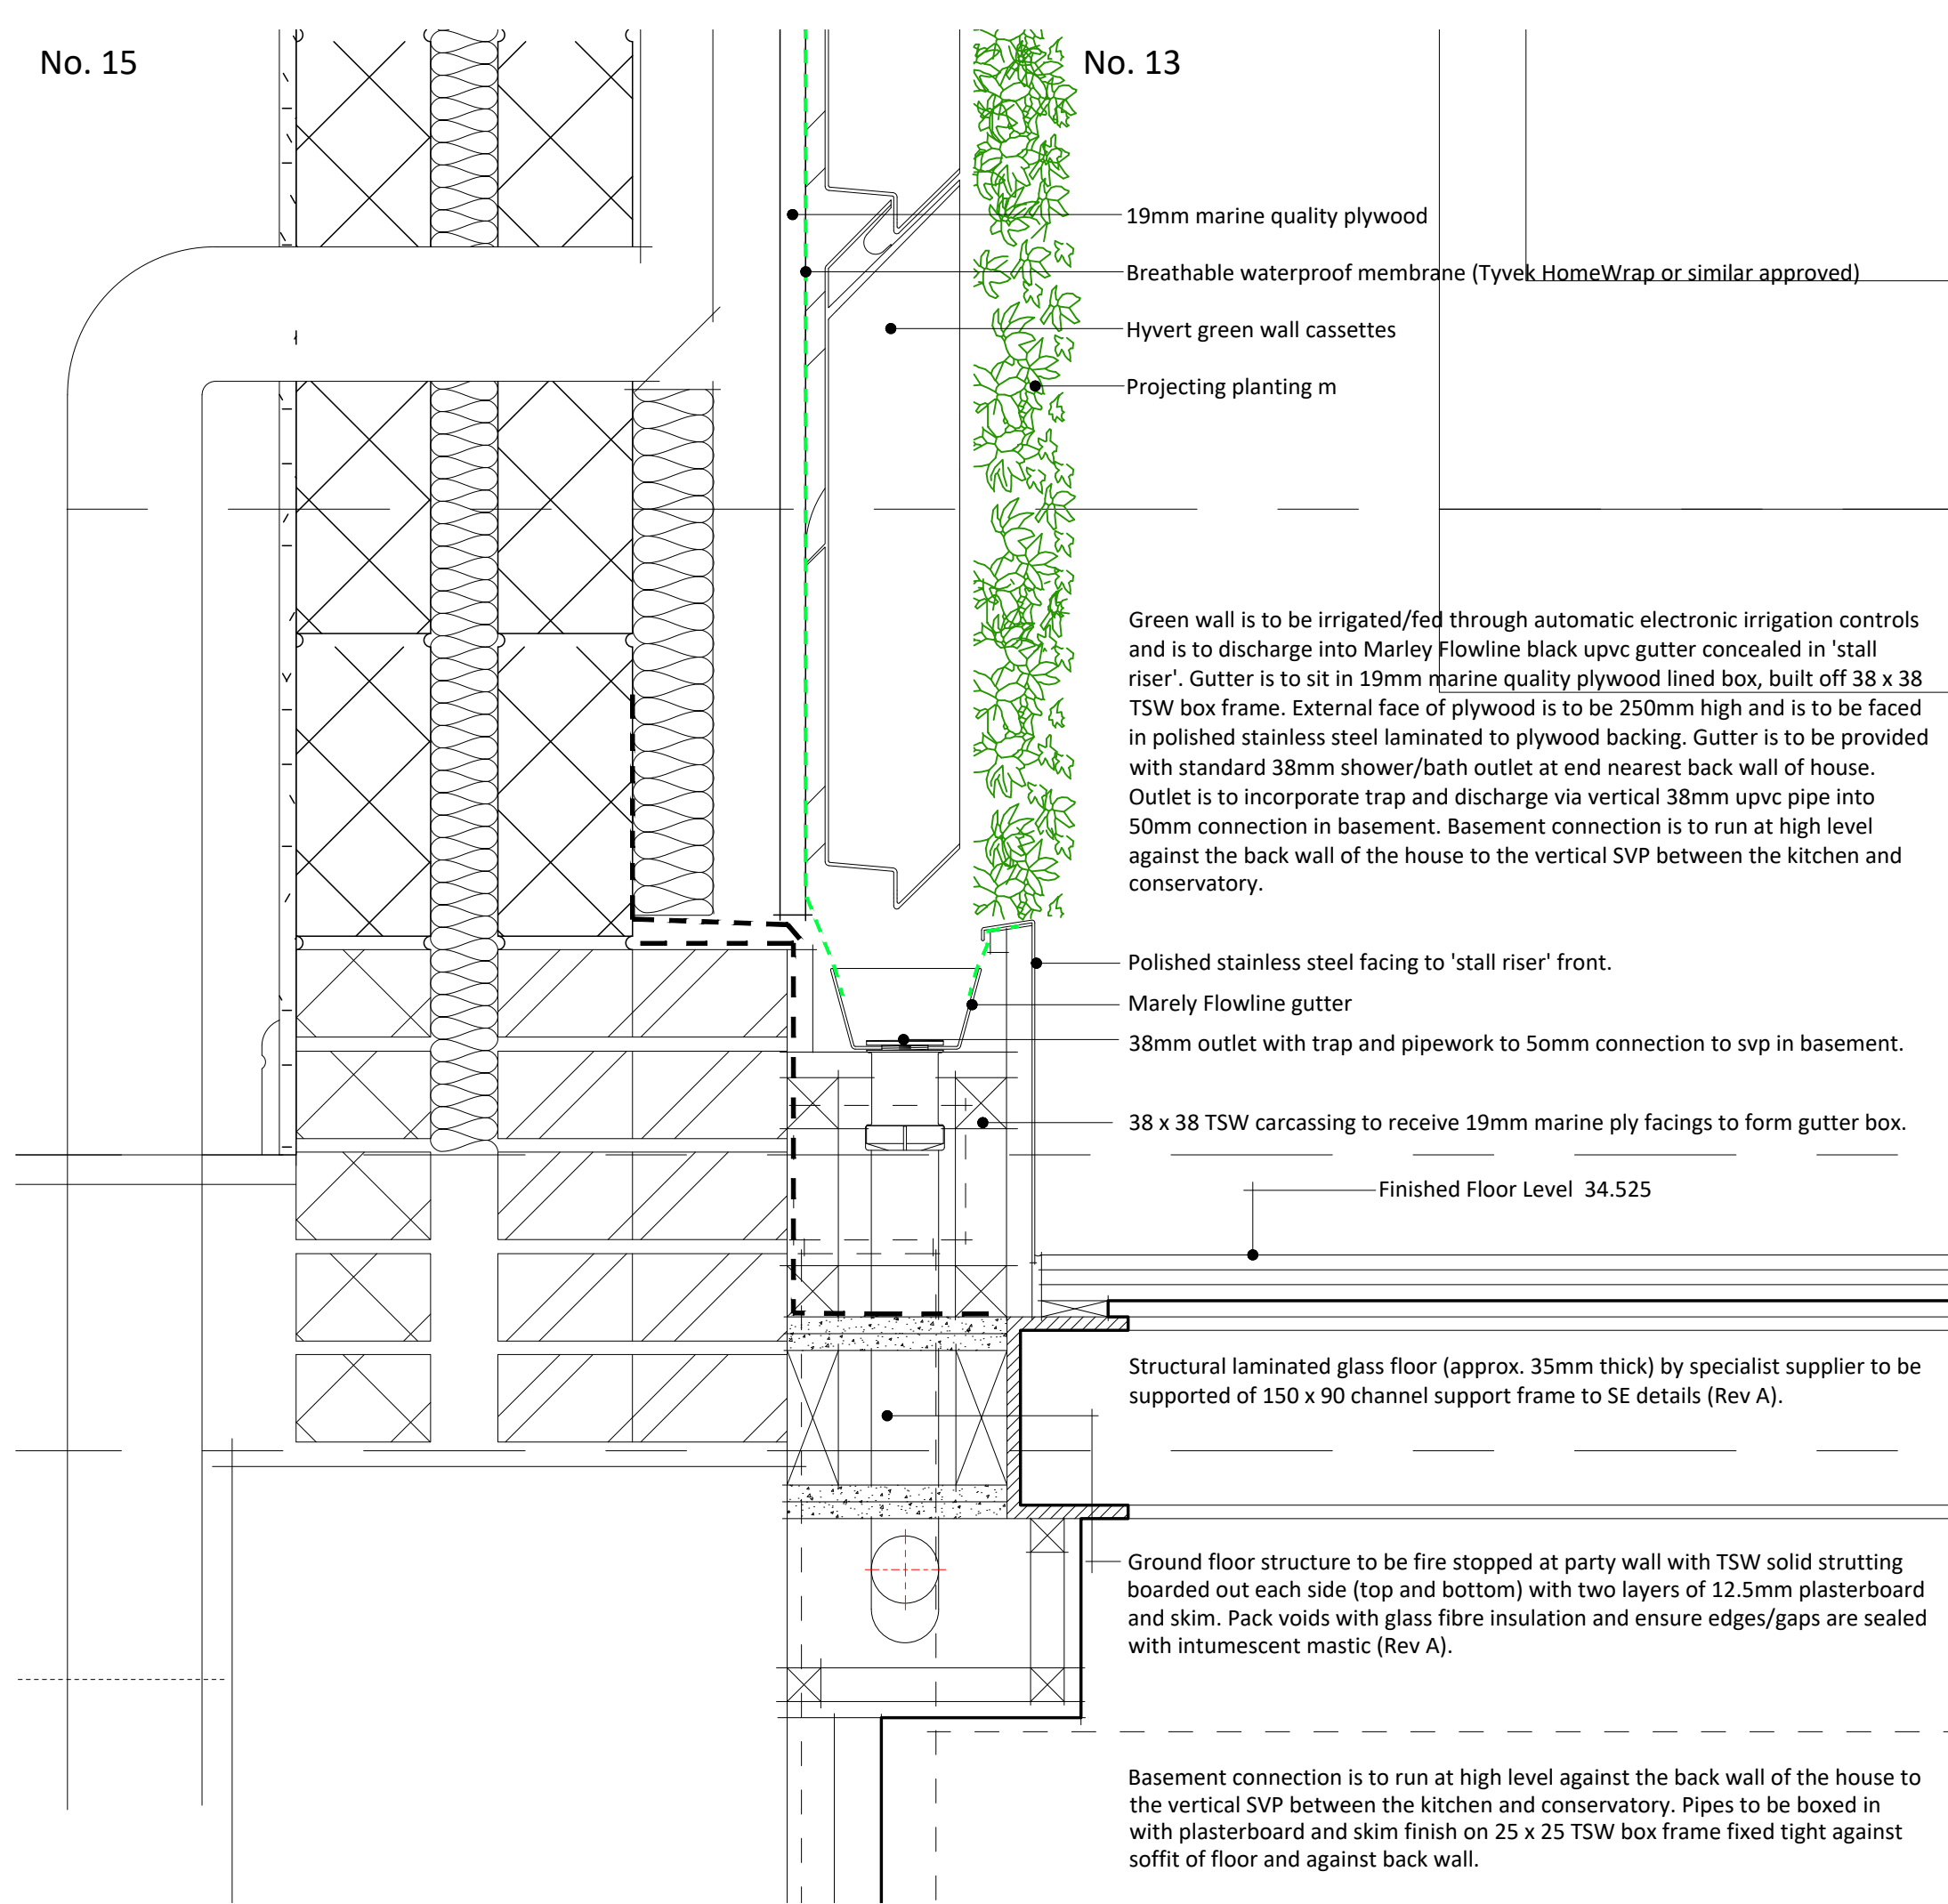

Detail at Ground Floor 'stall riser' detail for Green Wall drainage. (scale 1 to 5)

C	14/09/20		Revised to illustrate update proposals for the artificial and living Green Walls
B	04/09/20	AP	Revised to illustrate updated proposals for the artificial and living Green Walls
A	21/07/20	AP	Green wall details & additional notes added Drawing size changed to A1
Rev	Date	Int.	Description



Client: Nilesh Bhatt			
Project: 13 St John Street, Manchester			
Description: Proposed Section Detail through Box Gutter			
Issue: Party Wall Condition			
Drawn By: AP	Checked By: S3	Date: 02/07/20	Scale @ A1: As indicated
Job No: 3521	Status Code: S3	Drawing No: 253	Rev: C
File Identifier: SJ-BTP-00-S-DR-A-3521_253			
Elizabeth House, 486 Deebury Road, Heston Mersay, Stockport, S64 3BS t 0161 443 1221 e info@btparchitects.co.uk w www.btparchitects.co.uk			