General Notes:

1. This drawing is to be read in conjunction with all relevant architectural information and other consultants drawings.
2. Discrepancies must be reported directly to the Architect.
3. All dimensions must be checked on site and not scaled from drawing.
4. This drawing is copyright.

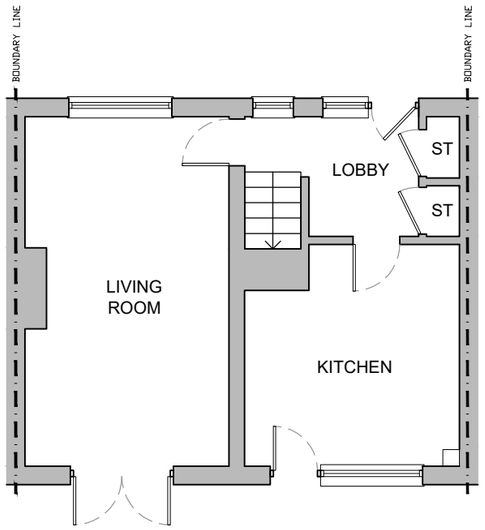

Existing Ground Floor Plan
1:100@A3

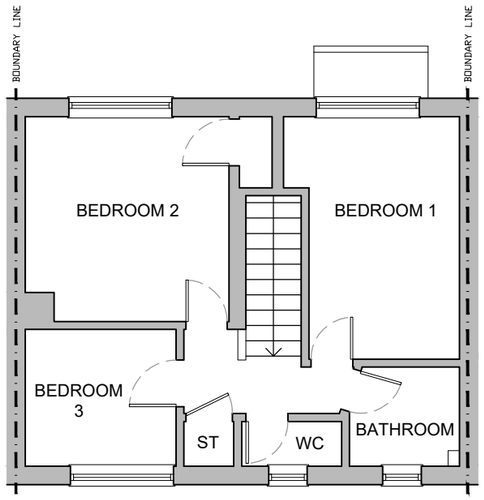

Existing First Floor Plan
1:100@A3

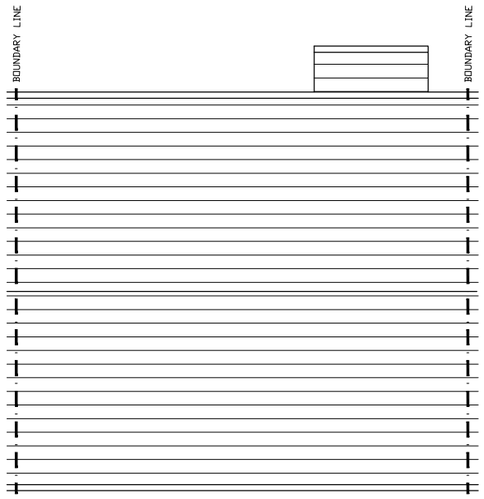

Existing Roof Plan
1:100@A3

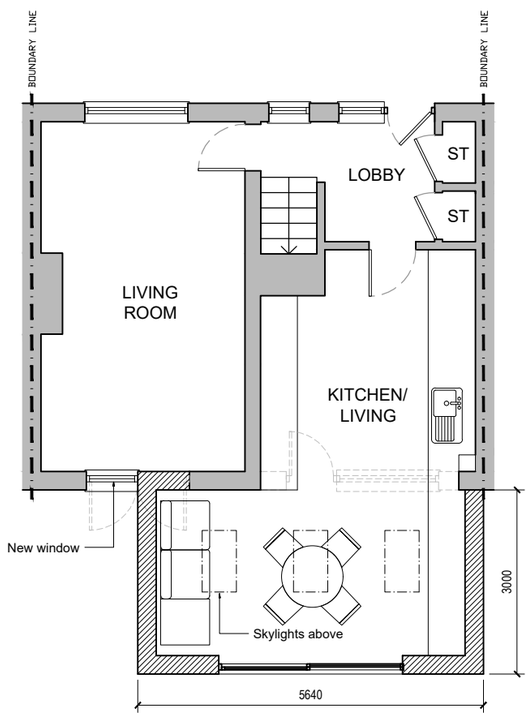

Proposed Ground Floor Plan
1:100@A3

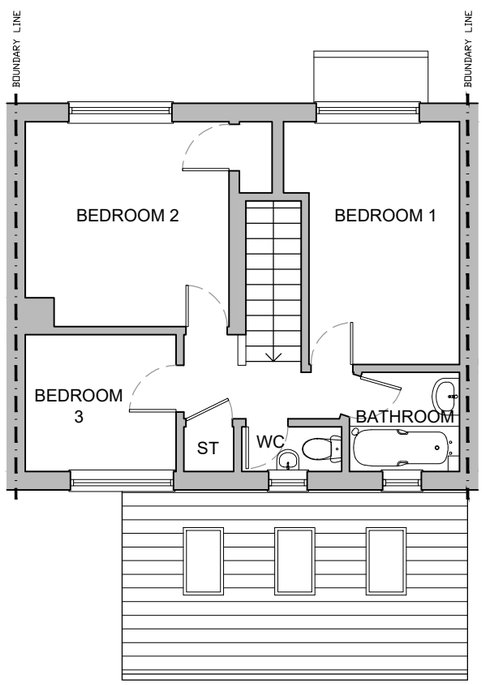

Proposed First Floor Plan
1:100@A3

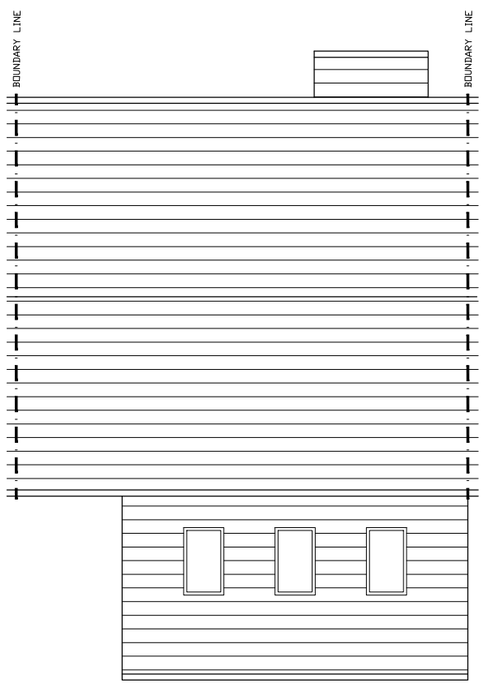

Proposed Roof Plan
1:100@A3

A	12/10/20	Amended Design	JS
Rev	Date	Notes	Drawn

Scale 1:100@A3 (0 0.5 1 1.5 2 2.5m, 1:100)

Issue: PLANNING

JJA
Jeffrey Jordan Architects
w: jeffreyjordanarchitects.co.uk
e: jsmith@jeffreyjordanarchitects.co.uk
t: 07706865487

Project Address	139 Butler Street, Manchester		
Project Description	Single Storey Extension		
Drawing Title	Existing & Proposed Plans		
Drawing No.	PL02	Rev.	A