



01-E-Elevation
1 : 100




02-E-Elevation
1 : 100

0m 1m 2m 3m 4m 5m
VISUAL SCALE 1:100 @ A3



03-E-Elevation
1 : 100

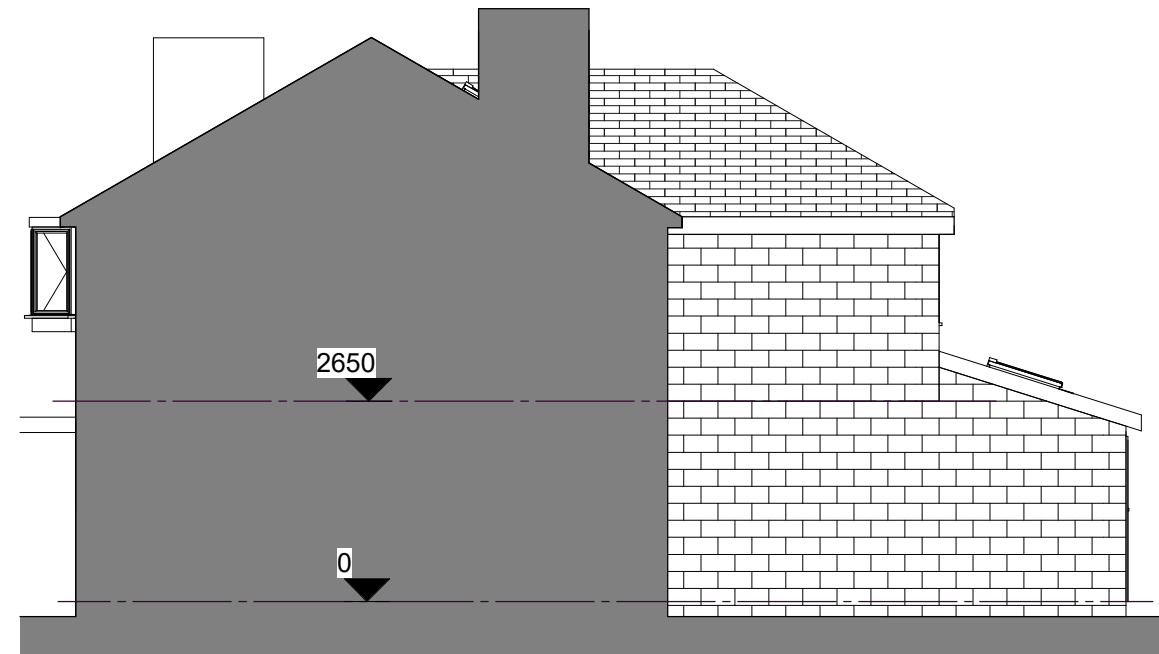

04-E-Elevation
1 : 100

COPYRIGHT © ALL RIGHTS RESERVED BY VIKAS ALYAS LTD. DO NOT SCALE FROM DRAWING. DRAWING INDICATES DESIGN INTENT ONLY. REPORT ANY DISCREPANCIES TO CLIENT / VA LTD. NOT TO BE USED FOR CONSTRUCTION UNLESS STATED SO. TO BE READ IN CONJUNCTION WITH OTHER DRAWINGS OR SPECIFICATION WHERE PROVIDED.

No.	Description	Date
P1	Issue to Planning	12.10.2020

PROJECT		ADDRESS		CLIENT		
102 - Part double/single storey rear extension 100 - First floor rear extension		100 & 102 Wilbraham Road, Fallowfield M14 7DR		N. Mir & M. Zakariya		
Manchester City Council	PURPOSE OF ISSUE Planning	SHEET	Existing Elevations	Date 28.09.2020	Project number 1062	Scale (@ A3) 1 : 100
				Drawn by VA	DRAWING NUMBER	
				Checked by VA	A103	
						REV P1