

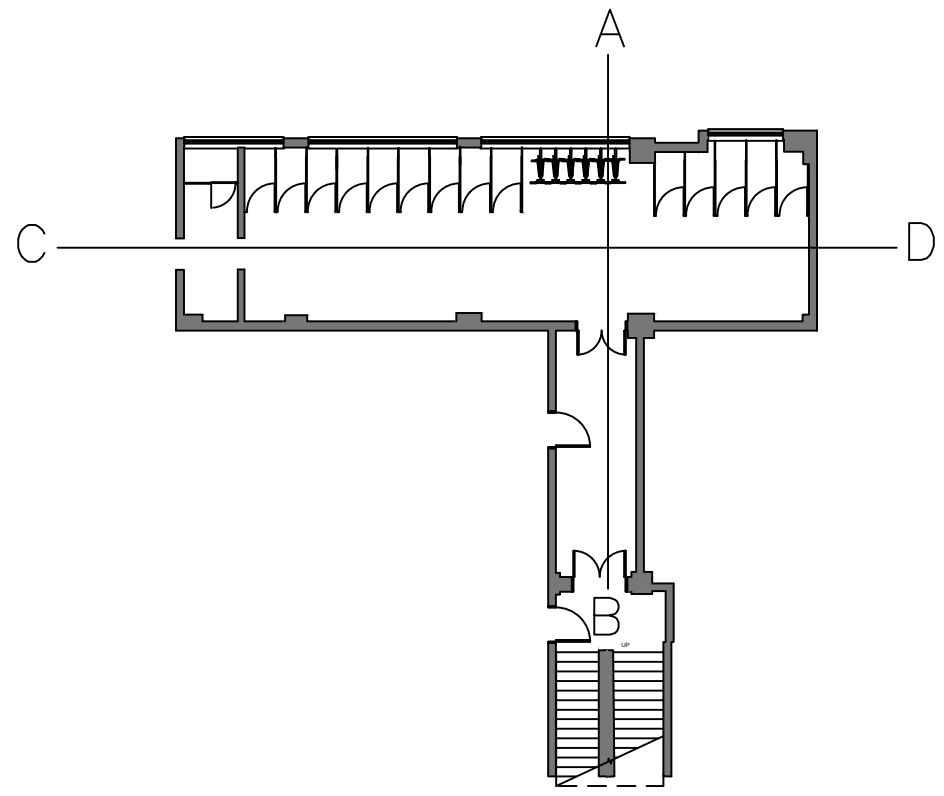
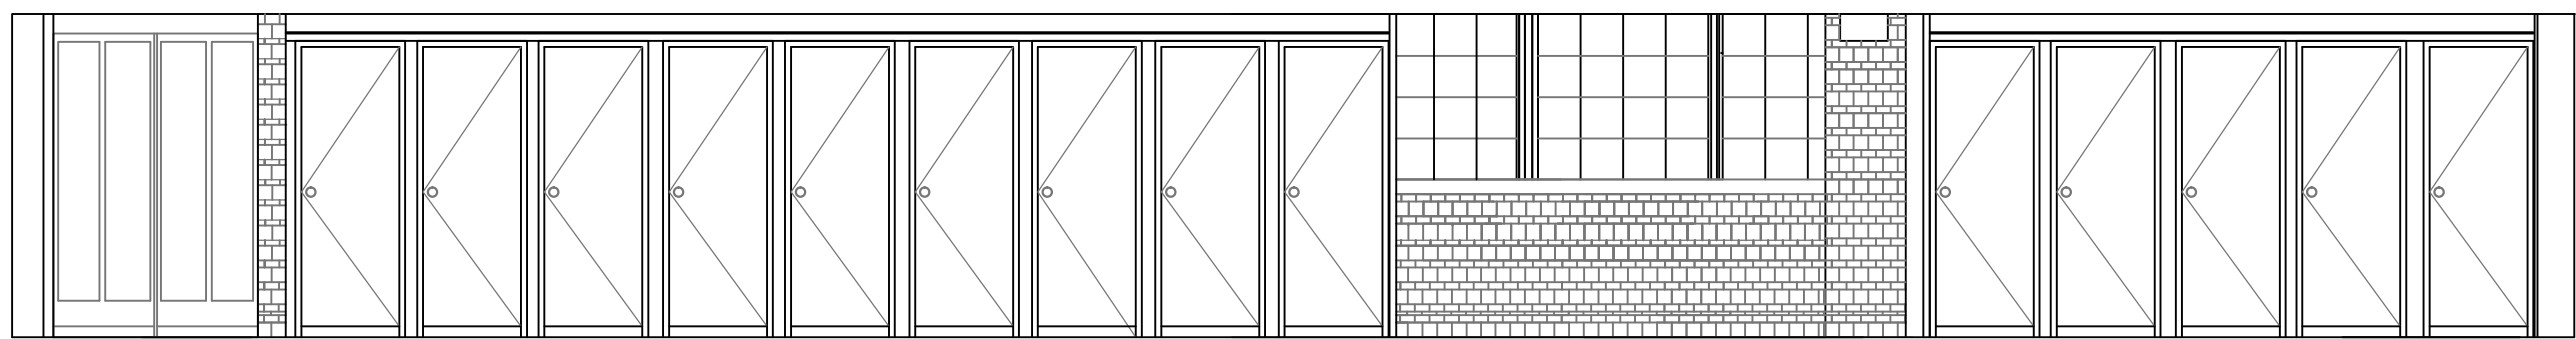
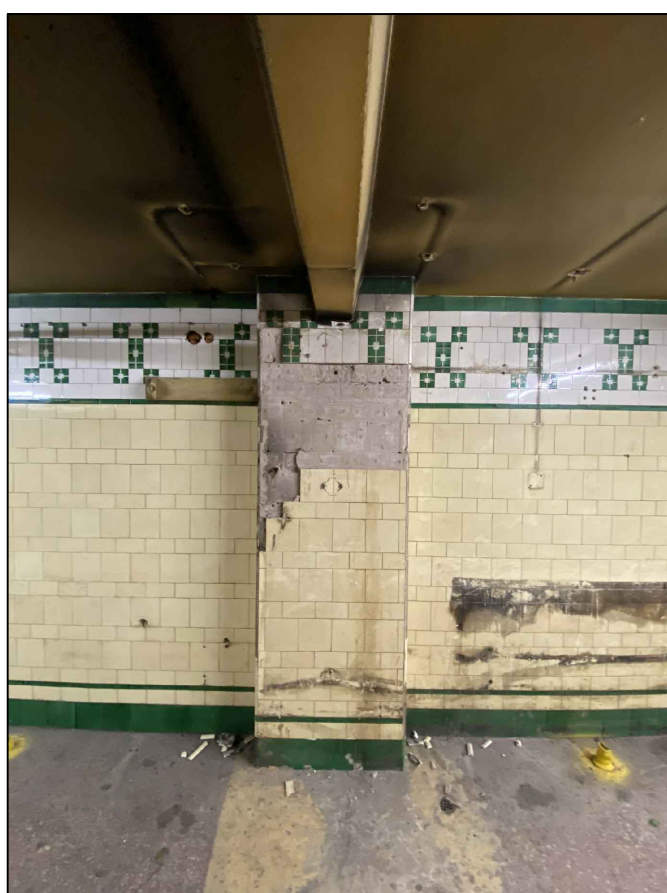
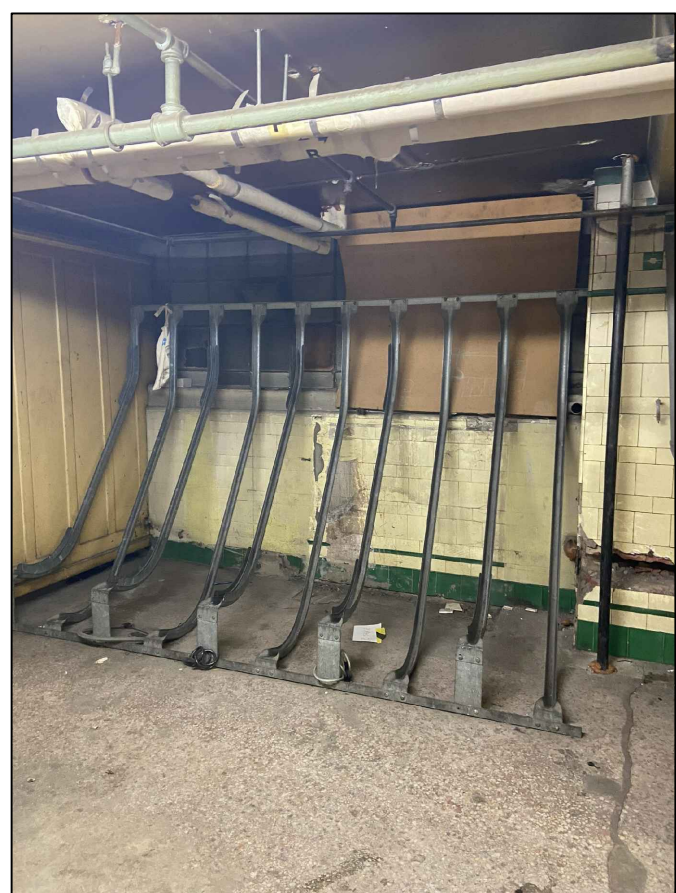


SECTION A — B

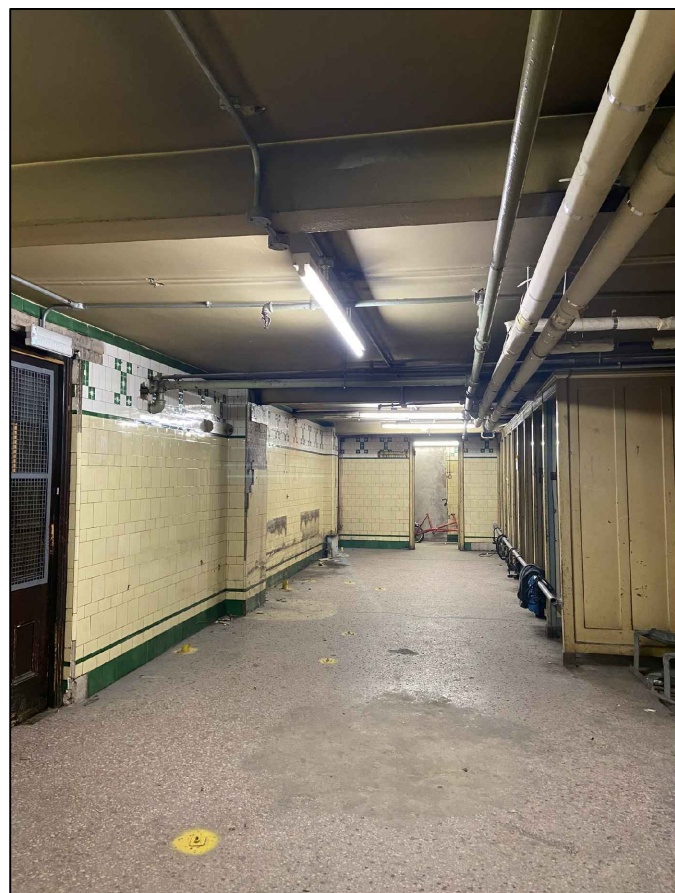

SECTION C — D

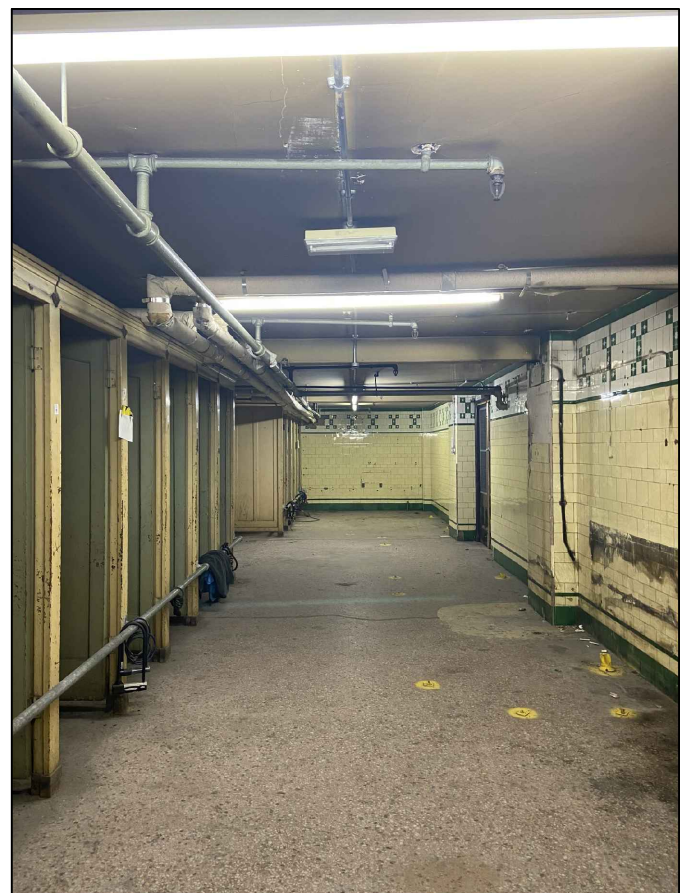

Revision		Drwn	Chk'd	Date
Project Status				
PLANNING				
This information, whether drawn or as a data file, is copyright and issued strictly for use on the project for which it is provided				
Project/Client				
APAM BRIDGEWATER HOUSE MANCHESTER				
Drawing Title				
EXISTING BASEMENT SECTIONS				
Drawn	Date	Checked	Scale	
GM	16/10/20	SL	1:50 @ A1	
Manchester: 55 King Street Manchester M2 4LQ +44 (0)161 831 7300 Southampton: Manor Park Minstead Southampton SO43 7FY +44 (0)23 8081 7900 www.fairhursts.com				
				
Job No.	Drawing No.	Revision		
7665	00-103	-		