
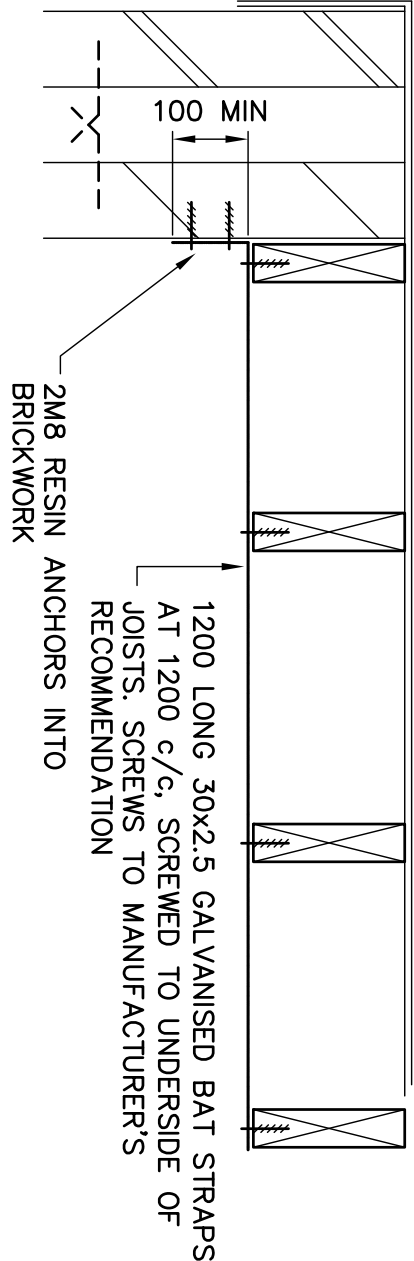


NOTES

- THIS DRAWING IS TO BE READ IN CONJUNCTION WITH THE SPECIFICATION AND ALL OTHER DRAWINGS ISSUED BY THE ARCHITECT & ENGINEER.
- DO NOT SCALE. WORK TO GIVEN DIMENSIONS.
- ALL DIMENSIONS TO BE CHECKED BY CONTRACTOR PRIOR TO CONSTRUCTION.
- EXISTING BEAMS, WALLS & FLOORS TO BE ADEQUATELY REINFORCED & PROVED &/OR BACKPROPPED DOWN TO FOUNDATION. DESIGNER TO BE CONSULTED FOR DESIGN OF MINIMUM UNFACTORED WALL LOAD OF 20 KN/M² RUN. CONTRACTOR TO SUBMIT PROPPING DESIGN FOR APPROVAL AT LEAST 7 DAYS BEFORE STARTING WORK.

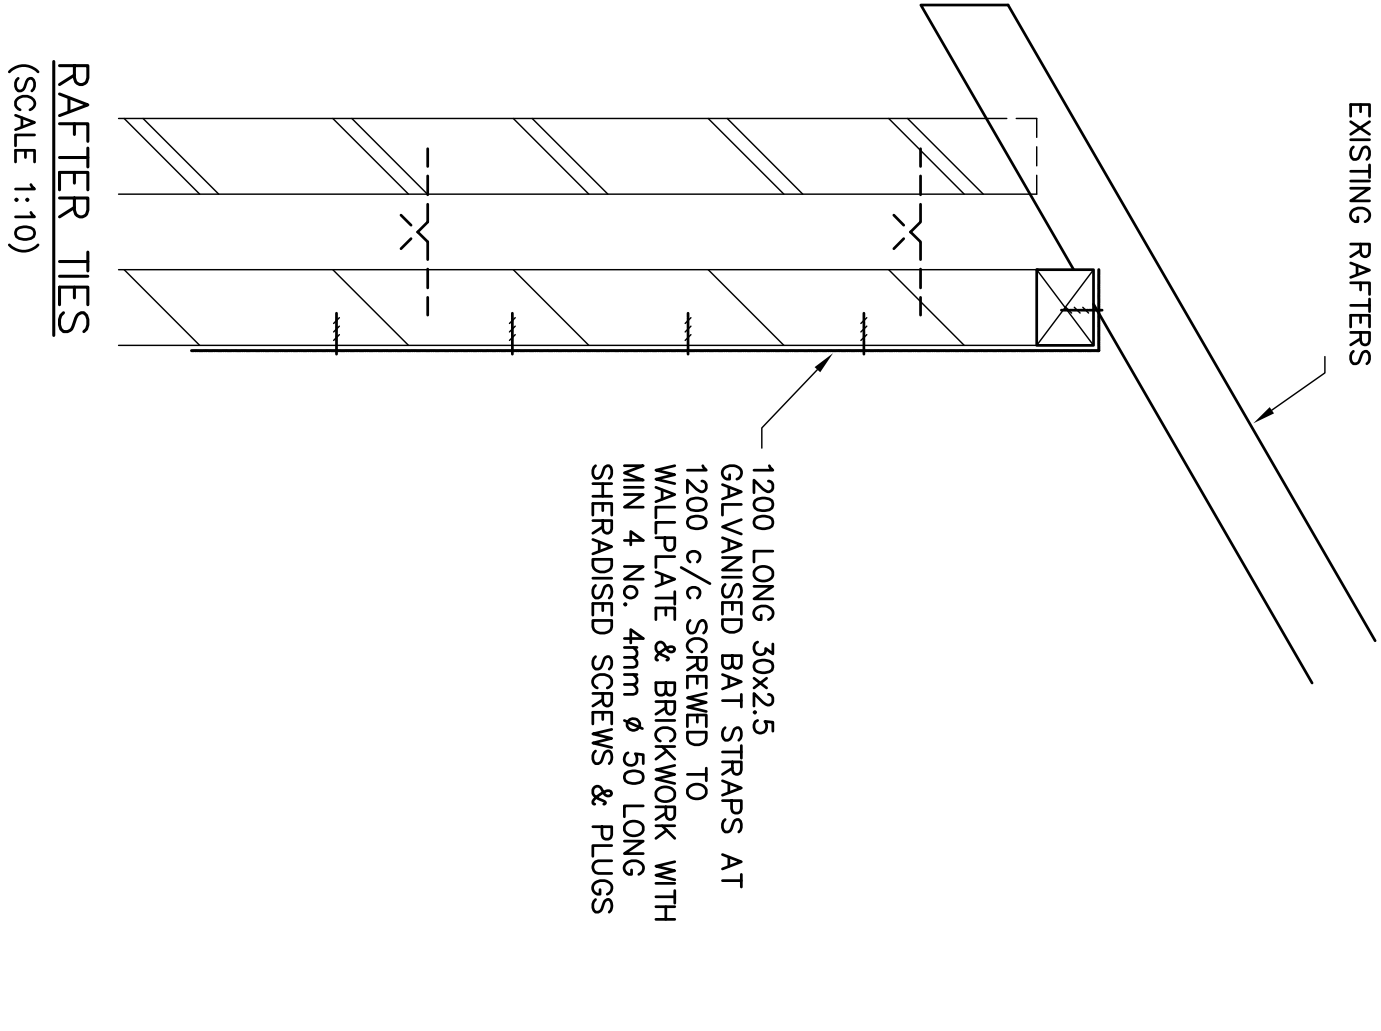

LATERAL RESTRAINT STRAP DETAIL

(SCALE 1:10)

B	UNIT NUMBERS REVISED	16.03.20
A	ADDITIONAL REMEDIAL WORKS ADDED	16.03.20
Rev. No.	Description.	Date.

Marston & Grundy LLP
Consulting Engineers

Priory House, Elsenham, Ave., Worples, Stockport, Cheshire, SK6 7AN
Telephone: 0161 428 2121 Fax: 0161 428 0135
Email: mail@marstonandgrundy.com

WESTWOOD COTTAGES
RABY STREET
MOSS SIDE

G.A. OF FIRST FLOOR	Drawn	CDB	SEP'19	Drawing No.
	Checked	x		11741/2
	Scale	© A1	1:50; 1:10	B