

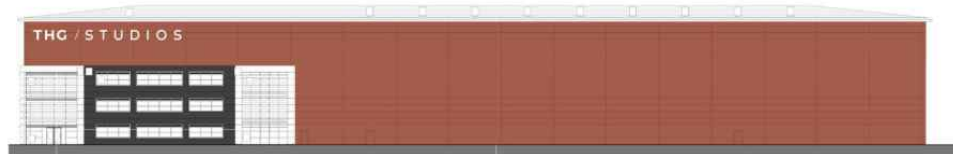


Power requirement:
5 Amp feed required max per sign.

Total Sign weight:
Approx. 200 kg max.

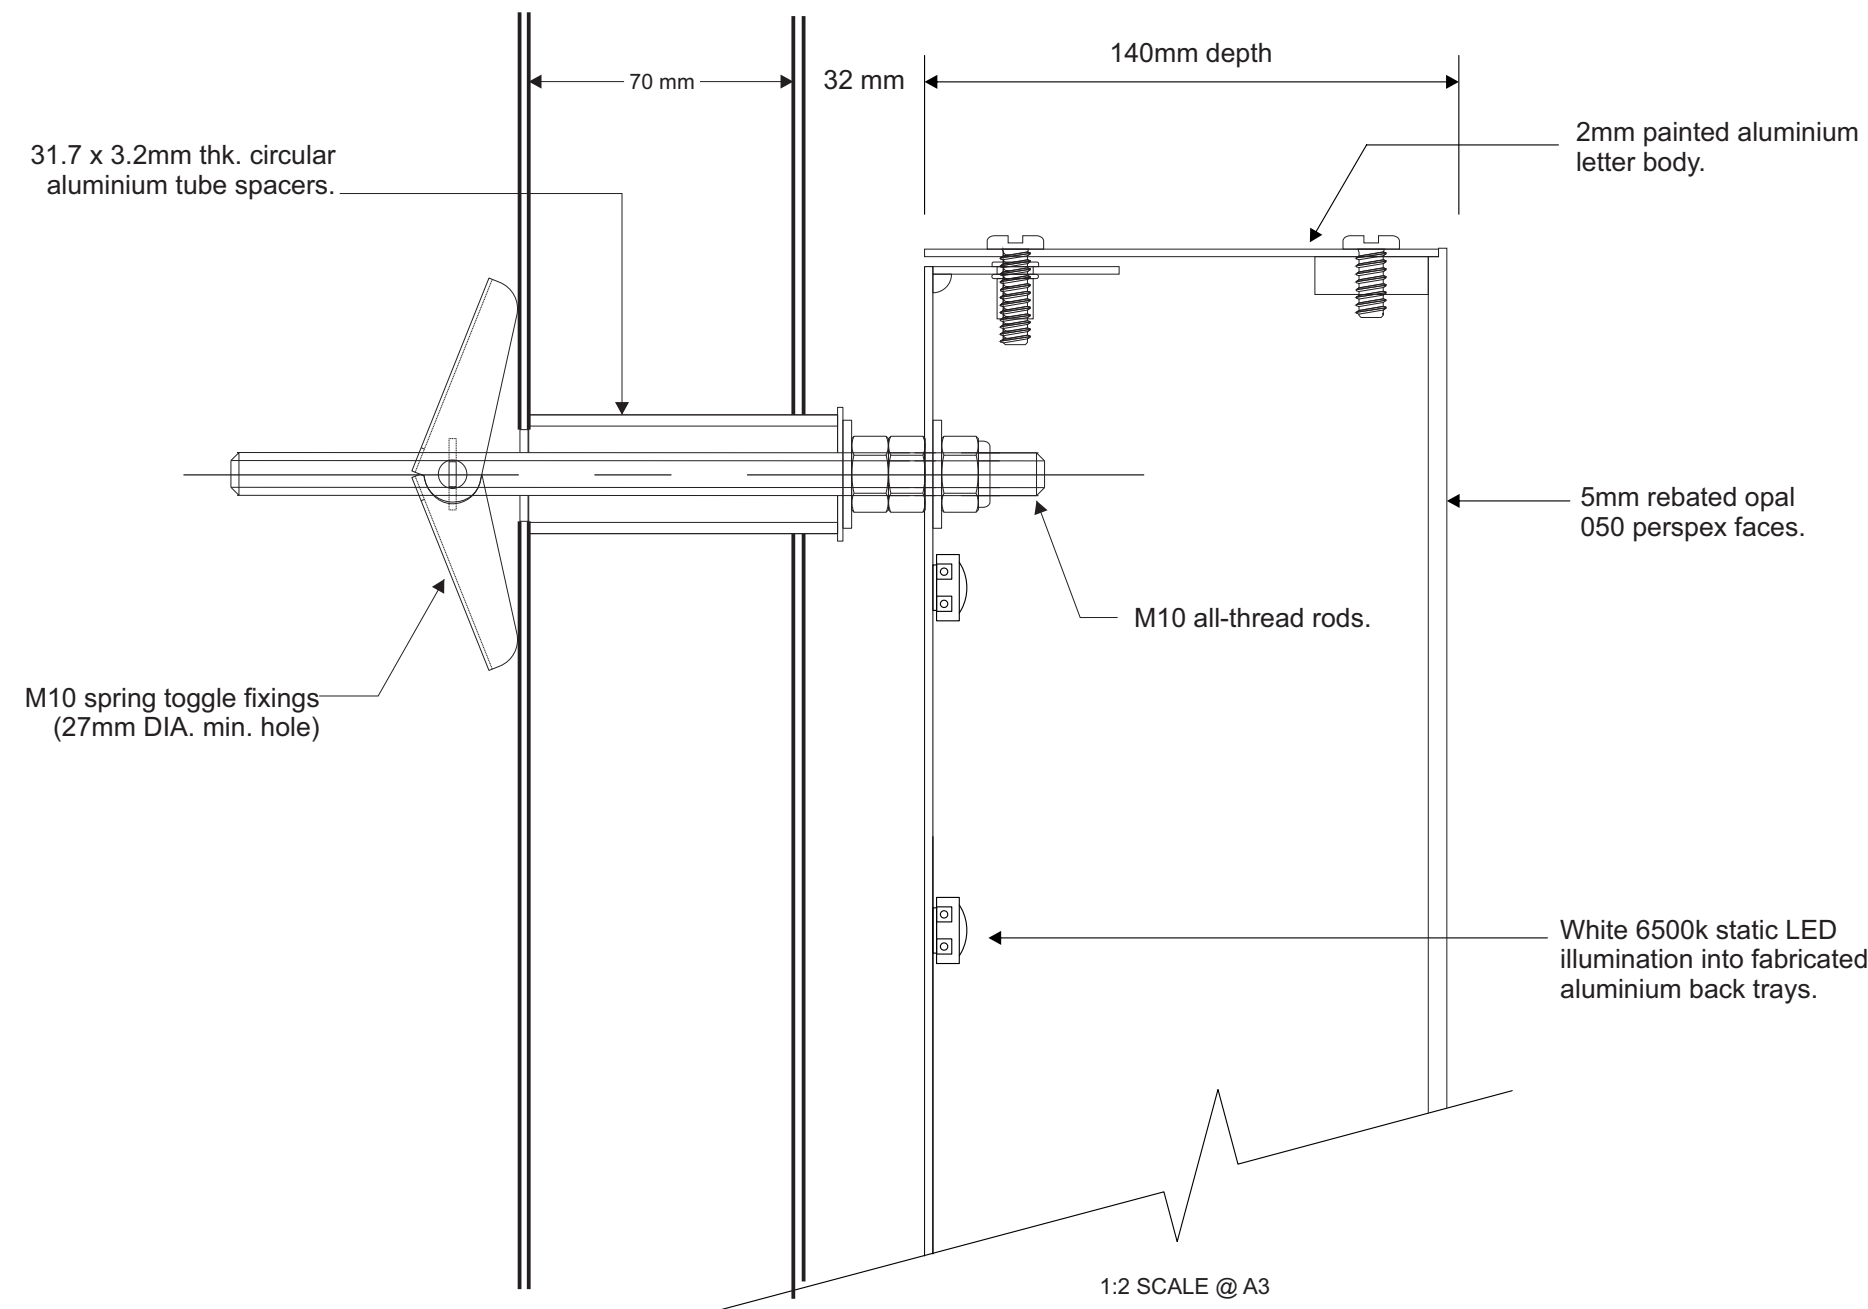

Drawing No.: 1-off\thg studios\proposal\thg manchester_external sign proposal		Job No: proposal	Date: 28-05-2020	Scale: as stated	Drawn by: Royston	Checked by:	Client: THG STUDIOS
Rev Date: 02-09-2020	Revision: E	Rev E (RJB) - New artwork provided. Sizes altered to suit. Rev D (RJB) - 01-09-2020_Power feed location and additional fixing detail added. Rev C (RJB) - 26-08-2020_Power requirement added		Rev B (RJB) - 29-06-2020_THG roof sign size, position & text altered to read "THG" Rev A (RJB) - Spec and size of built up letters altered. Roof letters now painted only.		Site Address: Manchester	

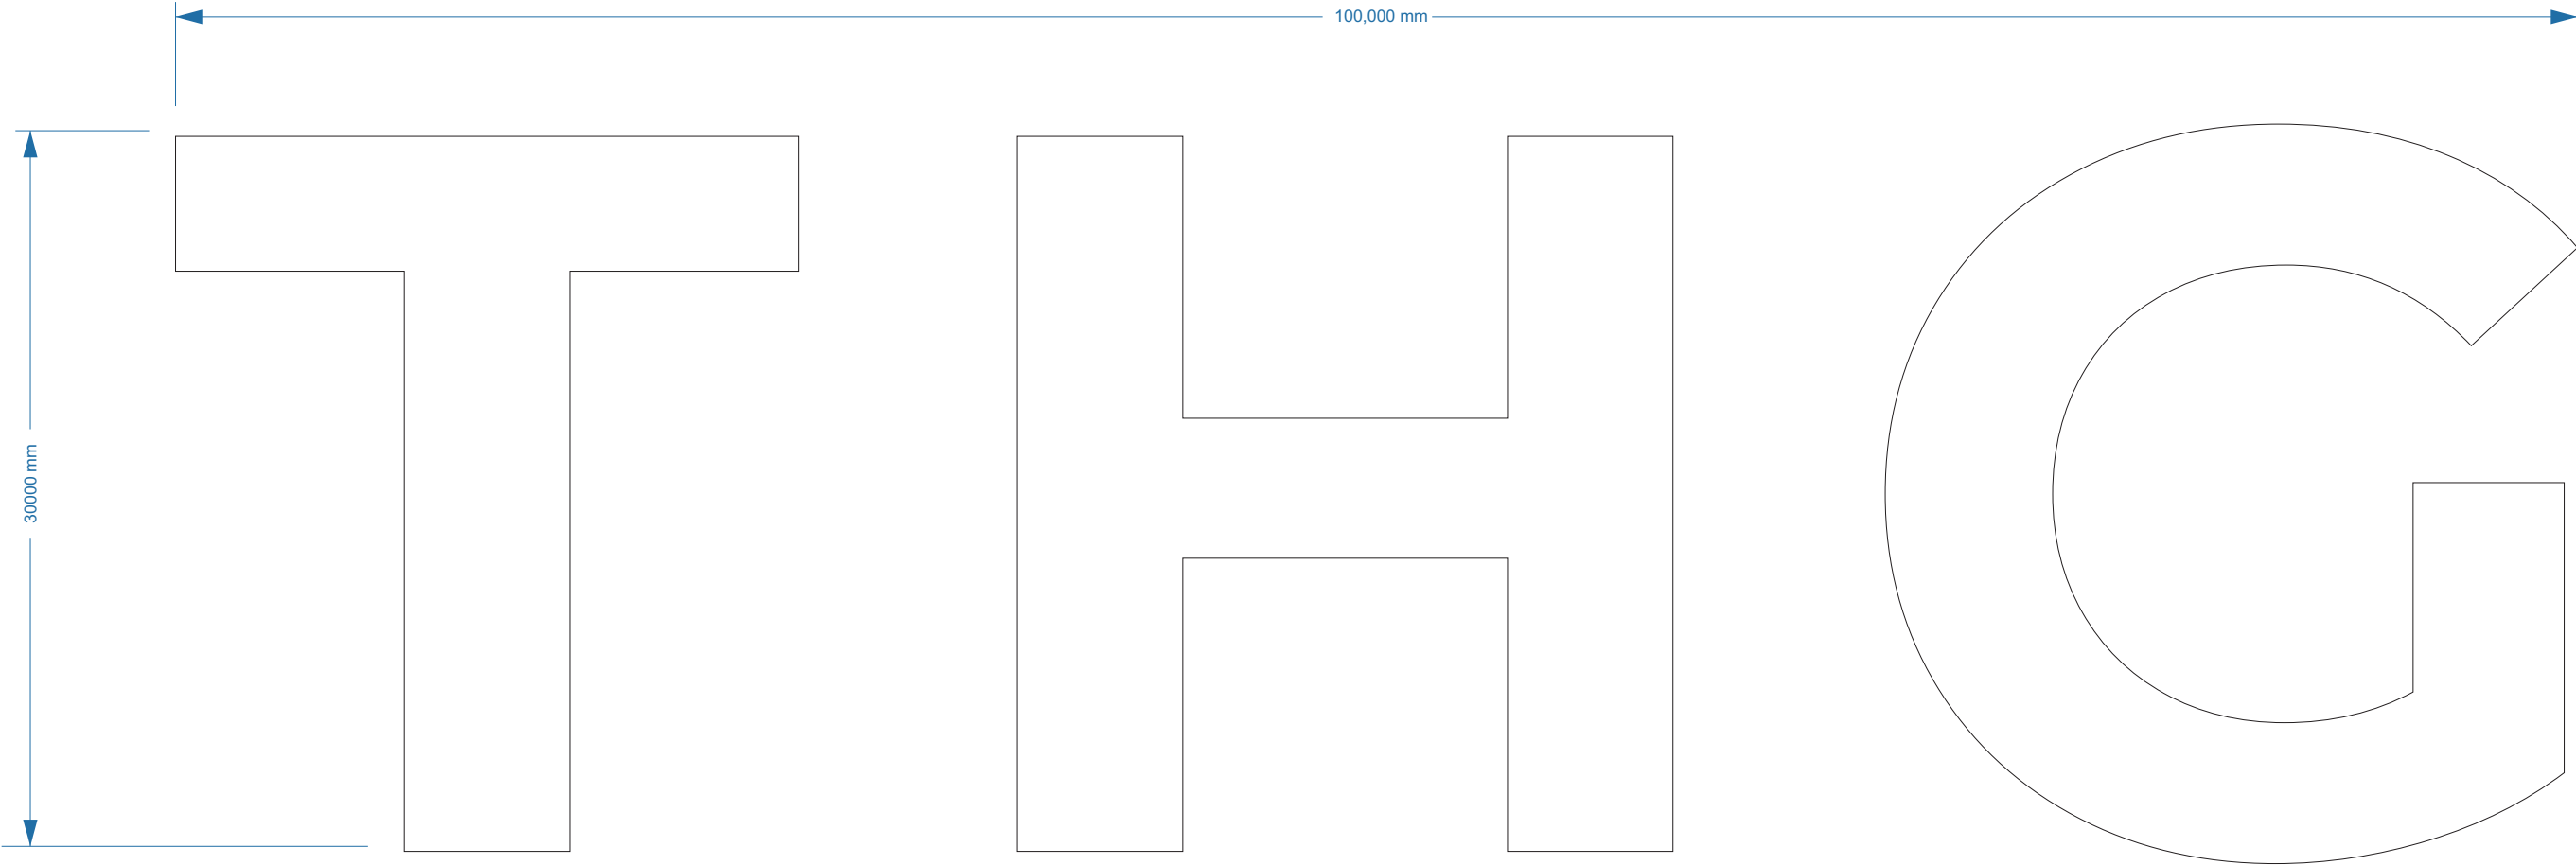

White painted logo text to building roof.

1:300 SCALE @ A3

Drawing No.: 1-off\thg studios\proposal\thg manchester_external sign proposal		Job No: proposal	Date: 28-05-2020	Scale: as stated	Drawn by: Royston	Checked by:	Client: THG STUDIOS
Rev Date: 02-09-2020	Revision: E	Rev E (RJB) - New artwork provided. Sizes altered to suit. Rev D (RJB) - 01-09-2020_Power feed location and additional fixing detail added. Rev C (RJB) - 26-08-2020_Power requirement added		Rev B (RJB) - 29-06-2020_THG roof sign size, position & text altered to read "THG" Rev A (RJB) - Spec and size of built up letters altered. Roof letters now painted only.		Site Address: Manchester	