NOTES:
1. ALL FIGURED DIMENSIONS SHOULD BE CHECKED ON SITE PRIOR TO ANY WORKS STARTING.
2. DO NOT SCALE FROM DRAWING
3. ANY CONFLICTING INFORMATION FOUND ON THIS DRAWING MUST BE REPORTED FOR CLARIFICATION
4. ALL DIMENSIONS TO BE METRIC UNLESS OTHERWISE STATED

© SDE Group
THESE DRAWINGS ARE COPYRIGHT AND THE PROPERTY OF SDE GROUP. COPYING OF THE DESIGNS, DRAWINGS OR INTELLECTUAL PROPERTY IN FULL OR IN PART IS NOT PERMITTED WITHOUT THE WRITTEN CONSENT OF A DIRECTOR OF SDE GROUP.

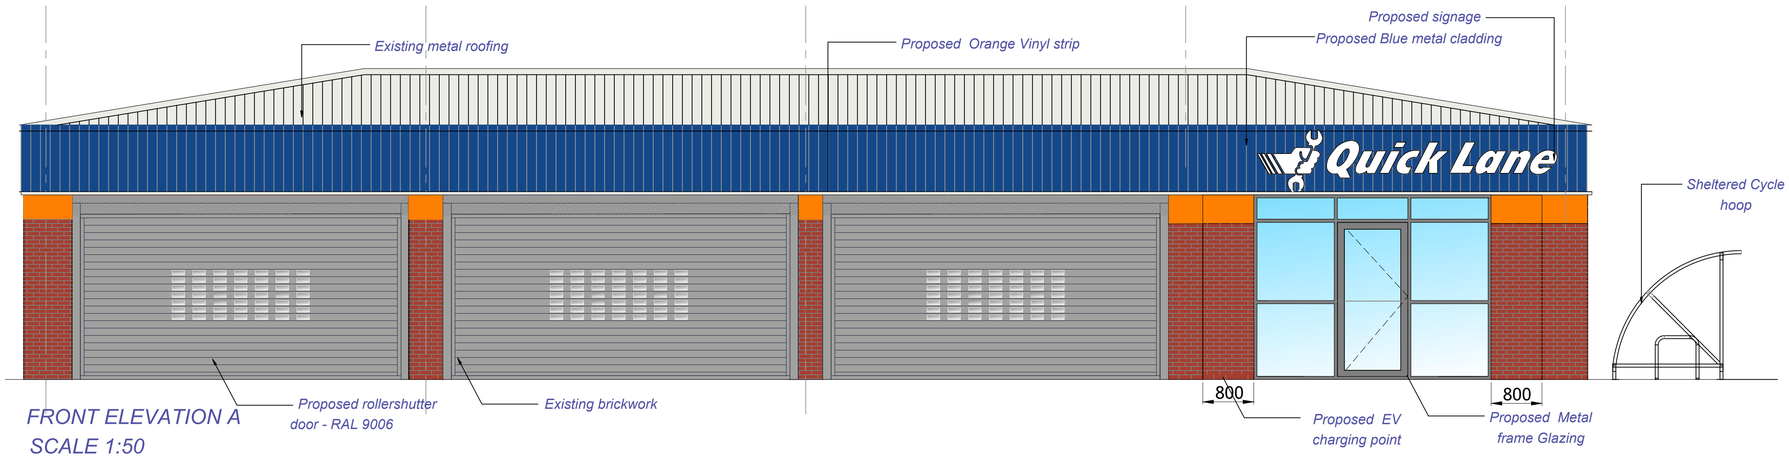

FRONT ELEVATION A
SCALE 1:50

0 1 2

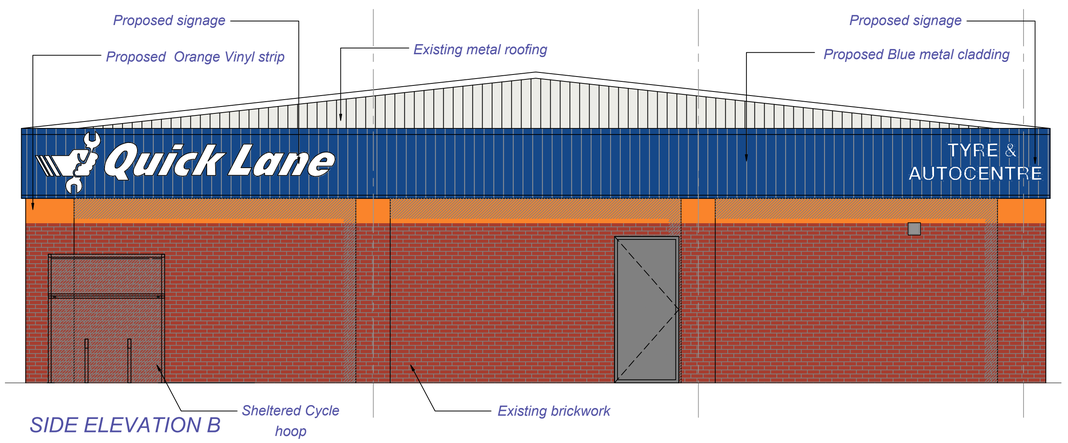

SIDE ELEVATION B
SCALE 1:50

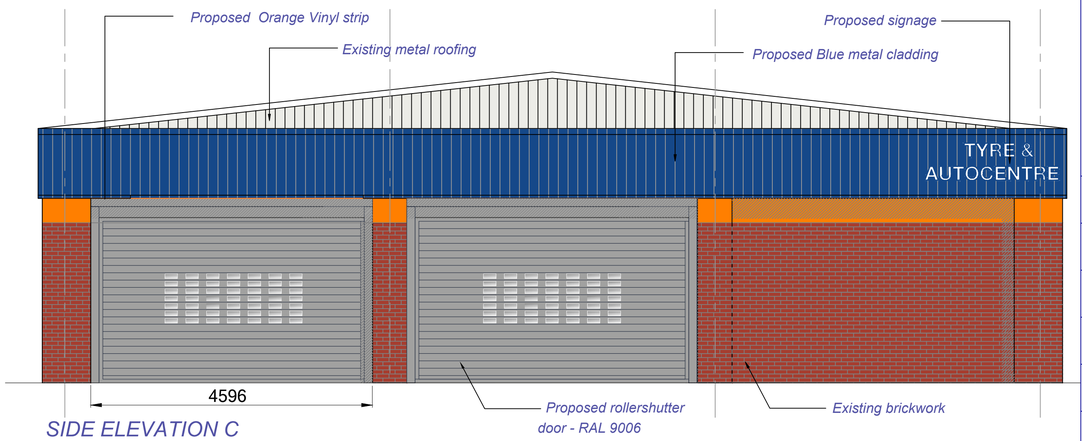

SIDE ELEVATION C
SCALE 1:50

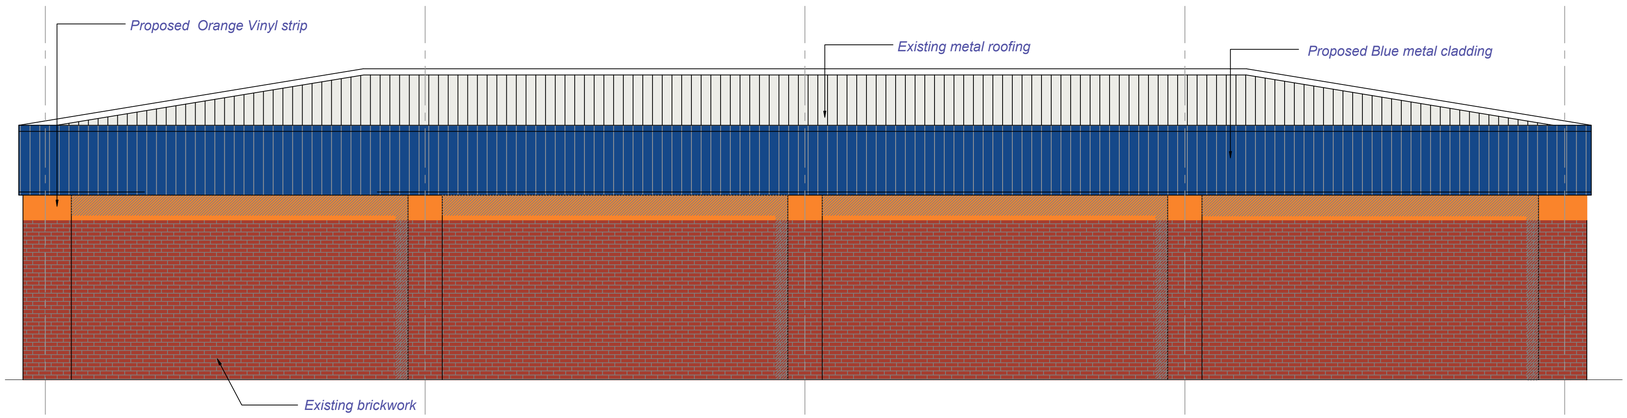

REAR ELEVATION D



PART FRONT ELEVATION A WITH SHUTTERS CLOSED
SCALE 1:50

NOTES

This drawing and all the information shown is the property of @ architect ltd. and shall not be copied whole, or in part, or used for any other purpose without written permission of the company.

ALL DIMENSIONS TO BE CHECKED ON SITE.

DO NOT SCALE FROM THIS DRAWING EXCEPT FOR THE PURPOSES OF LOCAL AUTHORITY PLANNING

H			
G			
F			
E			
D			
C	Updated signage	JB	17.09.2020
B	Reduced glazing in trade counter entrance	JB	17.08.2020
A	Roller shutter door's width increased to suit existing columns	JB	20.07.2020
	REVISION:	BY:	DATE:

sde GROUP
Concept to Completion
GROUP HOUSE
57-59 CLOWNE ROAD
STANFREE
DERBYSHIRE, S44 6AG
Tel: 01246 827722
Fax: 01246 827722
www.sde-group.co.uk

CLIENT: FORD RETAIL

PROJECT: QUICK LANE GORTON

DRAWING TITLE: PROPOSED ELEVATIONS

DRAWN BY: J.BENNETT		DATE: 17/09/20	
APPROVED:		DATE:	
DWG NUMBER: QLG-002	REV:C	SCALE: 1:50	A1

sema CHAS