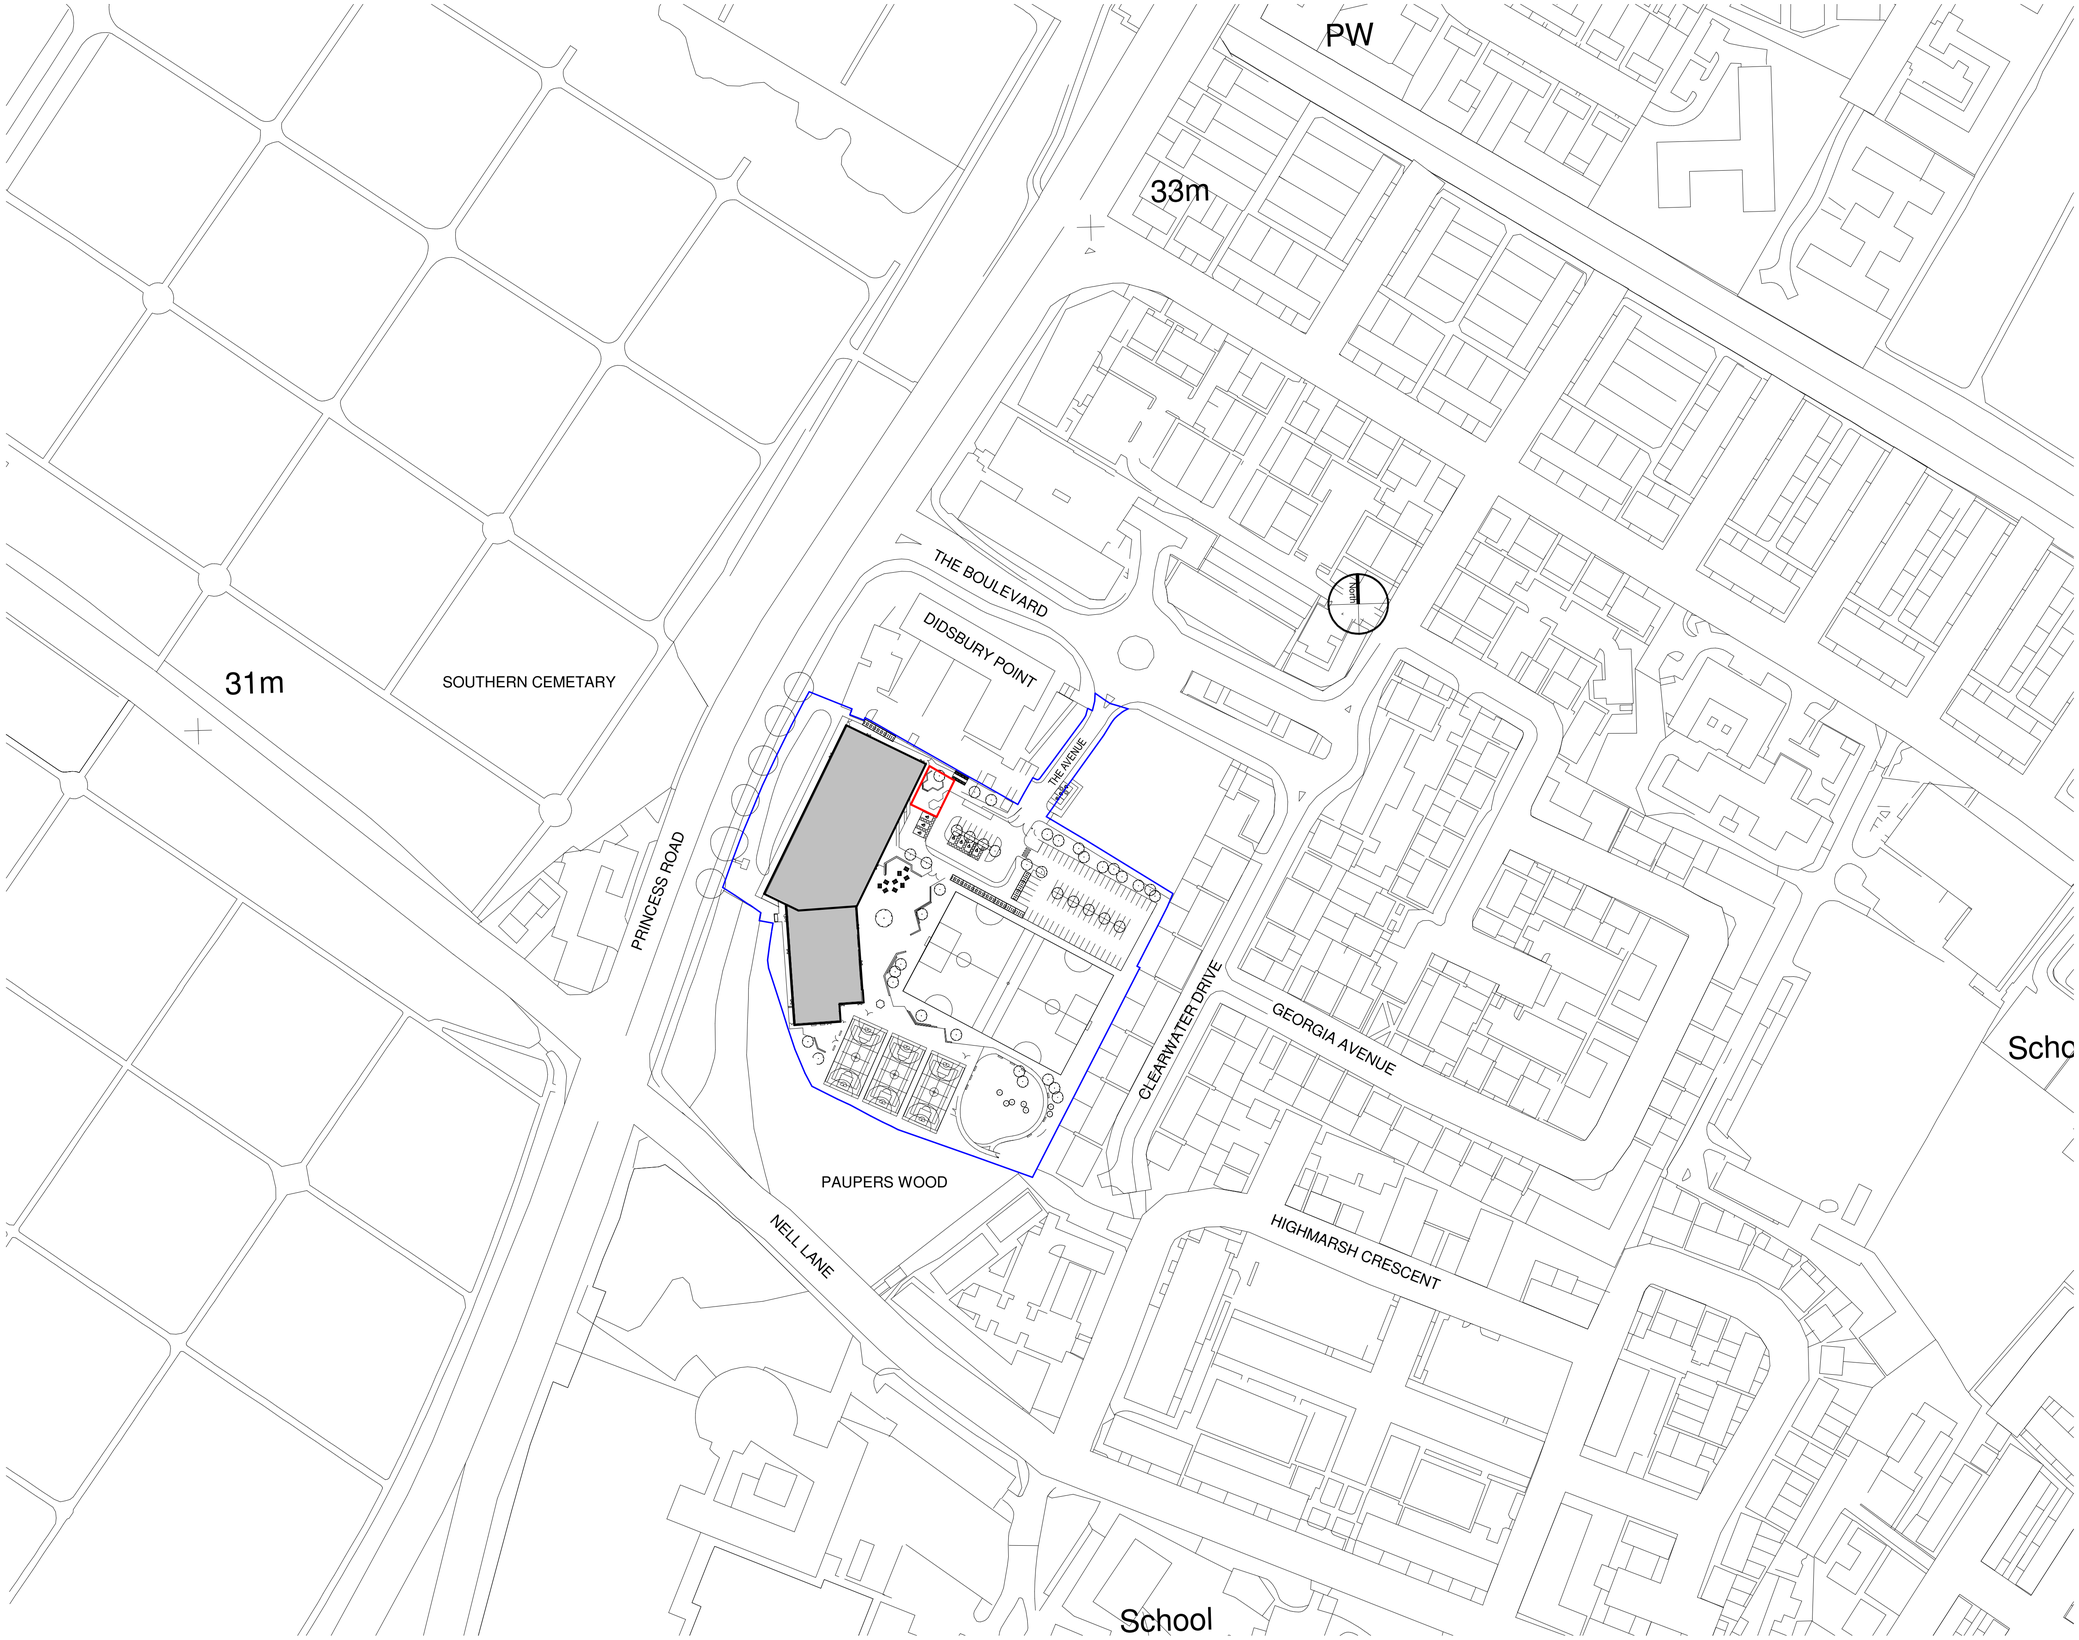

Location Plan
1 : 1250

Notes

The Contractor is to check all dimensions and conditions on site before commencing. Do not scale from this drawing.
This drawing remains the copyright of POZZONI Architecture ltd.

Scale Bars	TO BE USED ONLY AS GUIDANCE						
1:100	mm	1000		3000		5000	
1:200	mm		5000		8000		
1:500	M	5		15		25	
1:1250	M	10	30		50		70

Notes:

Didsbury High School Site Boundary (approx. 21,907m²)

Planning Application Site Boundary (approx. 200m²)

Taken from:
'Land Registry Title Plan MAN177294 Ordnance Survey Map reference SJ8392NW'

Rev	Description	By	Date

Client: Laurus Trust

Job: Didsbury High School - Flag Poles

Drawing: Flag Poles - Location Plan

POZ Ref: 4938.FP_1100 Rev

BS Ref: 4938.FP-PAL-XX-00-DR-A-1100

Date: 27.05.20 Scale: 1 : 1250 @ A1

3D CoOrd: - 2D CoOrd: TC Approved: CM

Project Status: Planning | Tender | Construction
Design | Contract | As Built

pozzoni

London House
115 Golden Lane
London
EC1Y 0TJ

Woodville House
2 Woodville Road
Altrincham
WA14 2FH

+44 20 7078 0079
architects@pozzoni.co.uk

+44 161 928 7848
www.pozzoni.co.uk

P:\MCAD\4901-4950\4938\PAL\Design\Central\BAM-PAL-00-XX-M3-A-4938-Laurus Didsbury School-Planning_2019.rvt
28/05/2020 09:05:03