128 Birchfields rd

Proposed Rear two storey extension and side first floor extension.

.

.

DW- 001

A3 @ 1:1250

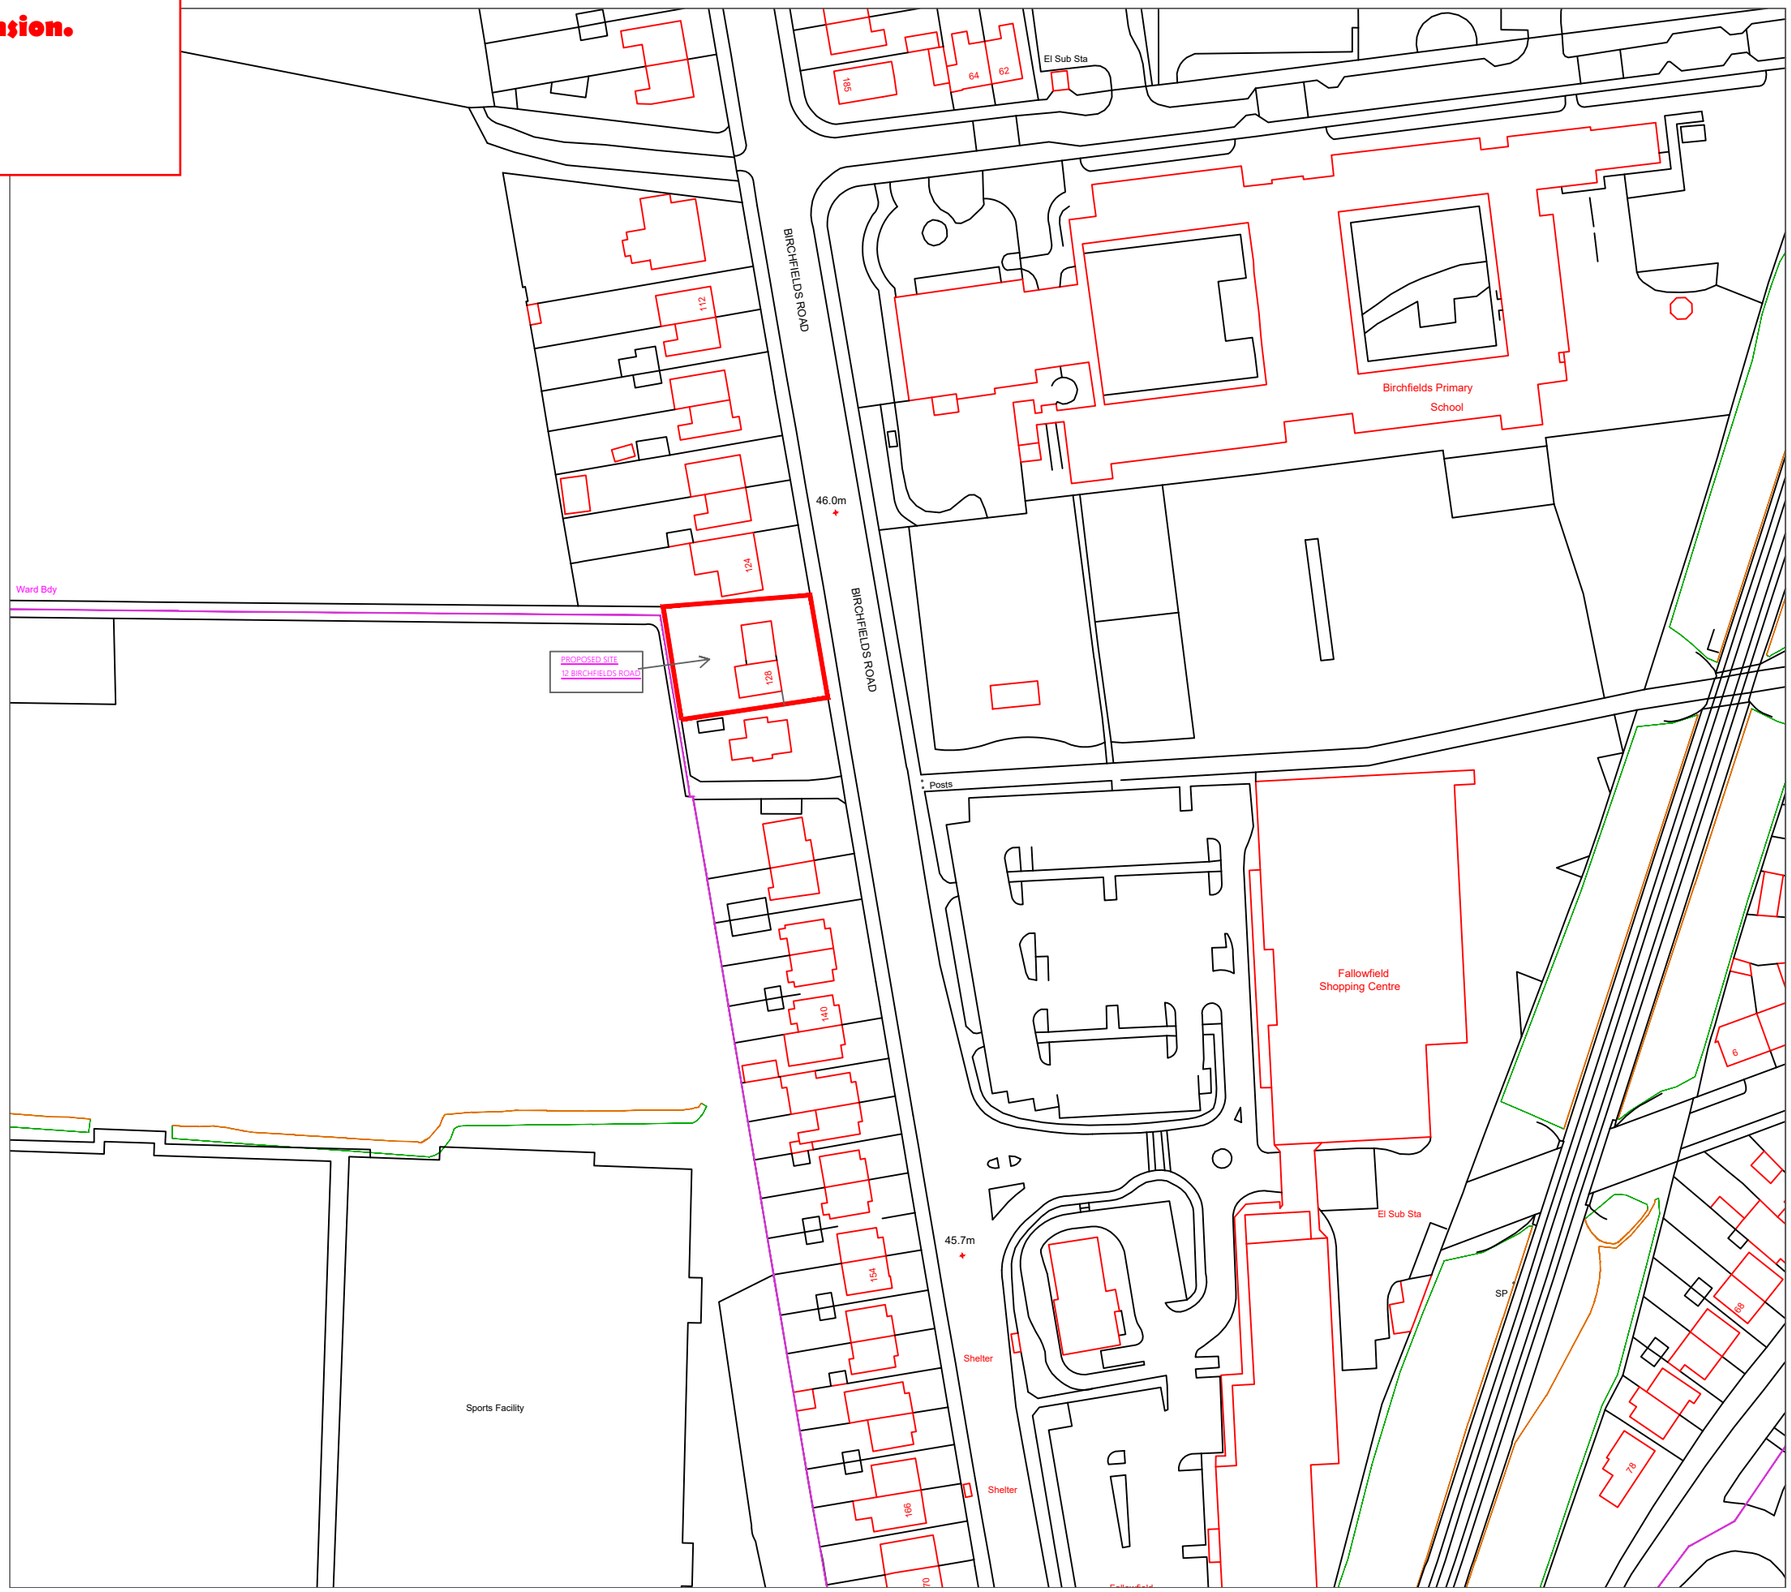

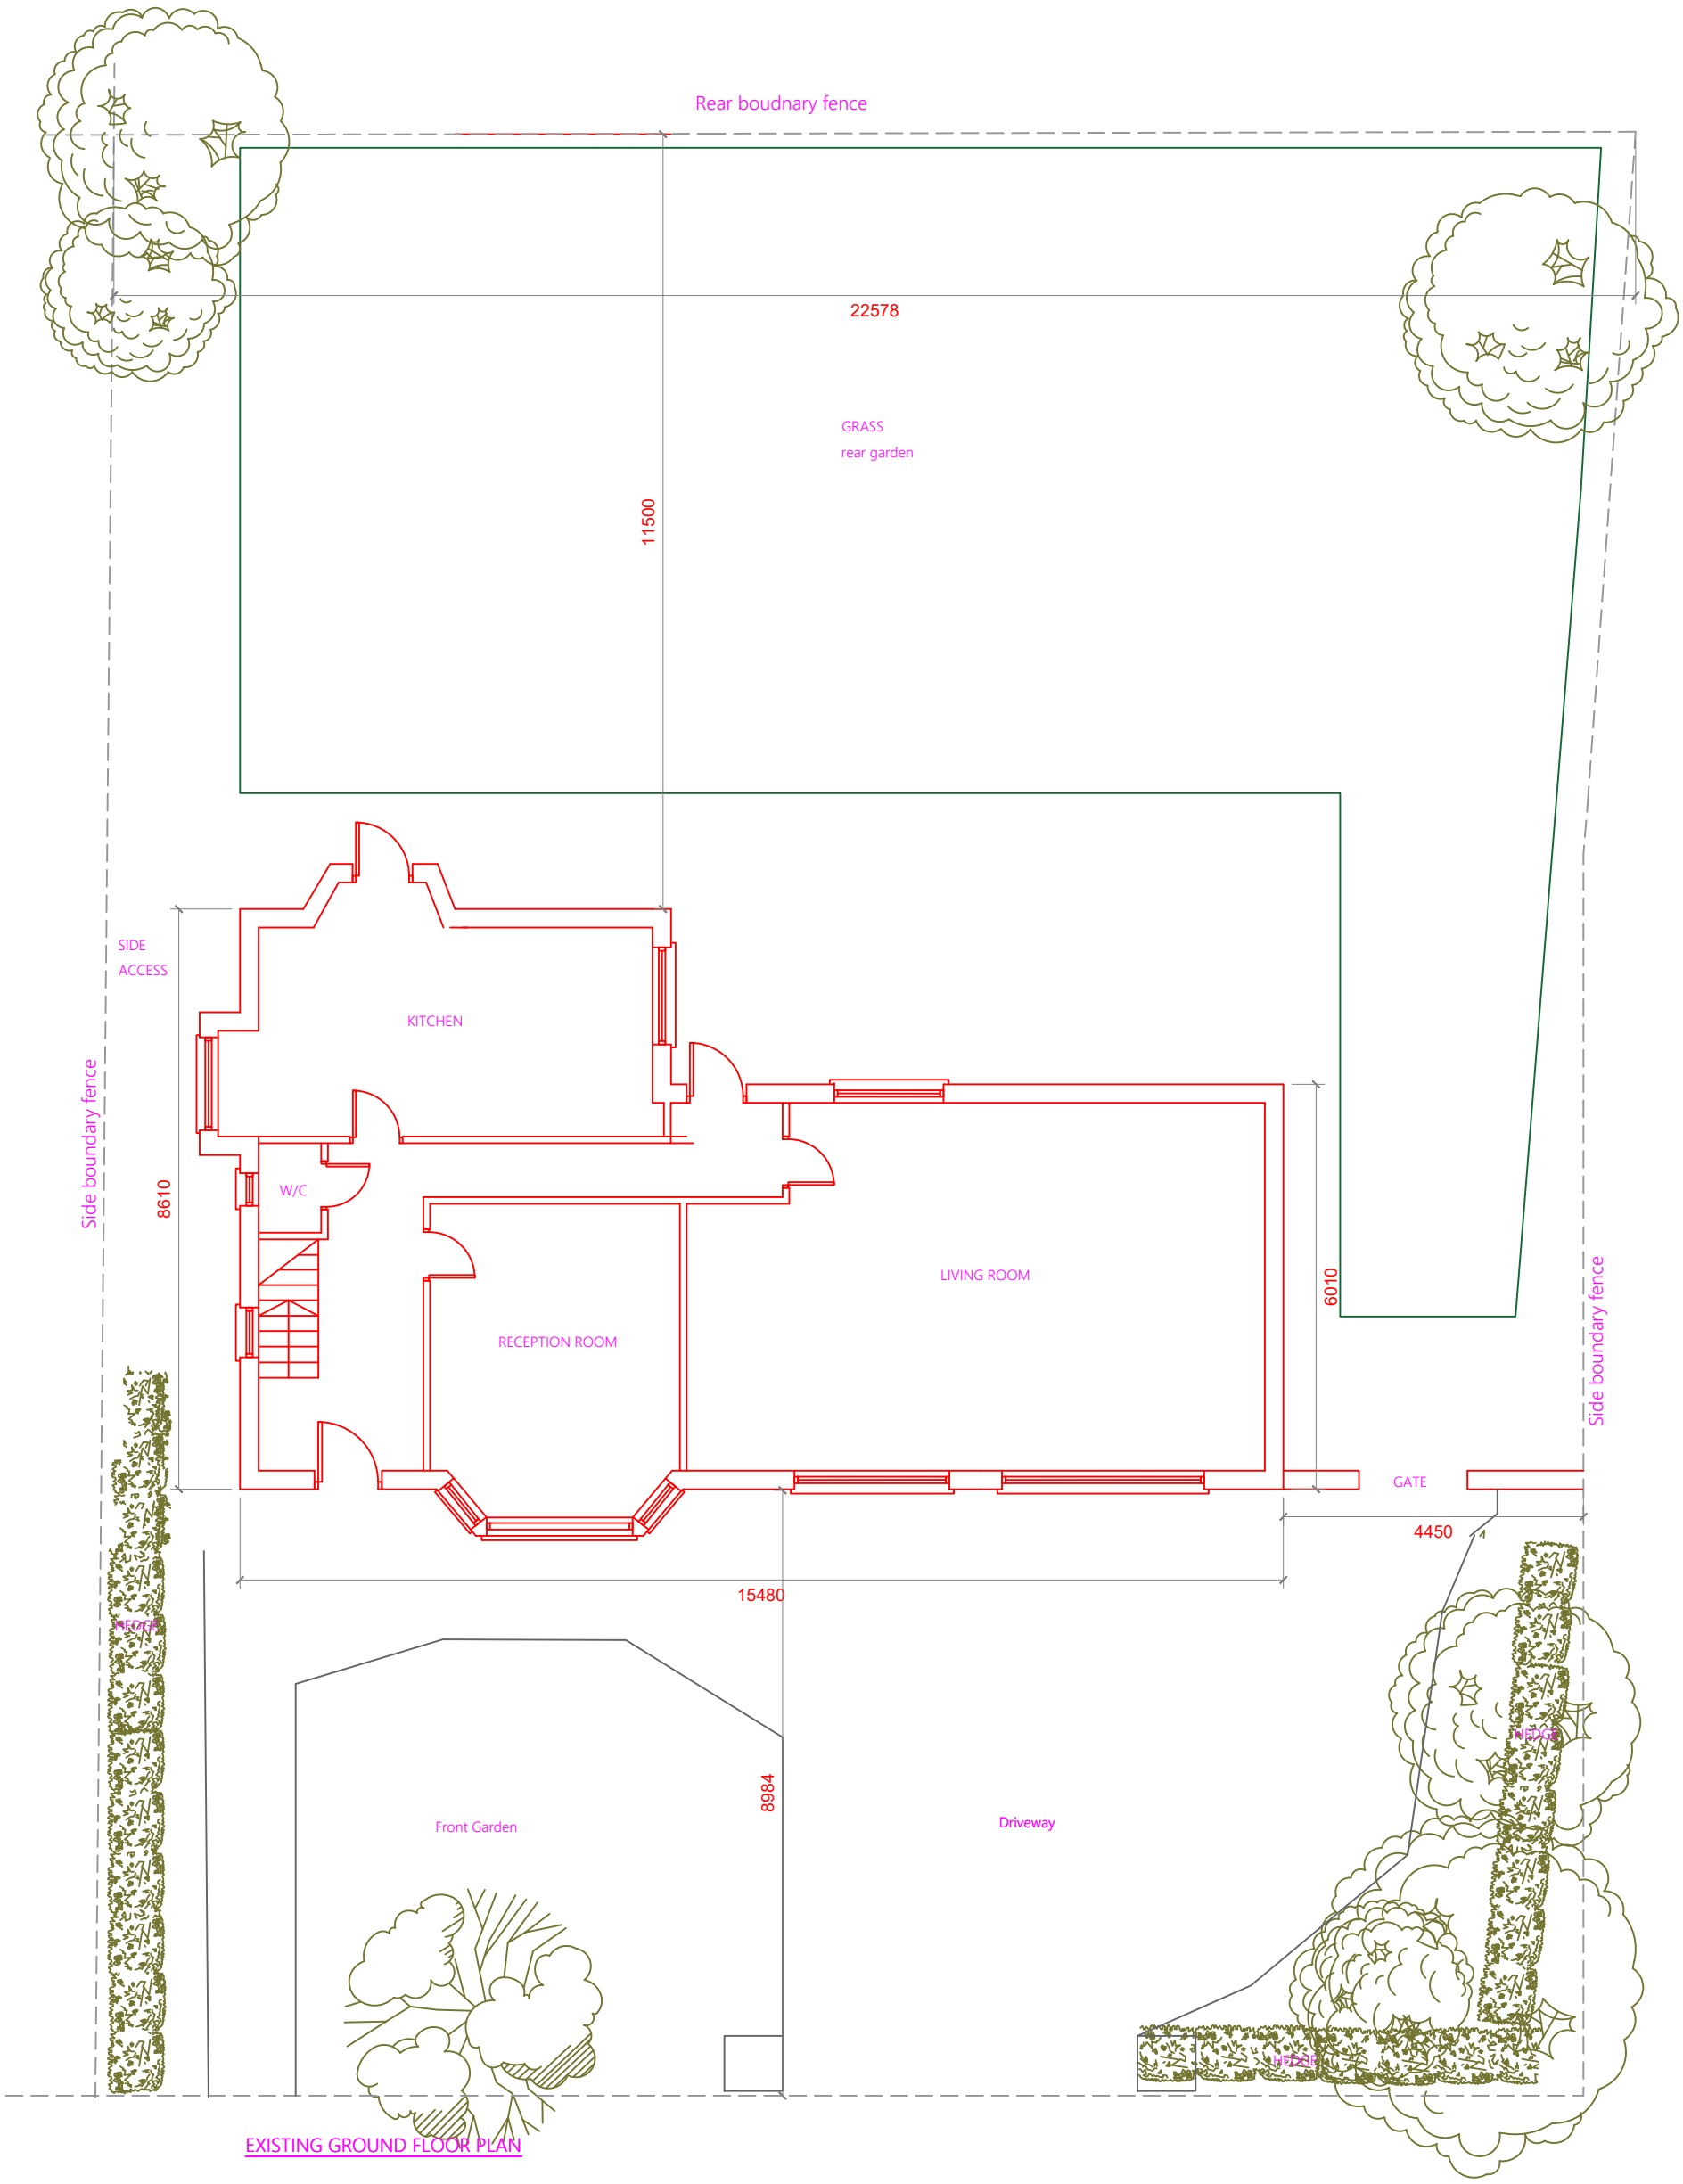

EXISTING GROUND FLOOR PLAN

128 Birchfields rd

Proposed Rear two storey extension and side first floor extension.

.

DW- 002

A3 @ 1:100

128 Birchfields rd
Proposed Rear two storey extension and side first floor extension.
.
.
DW- 003
A3 @ 1:50

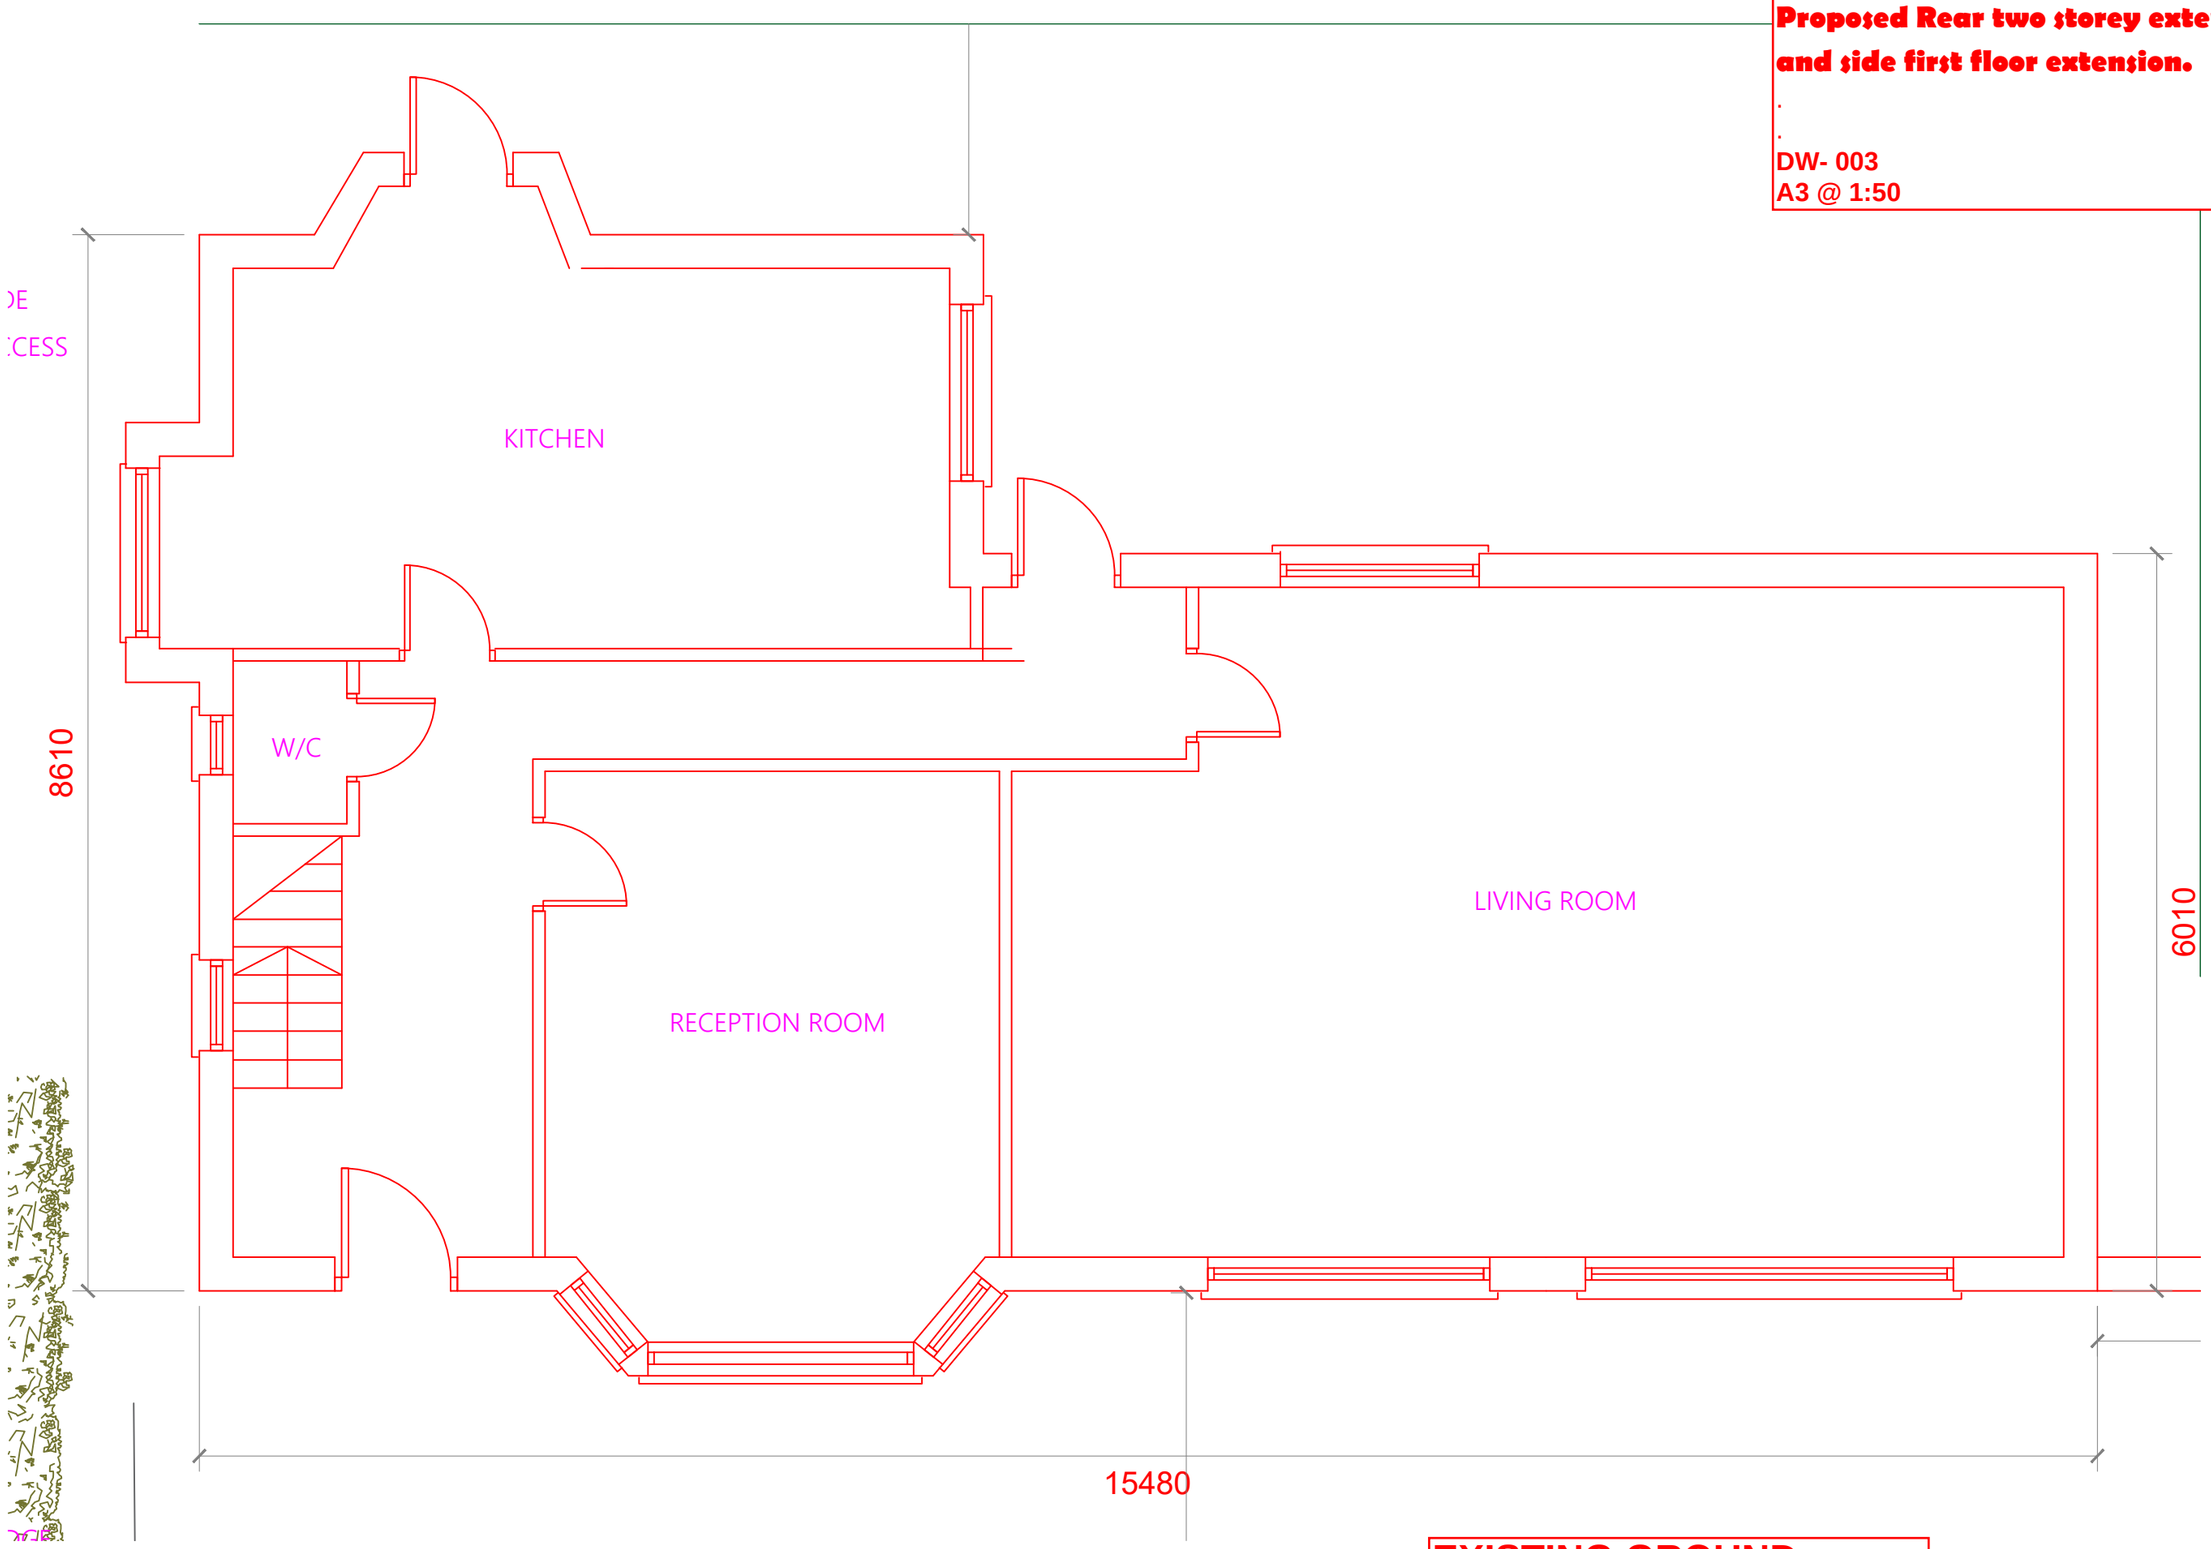

EXISTING GROUND FLOOR

128 Birchfields rd
Proposed Rear two storey extension and side first floor extension.
.
.
DW- 004
A3 @ 1:50

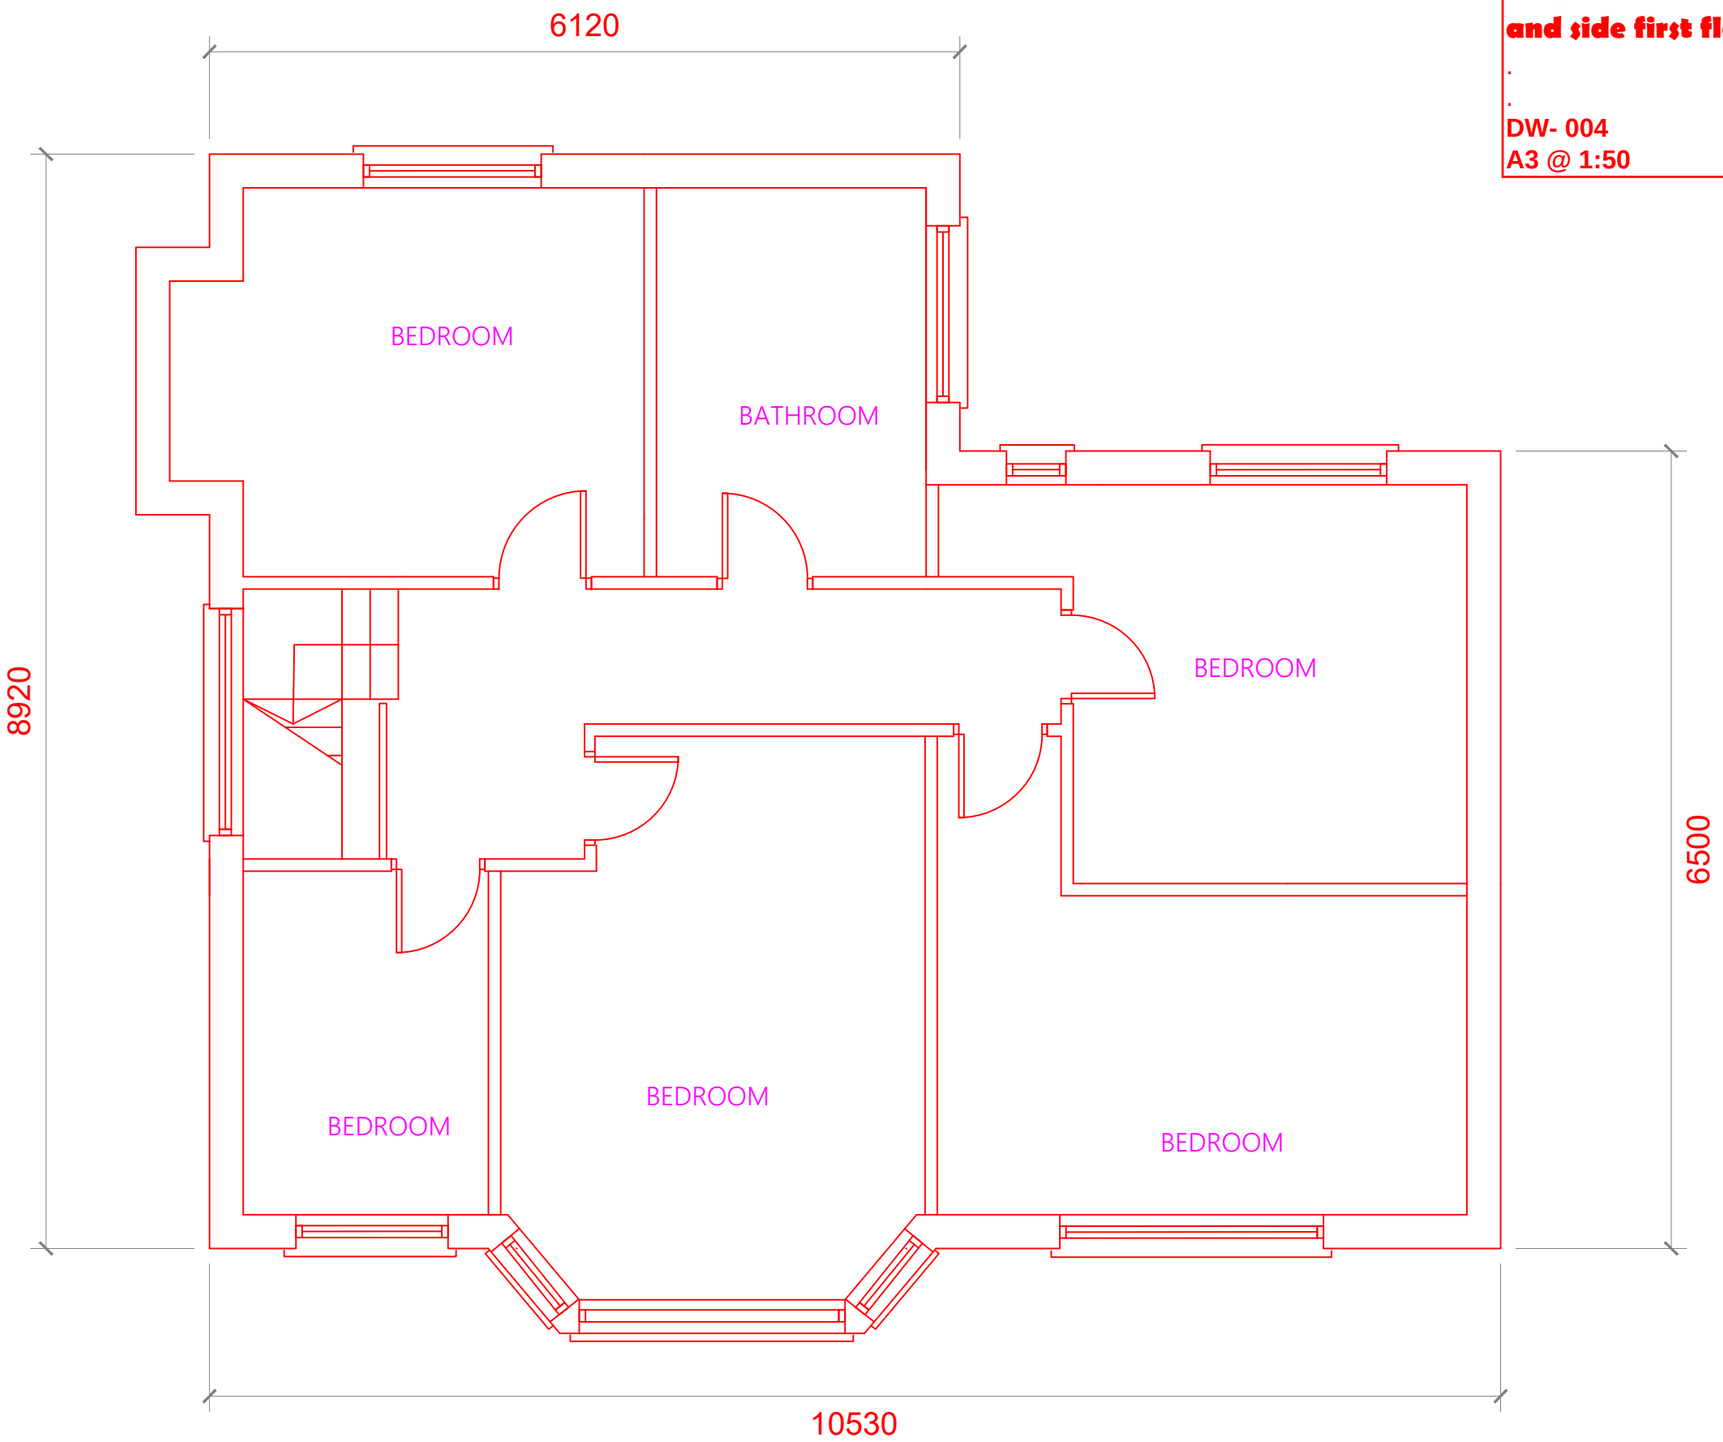

EXISTING FIRST FLOOR PLAN

EXISTING FIRST FLOOR

128 Birchfields rd
Proposed Rear two storey extension and side first floor extension.
.
.
DW- 005
A3 @ 1:50

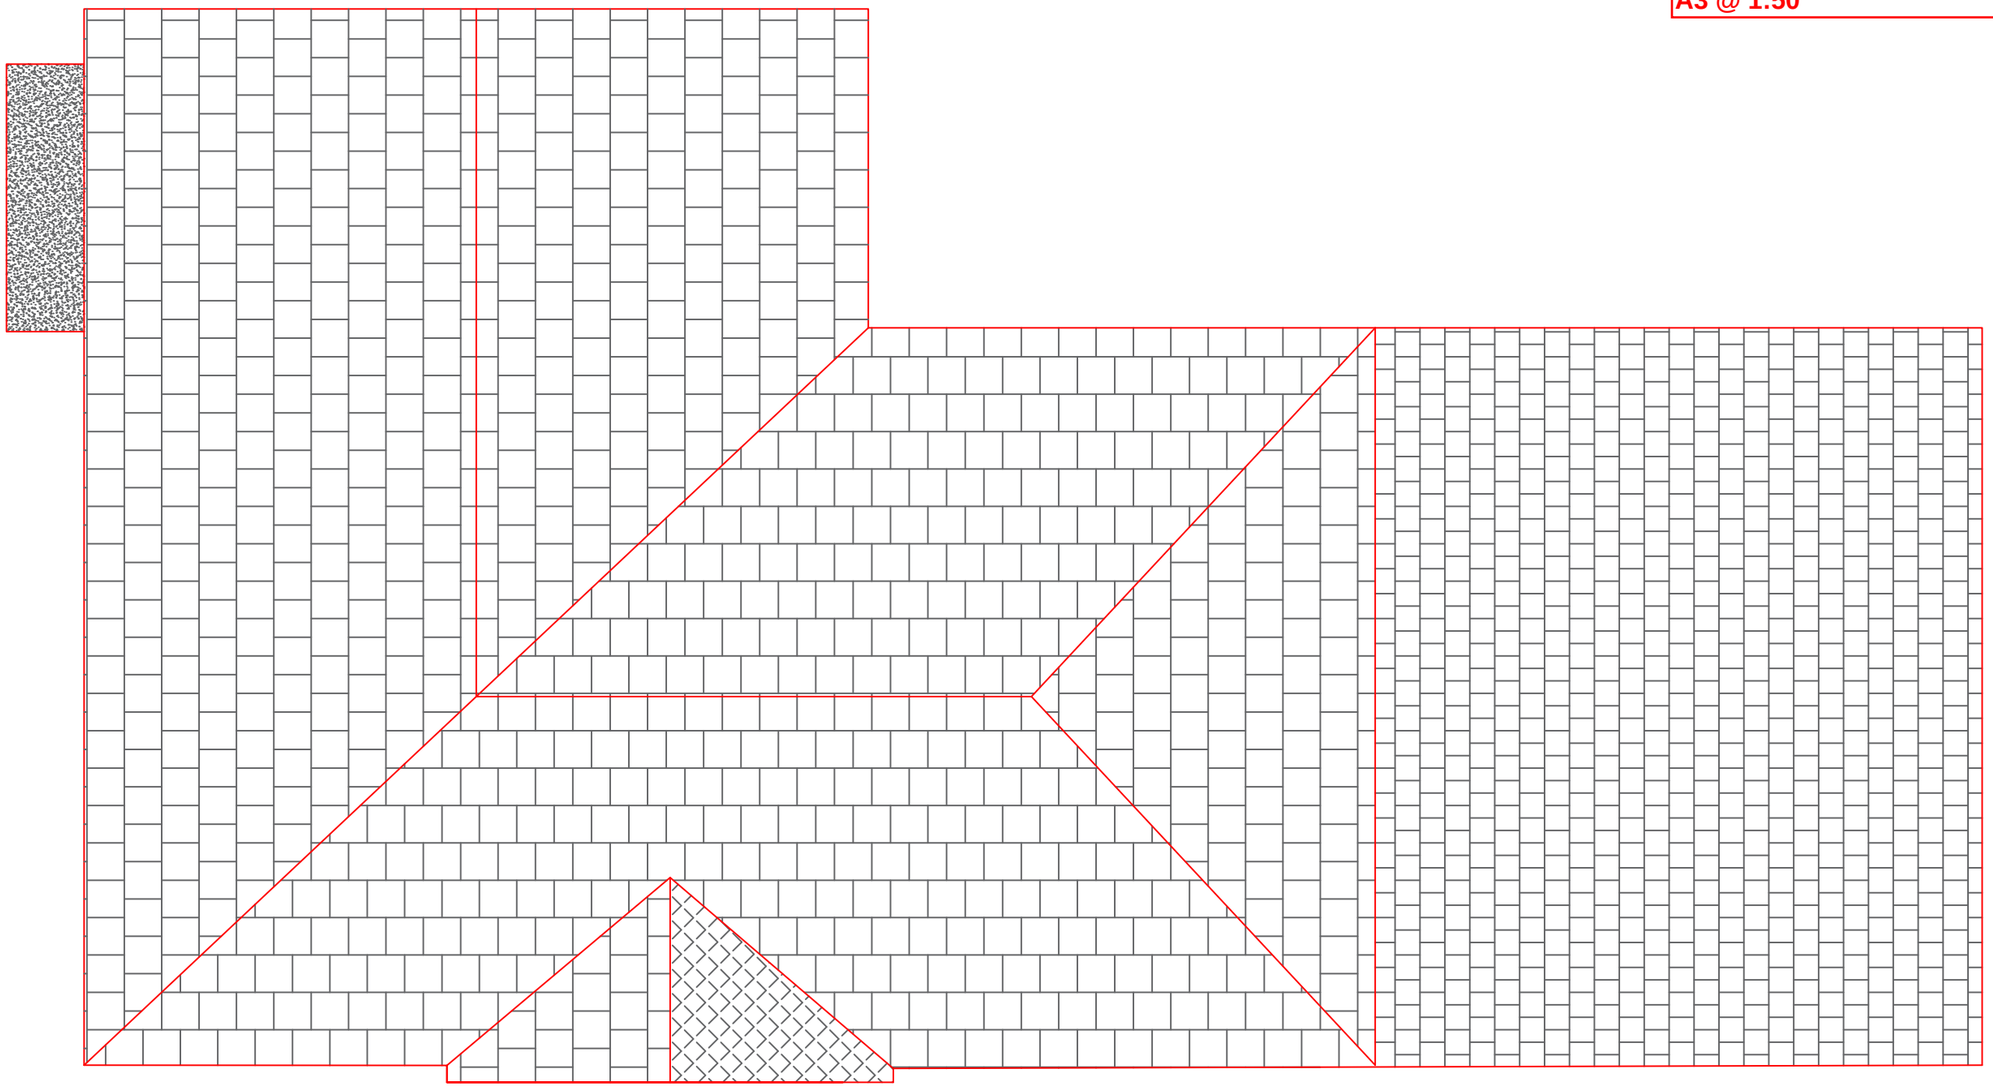

EXISTING ROOF PLAN

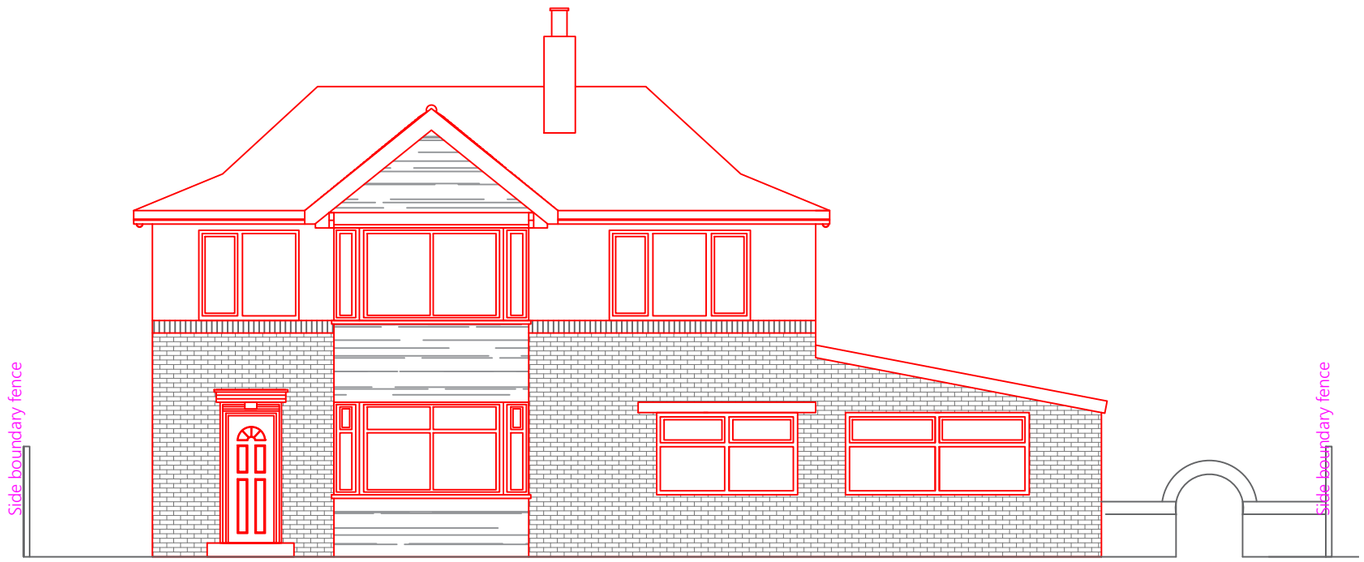

EXISTING BACK ELEVATION

EXISTING FRONT ELEVATION

128 Birchfields rd

Proposed Rear two storey extension and side first floor extension.

.

.

DW- 006

A3 @ 1:100

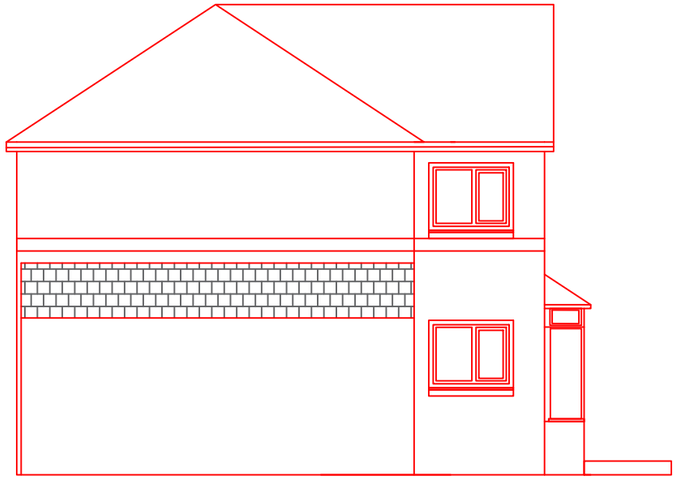

EXISTING SIDE ELEVATION

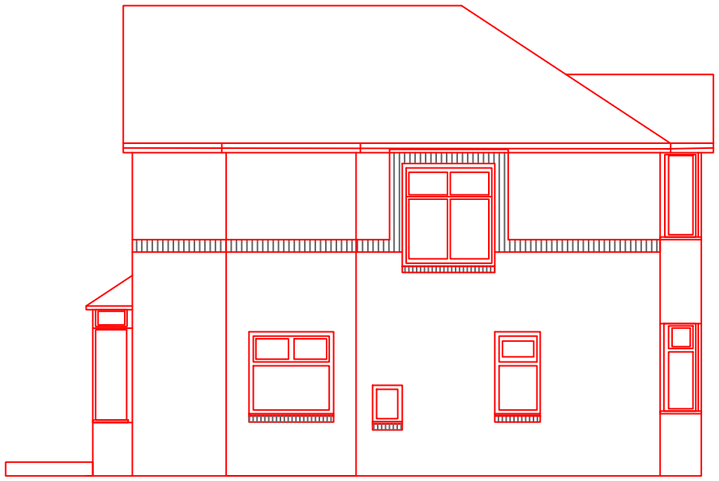

EXISTING SIDE ELEVATION

128 Birchfields rd
Proposed Rear two storey extension and side first floor extension.
.
.
DW- 007
A3 @ 1:100

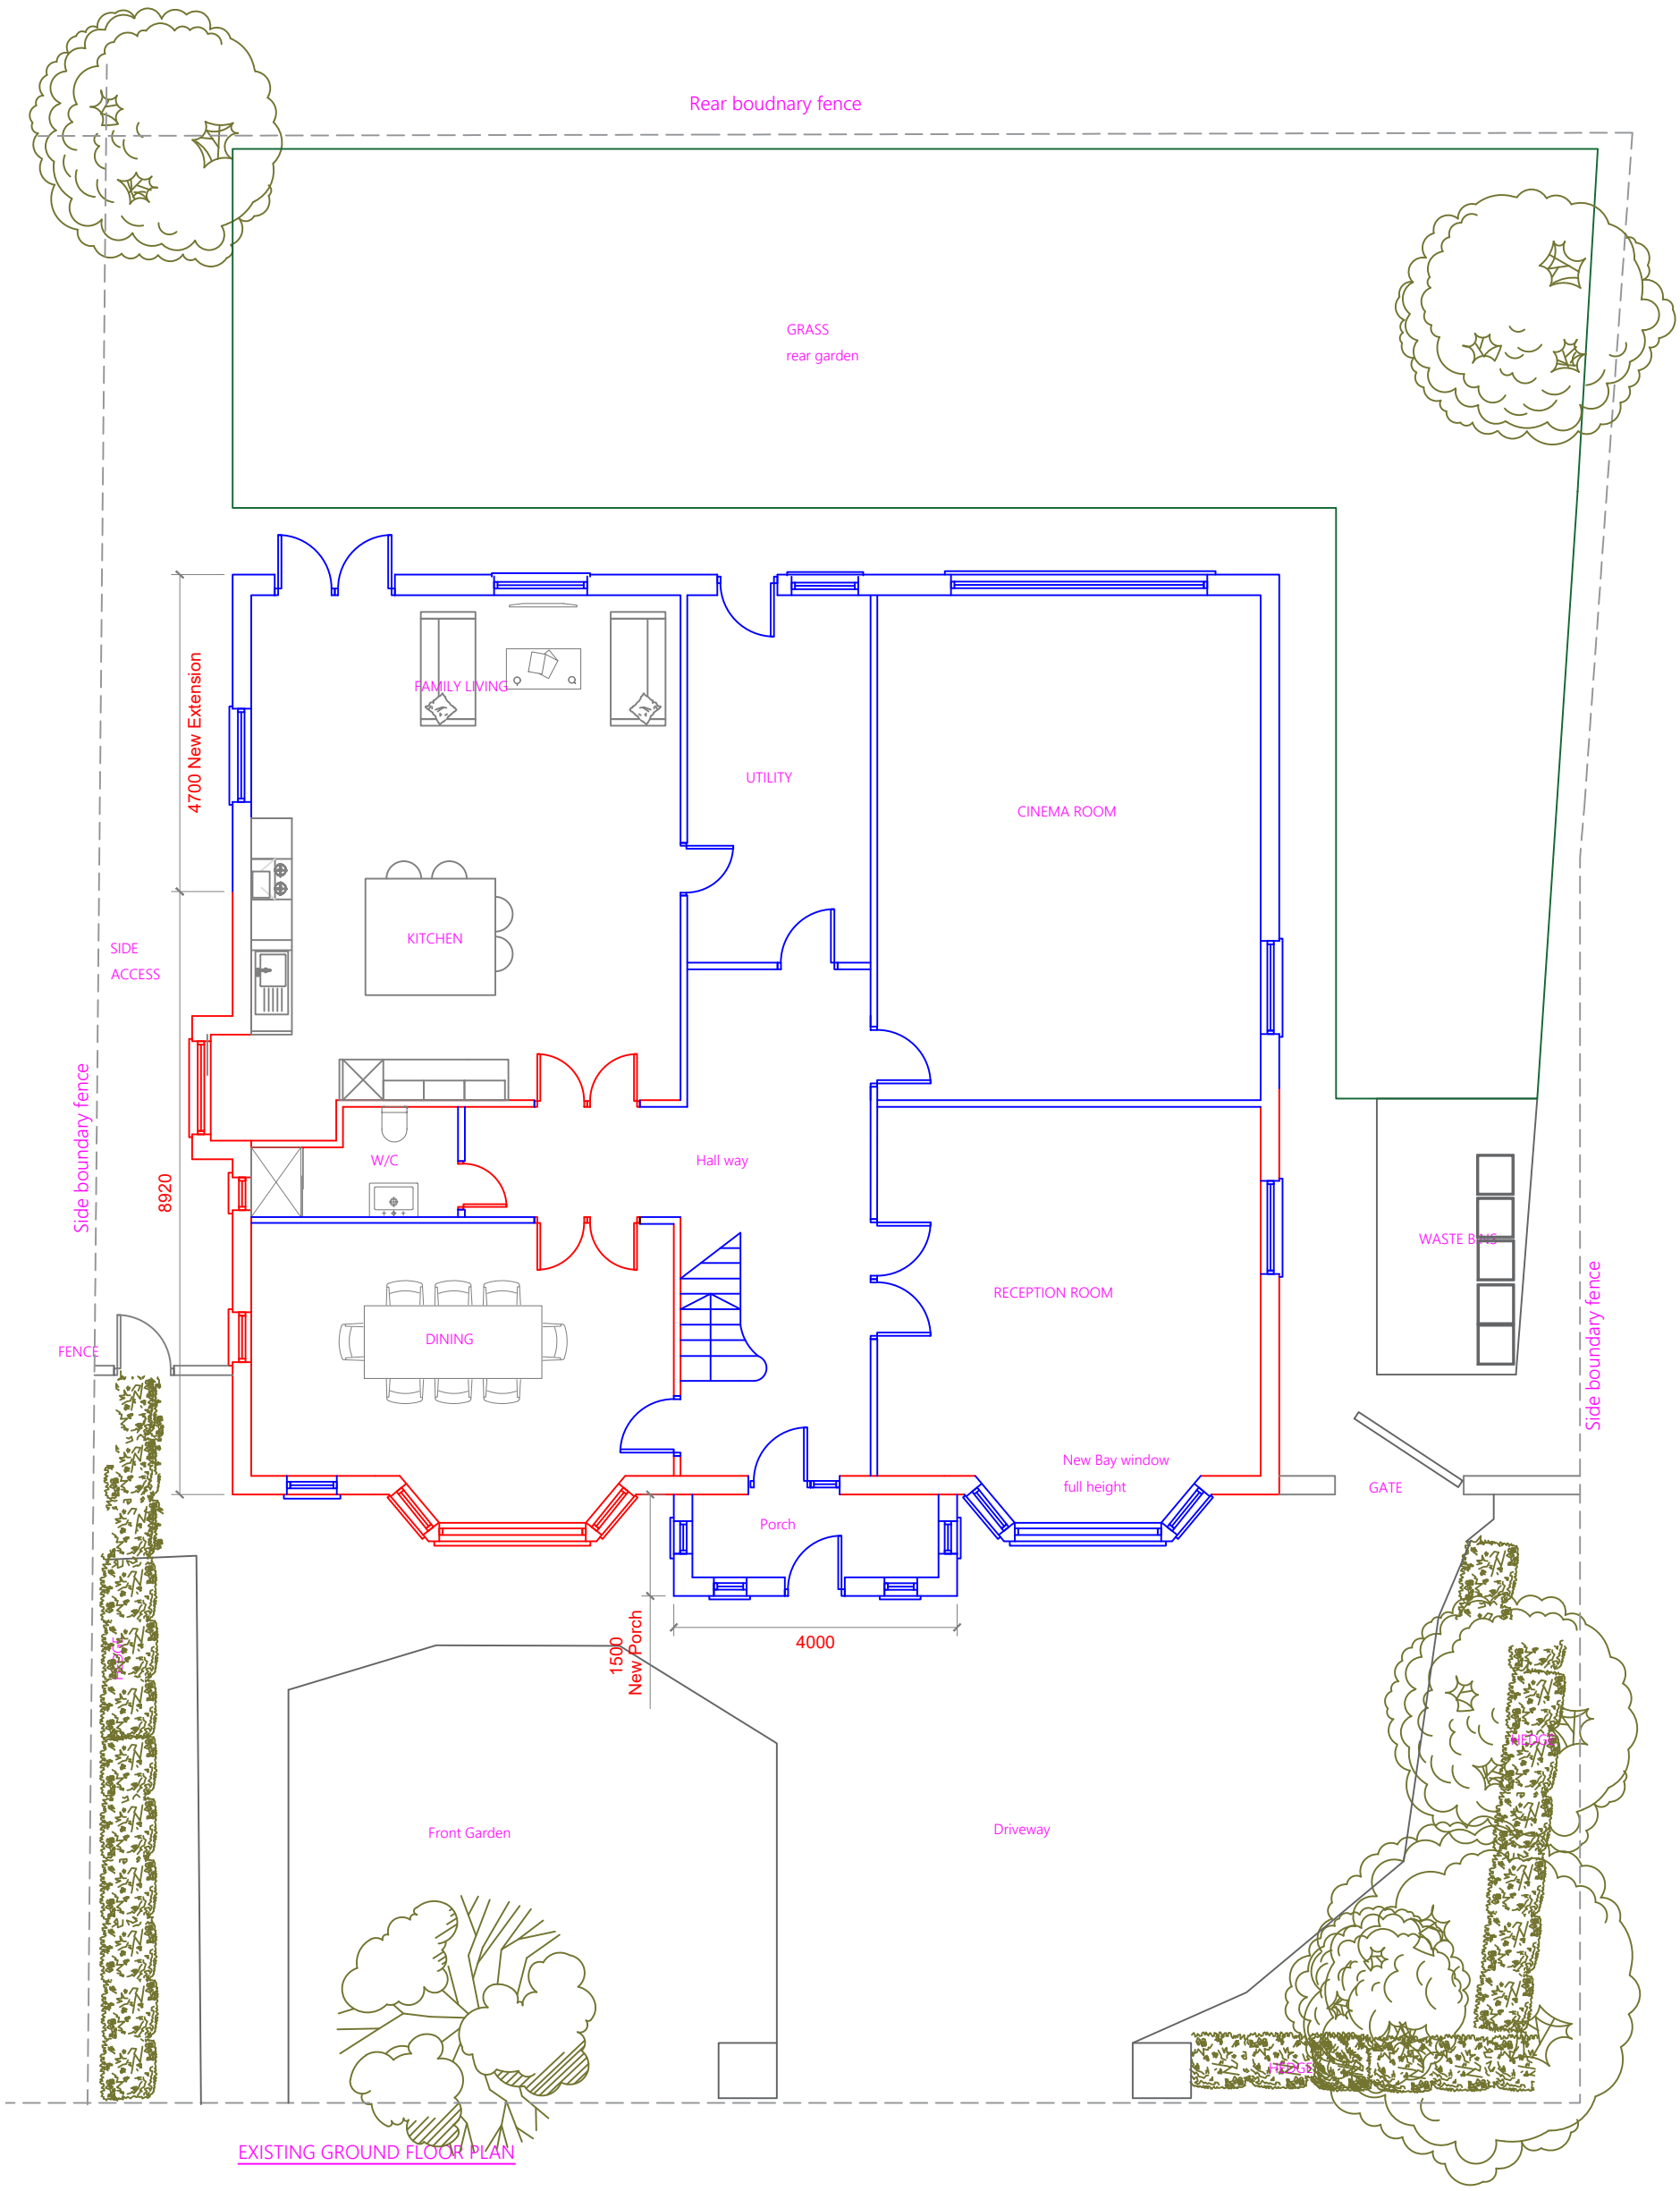

EXISTING GROUND FLOOR PLAN

128 Birchfields rd

Proposed Rear two storey extension and side first floor extension.

.

DW- 008

A3 @ 1:100

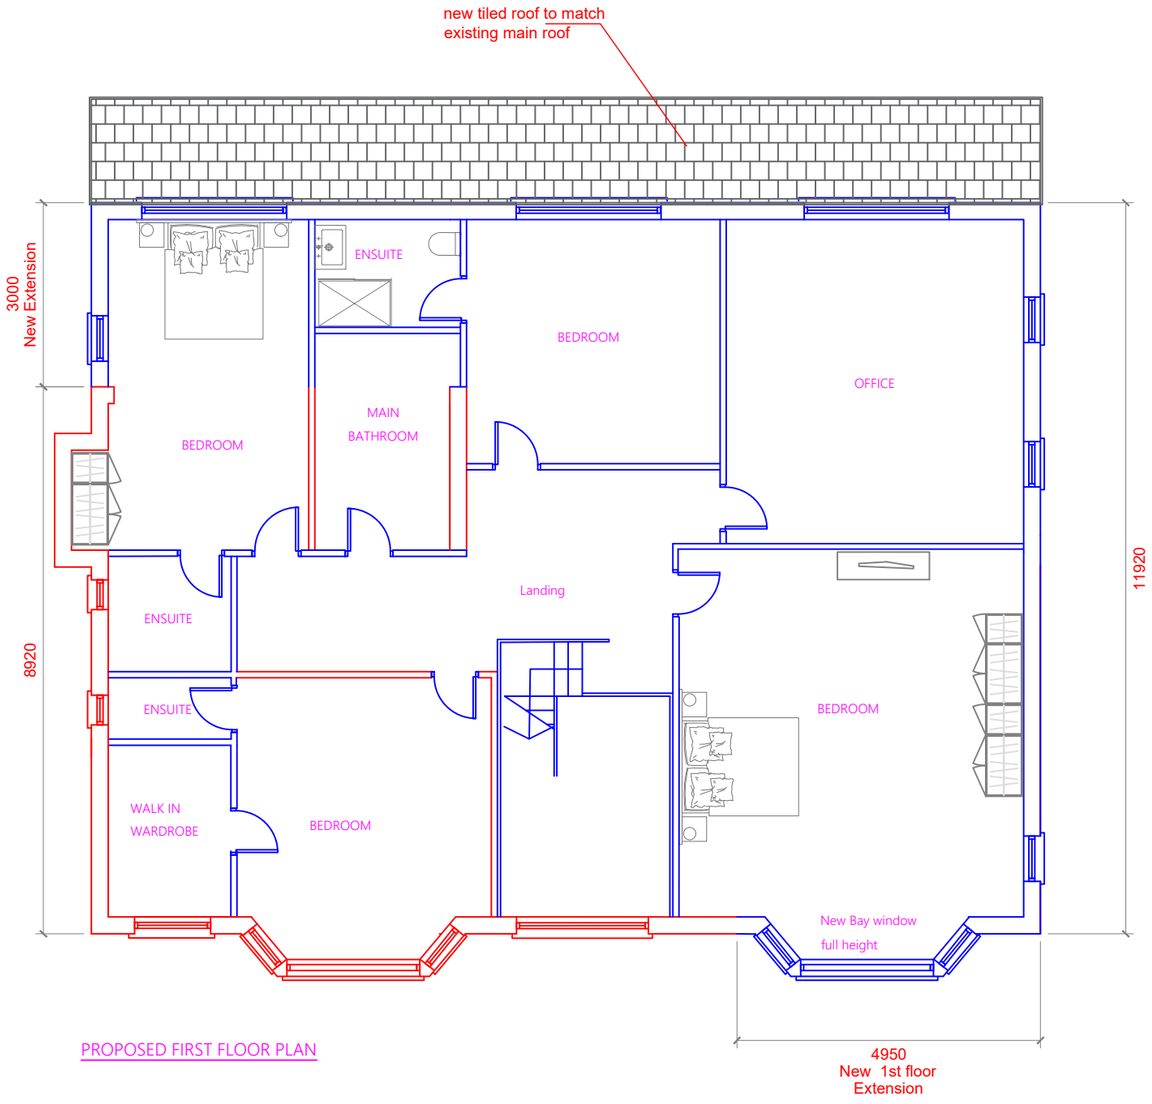

PROPOSED FIRST FLOOR PLAN

128 Birchfields rd

Proposed Rear two storey extension and side first floor extension.

.

.

DW- 009

A3 @ 1:100

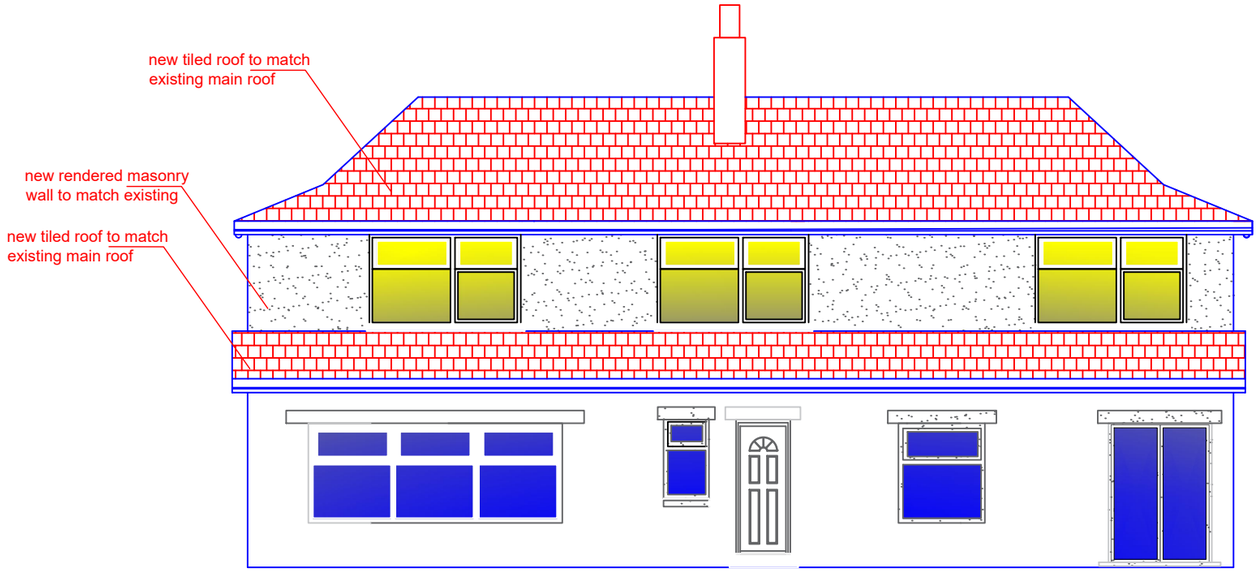

PROPOSED BACK ELEVATION

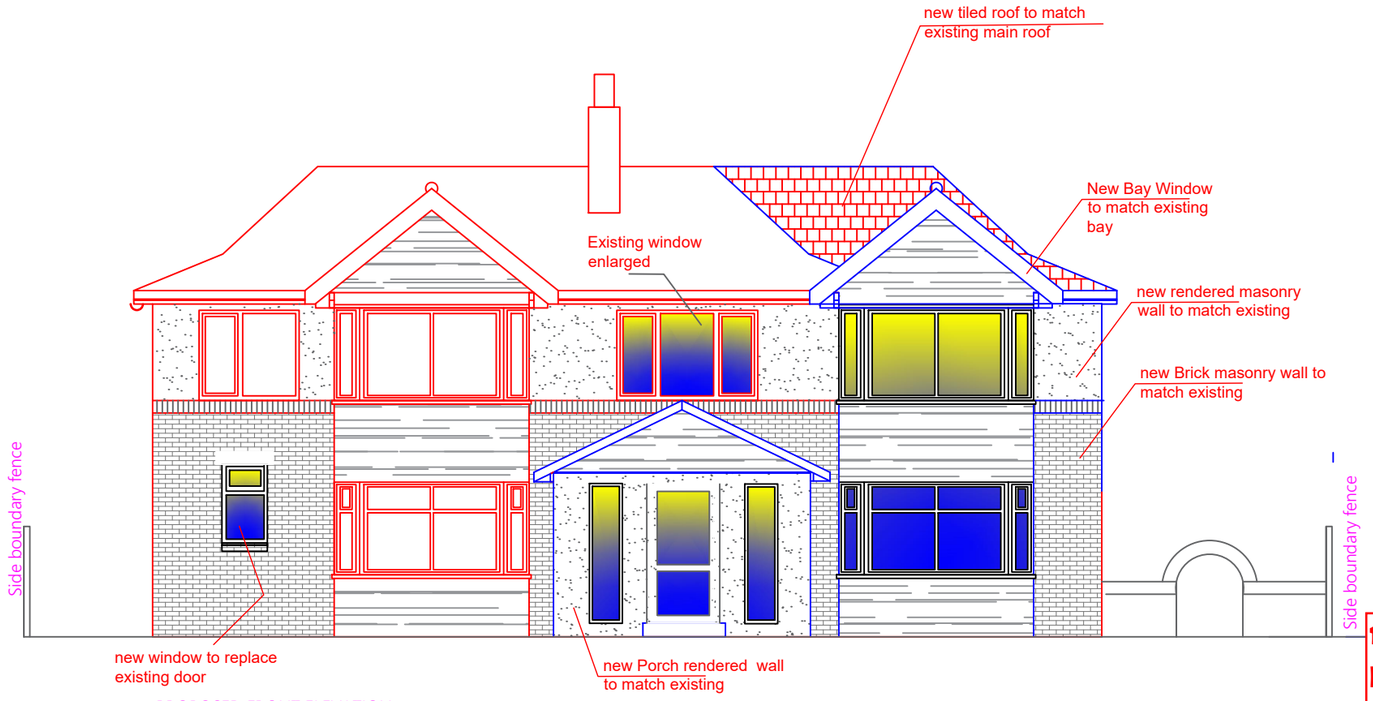

PROPOSED FRONT ELEVATION

128 Birchfields rd

Proposed Rear two storey extension and side first floor extension.

.

.

DW- 010

A3 @ 1:100

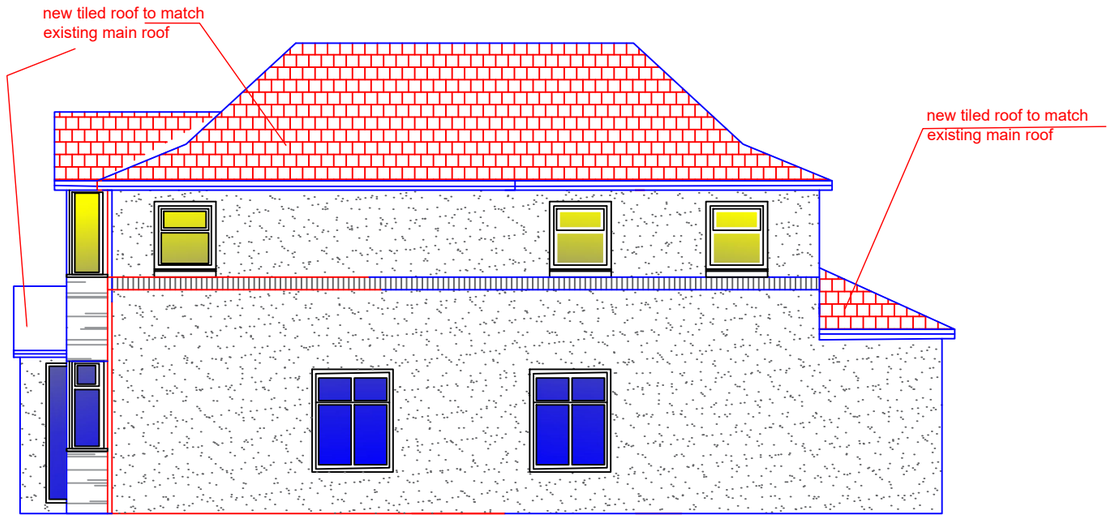

PROPOSED SIDE ELEVATION

(viewed from No 130)

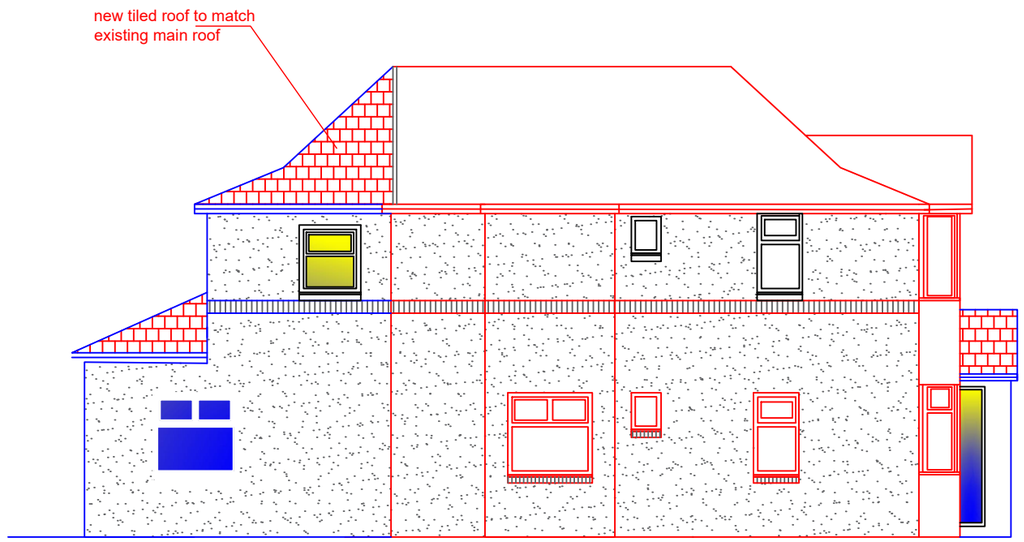

PROPOSED SIDE ELEVATION

(Viewed from No 126)

128 Birchfields rd

Proposed Rear two storey extension and side first floor extension.

.

.

DW- 011

A3 @ 1:100

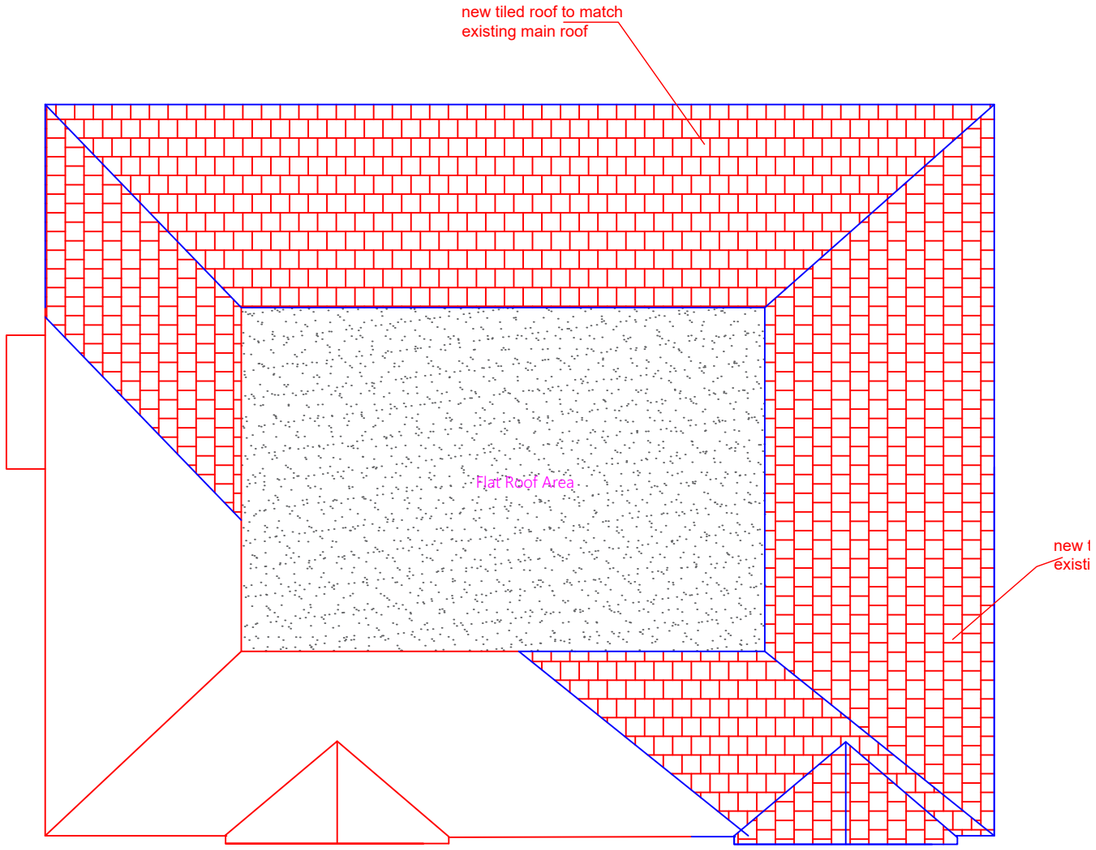

PROPOSED ROOF PLAN

128 Birchfields rd

Proposed Rear two storey extension and side first floor extension.

.

.

DW- 012

A3 @ 1:100