

DRAWINGS TAKEN FROM ARCHIVE INFORMATION. SUBJECT TO ONSITE CONFIRMATION


Existing blue cladding and trims to be jetwashed and re-sprayed RAL 7016 Anthracite Grey with any defects to be made good. All sides of pilasters to be resprayed.

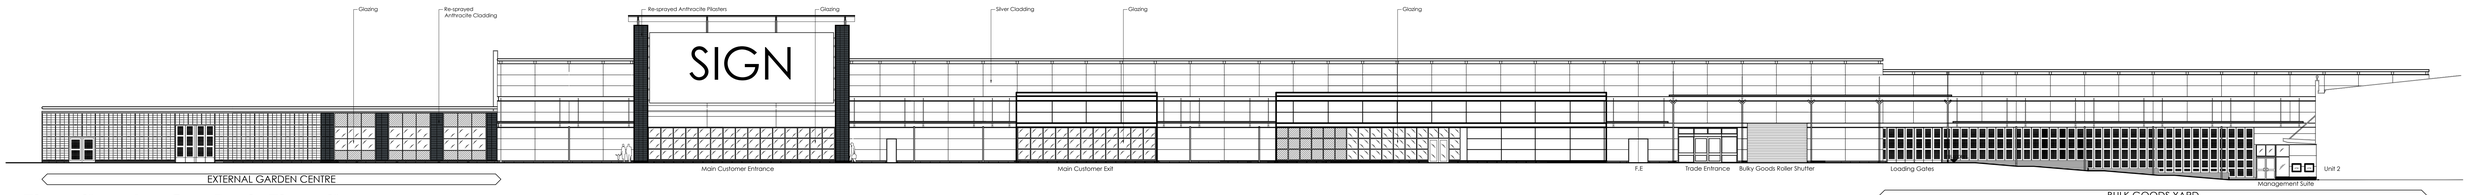


Elevation A - Car Park Elevation

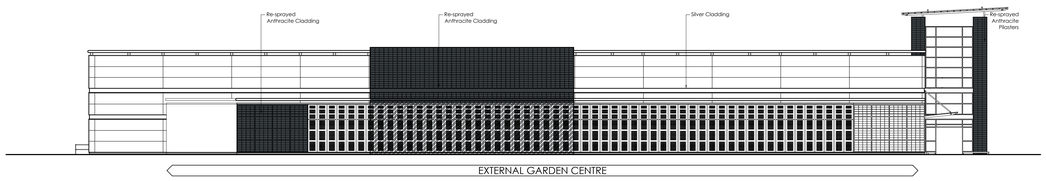


Elevation B - Halfords Elevation

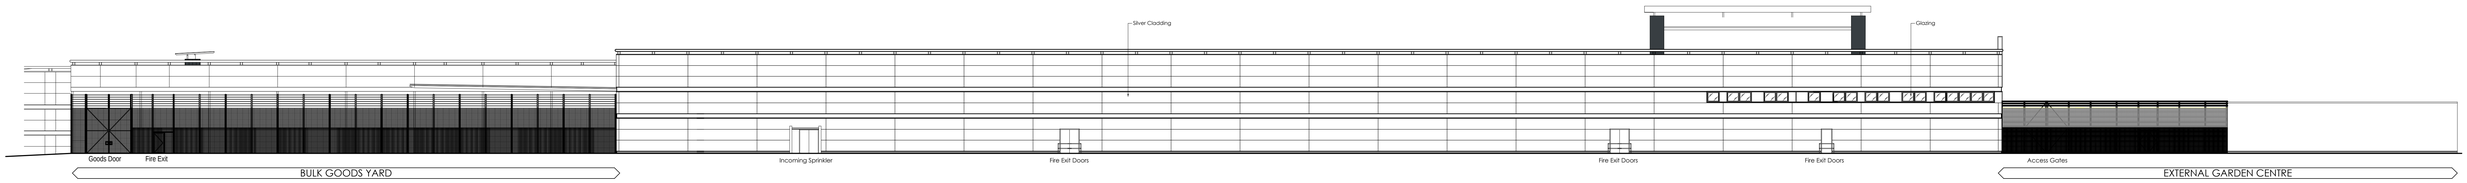

Elevation C - Rear Elevation

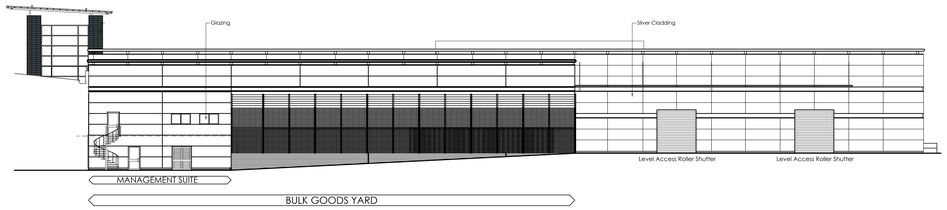

Elevation D - Service Yard / Management Suite Elevation

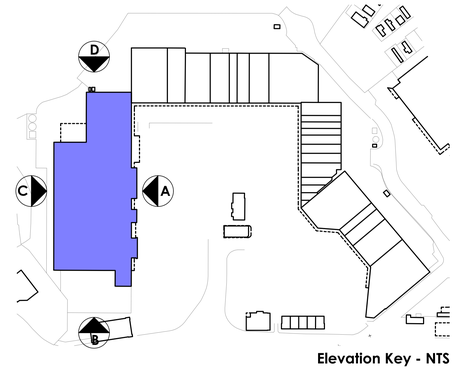

Elevation Key - NTS

B&Q Proposed Elevations - Scale 1:200

SCALE 1 : 200
SCALE 1 : 1

0m 5m 10m 15m 20m
0m 100mm 200mm 300mm 400mm 500mm 600mm 700mm 800mm 900mm 1000mm

CAD file reference CAD FILE REFERENCE

This drawing is copyright and may not be reproduced in whole or part without written authority. Do not scale off the drawing.

nuveen REAL ESTATE

Rev	Date	Description	Rev By	Chkd By
	dd-mm-yy			

Project Title	PROPOSED REFURBISHMENT MANCHESTER FORT CHEETHAM HILL ROAD
Client	NUVEEN
Status	PLANNING
Scale	1:200 — Drawing Size A0
Date	JULY 2020 — Drawn By MS — Checked MS
Drawing Title	PROPOSED ELEVATIONS - B&Q
Job-Dwg No	14847-112 — Rev -

2 St. Johns North, Wakefield, WF1 3QA
T. 01924 291800

Cornerstone Warehouse, 77 Dale Street, Manchester, M1 2HG
T. 0161 2388555

The Old Rectory, 79 High Street, Newport Pagnell, MK16 8AB
T. 01908 211577

101 London Road, Reading, RG1 5BT
T. 01189 500700

10 Gees Court, St Christophers Place, London, W1U 1JJ
T. 0207 4091215

THE HARRIS PARTNERSHIP
ARCHITECTS
www.harrispartnership.com