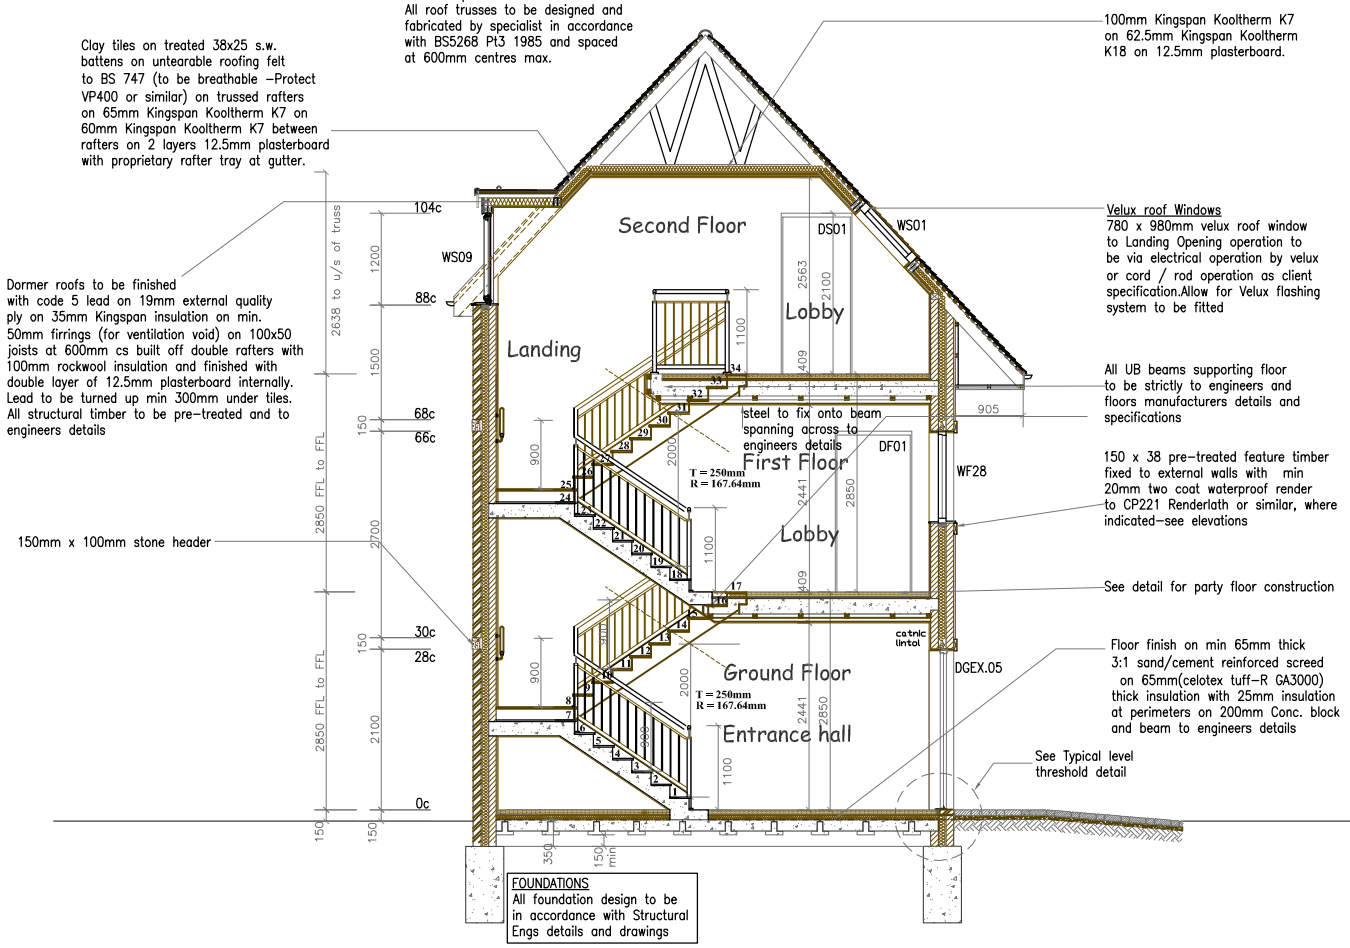

Section A - A

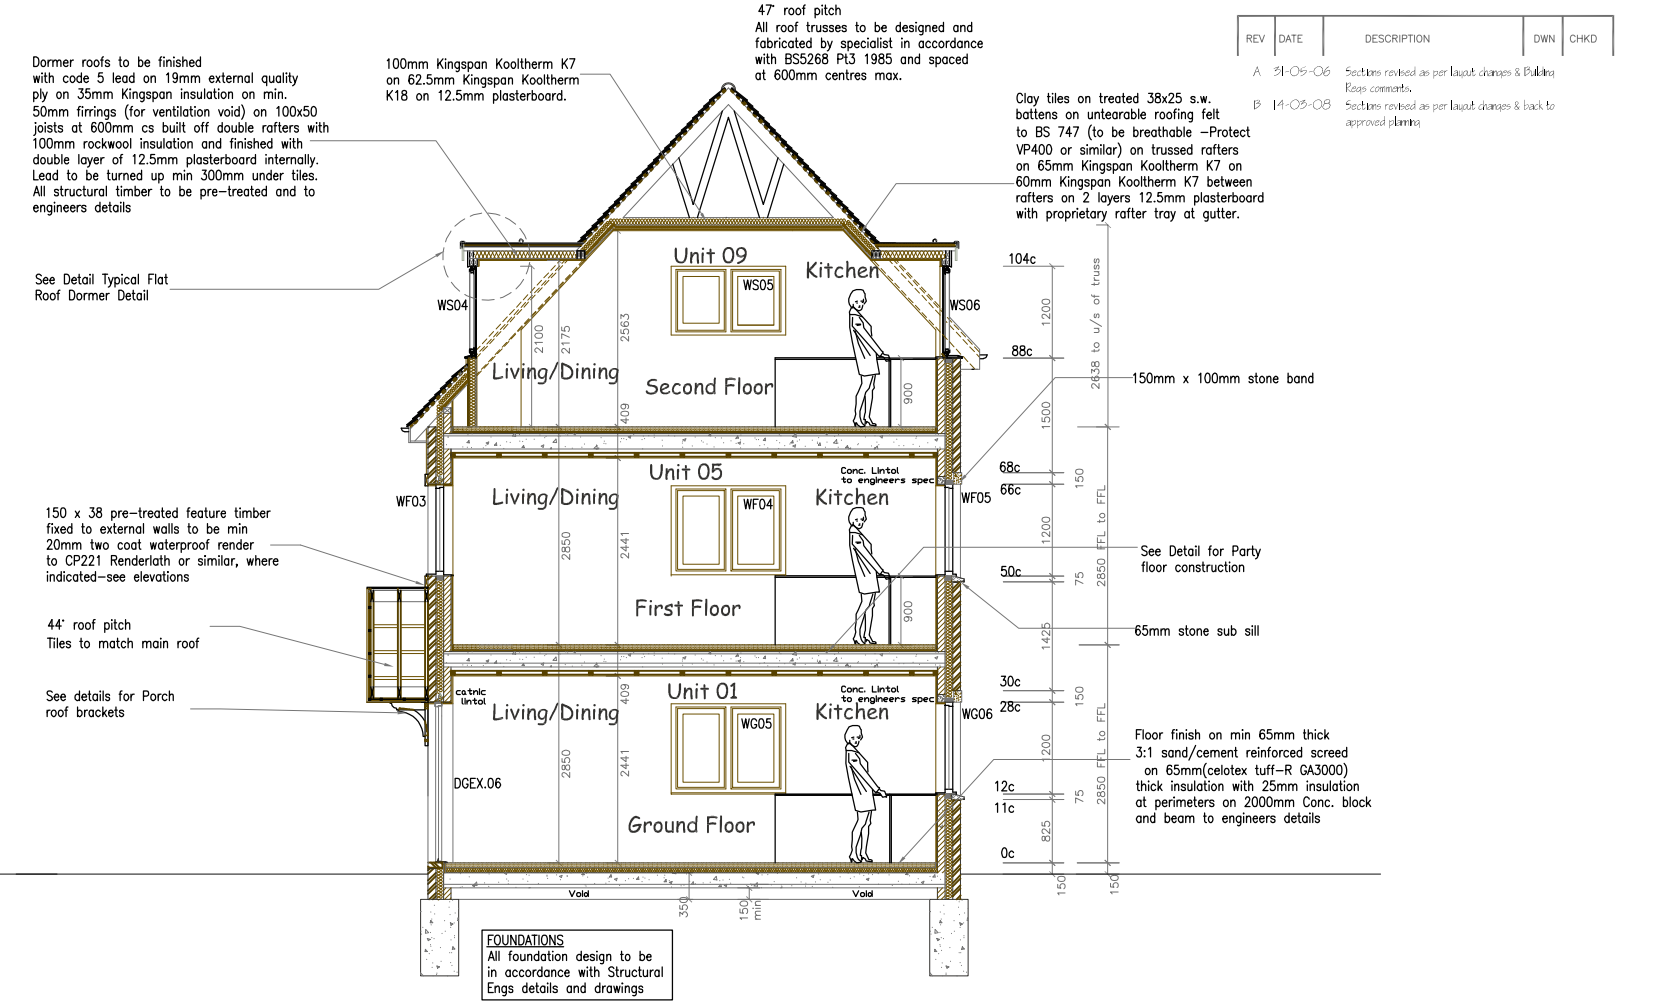

Section B - B

REV	DATE	DESCRIPTION	DWN	CHKD
A	31-05-06	Sections revised as per layout changes & Building Regs comments.		
B	14-09-08	Sections revised as per layout changes & back to approved planning		

WALL LEGEND	
	Facing brickwork – External walls
	100mm Wall Blockwork Strength, density and type of block selected to be to engineers specification and to be checked against Approved Document Part E
	90mm timber studwork with 90mm rockwool insulation, engineer to confirm and specify all structural elements
	External 302.5 cavity wall with 102.5mm facing brickwork externally, 100mm cavity with 100mm rockwool insulation,100mm block work with 12.5mm plasterboard on dabs
	External 302.5 cavity wall with 20mm render on 100mm blockwork externally, 102.5mm cavity with 100mm rockwool insulation,100mm block work with 12.5mm plasterboard on dabs
	Party Walls 275mm comprising of two skins of 100mm blockwork with 75mm clear cavity. Walls to receive 12.5mm plasterboard on dabs to both room surfaces
	First & Second Floors –75mm Metal studwork, with 12.5mm plasterboard either side
	75mm Insulated metal studwork, marine ply to bath walls and plasterboard to the other side of stud work
	Ground floor – Internal walls to be 100mm Wall Blockwork with 12.5mm plasterboard on dabs either side. Strength, density and type of block selected to be to engineers specification and to be checked against Approved Document Part E

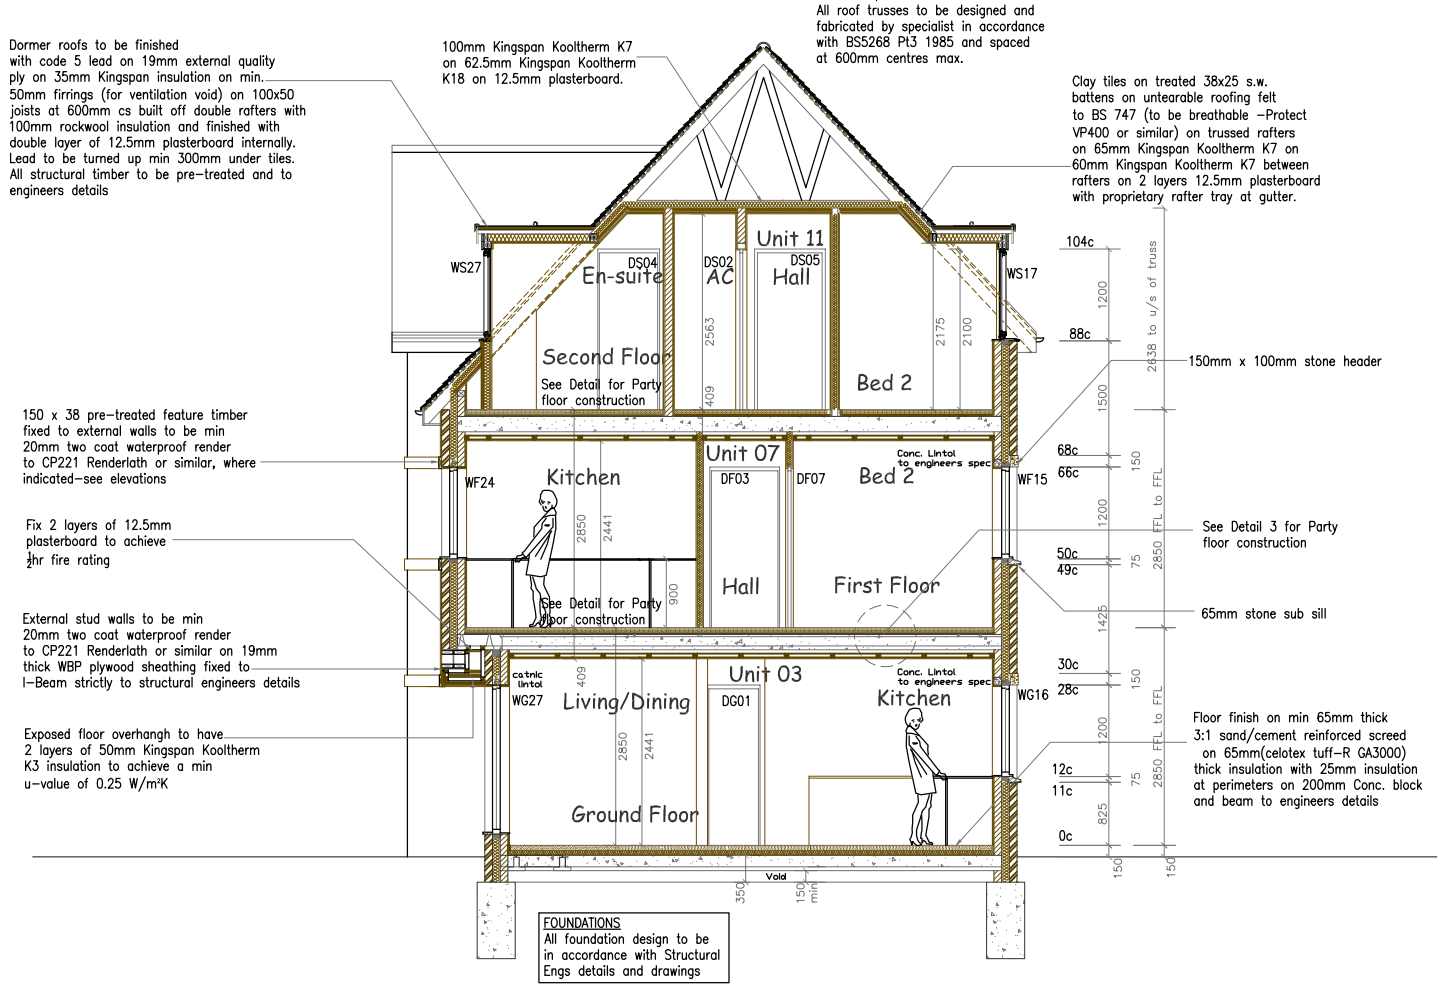

Section C - C

Architects + Interior Designers Limited
GREAT BURSTEAD SCHOOL HOUSE, 70 LAINDON ROAD, BILLERICAY, ESSEX CM12 9LD
TEL: 01277 632306 FAX: 01277 632307 E-MAIL:admin@lap-architects.com
www.lap-architects.com

project
Proposed Development
Northendon
Manchester

client
Broadfield Properties

drawing title
Working Drawings-
Section A-A,B-B & C-C

drawing number
6383/09

revision
B

checked

scale 1:50

drawn AH

date Aug 08