NOTES

Copyright: All rights reserved.
This drawing must not be reproduced without permission.
This drawing must not be scaled. Dimensions are in millimetres unless specified.

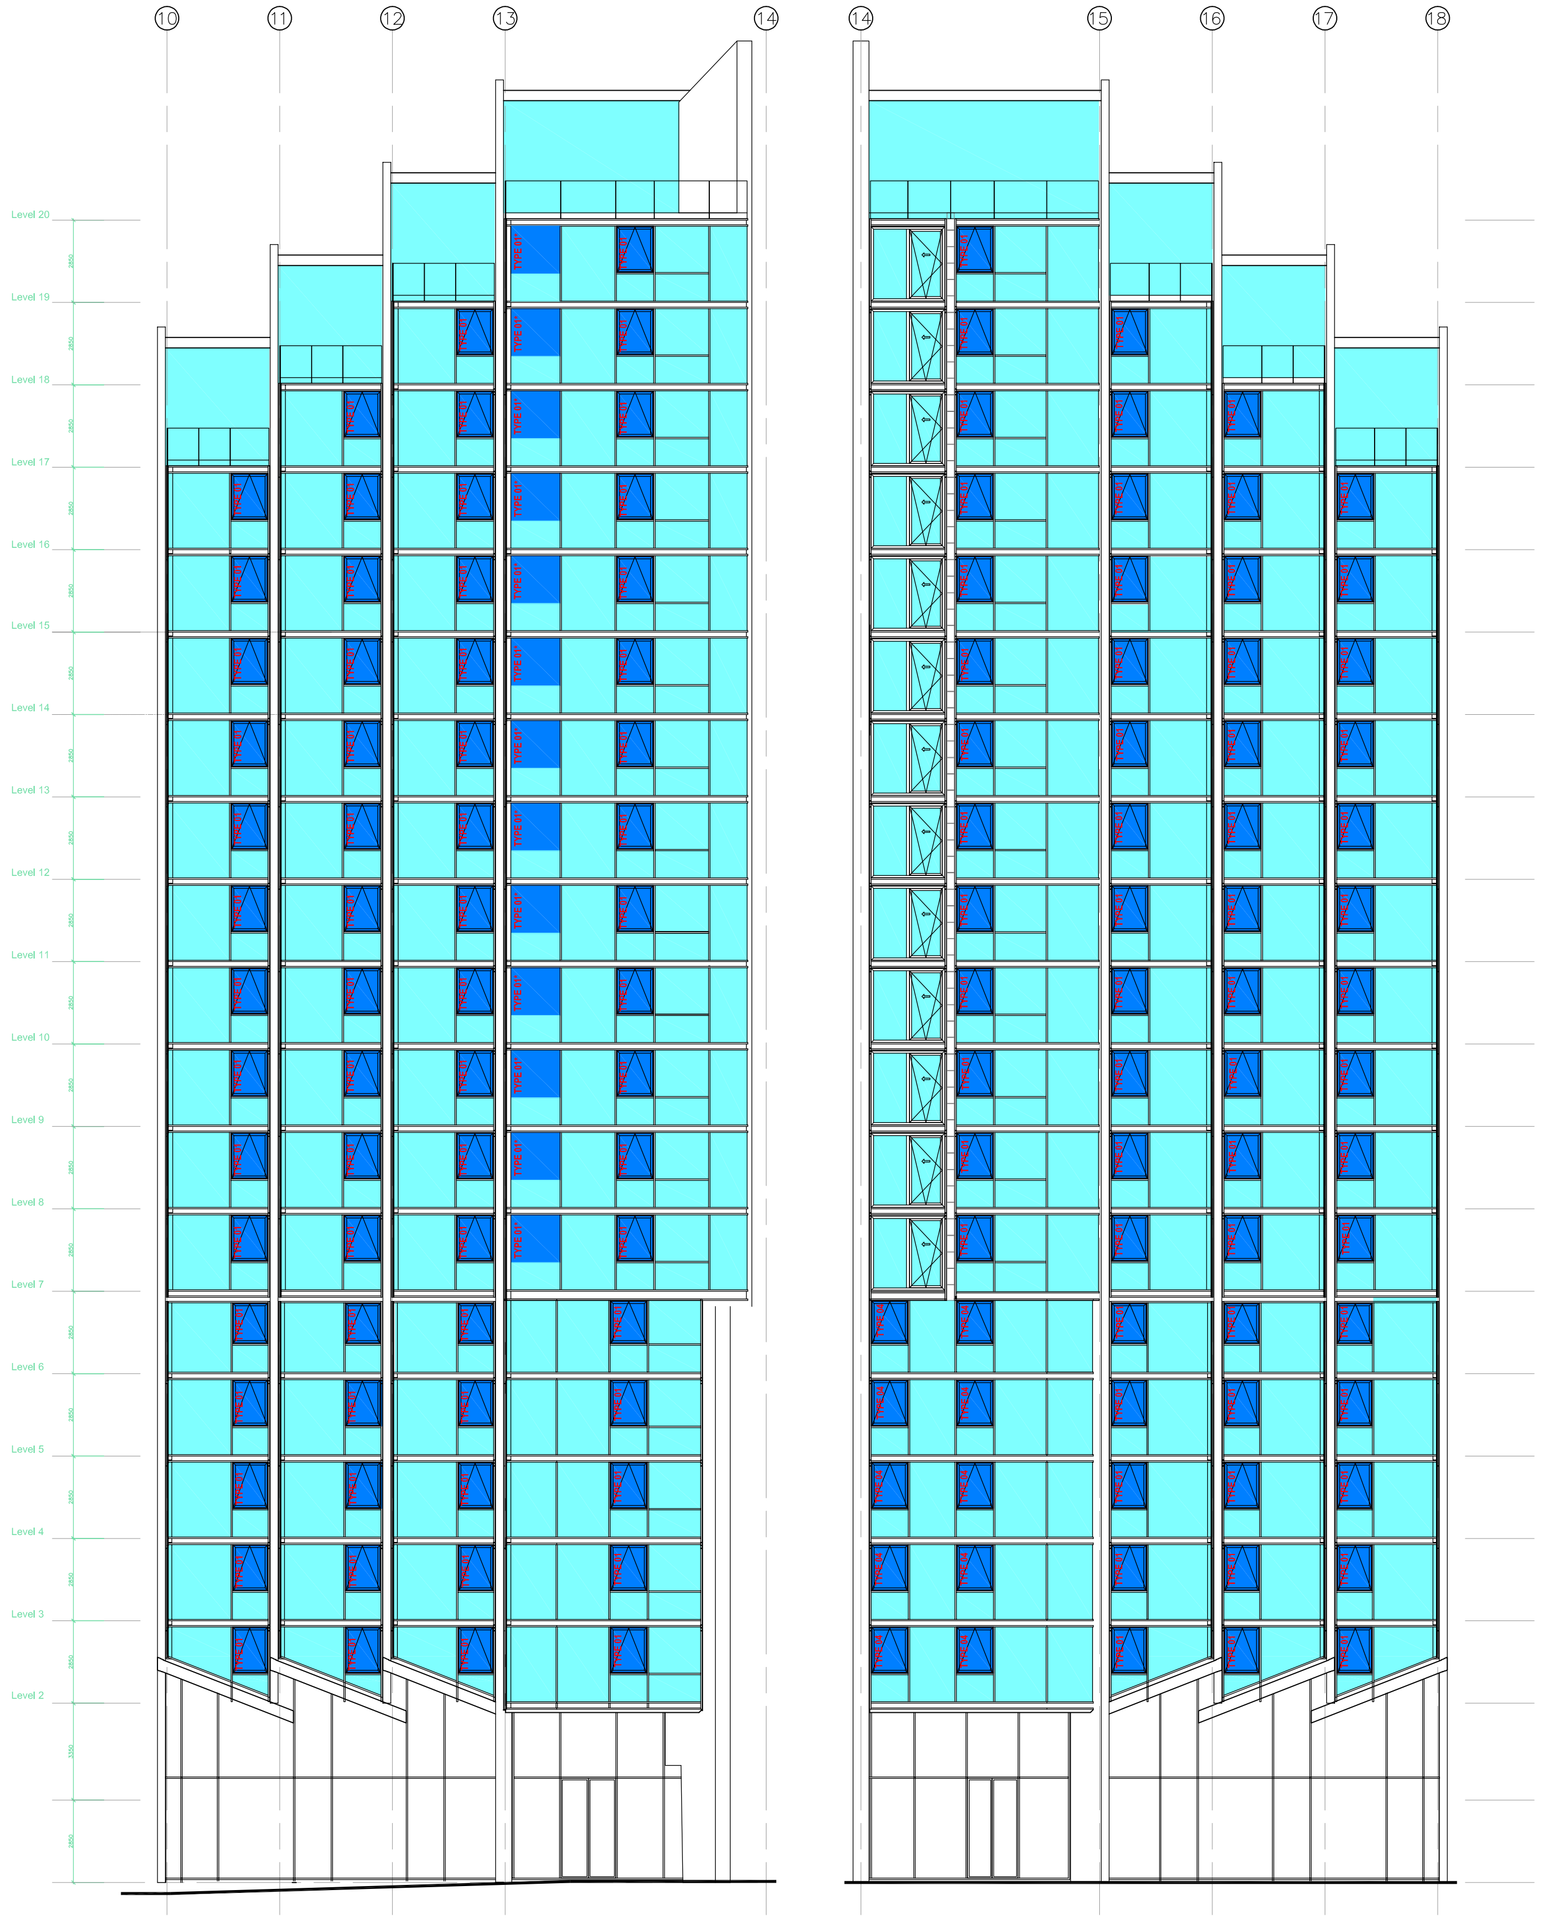

BLOCK B - Elevation D Reference Elevation

COLOUR KEY

Existing section of fixed glazing replaced with new double opening light and single opening light to be replaced with double opening light

Film applied to existing double glazed units

New vertical side guarding to opening lights

Scope of works:

New opening windows to be manufactured off site to match existing. All double glazed units to new windows to finished externally with 3M Prestige 40 film to match treatment to existing double glazed units. (new windows indicated in dark blue on reference elevation)

Application of solar control film externally to existing windows (indicated in light blue on reference elevation). Beading to be removed and re-instated once film is applied to full extent of double glazed unit. Any damaged elements in the course of the above to be replaced with new.

Floor spandrel areas of curtain wall screens to be replaced with powder coated aluminum panels introducing mullions lining through with glazing verticals, all to match existing in colour and profile.

Type 01/04 window modification (137No.) - Replace existing windows with new 2 no. stacked opening lights.

Type 01* window modification (12No.) - New transom added to existing curtain wall screen to allow new windows with new 2 no. stacked opening lights.

Key Plan

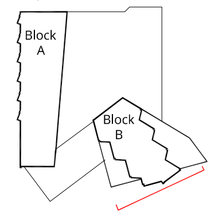

GLAZING ALTERATION TYPE 01/04

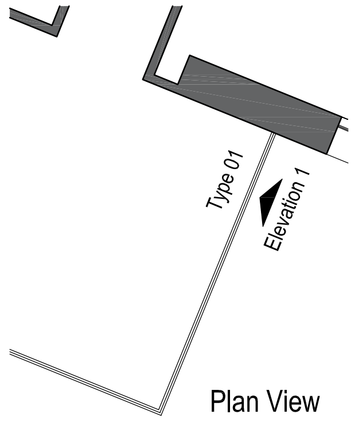

Plan View

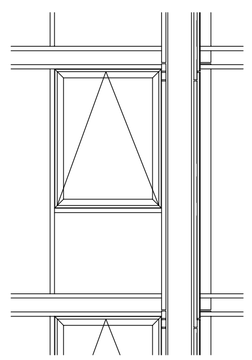

Elevation 1 as existing

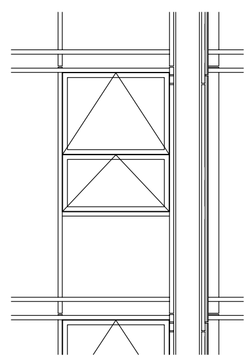

Elevation 1 as proposed

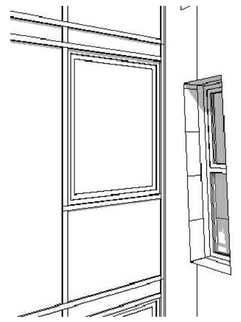

Existing 3D view

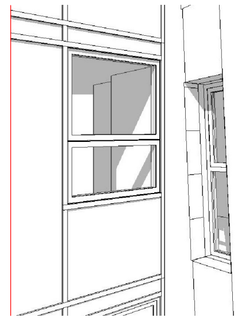

Proposed 3D view

Type 01/04 window modification (137No.) - Replace existing opening lights with new 2 no. stacked opening lights. Frame finish to match existing RAL 9004 Matt.

GLAZING ALTERATION TYPE 01*

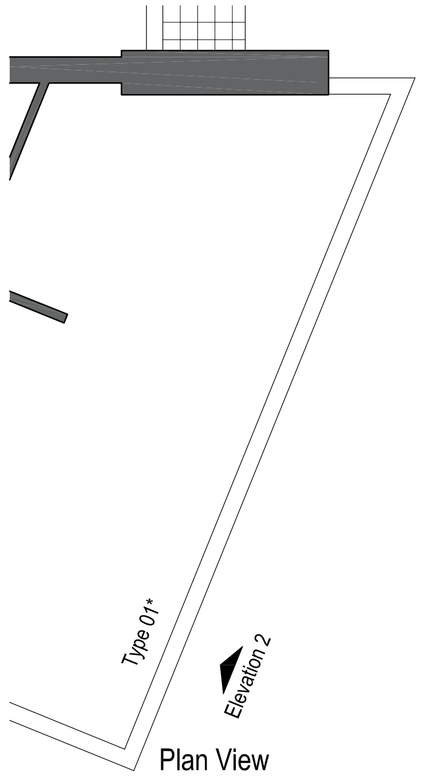

Plan View

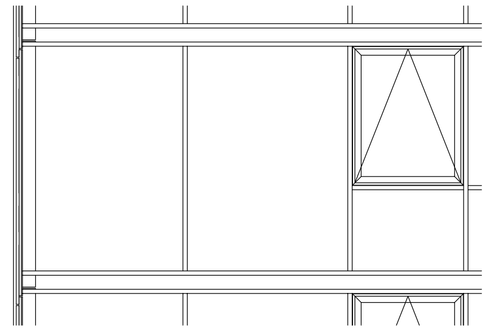

Elevation 1 as existing

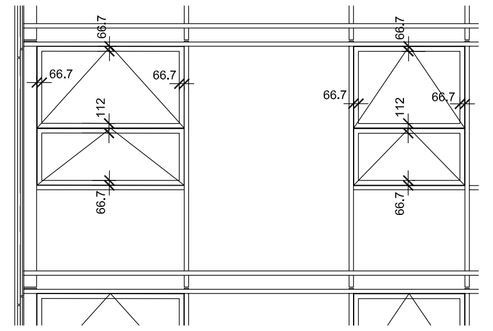

Elevation 1 as proposed

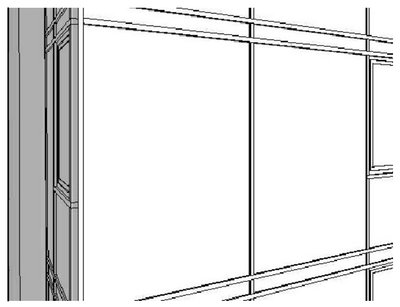

Existing 3D view

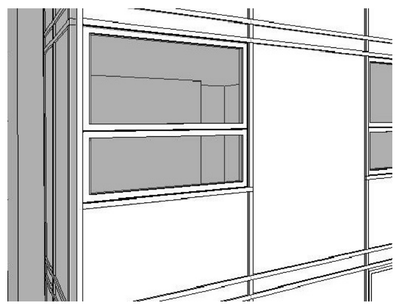

Proposed 3D view

Type 01* window modification (12No.) - New transom added to existing curtain wall screen to allow new windows with new 2 no. stacked opening lights. Existing opening light replaced with double stacked openers.
Frame finish to match existing RAL 9004 Matt.

REV	DATE	REVISION NOTE	BY	CHECK
E	18.09.20	Proposed frame dimensions and finish added	JH	NA
D	17.09.20	Window Type 01/04 updated with slimline frame section	JH	NA
C	06.07.20	Updated to LCR comments	JH	NA
B	16.06.20	PLANNING ISSUE	JH	NA
A	09.06.20	Window type 05 remamed to 04, Scope of works added	JH	NA
P0	27.05.20	First Issue	JH	NA

elliswilliams ARCHITECTS
Wellfield Chester Road Preston Brook WA7 3BA
T: +44 (0)1928 752 200 E: info@ewa.co.uk

Islington Wharf Manchester
Block B - Elevation D (SE) Reference Elev
2212_10517 REV E
STATUS | PLANNING SCALE | as shown
DRAWN BY | JH DATE | 21.05.20
2212-EWA-B-ZZ-DR-A-10517