



NOTE
ALL DIMENSIONS ARE TO BE CHECKED
ON SITE PRIOR TO THE START OF WORKS.
IF ANY DISCREPANCIES ARE TO BE FOUND
THEN THIS OFFICE IS TO BE NOTIFIED AS
SOON AS POSSIBLE

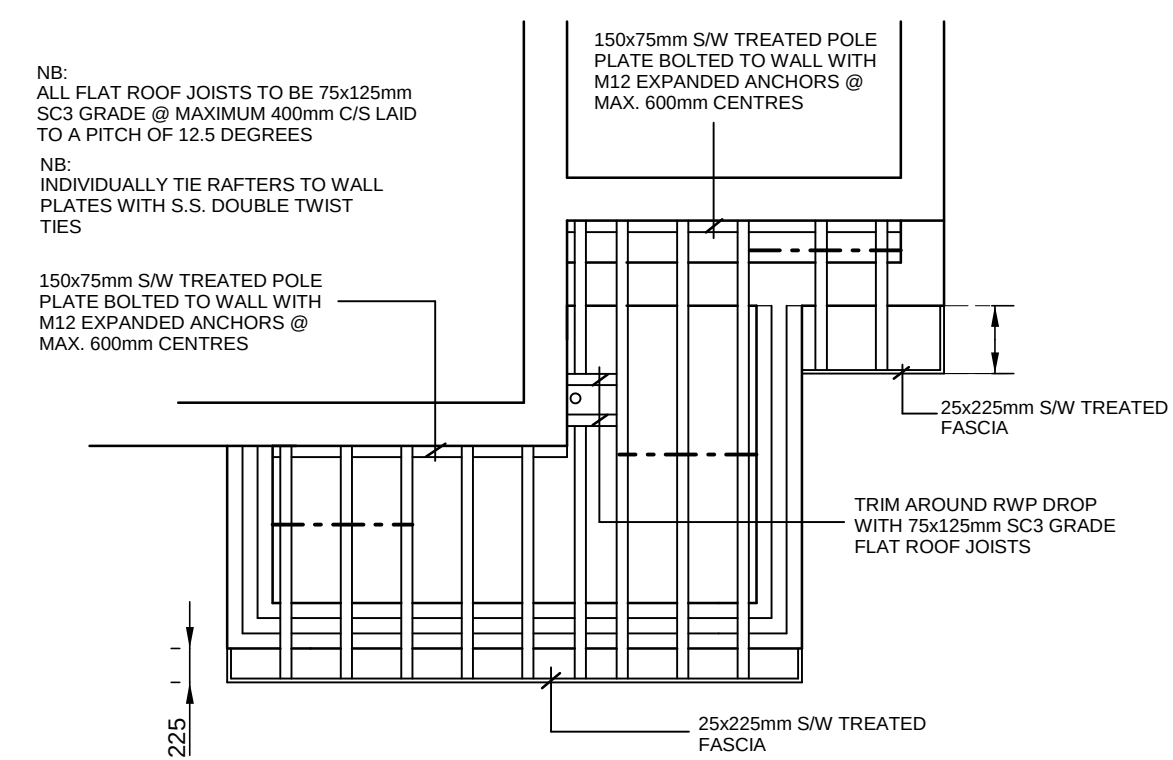

ROOF PLAN


----- DENOTES 30x5mm M.S. STRAPS
OVER 3NO. JOISTS AT MAX.
1200mm CENTRES. LATERAL
RESTRAINT STRAPS ARE TO BE
OVER NOGGINS BETWEEN
RAFTERS

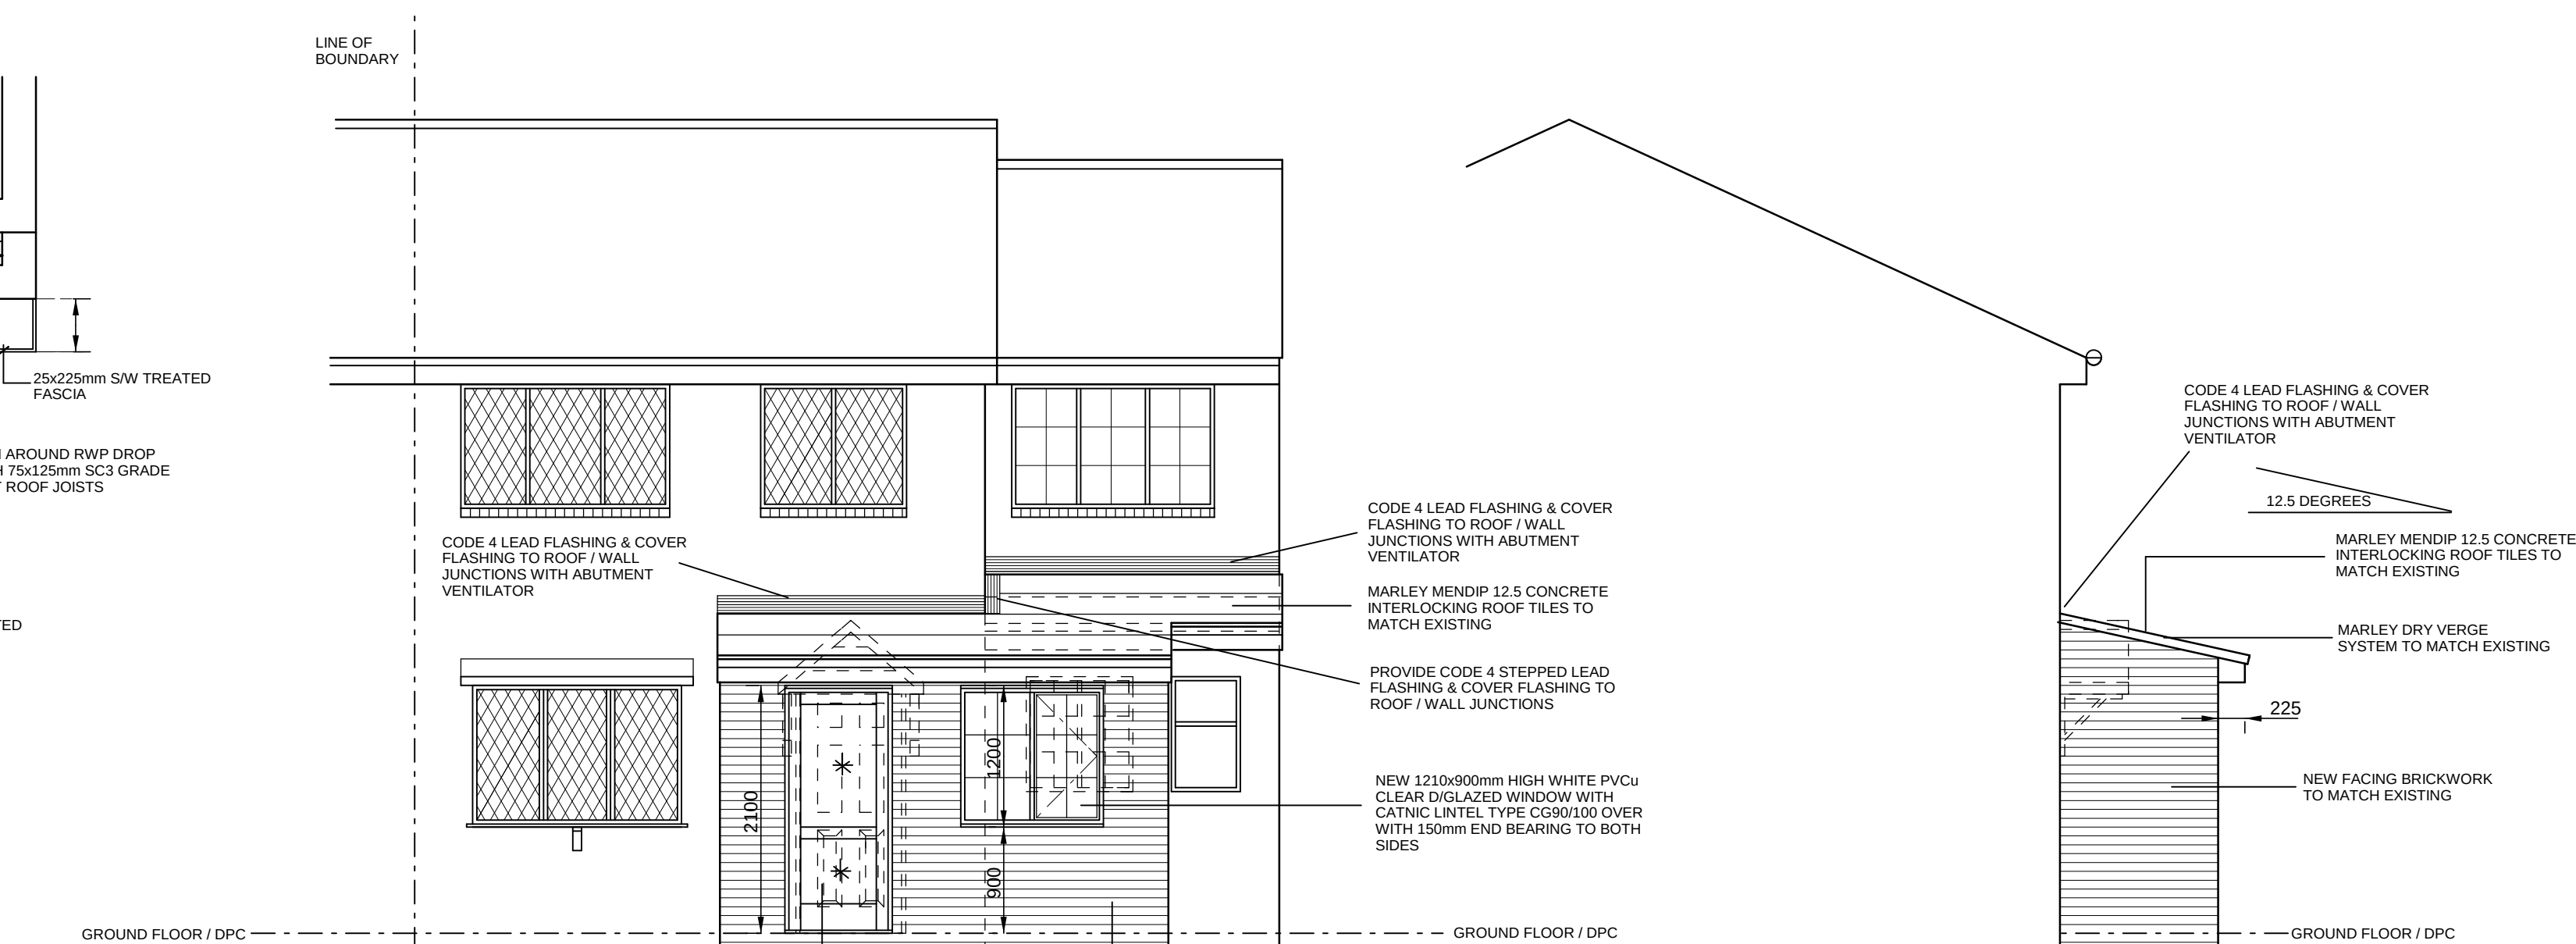


FRONT ELEVATION

* DENOTES TOUGHENED SAFETY GLASS TO B.S.6206

PARTIAL SIDE ELEVATION

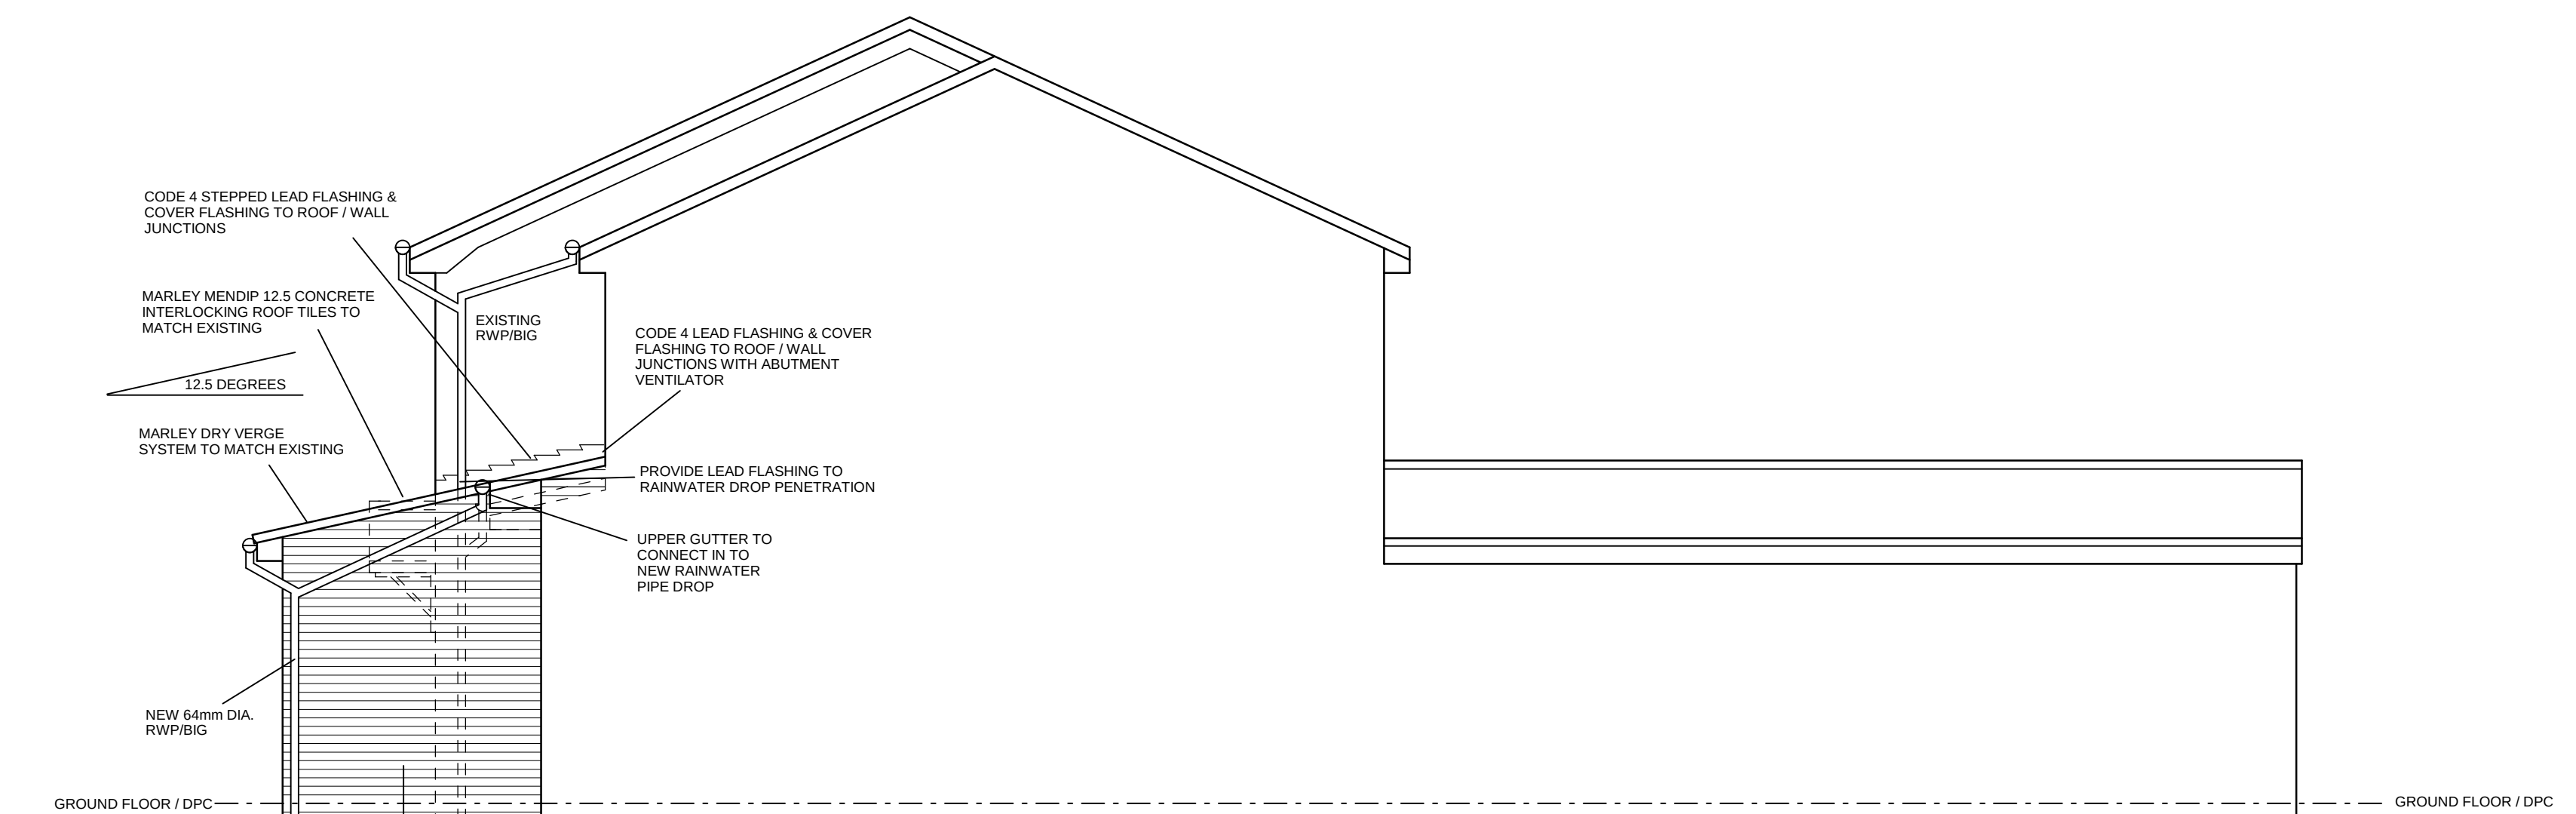

SIDE ELEVATION

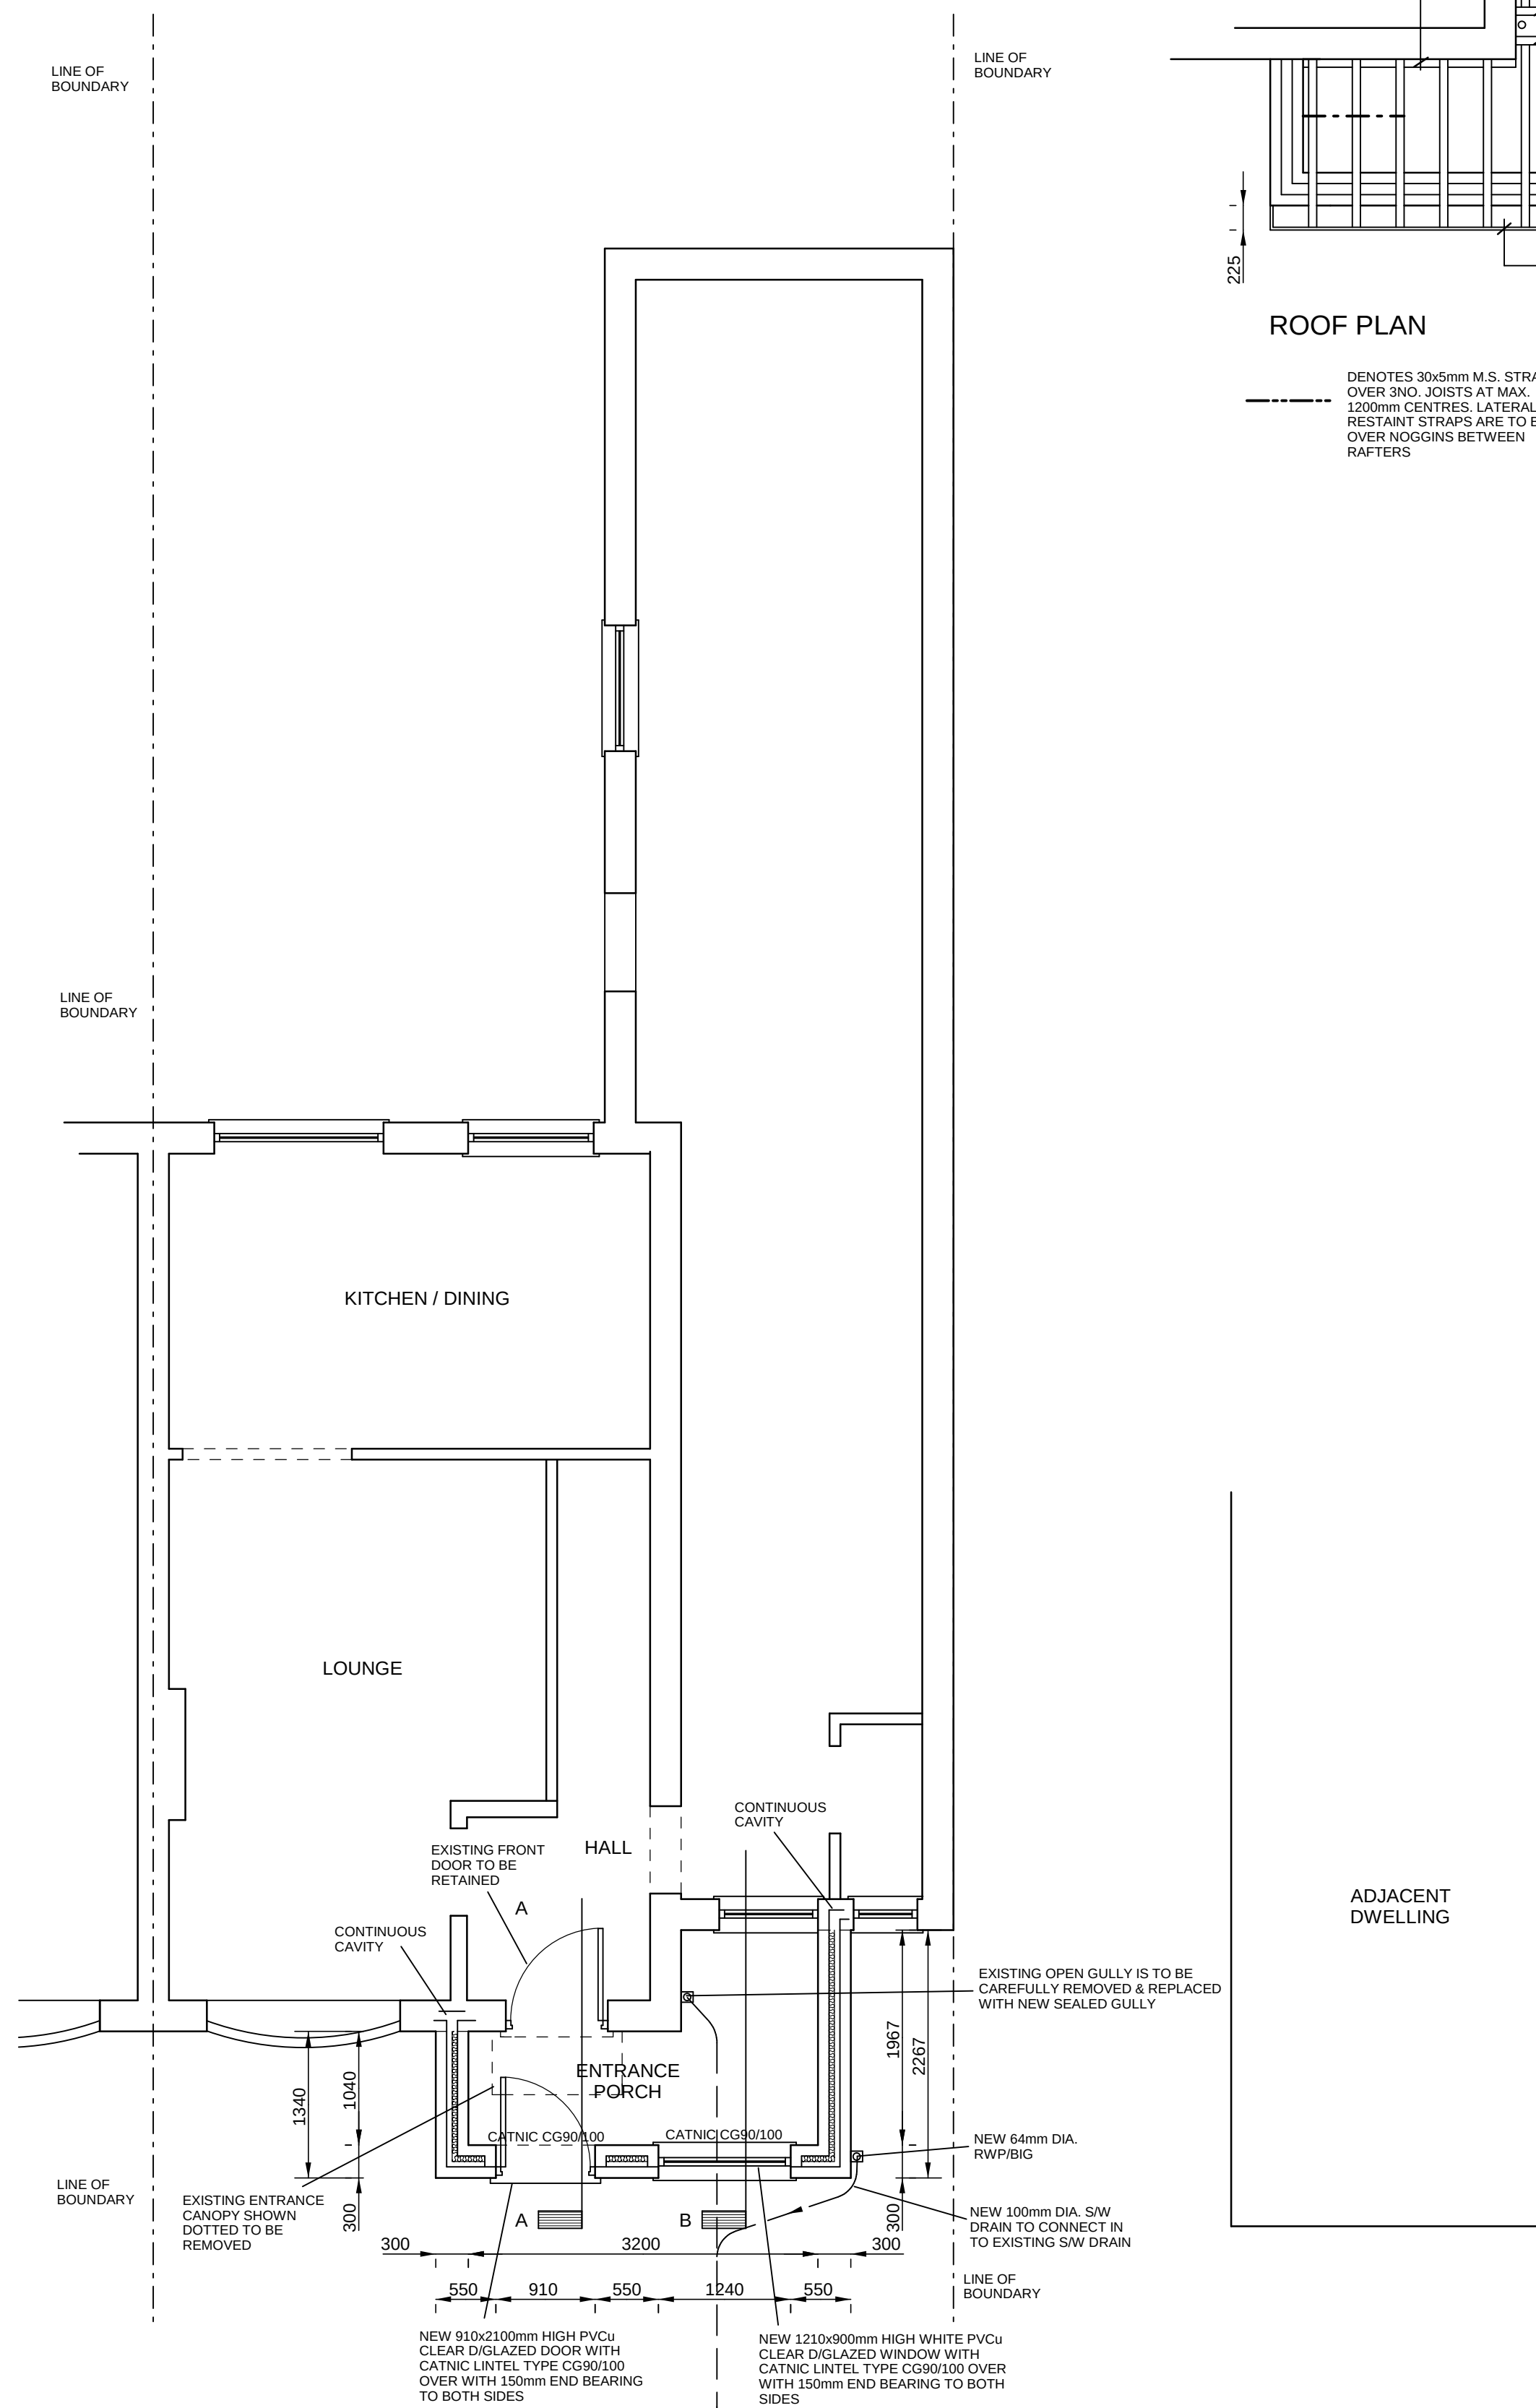


GROUND FLOOR PLAN

ASSUMED LINE / FLOW OF EXISTING
SURFACE WATER DRAINAGE SYSTEM.
THIS IS TO BE CONFIRMED BY THE
CLIENT'S BUILDER PRIOR TO THE START
OF WORK

C.D.M. HAZARD
ELECTRIC SERVICE & GAS SERVICE
IN THE VICINITY OF THE NEW WORKS

NB: ALL DRAINAGE TO THE SATISFACTION
OF THE LOCAL AUTHORITY BUILDING
INSPECTOR

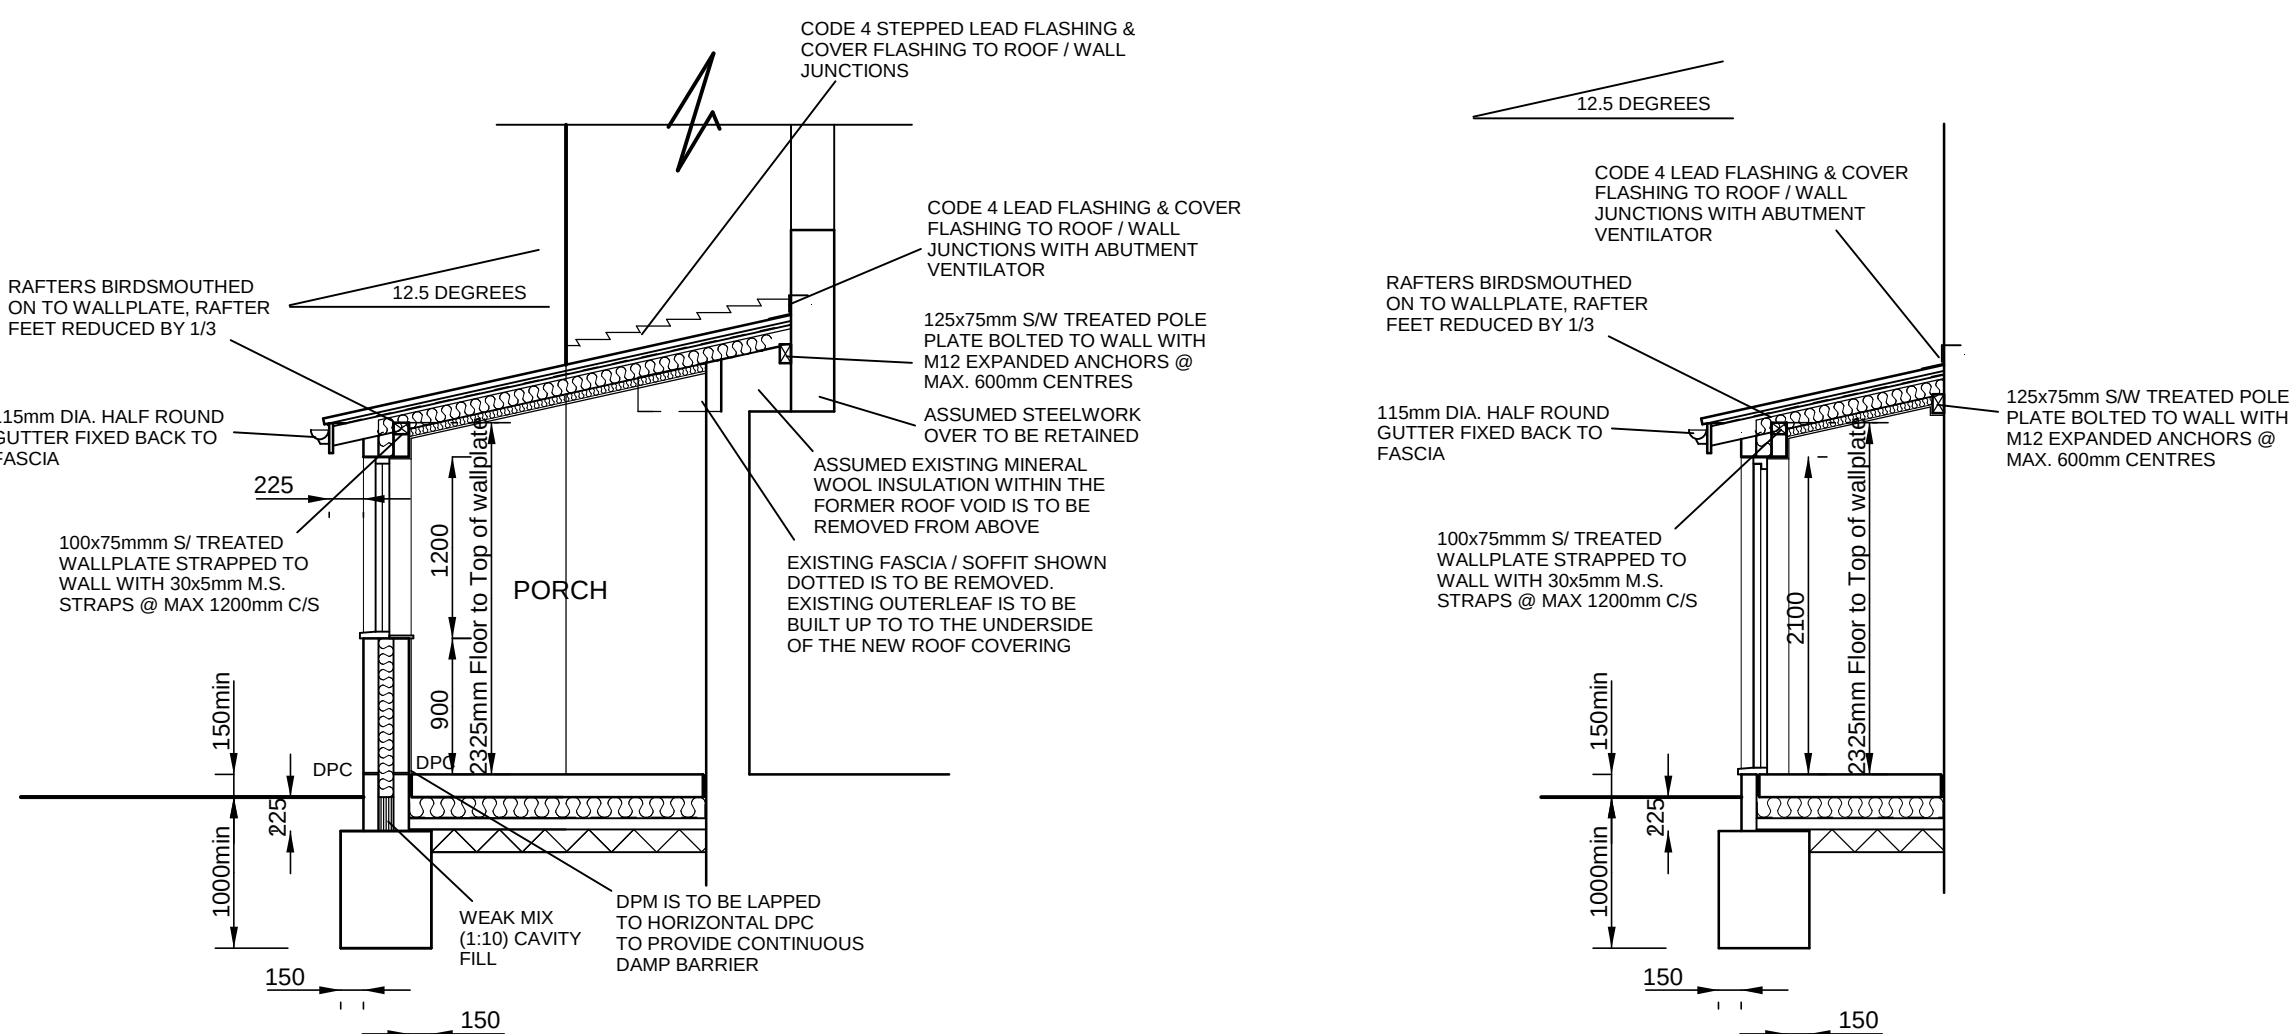

SECTION A

SECTION B

[illegible]