
| REVISION | DATE | DESCRIPTION |
|---|---|---|
| A | 16.11.01 | Top of stair/lift shaft revised; windows revised; junction with lean-to revised; references added; rwp's added |
| B | 07.01.02 | Brickwork expansion joints indicated |
| C | 20.06.02 | Amended in line with Value Engineering exercise and revised planning application. Structure/cavity walls setting out amended for standard brick dims. |
| D | 18.07.02 | Window references amended in line with window drawings. |
| AA | 08.08.03 | CONSTRUCTION ISSUE |

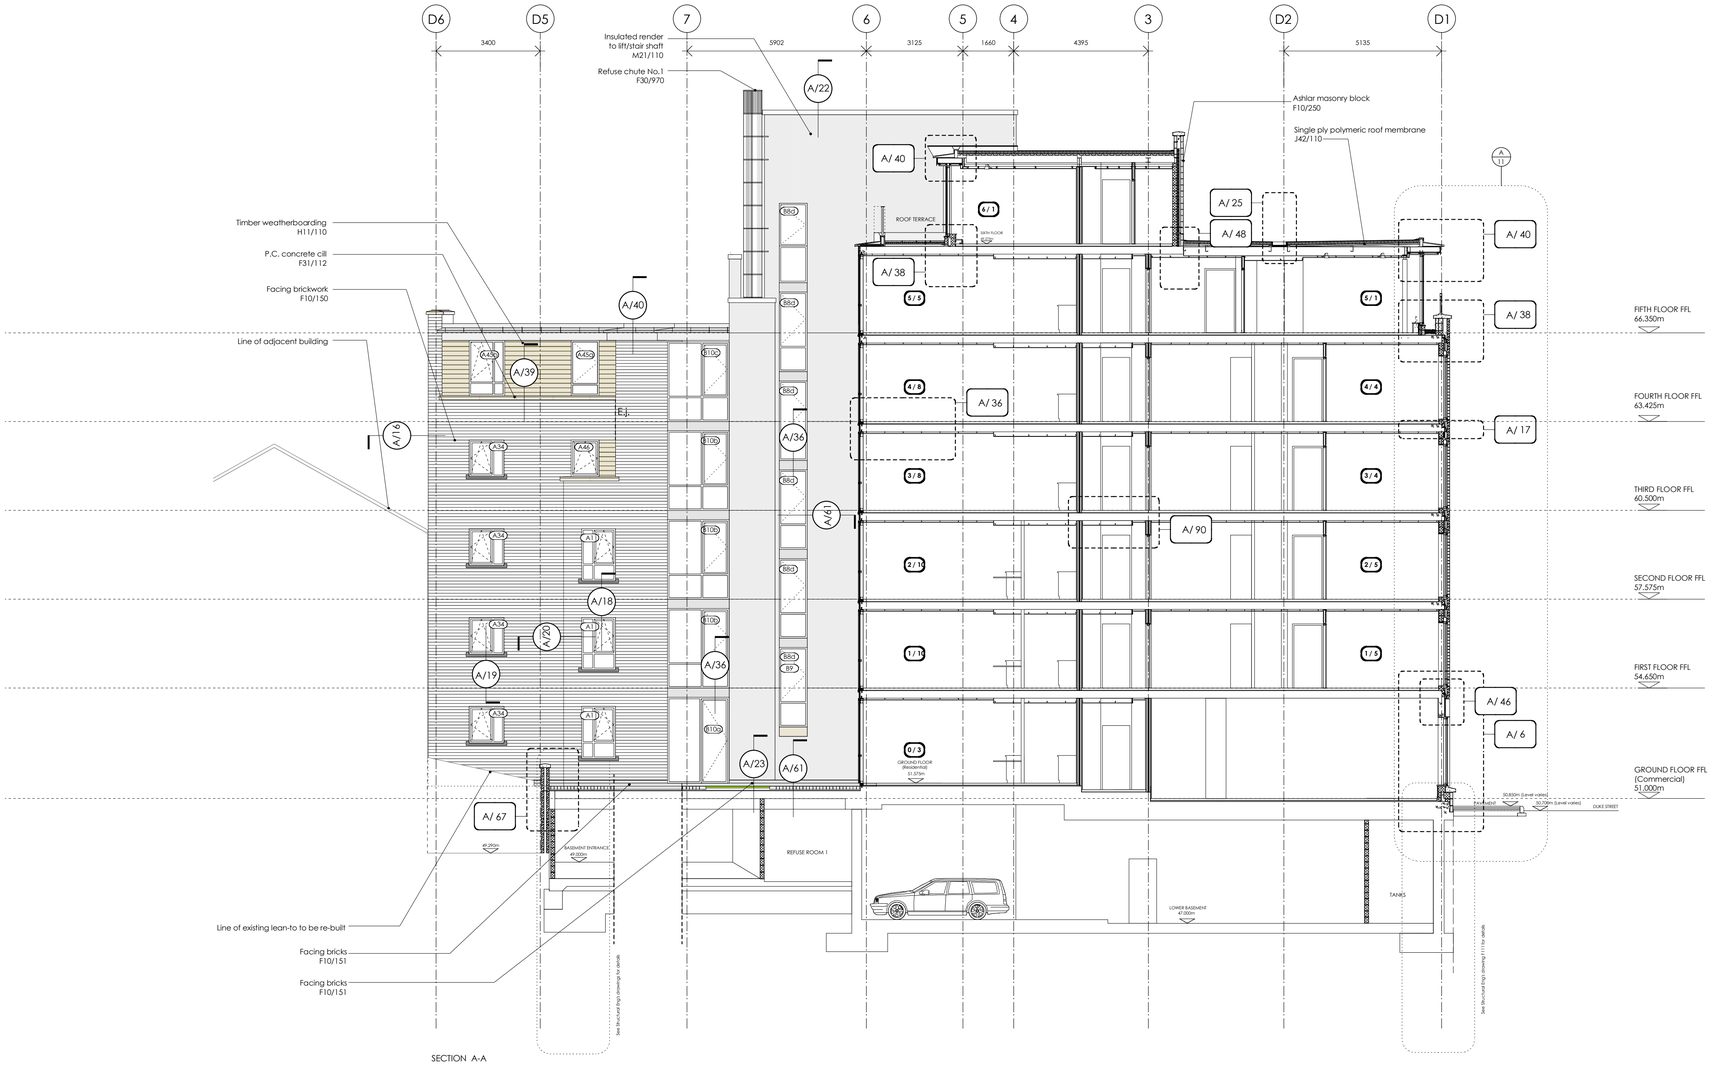



OMI ARCHITECTS
King Street Buildings, 1, Ridgefield, Manchester M2 6AG
Telephone 0161 832 2042 Fax 0161 832 2828


| | | | | | |
|---|---|---|---|---|---|
| PROJECT | Duke Street, Manchester | | | | |
| DRAWING | Section A-A | | | | |
| DATE | July 2001 | DRAWN BY | AS | SCALE | 1:100 @ A1 |
| JOB No | 1208 | DWG No | L/32 AA | | |