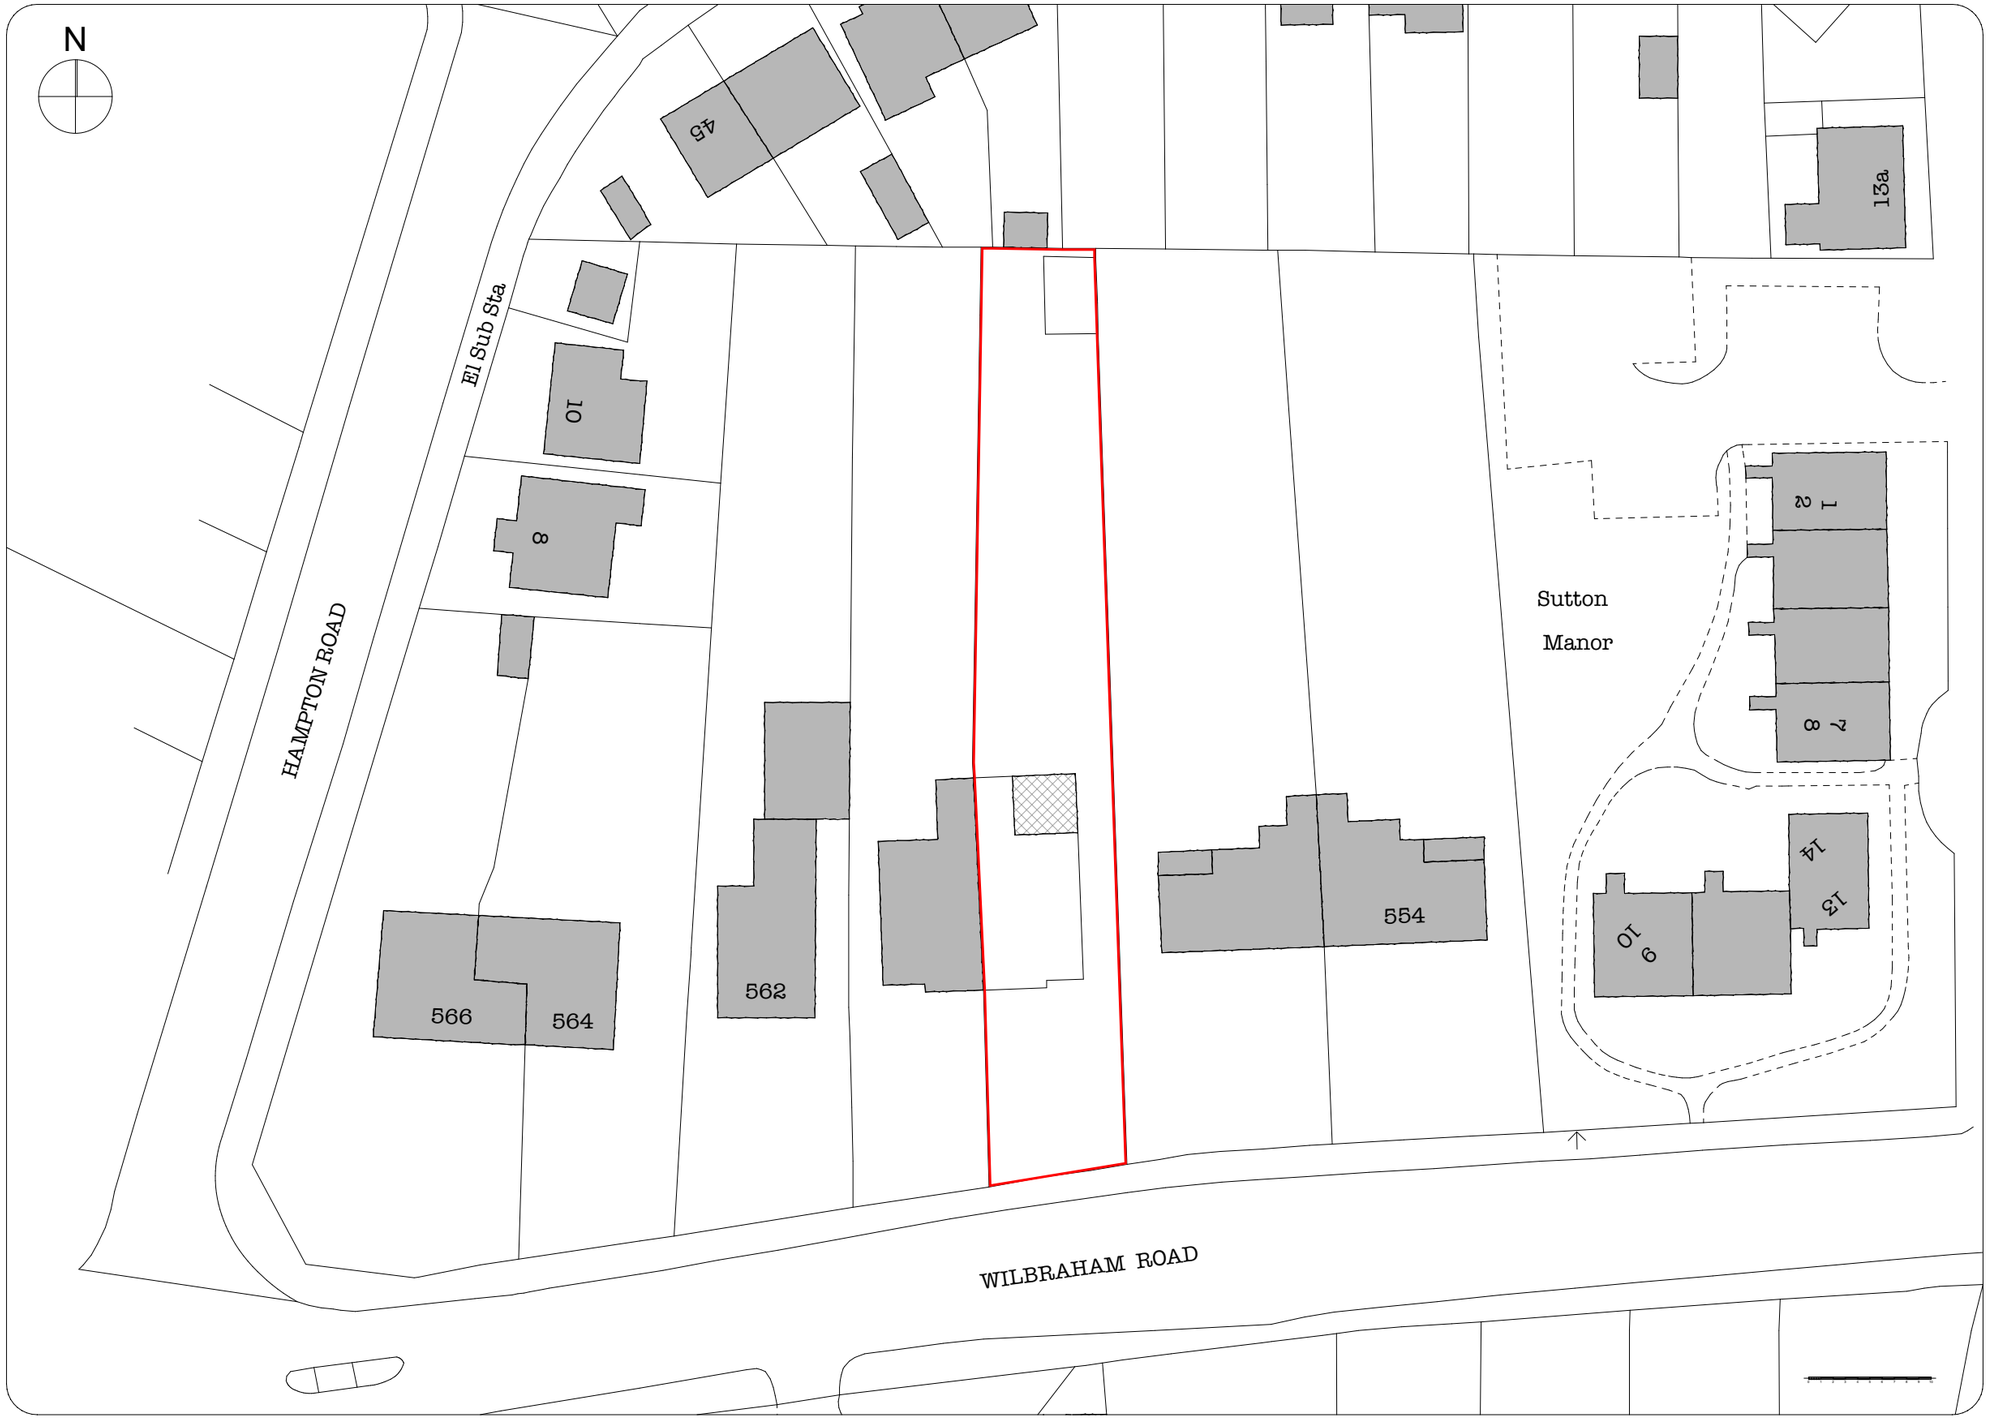

Site plan

ebrdesigns.com
design • build • manage

250 Church Road
Urmston
Manchester
M41 6HD

t: 0161 641 2533
e: info@ebrdesigns.com
w: www.ebrdesigns.com

Client
Dr T Kearney

Job Title
proposed rear extension
558 Wilbraham Road
Chorlton
Manchester
M21 9LB

Drawing Title
Site plan

Drawing Status
planning

Drawn by
JMR

Date
August 2020

Scale
1:500 @ A3

Job Number
ebr/00487

Drawing Number
A0.9

Revision	Description	Date

Do not scale. All dimensions to be checked on site prior to fabrication of components or execution of works. This drawing, the design and information contained within are copyright of ebrdesigns.com ltd and must not be used or reproduced without express permission. ebrdesigns.com ltd shall not be liable if used or reproduced without authorisation.