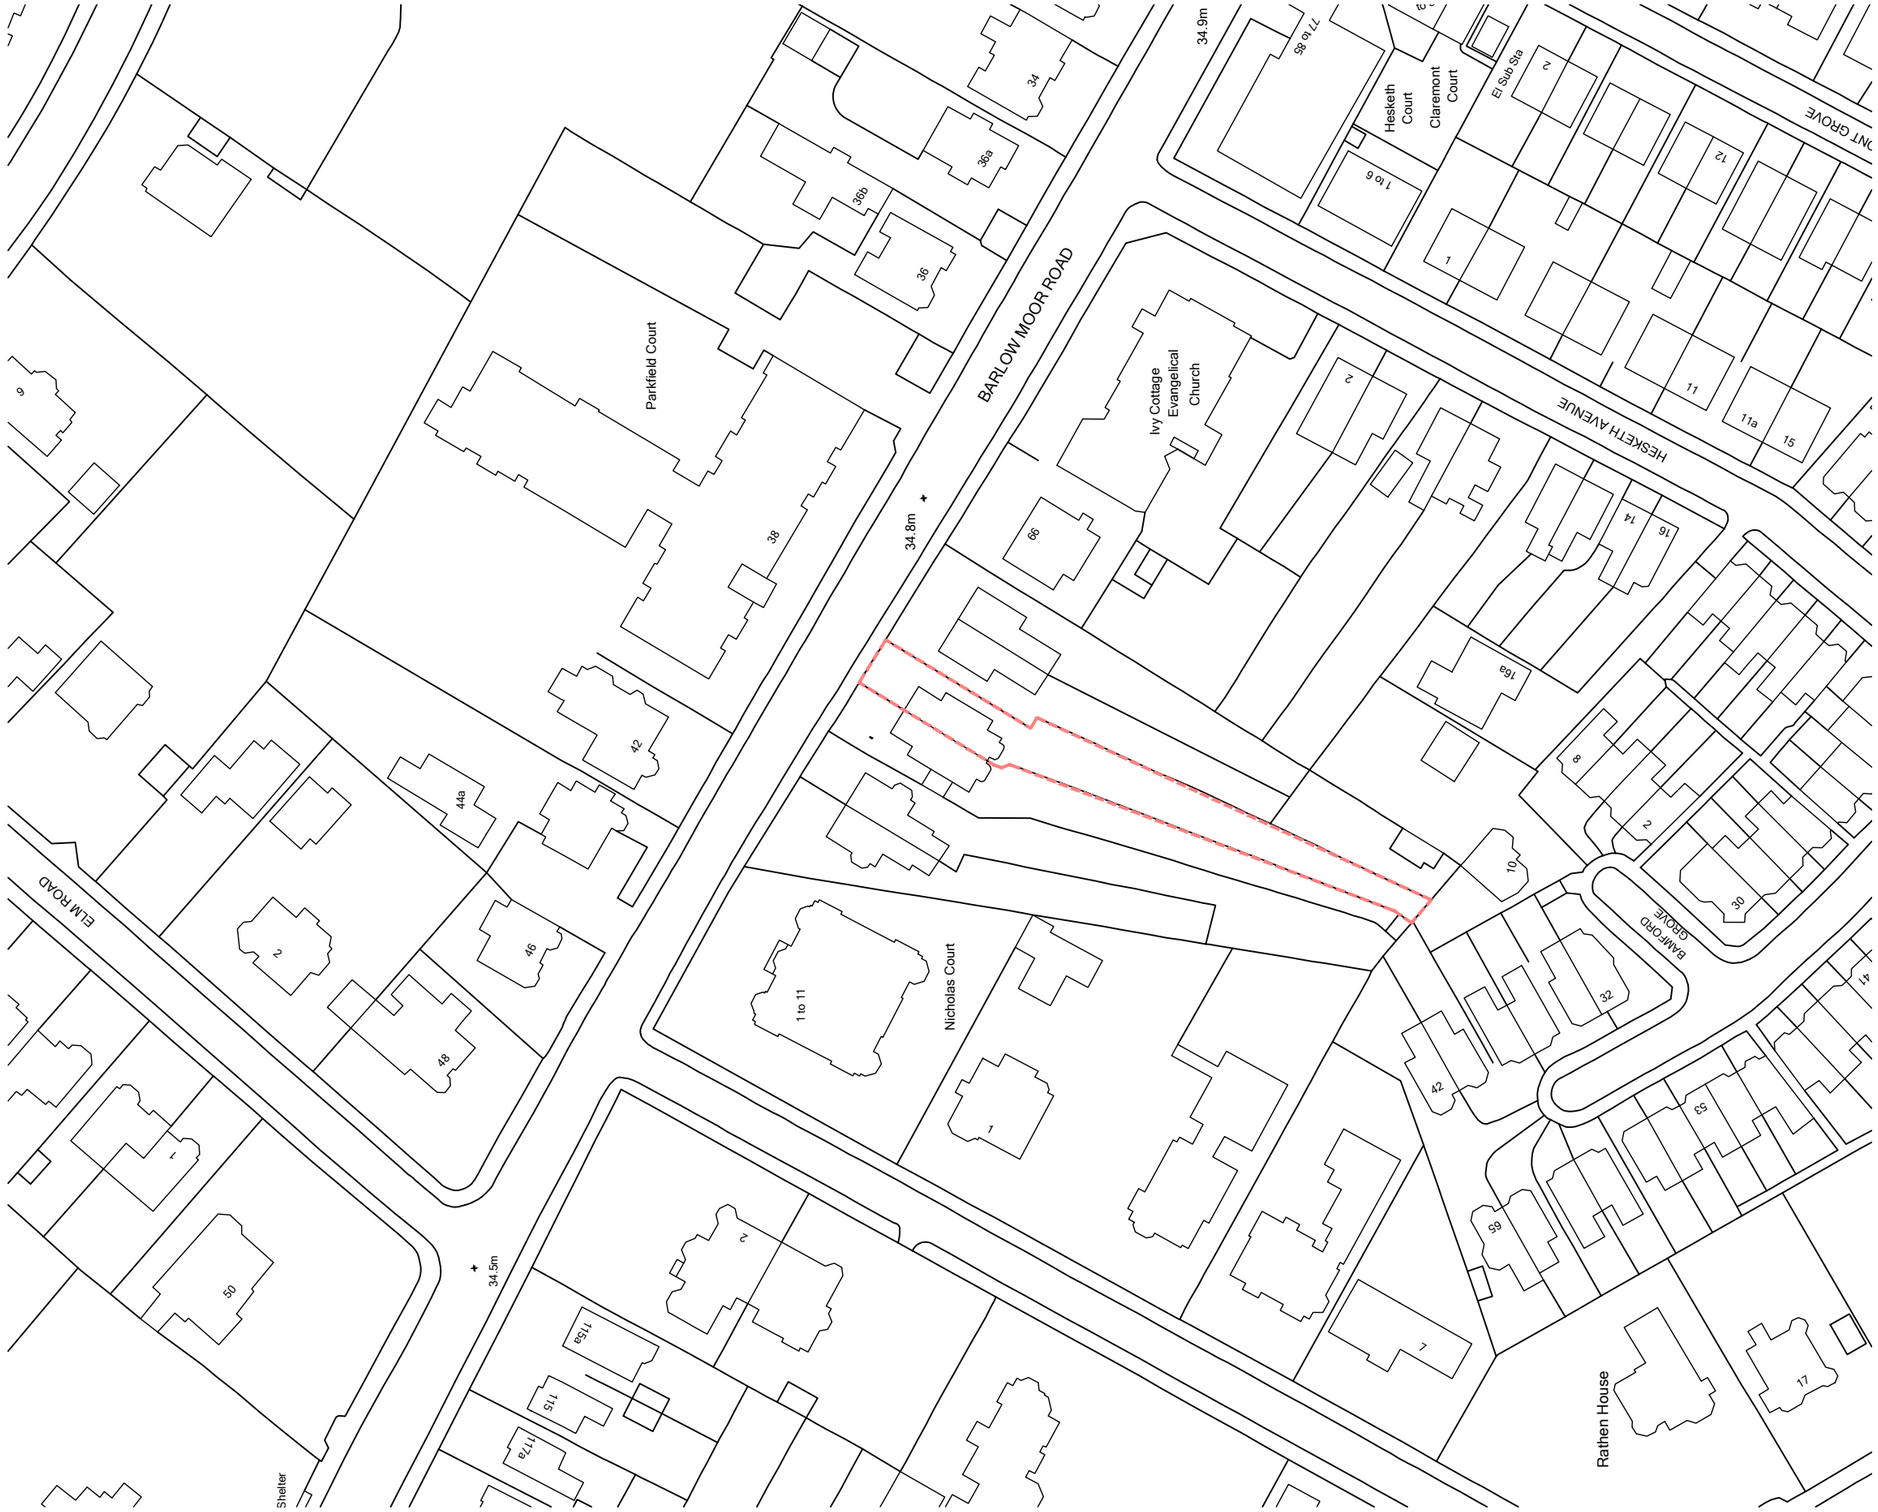


Project:

PROPOSED EXTENSION TO SIDE OF PROPERTY AT, 105 BARLOW MOOR ROAD, DIDSBURY, M20 2GP.

Drawing Title:

SITE LOCATION PLAN

NORTH

bloq architects

22B Wilson Street
Bon Lea Trading Estate
Thornaby
Stockton on Tees
TS17 7AR

Telephone: 0161 408 55 44

Website: www.bloq-architects.co.uk

Email:enquiries@bloq-architects.co.uk

Drawn by:	Scale:	Date of first issue:
DCL	1 : 1250	16 / 07 / 2019
Project No:	**Drawing No:**	**Rev No:**
1911	AL(0) 001	A