


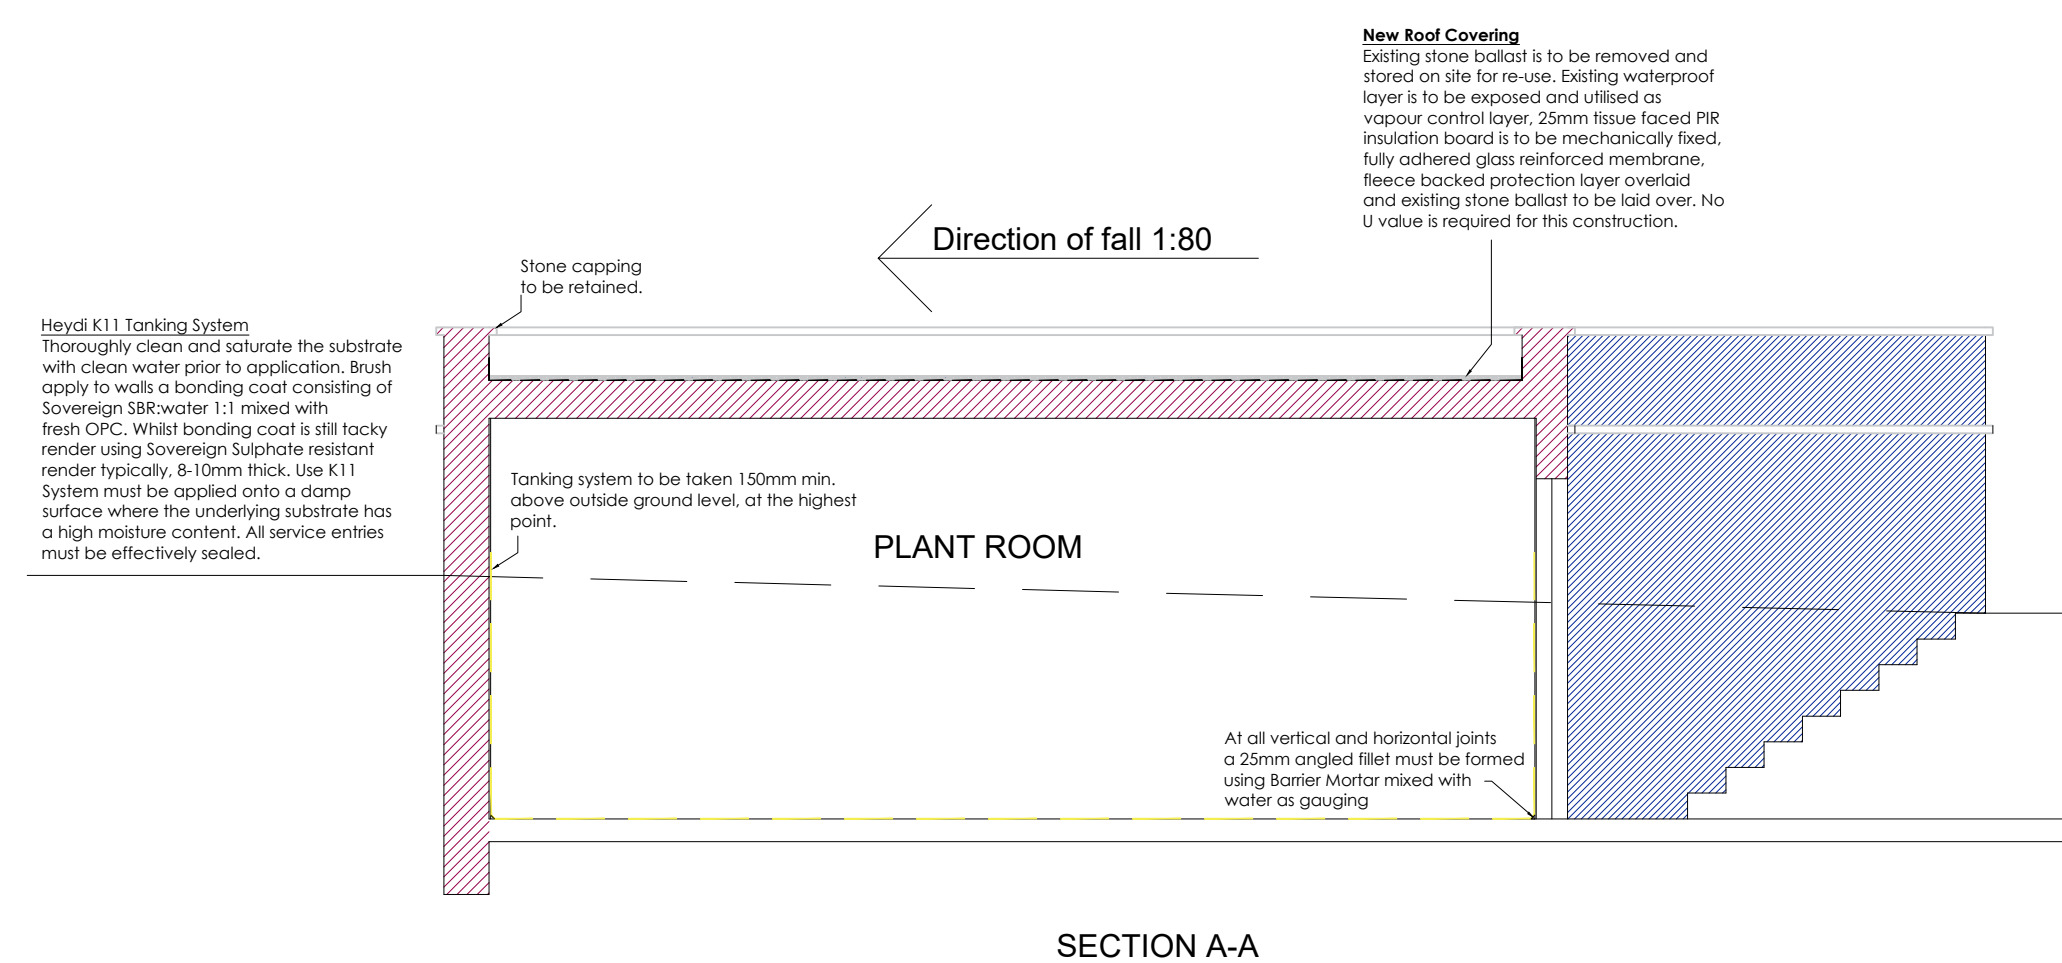


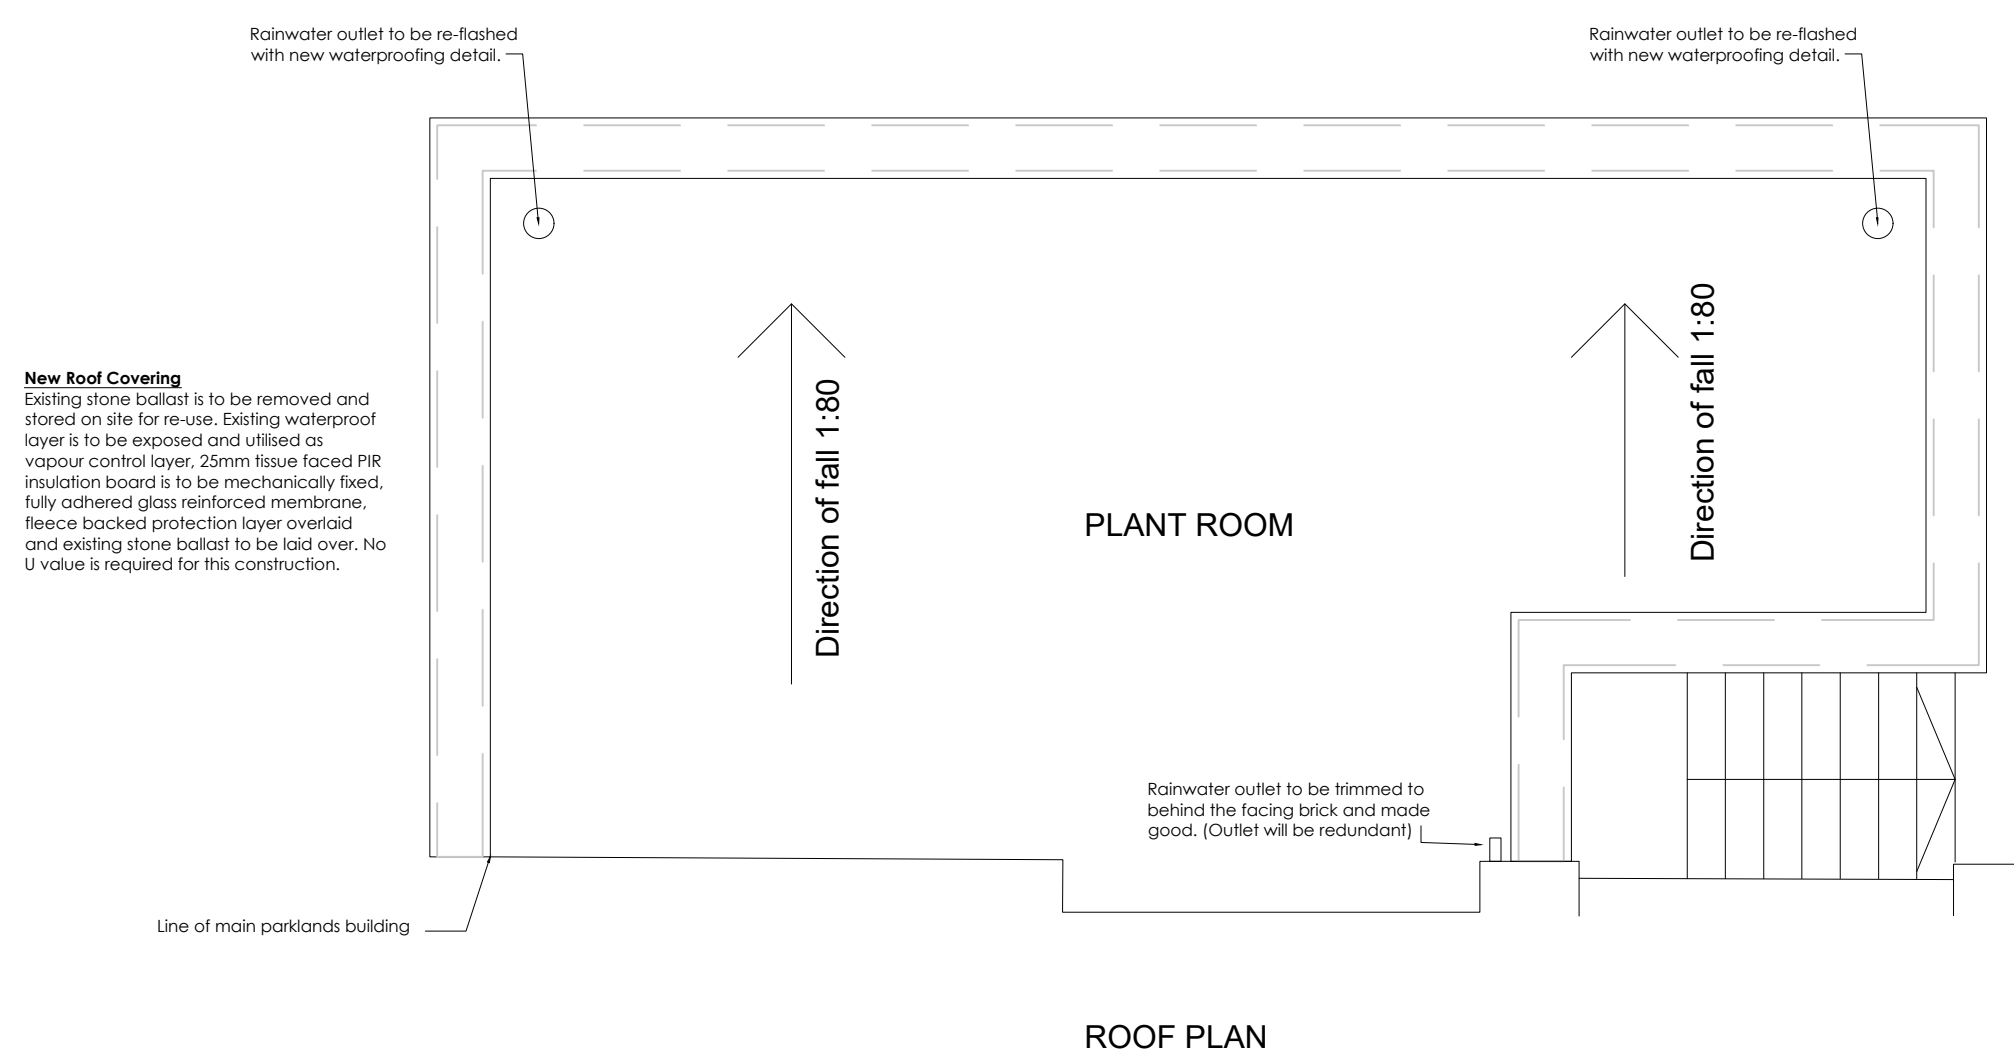

Scale 1:50

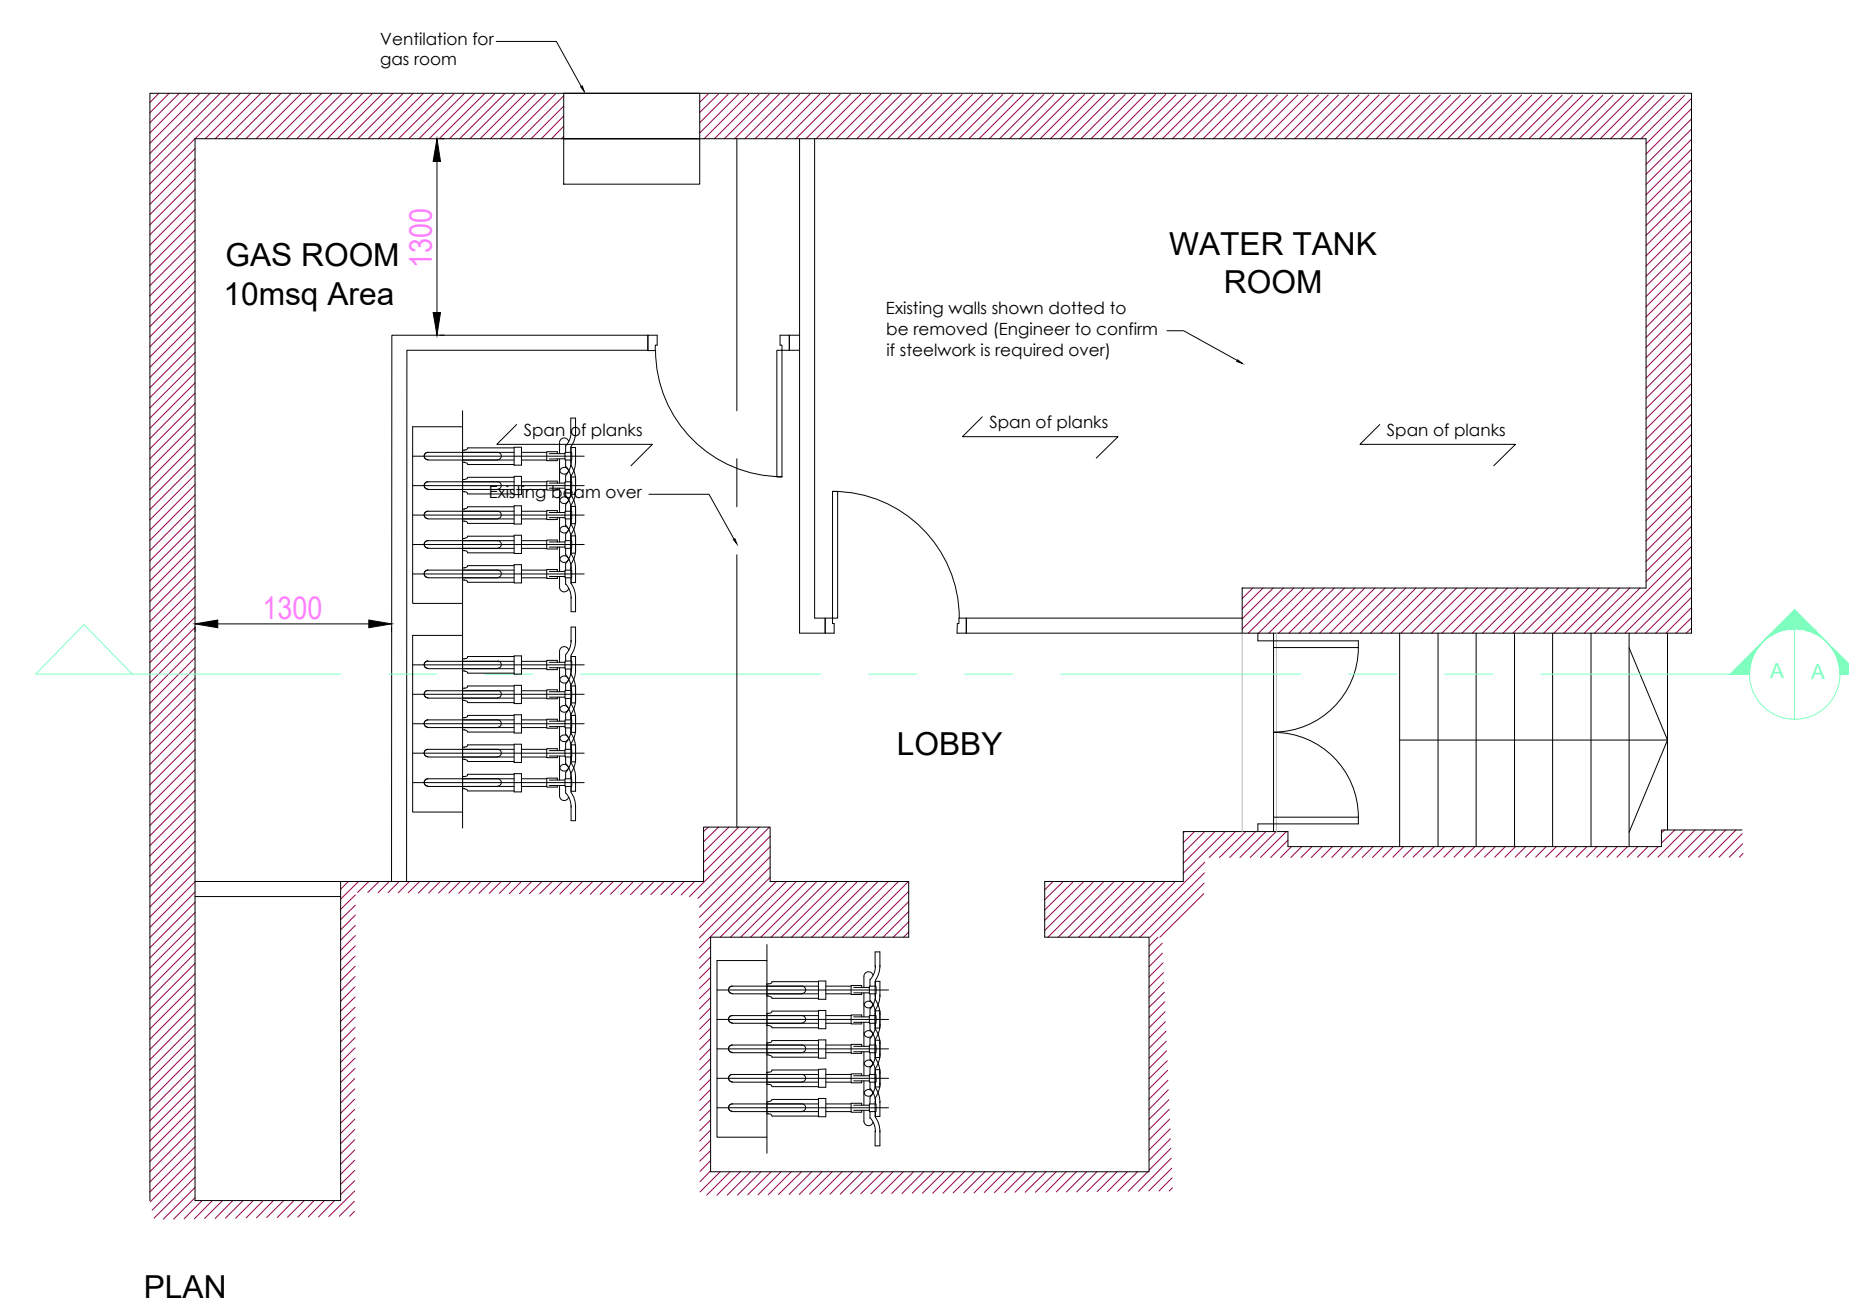

0m 1m 2m 3m 4m 5m

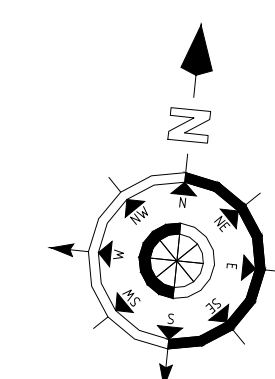

WARNING
Critical Dimensions required by Consultants/
Contractors/ Subcontractors must not be scaled
from this drawing. Dimensions required are to be
obtained from the drawing office

Parklands Apartments
Plant Room

123- 03 - 1006 - A

Scale 1:50 @A1 Date 06.04.20
Drawn AR Checked DT

825 Wilmslow road
Didsbury
Manchester, M20 2RE

P.J.Livesey Living Space (6) Ltd
Ashburton Park
Ashburton Road West
Trafford Park
Manchester M17 1AF
Tel : 0161 873 7878
Fax : 0161 873 8185
design@pjilivesey.co.uk

COPYRIGHT
This Drawing may not be used or reproduced in
any way without the written consent of the
P.J.Livesey Group Limited

The P. J. Livesey Group Ltd