



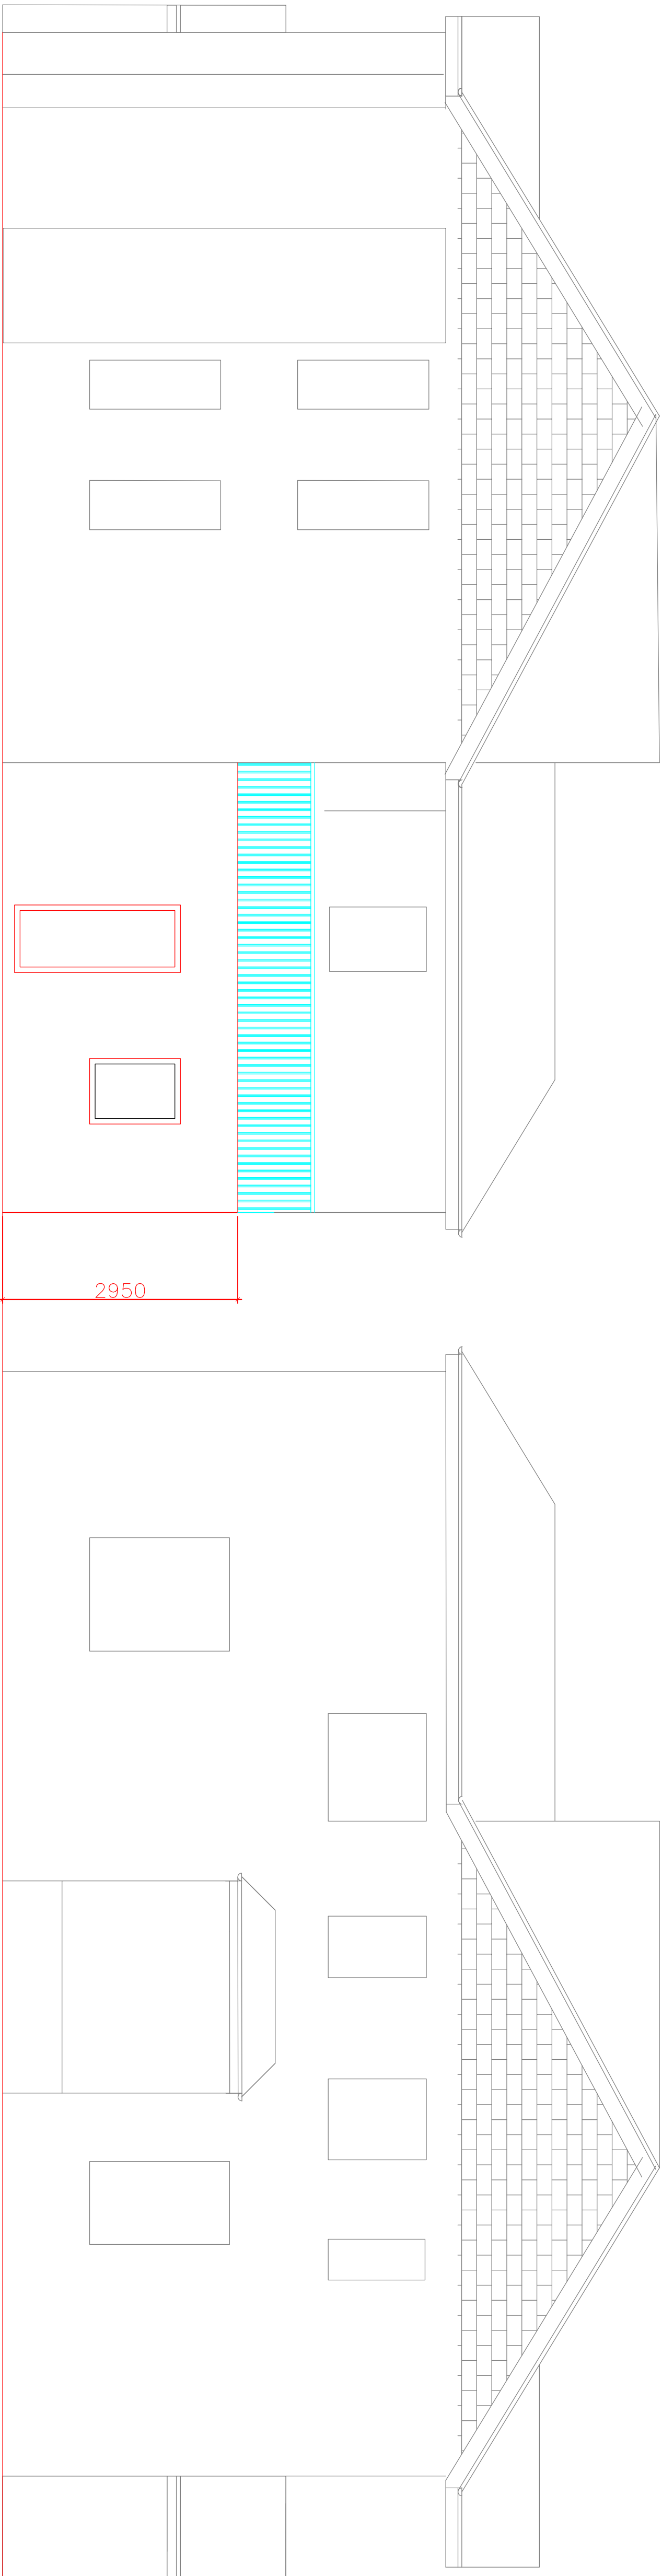

South flank

Proposed

North flank

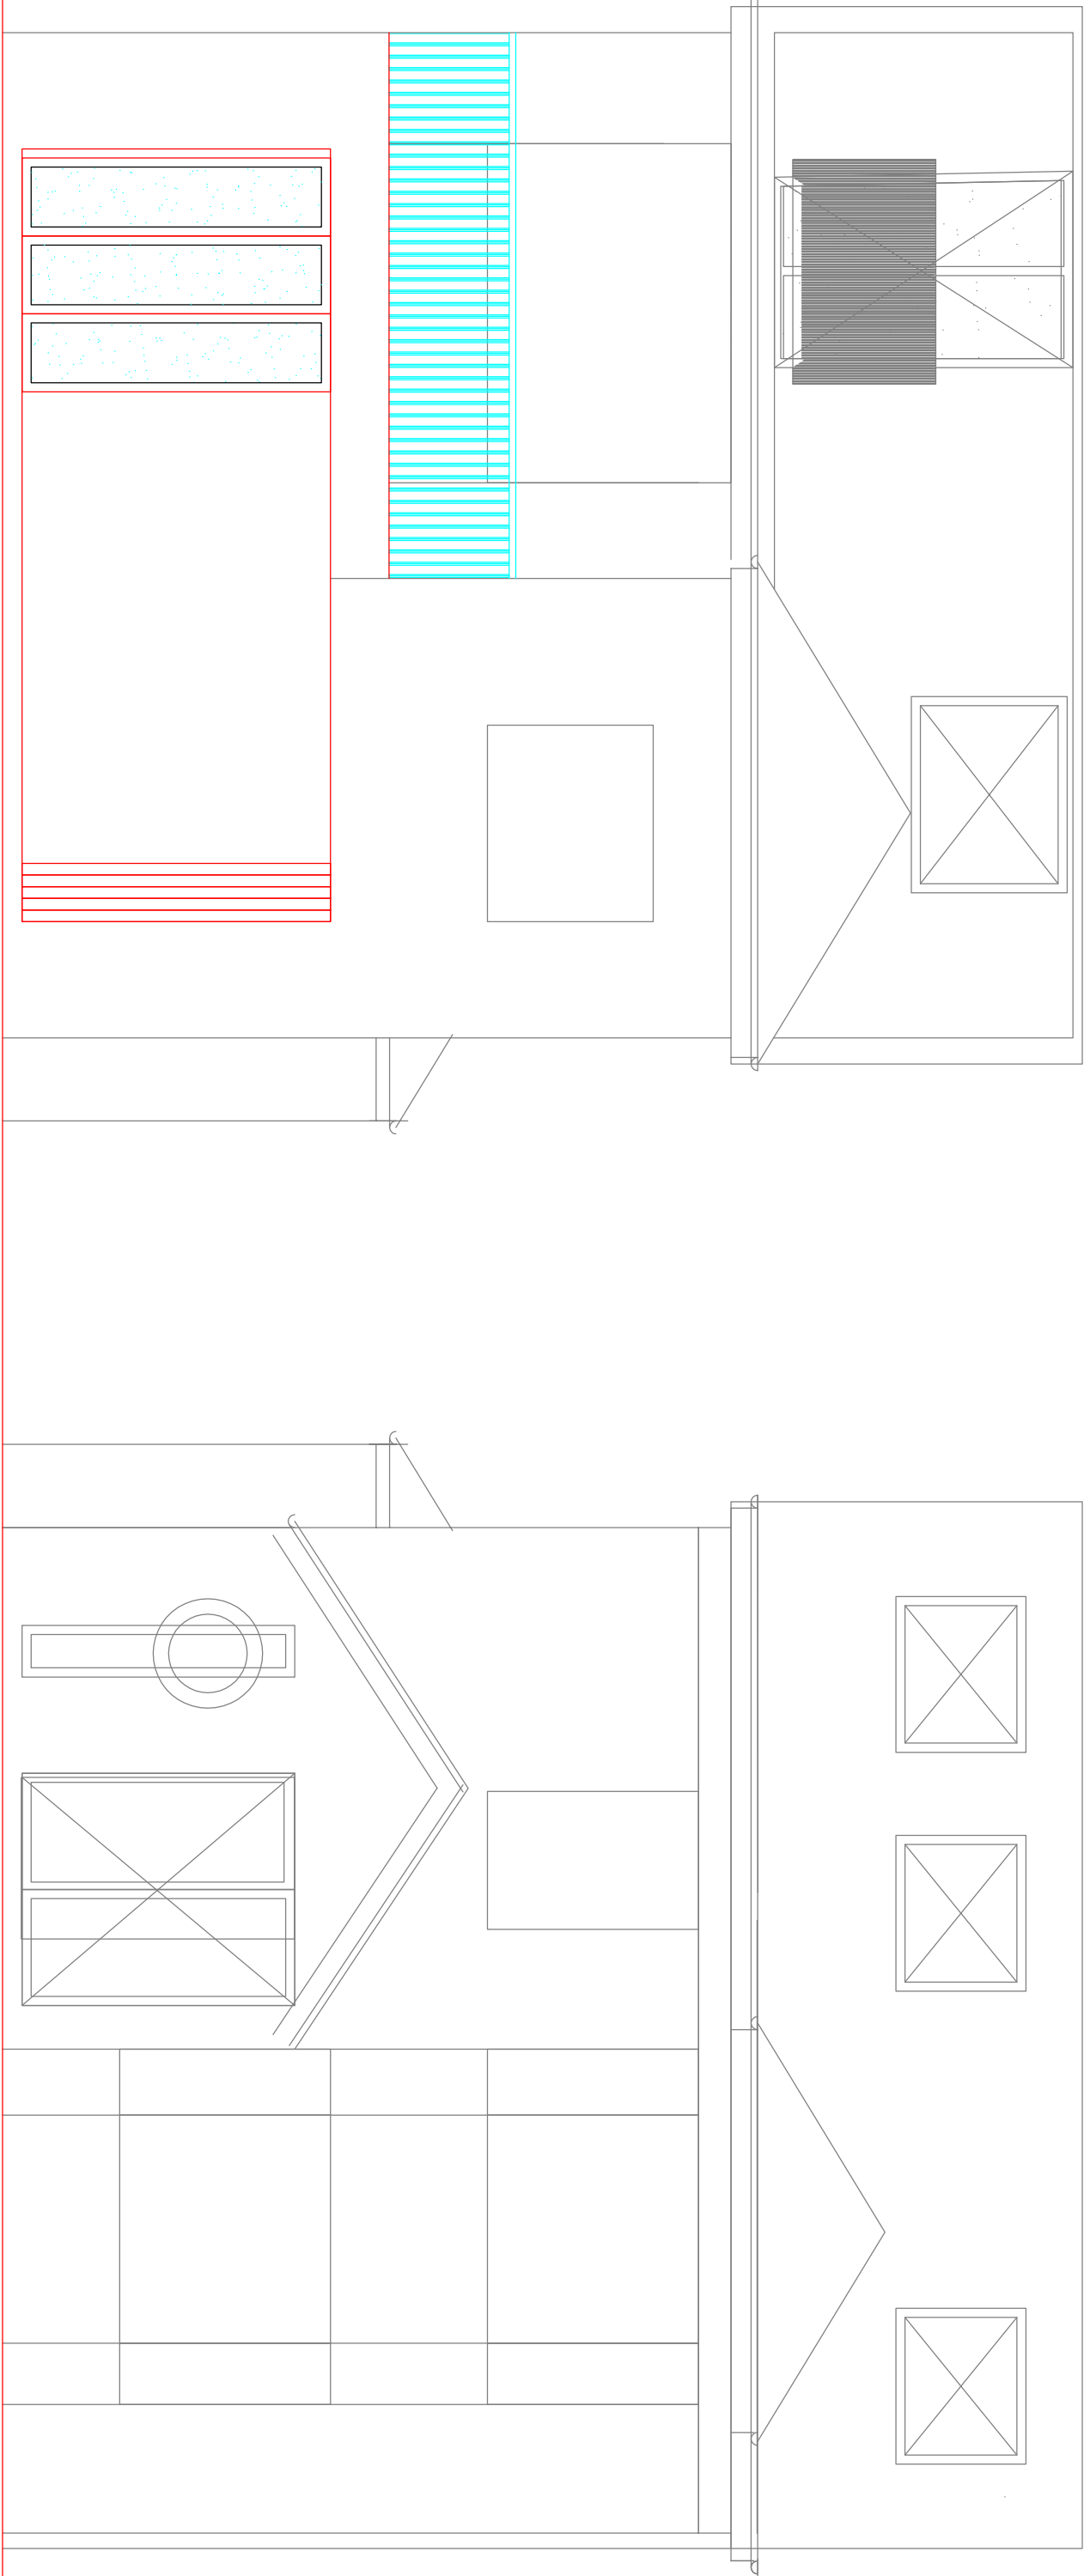

Proposed East rear

West front

F SUMMERFIELD 148 Manchester Road Chorlton-cum-Hardy Manchester M16 0DZ				Project Name and Address	Sheet
20.06.12				Project	07
01.10.20				Date	
Rear extra PD extension - elevations				Scale 1:100 @ A3	
216 Heslam Moor Road, Stockport, SK4 4DT Tel: 0161-443-1881 - Mobile: 07803-280277 - Fax: 0161-443-1786. Web Site: http://www.daniel-johnson.co.uk Email: daniel.johnson@dnj.co.uk				Revision/Issue	
216 Heslam Moor Road, Stockport, SK4 4DT Tel: 0161-443-1881 - Mobile: 07803-280277 - Fax: 0161-443-1786. Web Site: http://www.daniel-johnson.co.uk Email: daniel.johnson@dnj.co.uk				Date	

216 Heaton Moor Road, Stockport, SK4 4PL
Tel: 0161 431 1881 • Mobile: 07962 290627 • Fax: 0161 431 0786
Web Site: <http://www.somplains.co.uk/engineer-consulting>

148 Manchester Road
Chorlton-cum-Hardy
Manchester M16 0DZ