



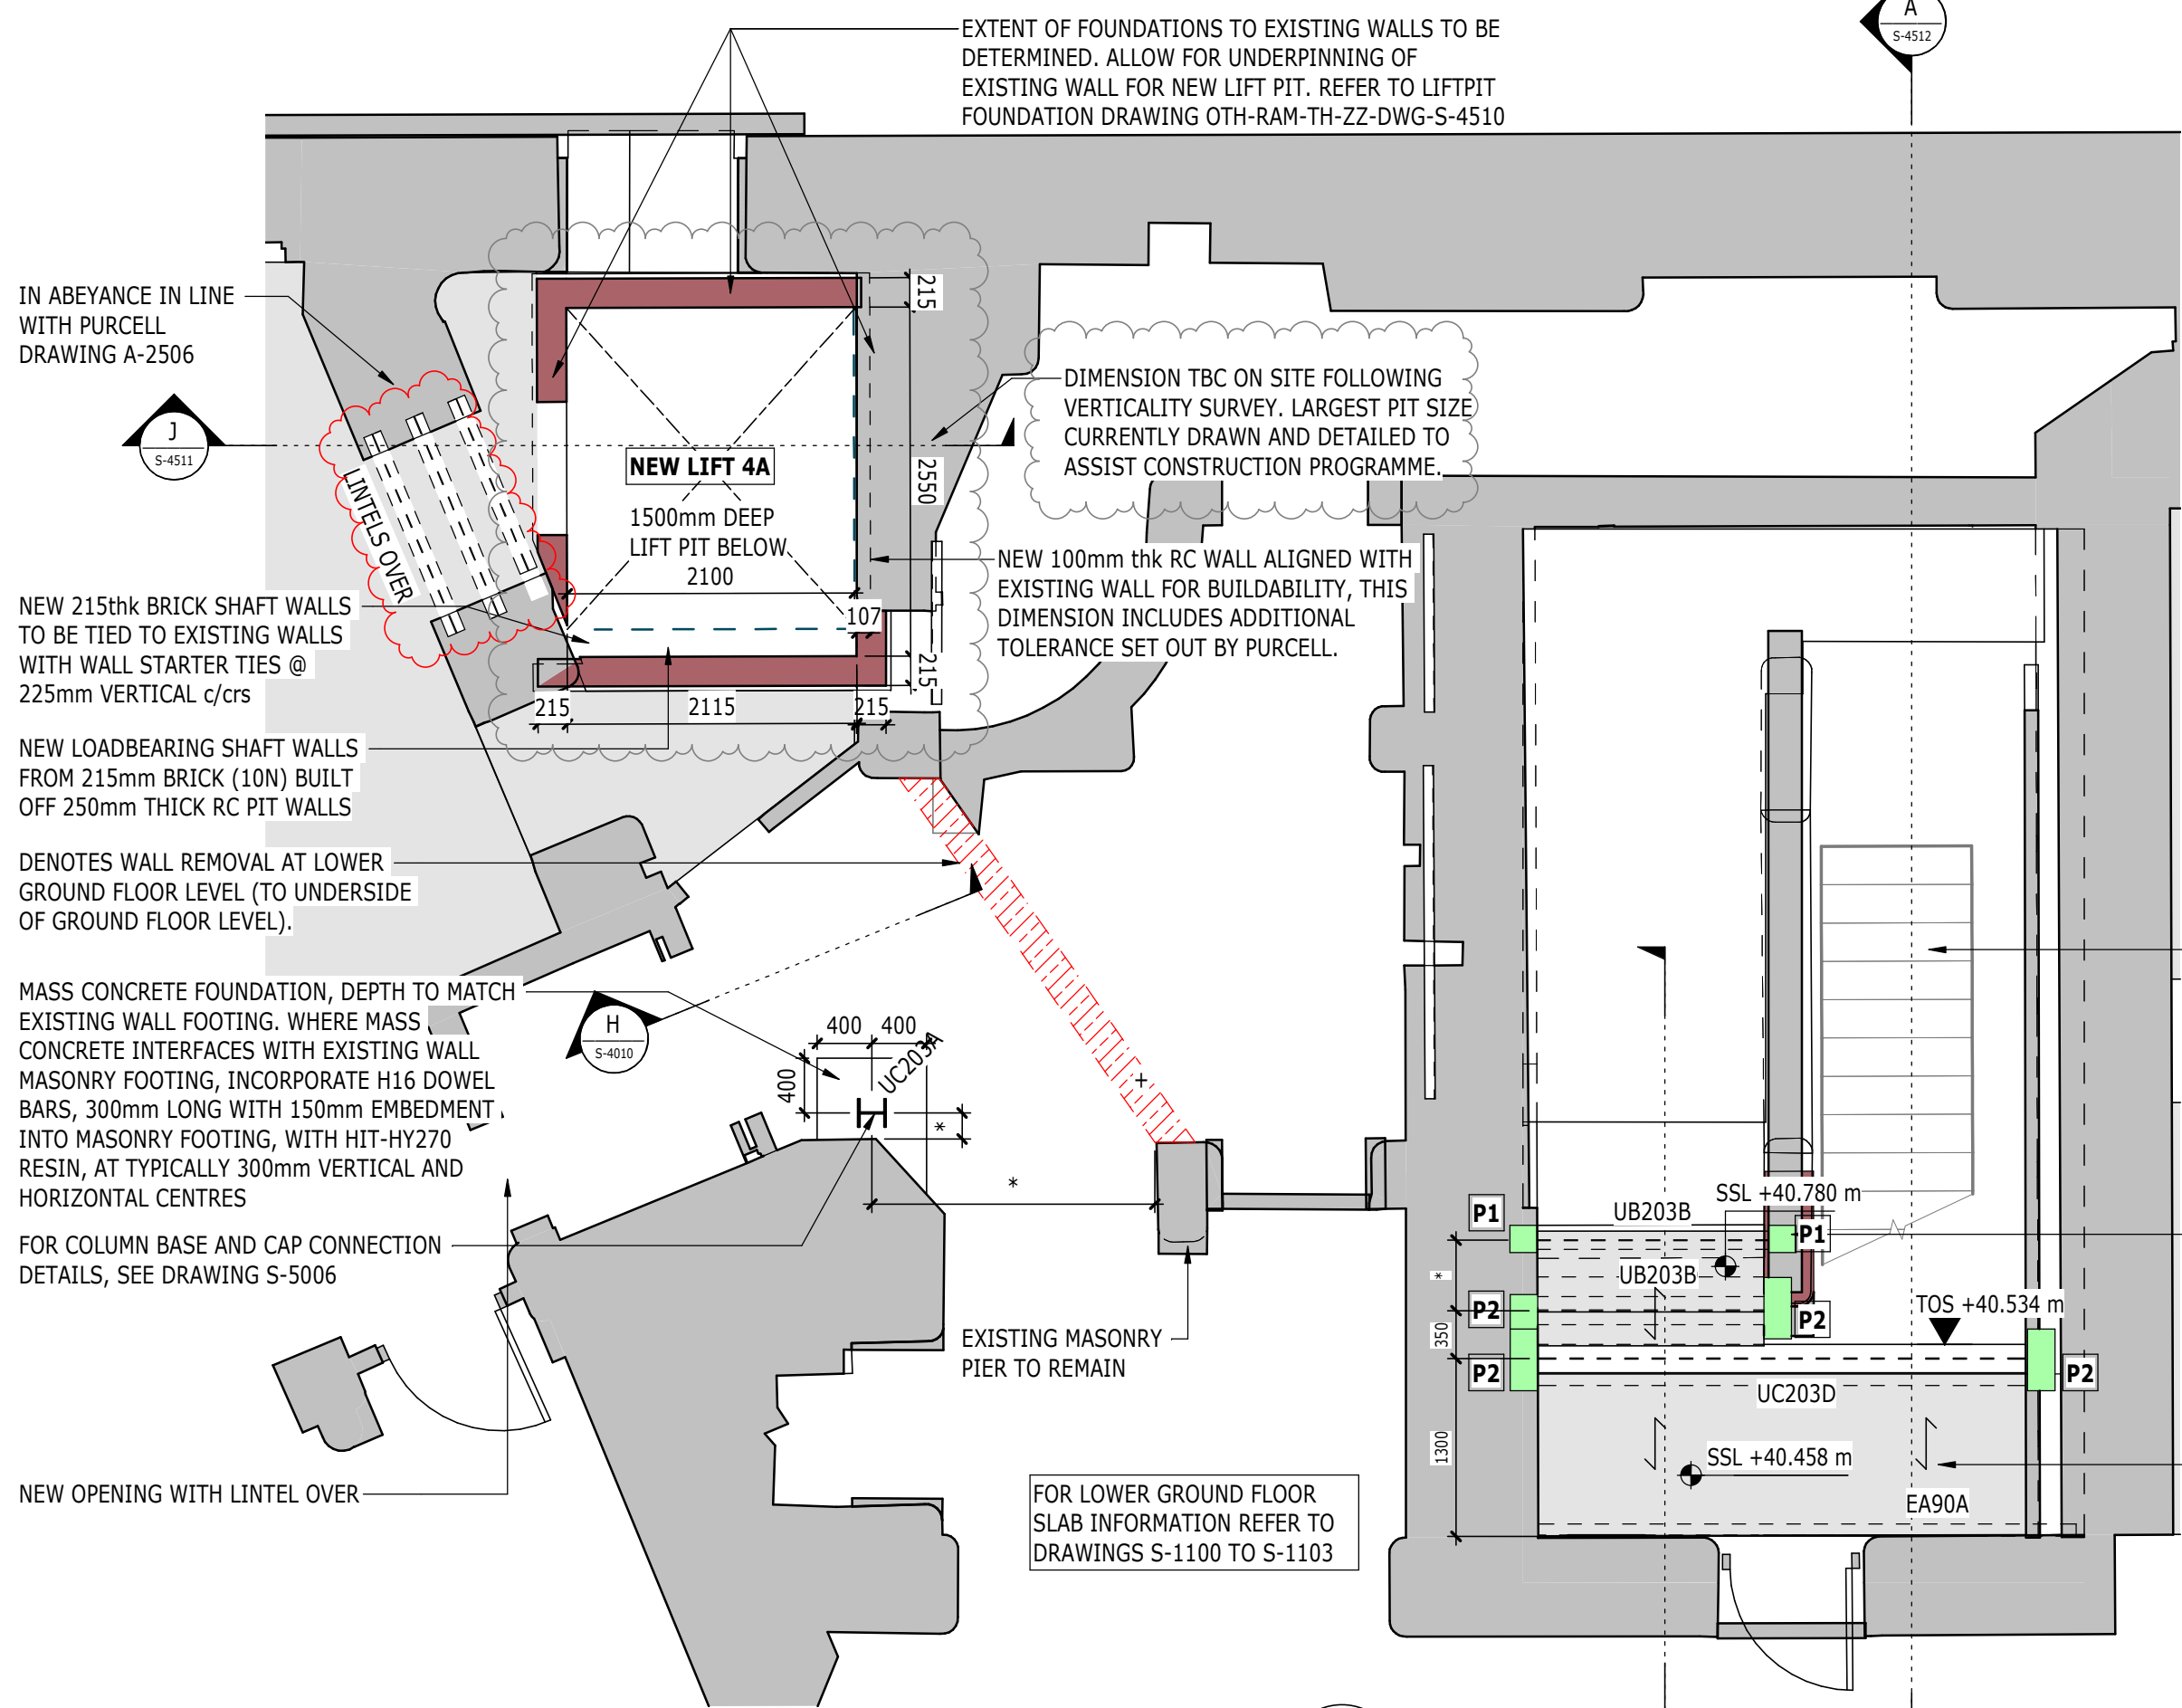


PLAN LG S-4002
1:50
LEVEL LG - PRINCESS ST STAIRCASE

NOTE:
ALL DIMENSIONS/EXTENTS ARE TO BE CONFIRMED ON SITE. NOTIFY ENGINEER OF ANY DISCREPANCIES BETWEEN DRAWINGS AND ONSITE CONDITIONS AND ALLOW TIME FOR ENGINEER TO REVIEW.


*** FOR SETTING OUT DIMENSIONS FROM EXISTING STRUCTURE REFER TO PURCELL DRAWINGS AND FOR SETTING OUT PRINCIPLES FROM EXISTING STRUCTURES REFER TO PURCELL SETTING OUT PRINCIPLES REPORT.**

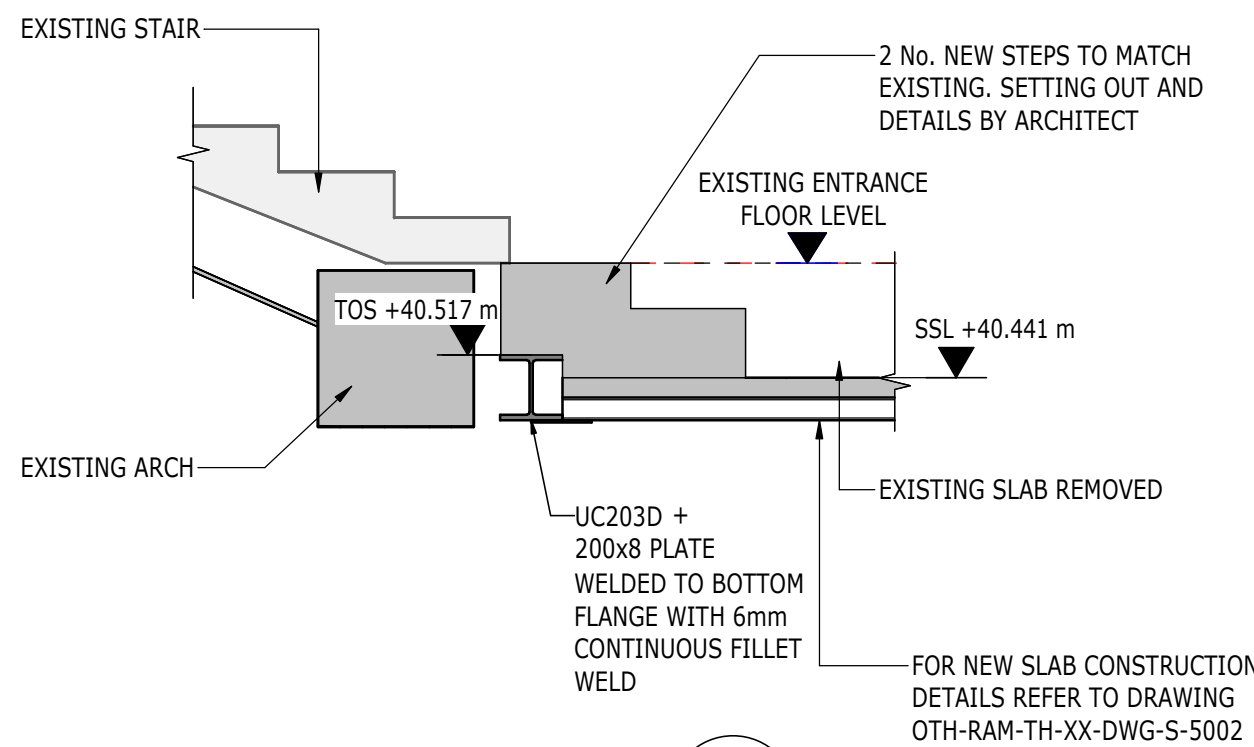


SECTION E S-4010
1:25
PRINCESS ST STAIRCASE SECTION E

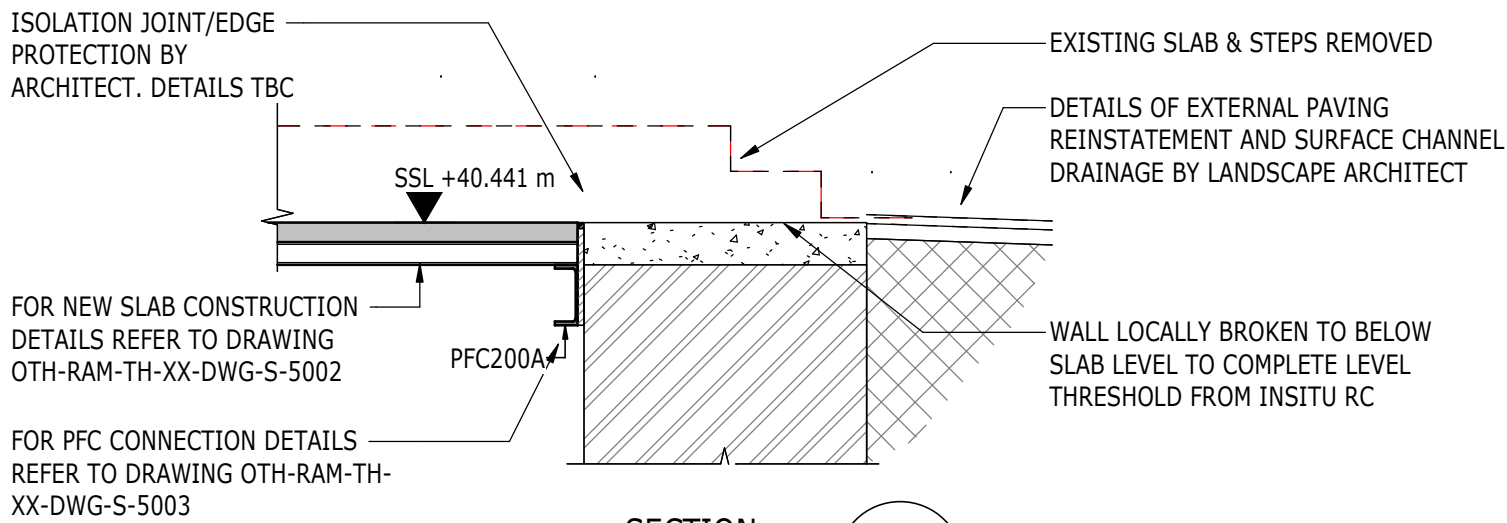


SECTION F S-4010
1:25
PRINCESS ST STAIRCASE SECTION F

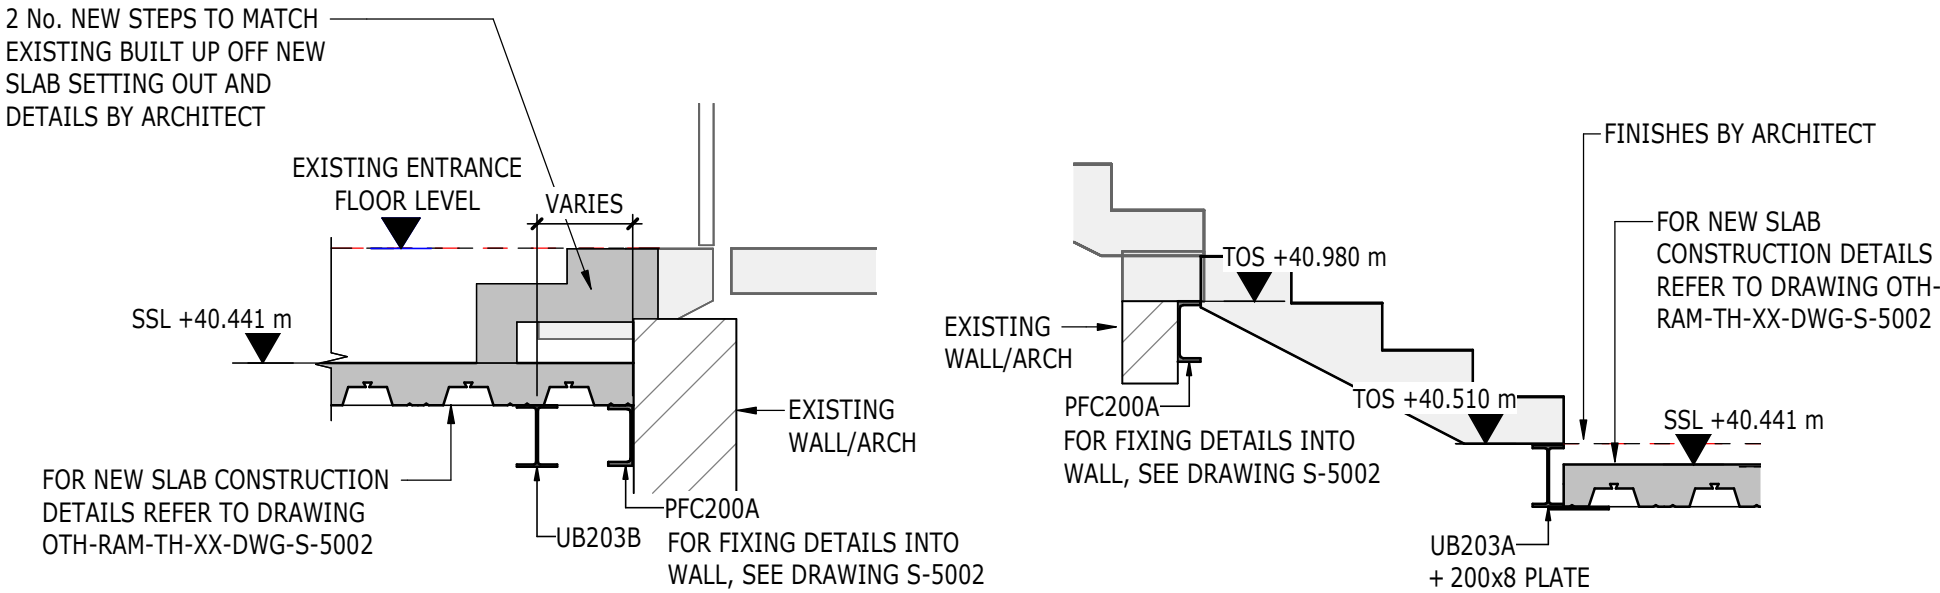

SECTION G S-4010
1:25
PRINCESS ST STAIRCASE SECTION G

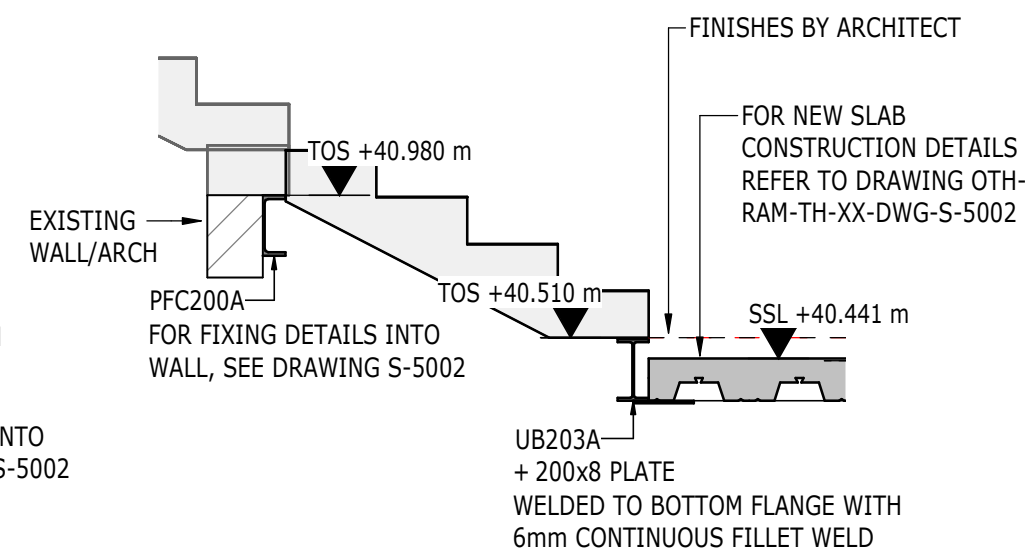


SECTION H S-4010
1:25
PRINCESS STREET SECTION H

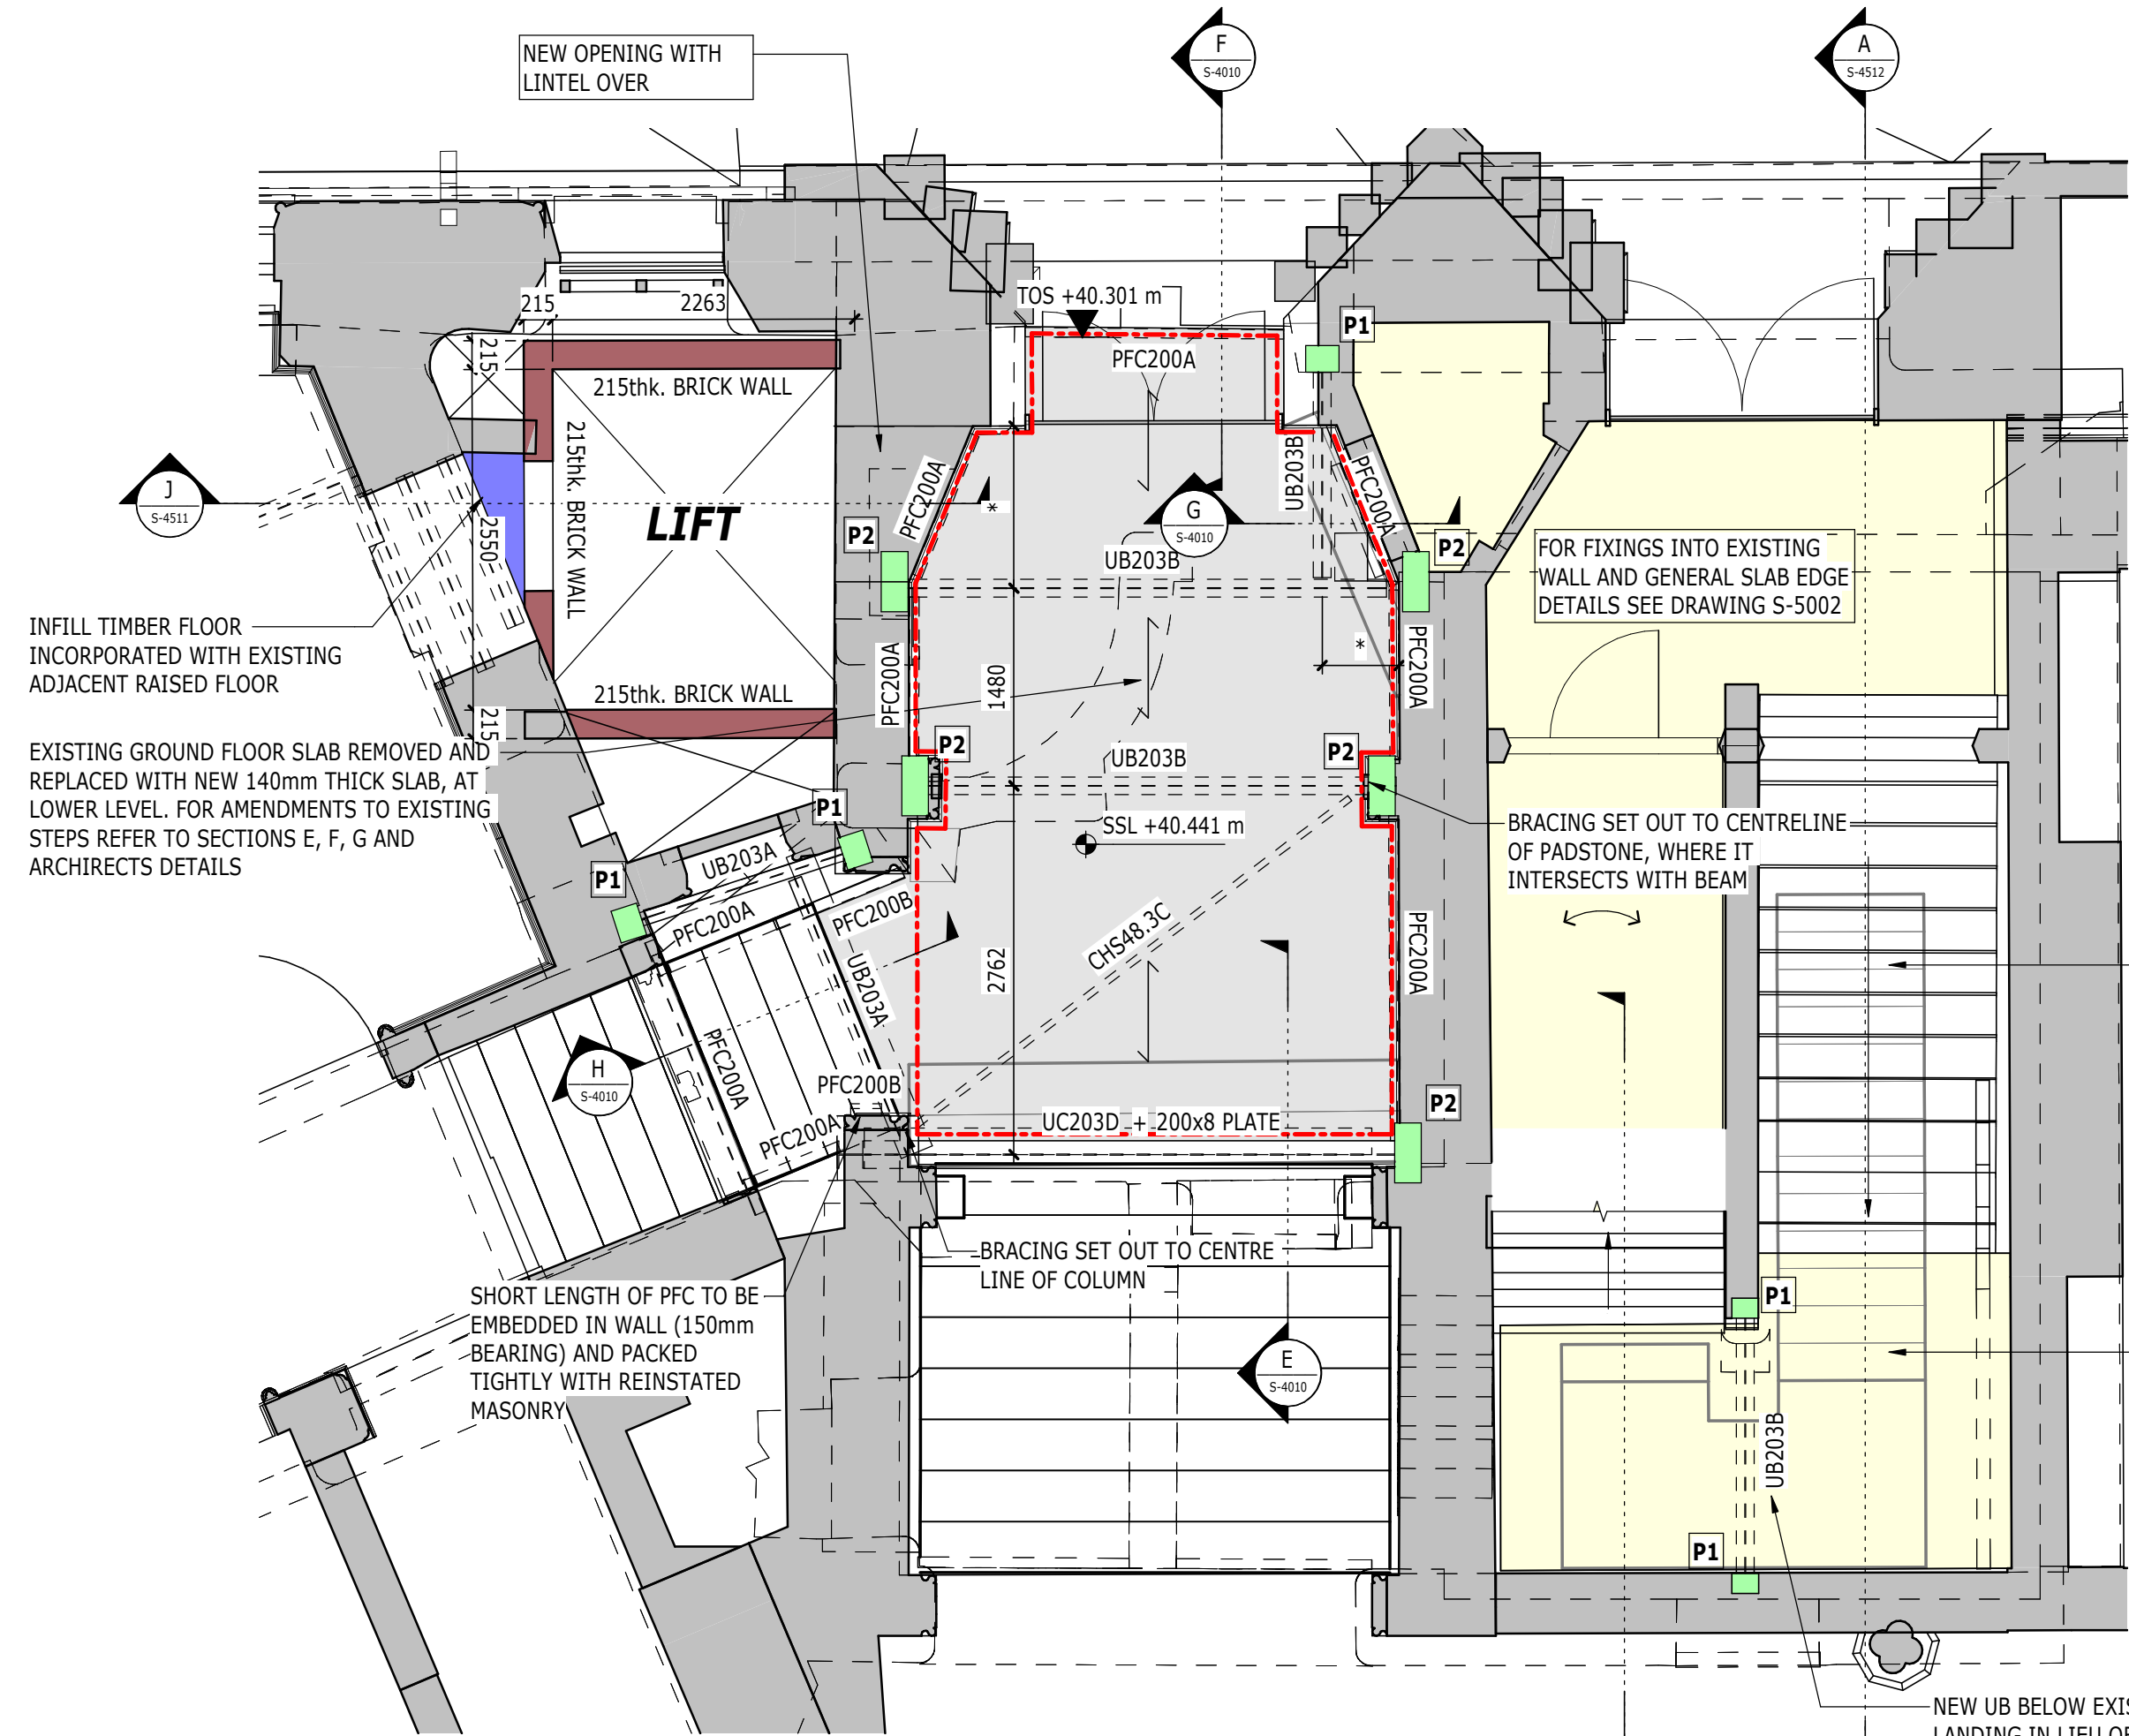

PLAN GF S-4002
1:50
LEVEL GF - PRINCESS ST STAIRCASE

EXISTING STAIR RETAINED

EXISTING LANDINGS RETAINED

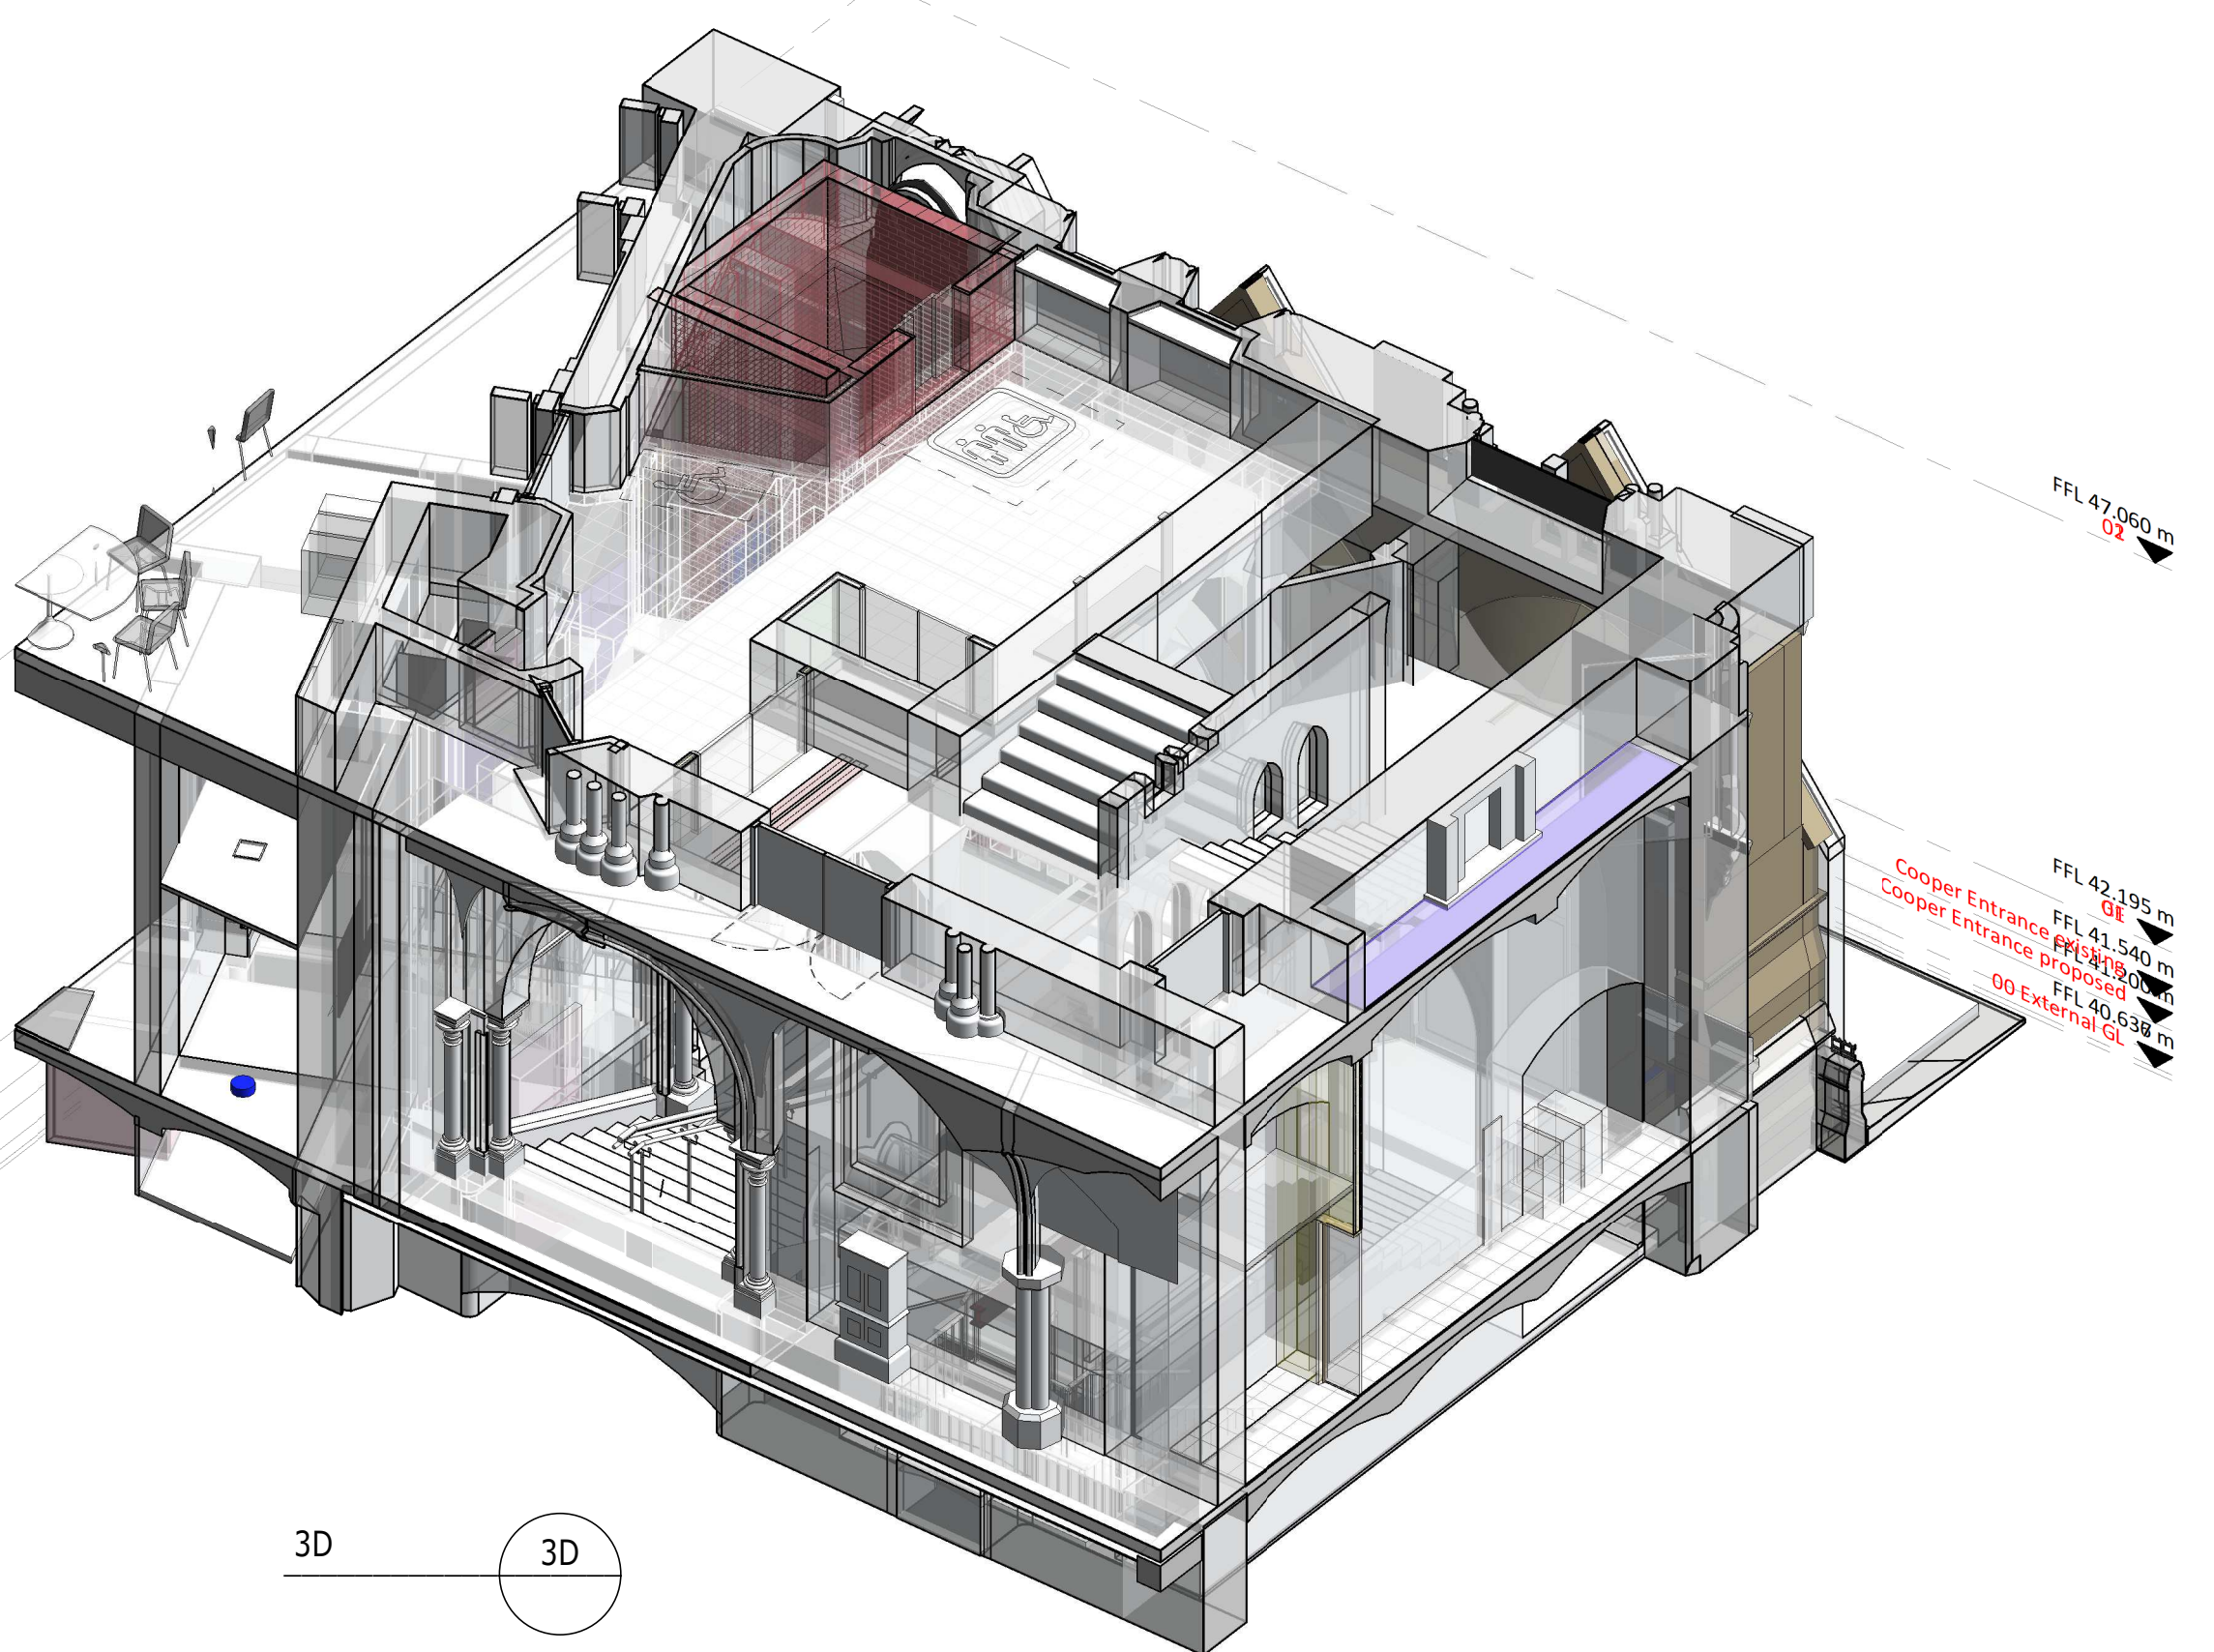

3D S-4010
3D

Scale Bars to be used as guidance only - refer to sheet size below

1:100	1:200	1:500	1:1000	1:2000	1:5000	1:10000	1:20000
1:100	1:200	1:500	1:1000	1:2000	1:5000	1:10000	1:20000
1:100	1:200	1:500	1:1000	1:2000	1:5000	1:10000	1:20000
1:100	1:200	1:500	1:1000	1:2000	1:5000	1:10000	1:20000

NOTES

- FOR GENERAL NOTES, SEE DRAWING S-00010
- FOR STEEL AND PADSTONE REFERENCES, SEE SCHEDULES ON DRAWINGS S-00015/S-00016
- DRAWINGS TO BE READ IN CONJUNCTION WITH ARCHITECTS DRAWINGS AND M&E ENGINEERS DRAWINGS
- DRAWING TO BE READ IN CONJUNCTION WITH STRUCTURAL SPECIFICATION
- ALL LEVELS AND SETTING OUT TO BE CONFIRMED BY ARCHITECT
- ALL REINFORCED CONCRETE TO BE C30/37 UNO.
- ALL CONCRETE BLINDING TO BE GEN 1 AND BULK MASS FILL TO BE GEN 3 UNO
- ALL REINFORCEMENT TO BE GRADE 500 TO BS4449
- STEELWORK:
INTERNAL: GENERAL SECTIONS AND PLATES S275JR, HOLLOW SECTIONS S355JR
EXTERNAL: GENERAL SECTIONS AND PLATES S275JO, HOLLOW SECTIONS S355JOH
ALL EXTERNAL STEELWORK TO BE GALVANISED. ALL INTERNAL STEELWORK TO BE PAINTED, AND SUITABLE FOR ENVIRONMENT CATEGORY C2, UNO (SEE STRUCTURAL SPECIFICATION)
- REFER TO RAMBOLL BWIC SCHEDULE OTH-RAM-TH-ZZ-SCH-S-1000 & S-1001 FOR WHERE BWIC ARE APPLIED.
- FOR MASONRY NOTES, SEE DRAWING S-0010
- FOR NEW LINTEL DETAILS, REFER TO LINTEL SCHEDULE OTH-RAM-TH-ZZ-SCH-S-1000 & 1001

KEY

- DENOTES EXTENT OF NEW SLAB. REFER TO DRAWING OTH-RAM-TH-ZZ-DWG-S-5002 FOR NEW SLAB CONSTRUCTION DETAILS
- DENOTES EXISTING DENNET SLAB ABOVE TO BE RETAINED, AND ASSUMED SPAN DIRECTION. DASHED LINE INDICATES APPROXIMATE LOCATION OF EXISTING BEAMS BASED UPON ARCHIVE INFORMATION, VISUAL & INTRUSIVE INVESTIGATIONS.
- NOTE:** BOTH TO BE CONFIRMED ON SITE BY CONTRACTOR PRIOR TO CONSTRUCTION
- DENOTES AREA OF DEMOLITION
- DENOTES LOCATION OF PADSTONE. REFER TO DRAWING S-0015 FOR SIZES, UNLESS NOTED OTHERWISE. FOR PADSTONE DETAILS SEE DRAWING S-5001
- DENOTES NEW LIFT SHAFT WALLS
- DENOTES CUT / DEMOLISHED LINE AND EXTENT OF TEMPORARY PROPPING. ALL PROPPING FORCES FOR MIN 15kN/m (SL) AT SLAB EDGES UNO ON GA DRAWINGS
- EB** DENOTES EXISTING BEAMS WITHIN FLOOR CONSTRUCTION. WHERE BEAMS ARE TO BE CUT / PARTIALLY REMOVED, CONTRACTOR TO REVIEW TEMPORARY PROPPING PROPOSALS. ALL PROPPING FORCES FOR MIN 50kN (SL) AT BEAM LOCATIONS UNO ON GA DRAWINGS

C03	18/09/2020	PM	JP	CONSTRUCTION UPDATE FOR INTERNAL SUBSTRUCTURE PACKAGE ONLY
C02	17/07/2020	PM	JP	CONSTRUCTION UPDATE FOR INTERNAL SUBSTRUCTURE PACKAGE ONLY
C01	05/06/2020	PM	JP	CONSTRUCTION ISSUE FOR INTERNAL SUBSTRUCTURE PACKAGE ONLY
ISSUE	DATE	APPROVED	DRAWN	DESCRIPTION

OUR TOWN HALL PROJECT

RAMBOLL

www.ramboll.co.uk

Arkwright House, Parsonage, Manchester M3 2LF
+44 (0) 161 827 1890
www.Ramboll.com

PROJECT STATUS	STAGE 5
CLIENT	MANCHESTER CITY COUNCIL
PROJECT	OUR TOWN HALL PROJECT
DRAWING TITLE	LEVEL LG - GF PRINCESS ST
SIZE & SCALE	A1: VARIES
DRAWING STATUS	S4 - CONSTRUCTION

JOB NUMBER	1620003165
DRAWING NO.	OTH-RAM-TH-ZZ-DWG-S-4010 C03
REV	