

NOTES

1. On no account may this drawing be scaled.
2. Any discrepancy to be reported to the Architect immediately upon receipt of the drawing.
3. The Contractor must check all dimensions on site prior to placing work in hand and/or ordering any materials or work.
4. This drawing is copyright of propertysign ltd. It may not be reproduced, or part reproduced without the express consent of propertysign


Drawing Status

- ☐ PRELIMINARY FOR APPROVAL
- ☐ AGREED LAYOUT - SIGNED OFF
- ☒ PLANNING DRAWING
- ☐ BUILDING CONTROL DRAWING
- ☐ TENDER DRAWING
- ☐ CONTRACT DRAWING
- ☐ CONSTRUCTION DRAWING
- ☐ AS-BUILT DRAWING

FRONT VIEW



SIDE VIEW

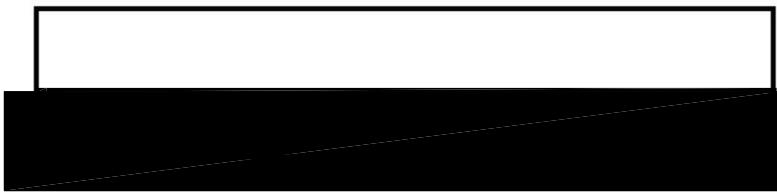


SIMILAR SIGN BUT 40MM DEEP




800 DIA SIGN X 40MM DEEP ALUMINIUM CIRCULAR SURROUND
3mm Aluminium | Fixing Rails & Screw Kit |
No Screw Holes | Powder Coated To Face & Sides.
LED Illumination & 3mm Acrylic Back Sheet | 15 Year Colour Guarantee with bracket for projection.


PROPOSED SIGN SPECIFICATION

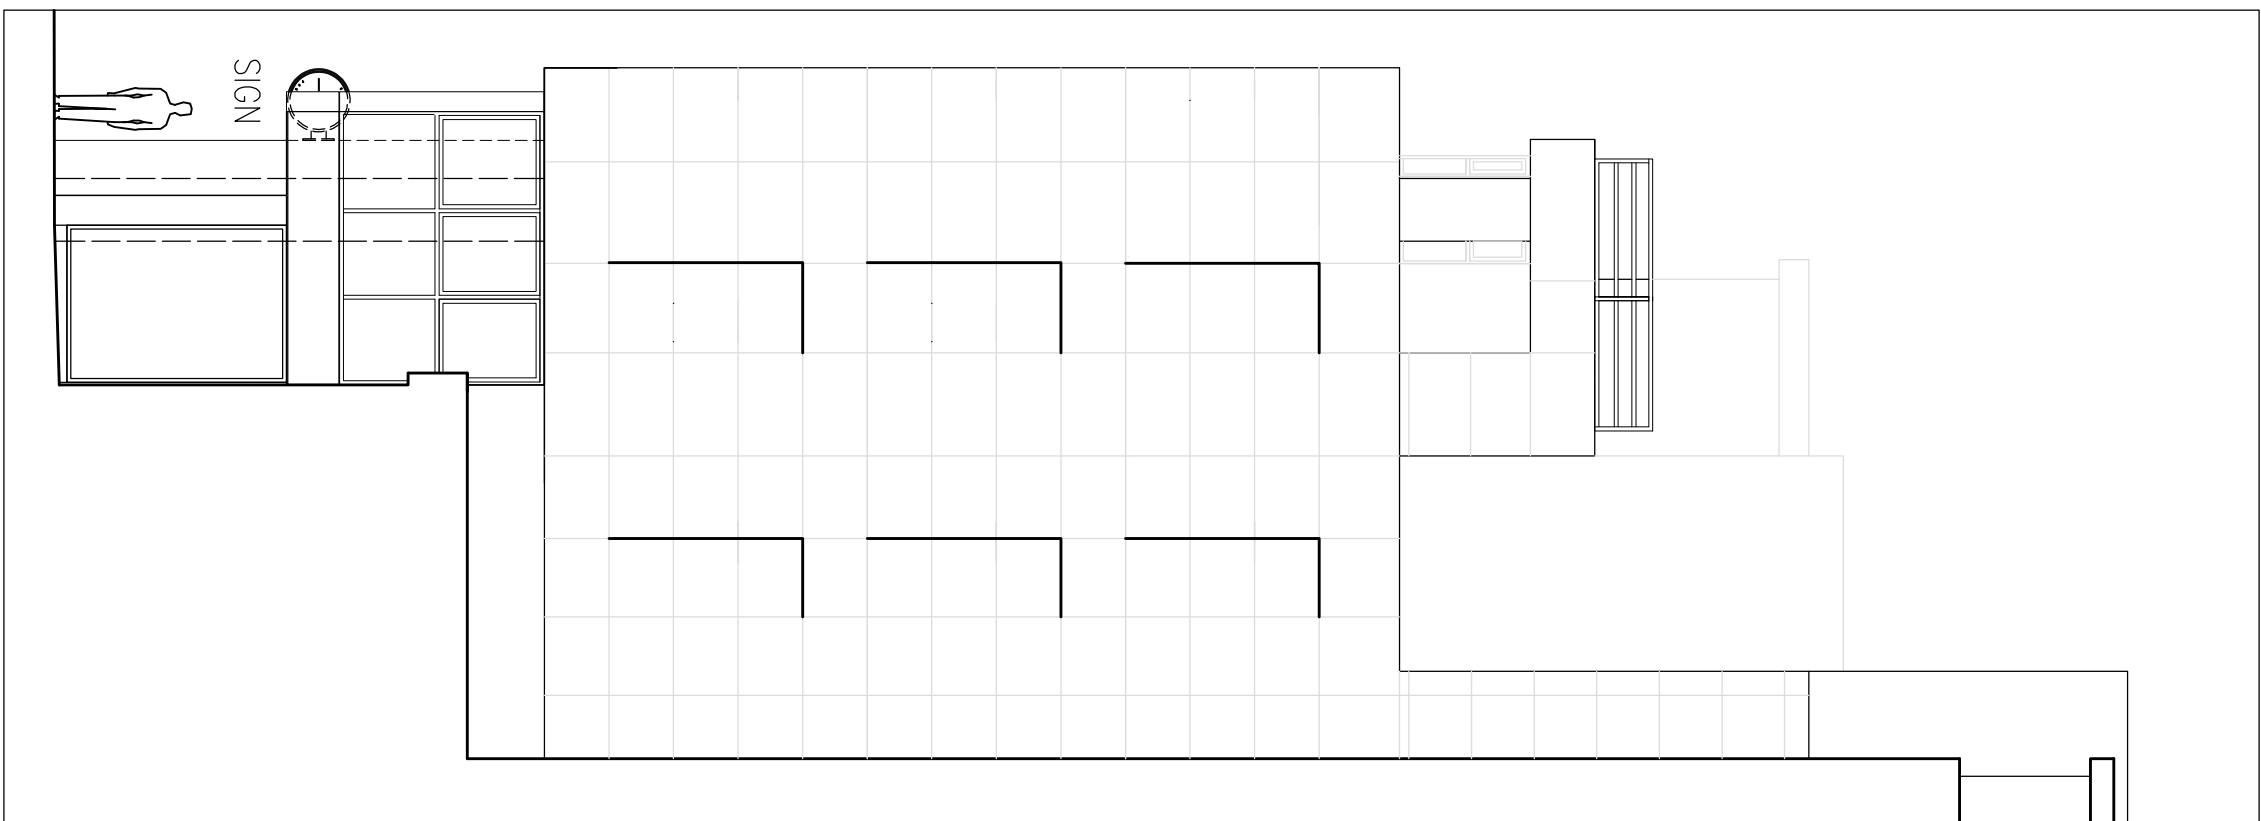



PROPOSED EAST ELEVATION 1:100 scale

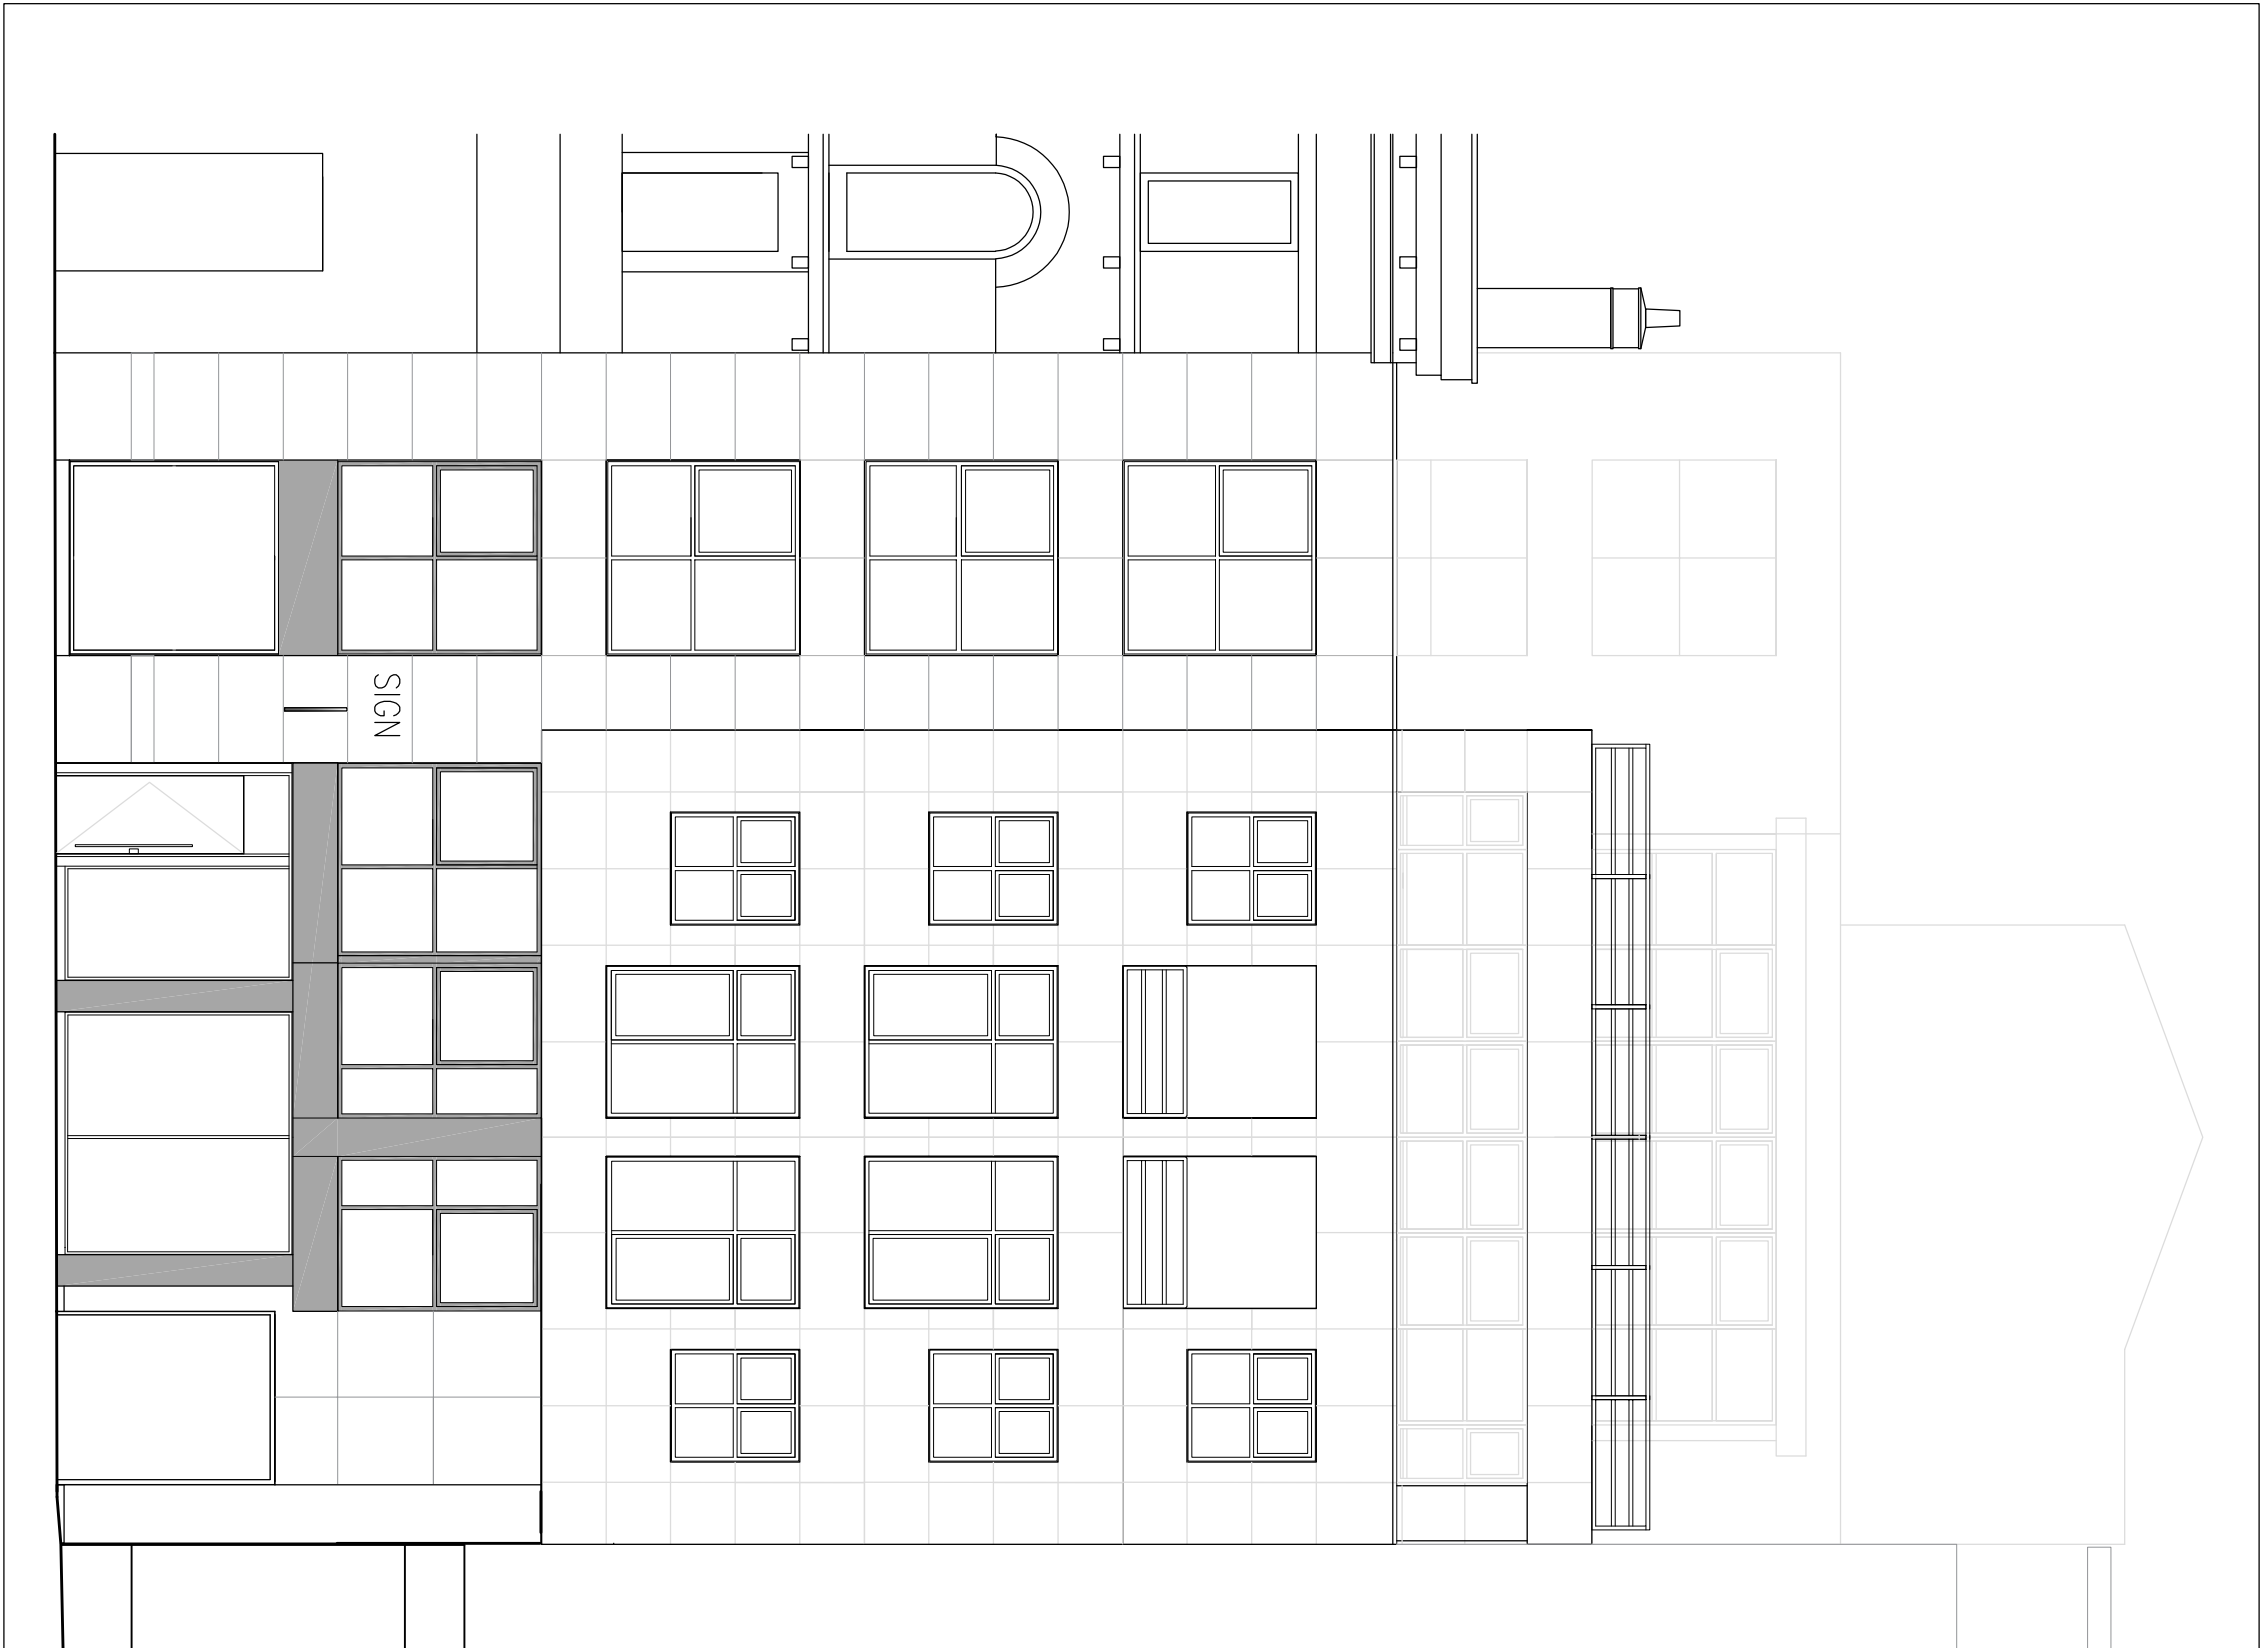


PROPOSED SOUTH ELEVATION 1:100 scale

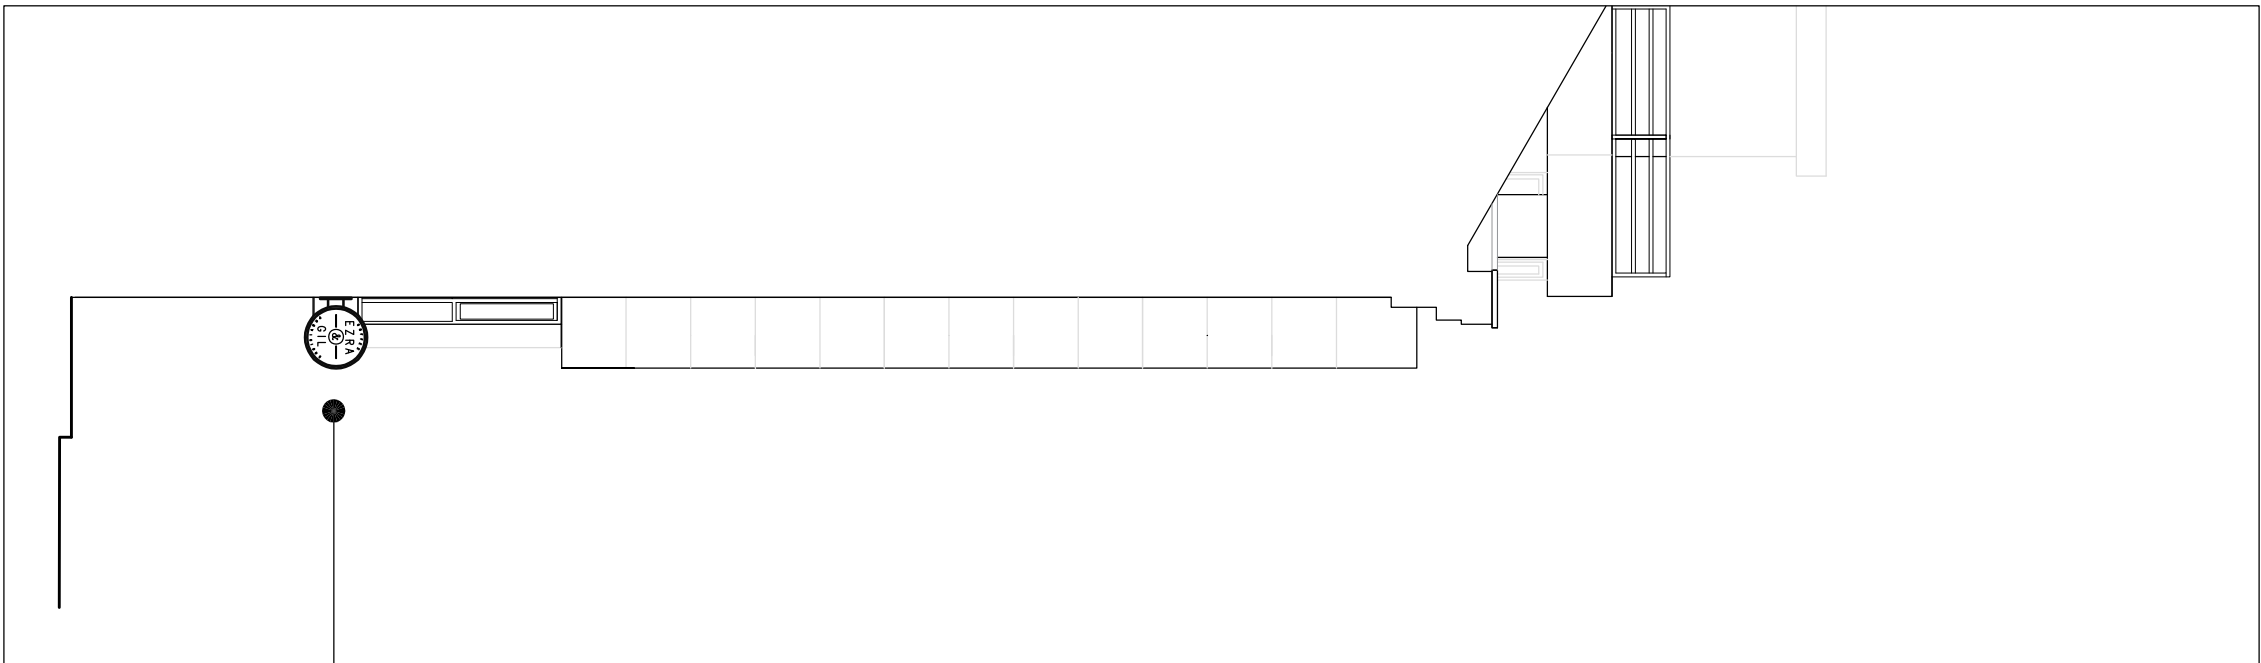


PROPOSED WEST ELEVATION 1:100 scale

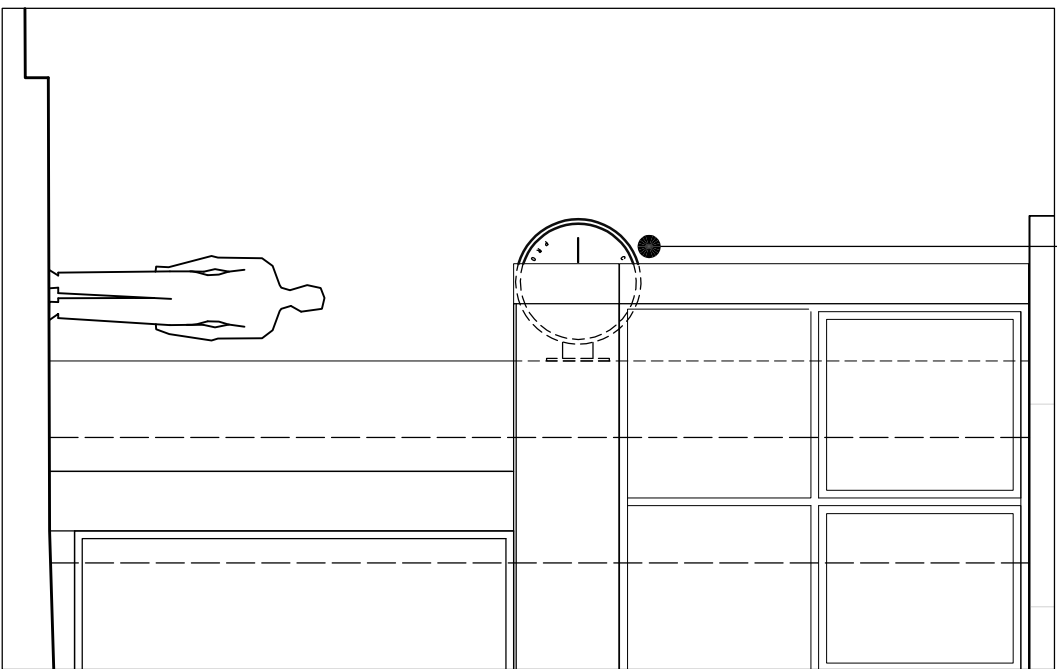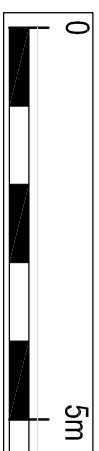

PROPOSED EAST ELEVATION 1:50 scale

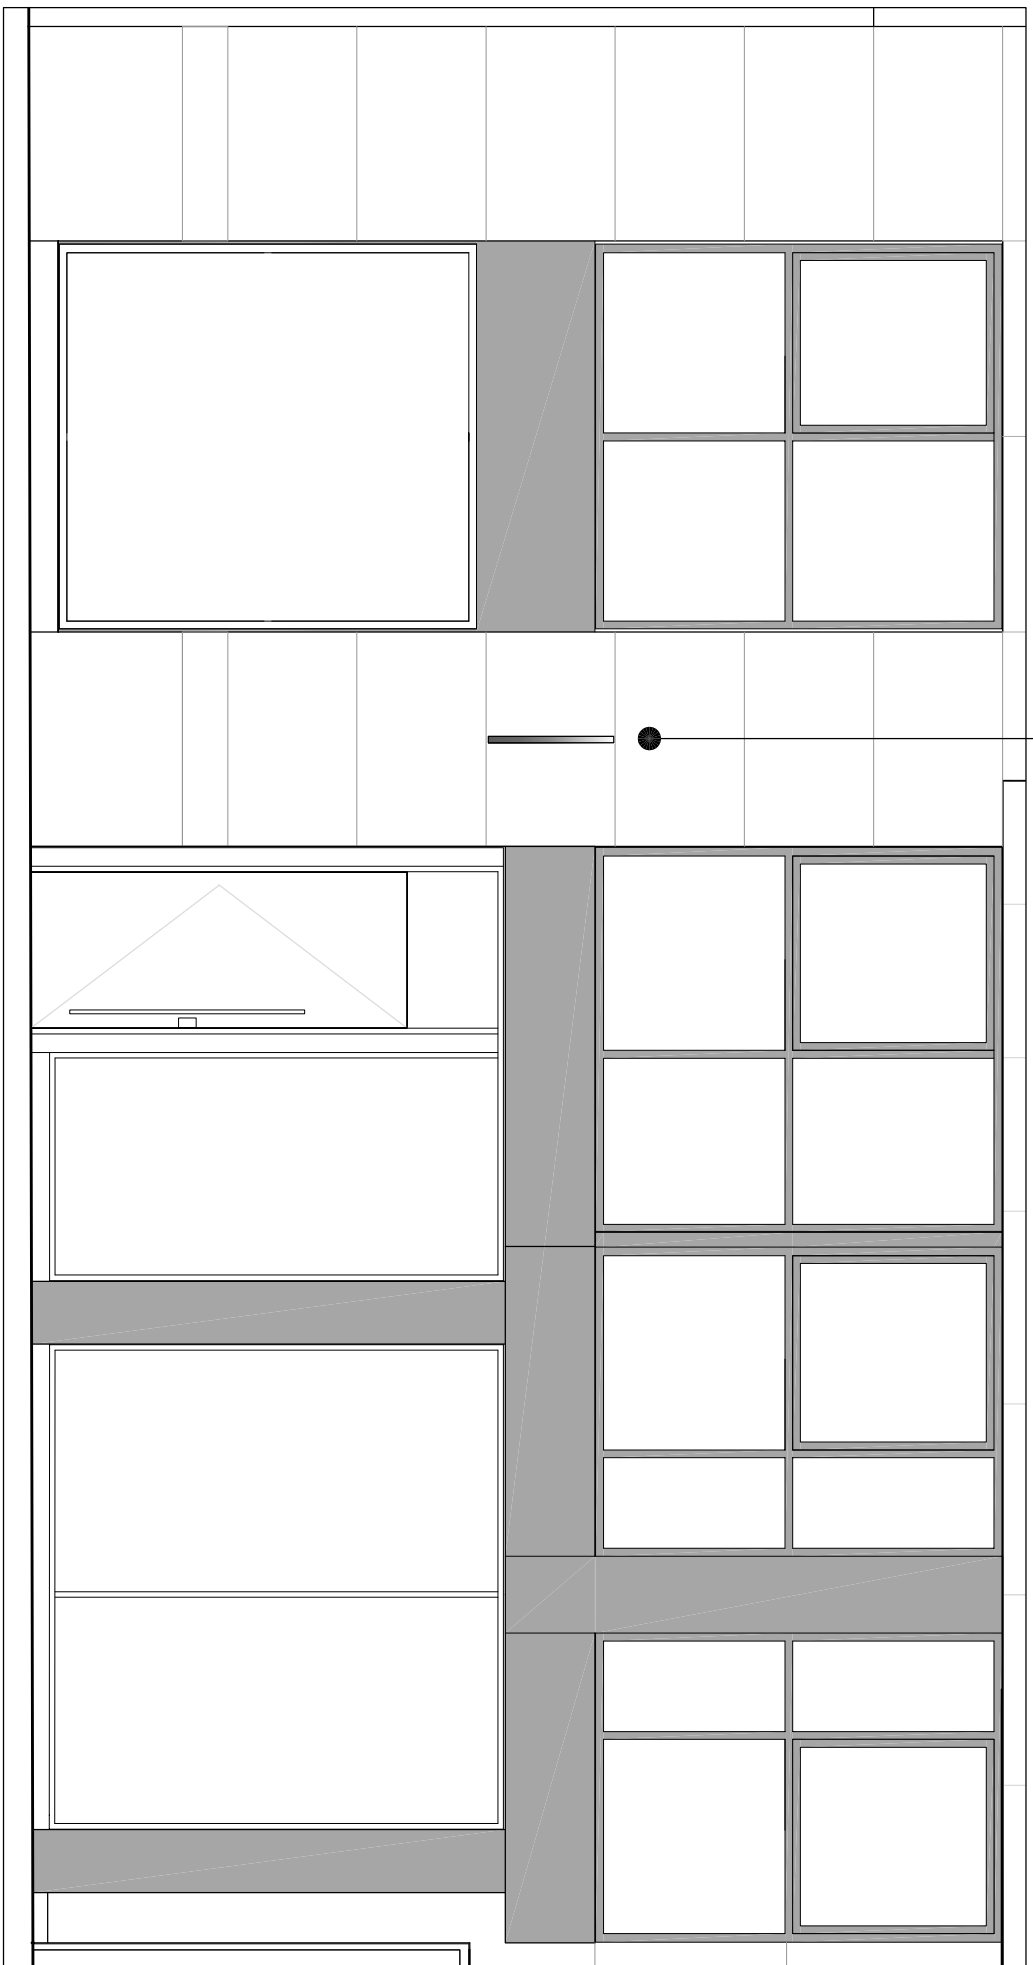


PROPOSED SOUTH ELEVATION 1:50 scale

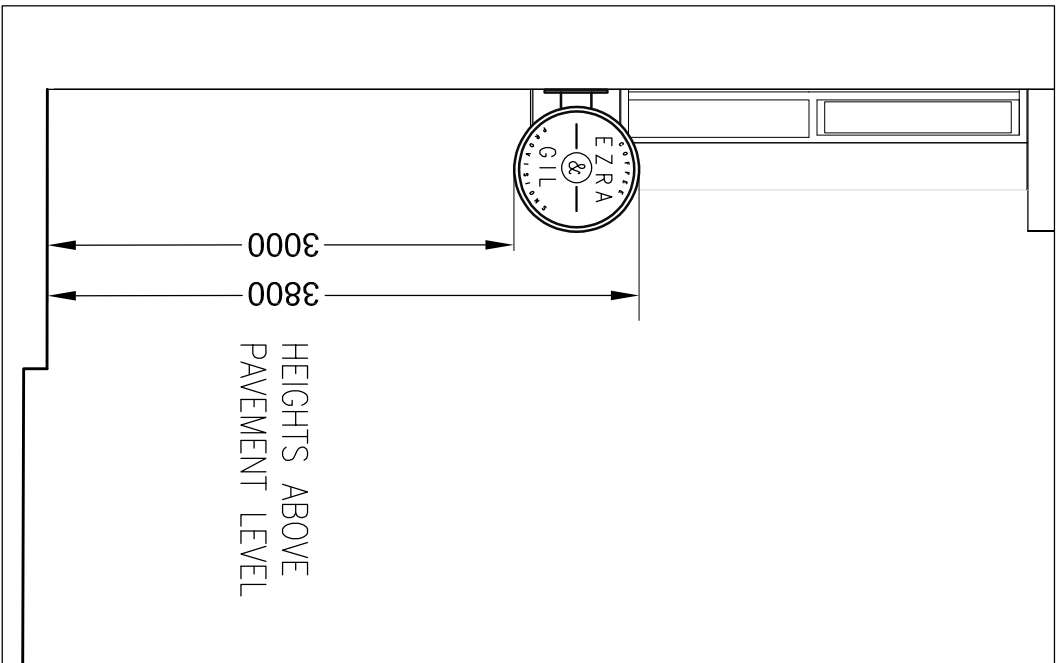

PROPOSED WEST ELEVATION 1:50 scale


PORTION OF SIGN VISIBLE FROM EAST ELEVATION

SIGN LOCATED ON CENTRE-LINE OF EXISTING STONE CLADDING AND IN MIDDLE OF STONE BAND

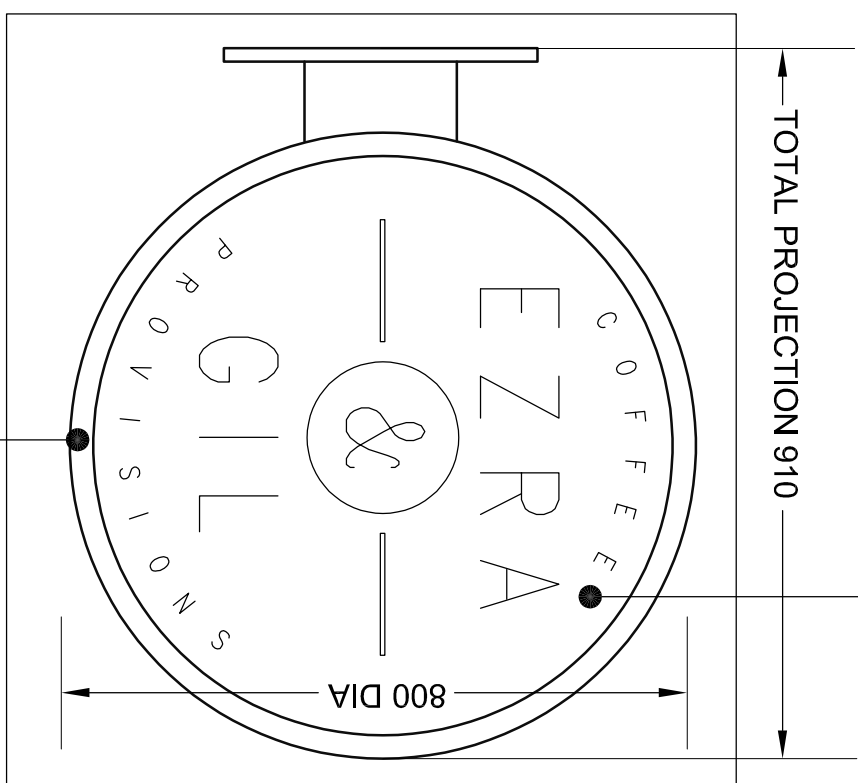

INTERNALLY ILLUMINATED WITH LED'S
LUMEN OUTPUT 2200 LUMENS
OPAL WHITE ACRYLIC FACES WITH BLACK LETTERING

SIGN CASING AND BRACKET CLAD IN PPC ALUMINIUM RAL 9005

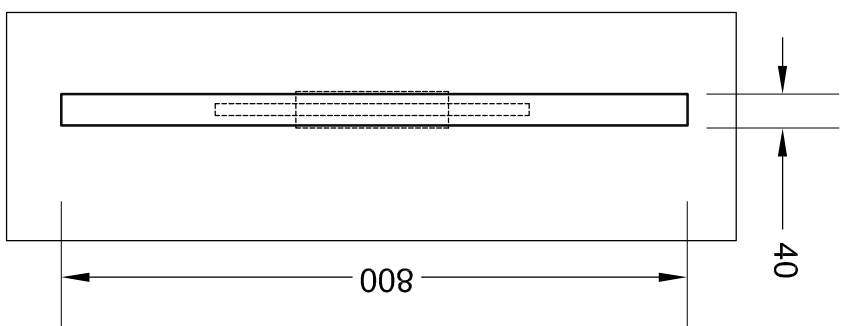

PROPOSED SIGN _SIDE ELEVATION
_1:10 scale

PROPOSED SIGN _END ELEVATION
_1:10 scale