



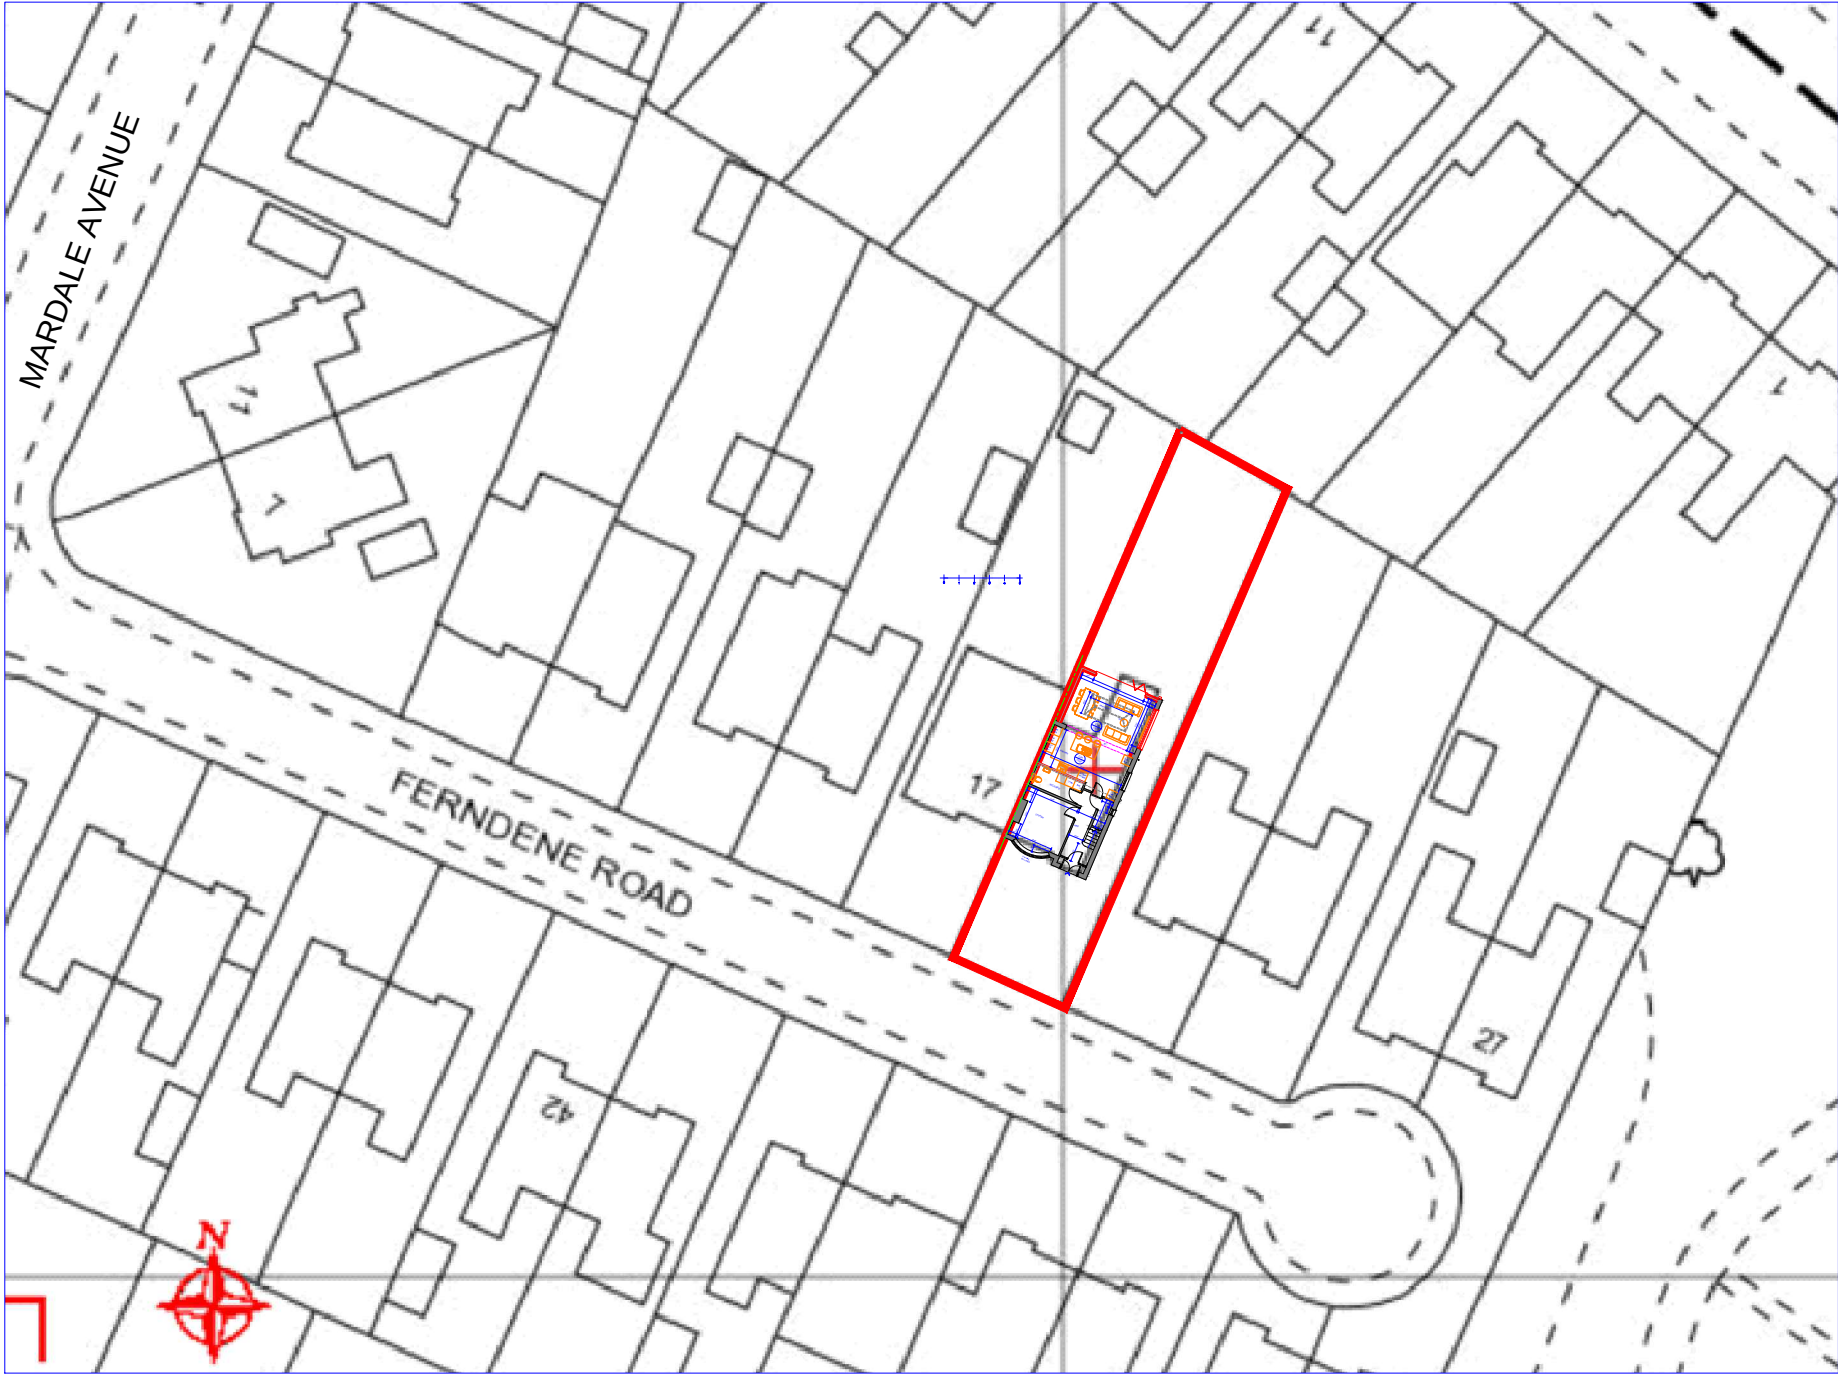

OS Map
Scale 1:500

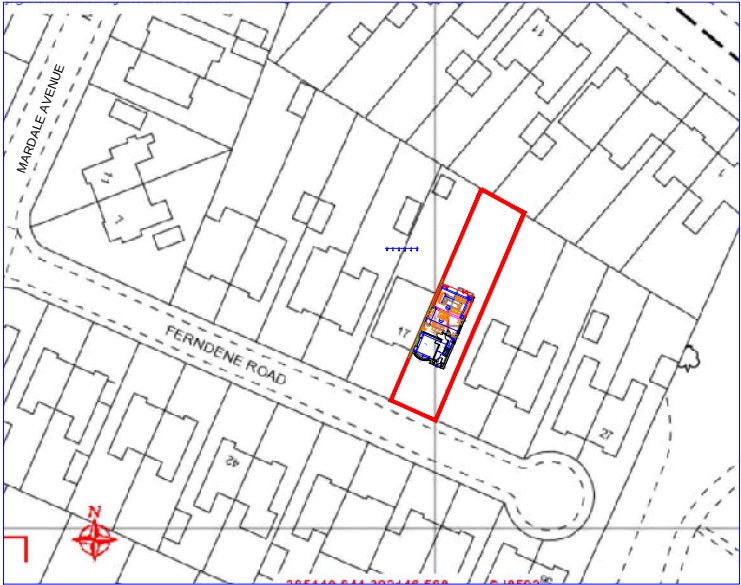

OS Map
Scale 1:1250

Rev	Date	Description
Issued For : INFORMATION PURPOSES ONLY		
Client		
Mr. James Livesley		
Project		
19 Ferndene Road, Didsbury, Manchester M20 4TN Proposed single storey rear extension.		
Scheme - Drawing Title		
OS Map		
04	Date	07.08.20
Drawing No.	Revision	Scale
		Various @A3
		
JK Technical Services (NW) Ltd Tel: 0161 728 5730 Mob: 07741175755 www.jktechservs.co.uk		