



REVISIONS

Rev	Date	Description
-----	------	-------------


Nots:
Staircase, Spindles, Handrail &
Newel Posts to be retained in full

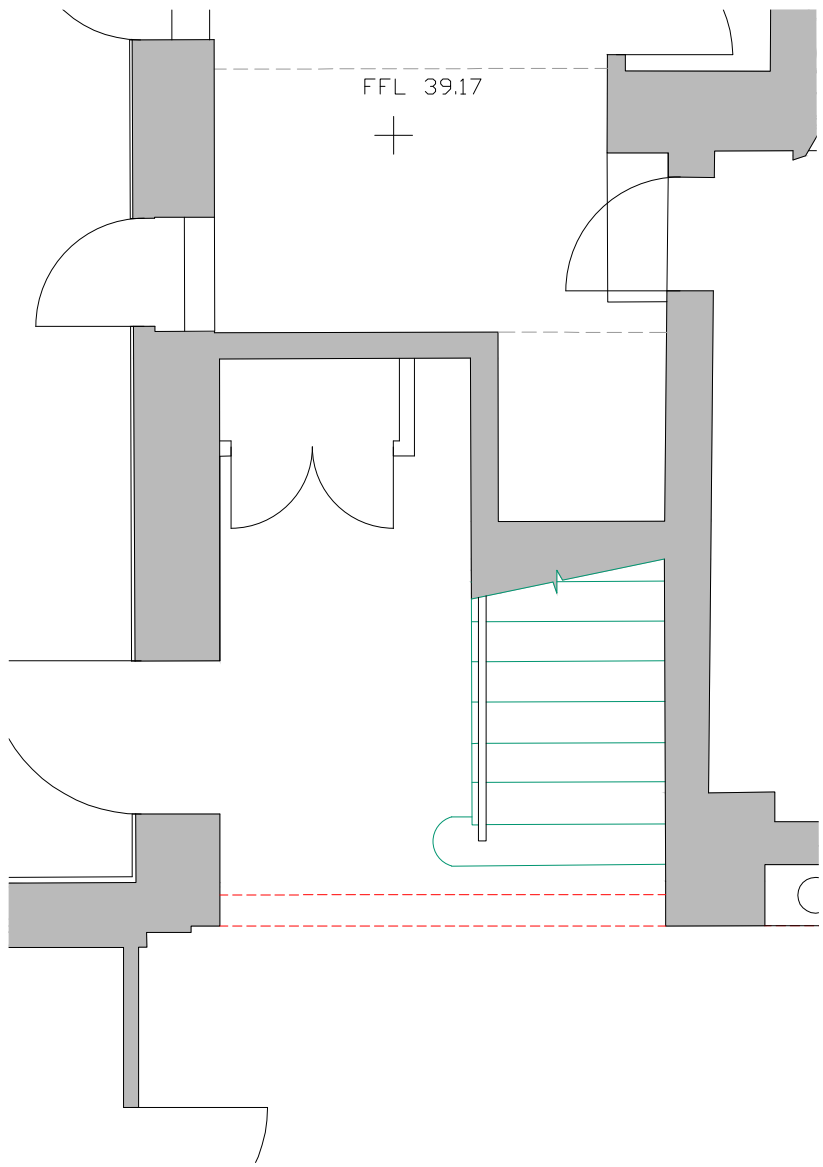


Ground floor stair
Scale @1:50

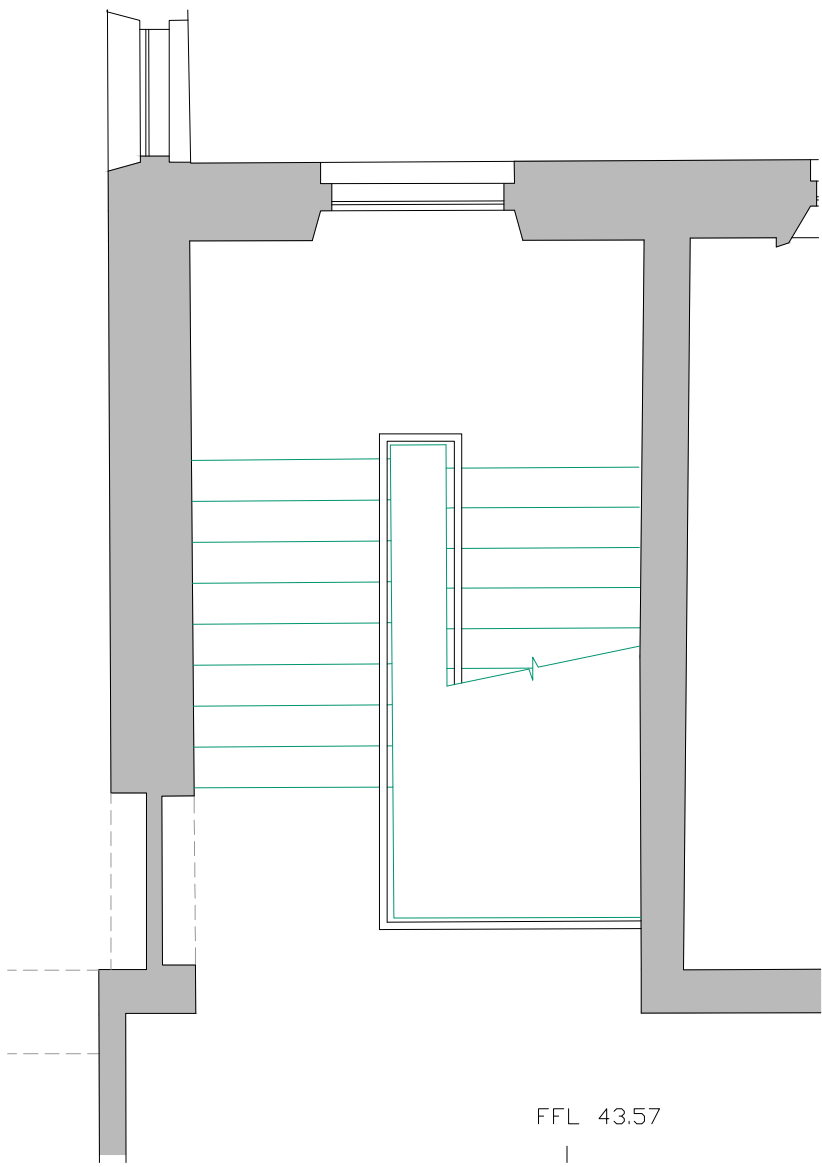


First floor stair
Scale @1:50

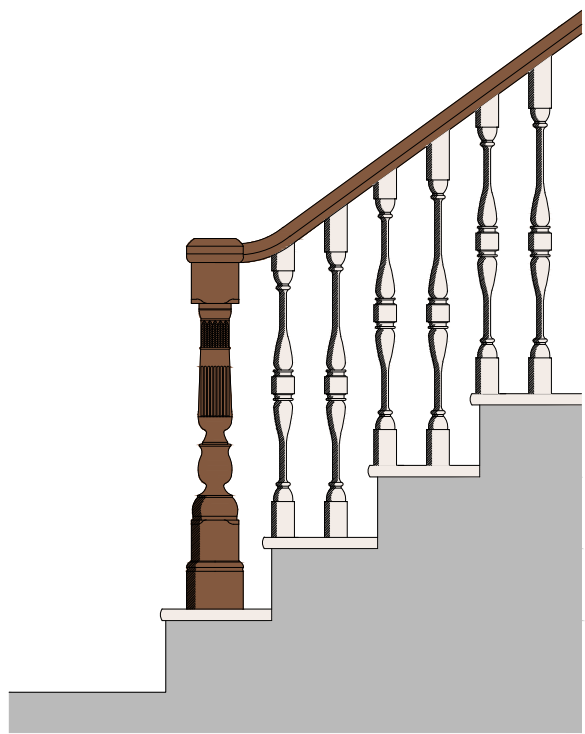


Existing stair section
Scale @1:20

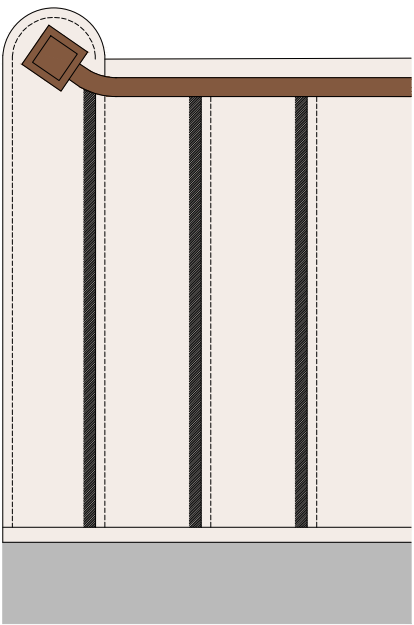

Existing stair plan
Scale @1:20

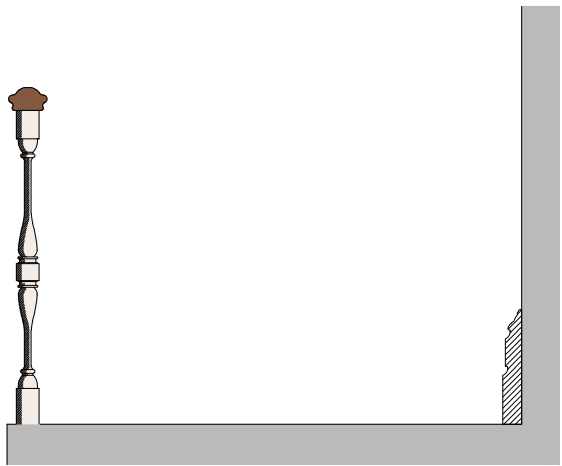

Existing stair section, landing
Scale @1:20

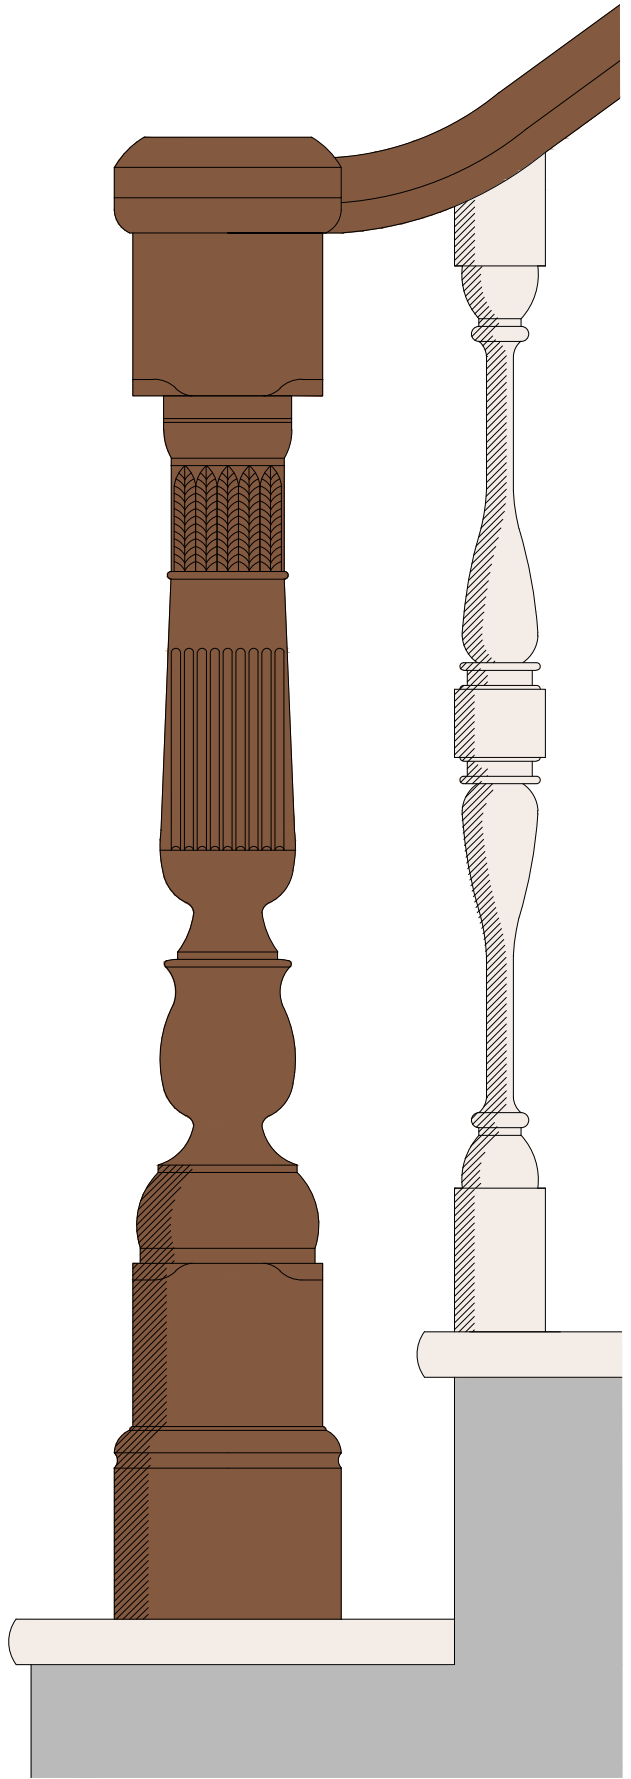

Existing stair detail
Scale @1:5

WARNING
Critical Dimensions required by Consultants/
Contractors/ Subcontractors must not be scaled
from this drawing. Dimensions required are to be
obtained from the drawing office

Cedars Building
Details 01
Central Staircase
as Existing

123-03- 2427

Scale	Various@A2	Date	17.03.20
Drawn	RJ	Checked	

825 Wilmslow Road
Didsbury
Manchester
M20 2SN

P.J.Livesey Holdings Limited
Ashburton Park
Ashburton Road West
Trafford Park
Manchester M17 1AF
Tel : 0161 873 7878
Fax : 0161 873 8185
design@pjlivesey.co.uk

COPYRIGHT
This Drawing may not be used or reproduced in
any way without the written consent of the
P.J.Livesey Group Limited

The P. J. Livesey Group Ltd

www.pjlivesey-group.co.uk

Scale 1:50



Scale 1:20

